


NORTH.

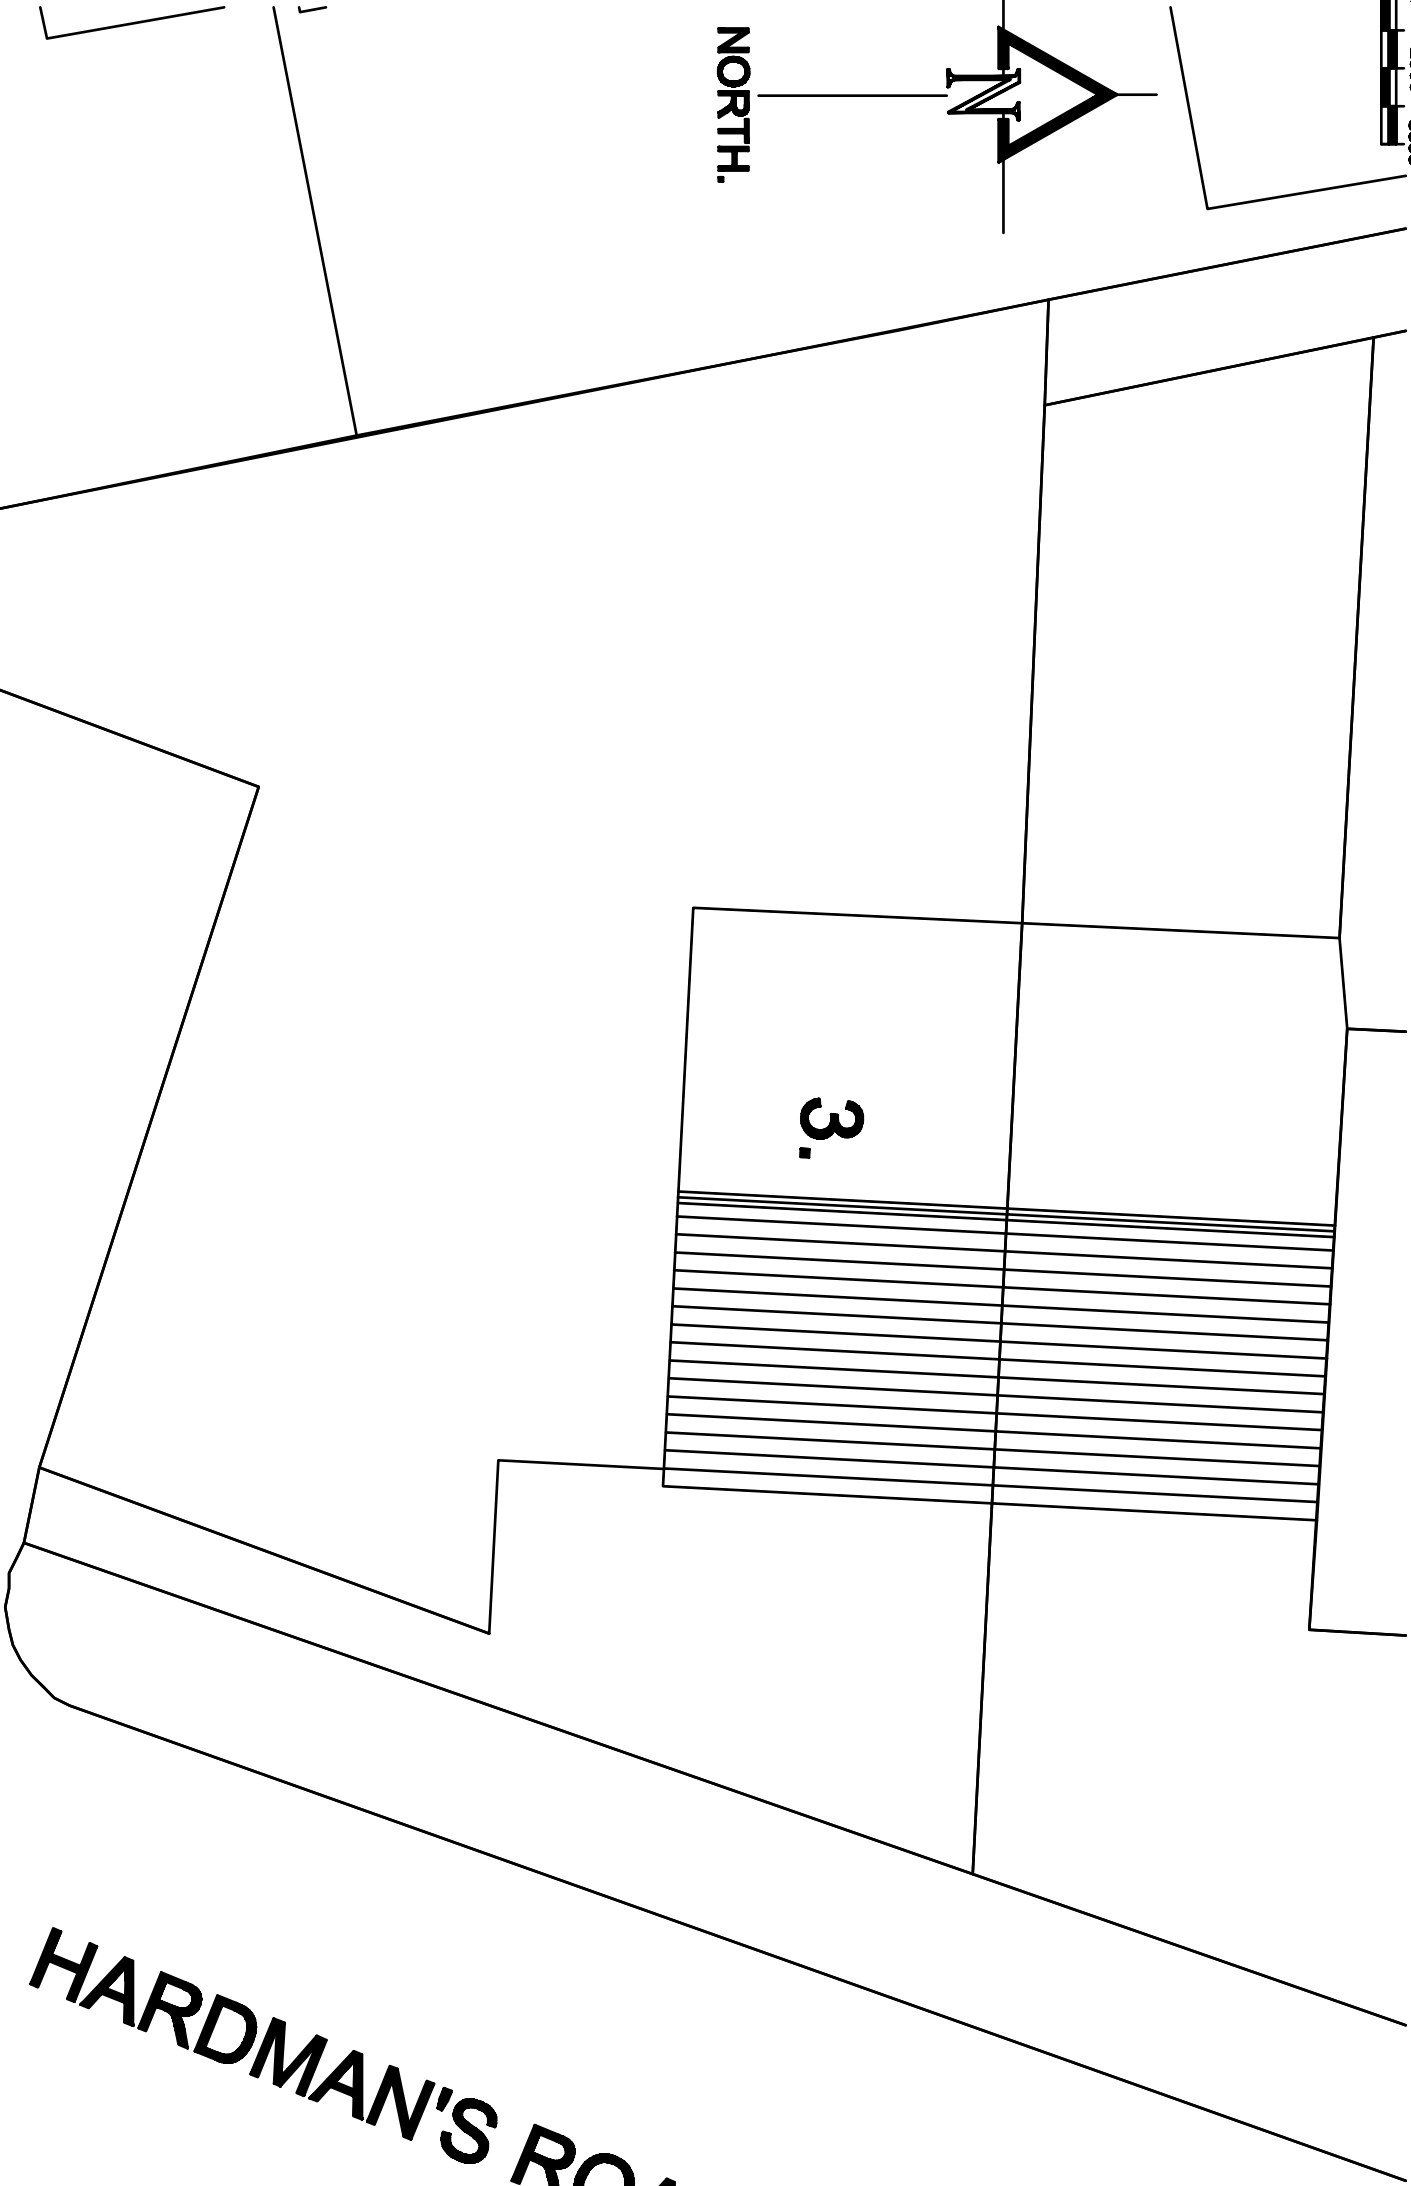

HARDMAN'S ROAD.

EXISTING SITE PLAN.

Revision	Title :	Project :	MTC Designs
	PROPOSED SINGLE STOREY SIDE EXTENSION.	3, HARDMANS ROAD, WHITEFIELD, MANCHESTER, M45 7BS	31 Edend Drive Bolton BL2 6TB T: 01204 418714, M: 0776822014 Email: info@mtcdesigns.co.uk
			Scale 1:100 @ A3 Date: August 2024.
			Drawing No: P03