




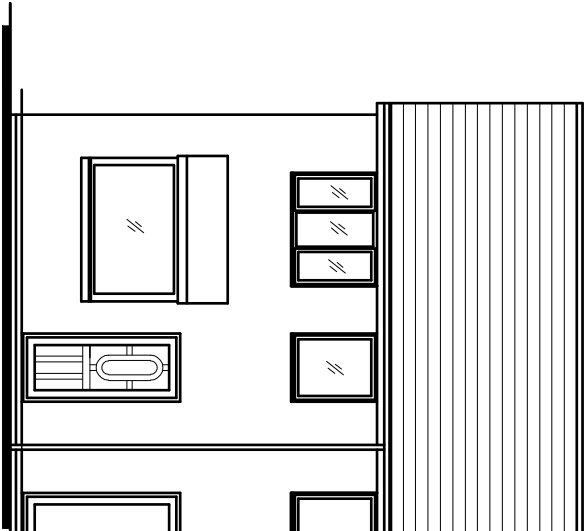


EXISTING FRONT ELEVATION.

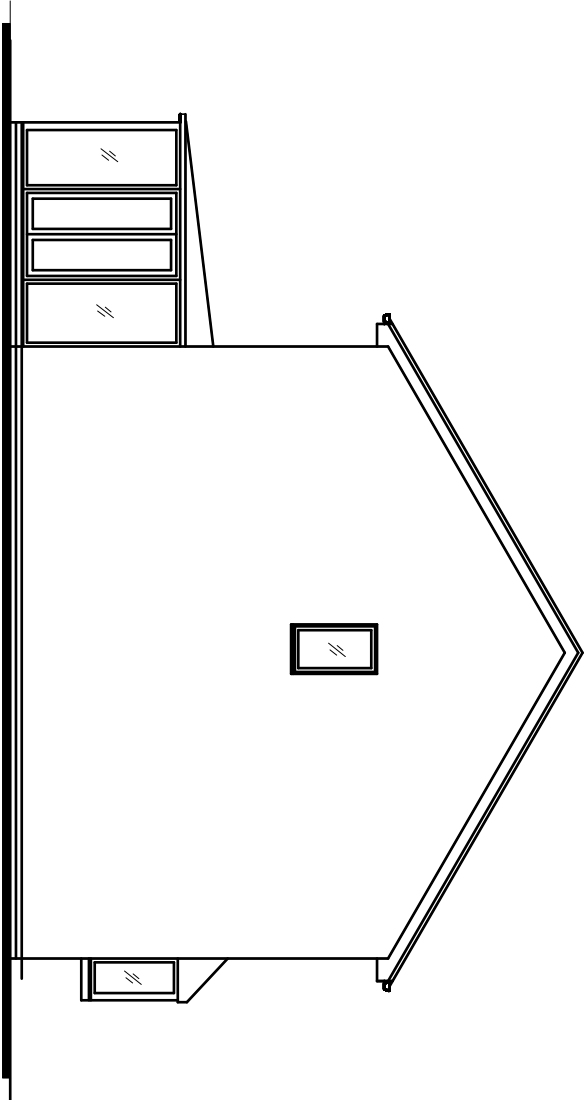


EXISTING SIDE ELEVATION.

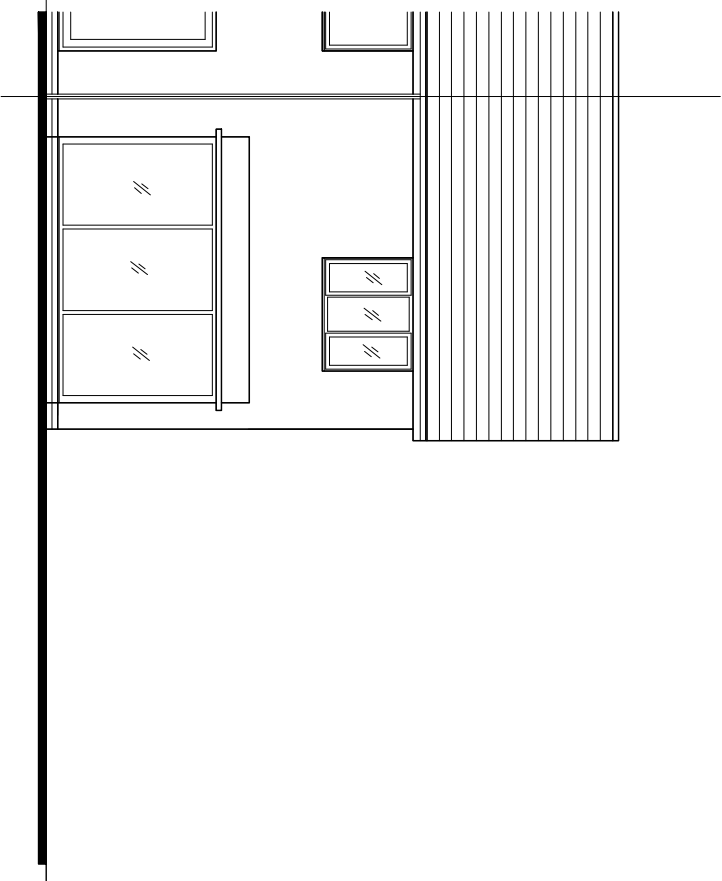

EXISTING REAR ELEVATION.

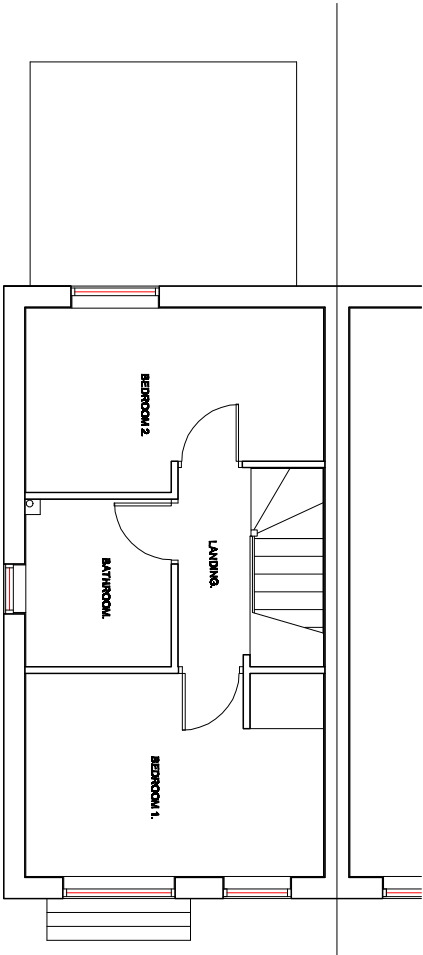

EXISTING FIRST FLOOR PLAN.

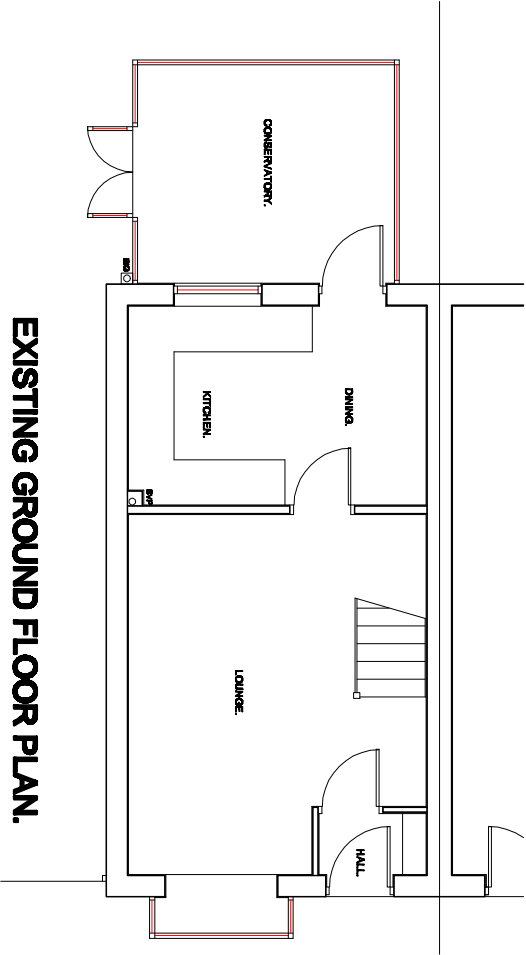

EXISTING GROUND FLOOR PLAN.

|          |                                                   |                                                                          |                                                       |                                                                                                 |
|----------|---------------------------------------------------|--------------------------------------------------------------------------|-------------------------------------------------------|-------------------------------------------------------------------------------------------------|
| Revision | Title :<br>PROPOSED SINGLE STOREY SIDE EXTENSION. | Project :<br>3, HARDMAN'S ROAD,<br>WHITEFIELD,<br>MANCHESTER.<br>M45 7BB | MTC Designs<br>Scale 1:100 @ A3<br>Date: August 2024. | 31 Edend Drive Bolton BL2 6TB<br>T: 01204 418714, M: 0776822014<br>Email: info@mtcdesigns.co.uk |
|          |                                                   |                                                                          | Drawing No: P01                                       |                                                                                                 |