




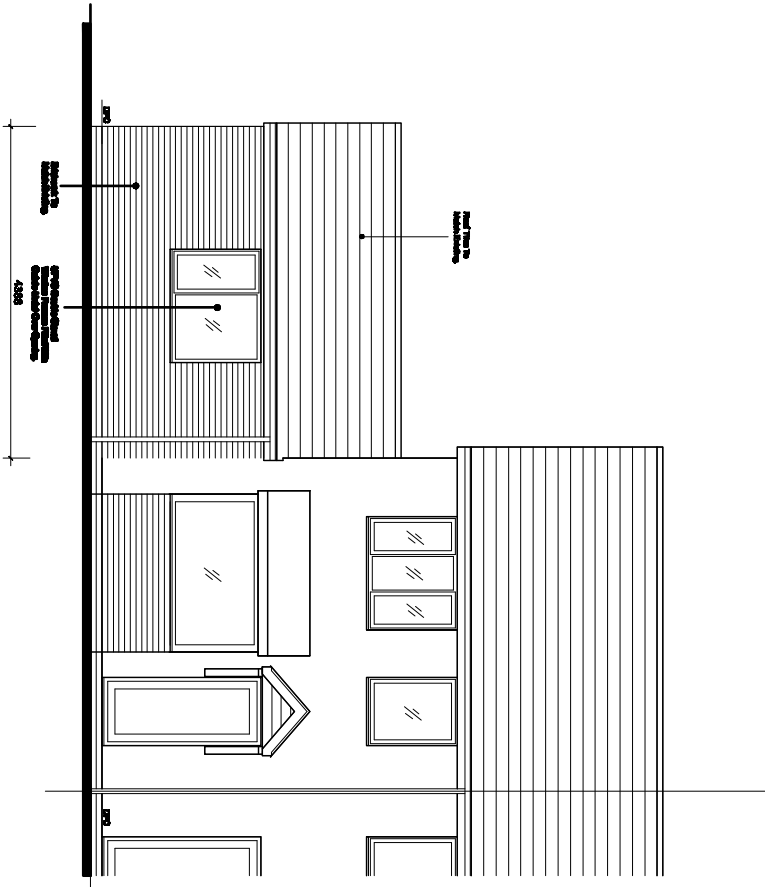


PROPOSED FRONT ELEVATION.

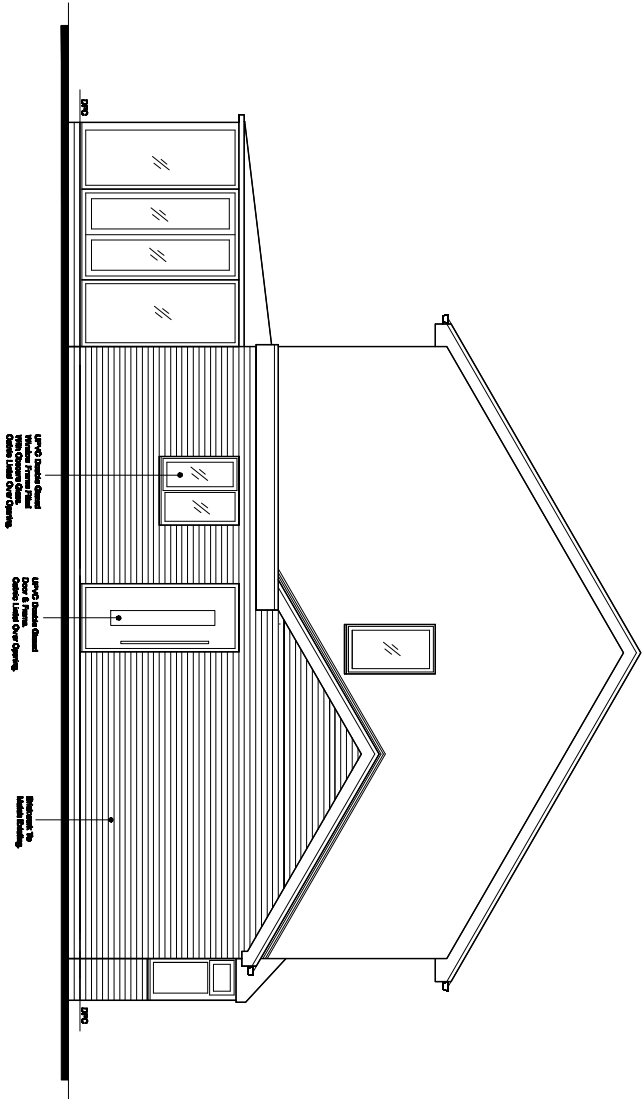

PROPOSED SIDE ELEVATION.

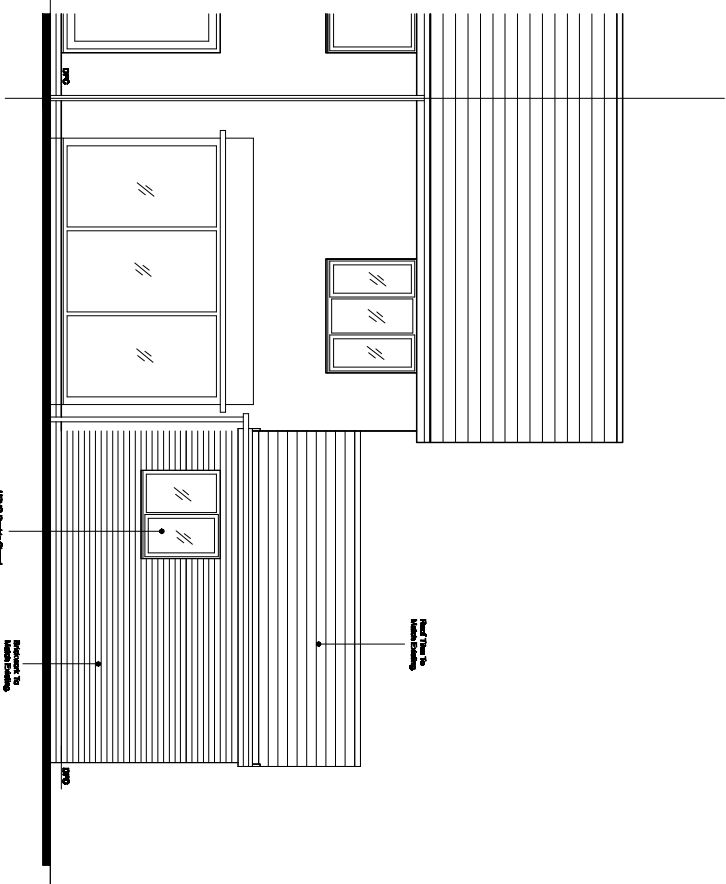

PROPOSED REAR ELEVATION.

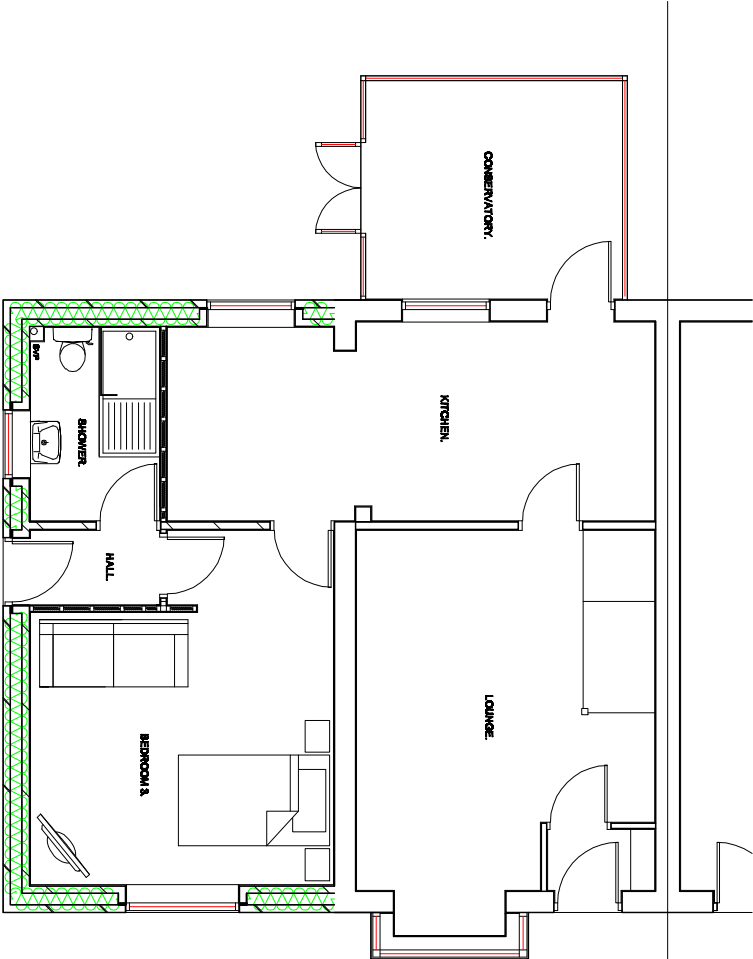

PROPOSED GROUND FLOOR PLAN.

Revision

Title :

PROPOSED SINGLE STOREY SIDE EXTENSION.

Project :

3, HARDMANS ROAD,
WHITEFIELD,
MANCHESTER,
M45 7BB

MTC Designs

Scale 1:100 @ A3
Date: August 2024.

31 Eddard Drive, Bolton BL2 5GB
T: 01204 415714 M: 07788283914
Email: info@mtcdesigns.co.uk

Drawing No: P02