


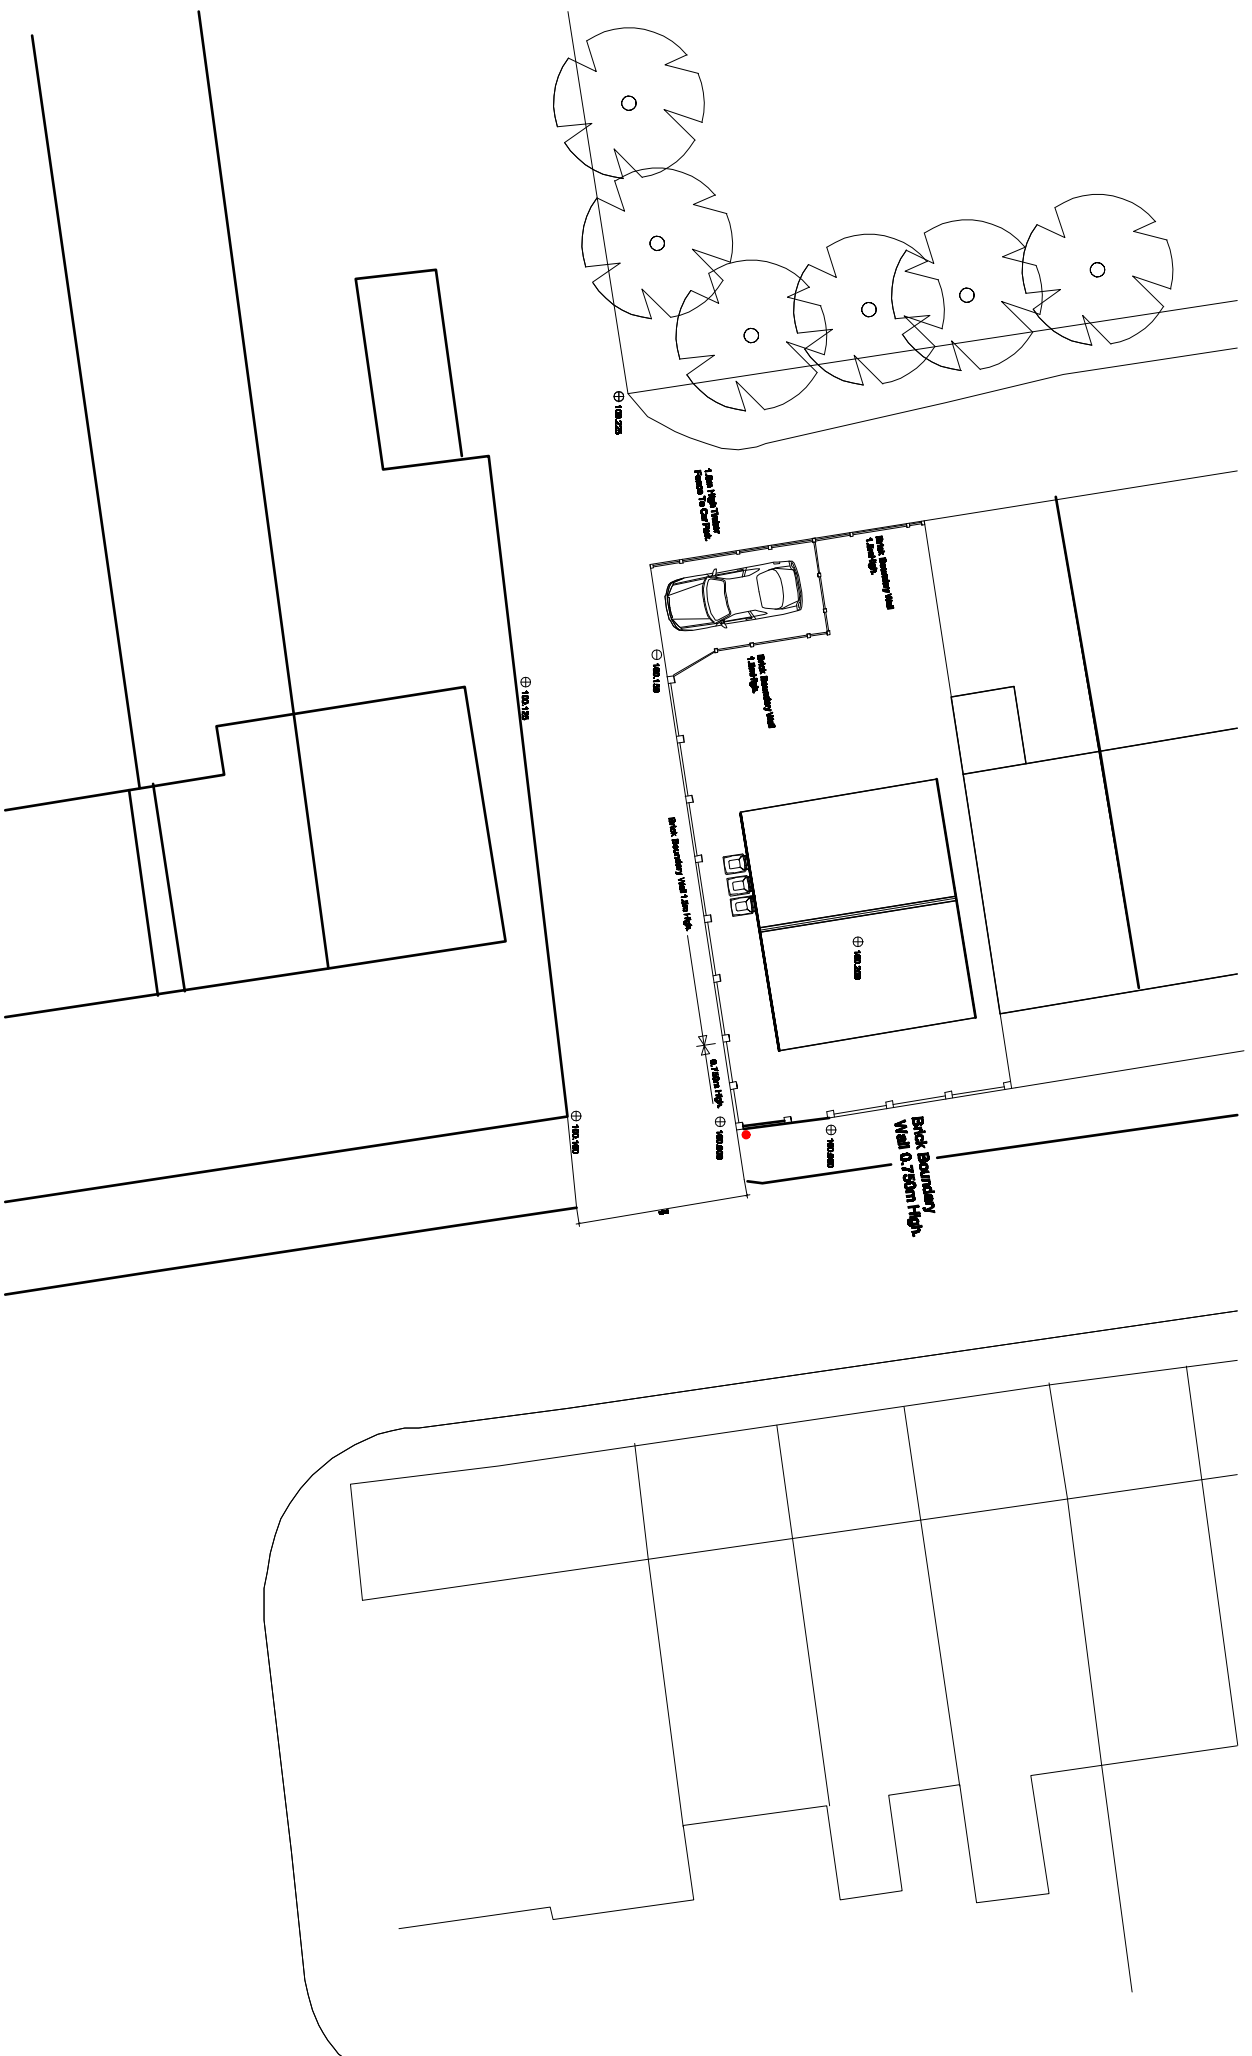

PROPOSED SITE PLAN.

Revision A - Levels Added. - 22nd September 2022. B - Amended For Planning. - 10th June 2023. C - Boundary Wall Amended. - 6th July 2023. D - Front Boundary Wall Added. - 27th July 2023. E - Boundary Wall At Rear Amended. - 7th December 2023.	Title: PROPOSED NEW DWELLING.	Project: LAND BETWEEN 18 - 24 BRADLEY FOLD ROAD, AINSWORTH, BURY.	MTC Designs 31 Exford Drive Bolton BL2 6TB T: 01204 418714 M: 07708028614 Scale: 1:250 @ A3 Date: June 2022. Drawing No: P04E
--	--	--	---