


Proposed South Elevation

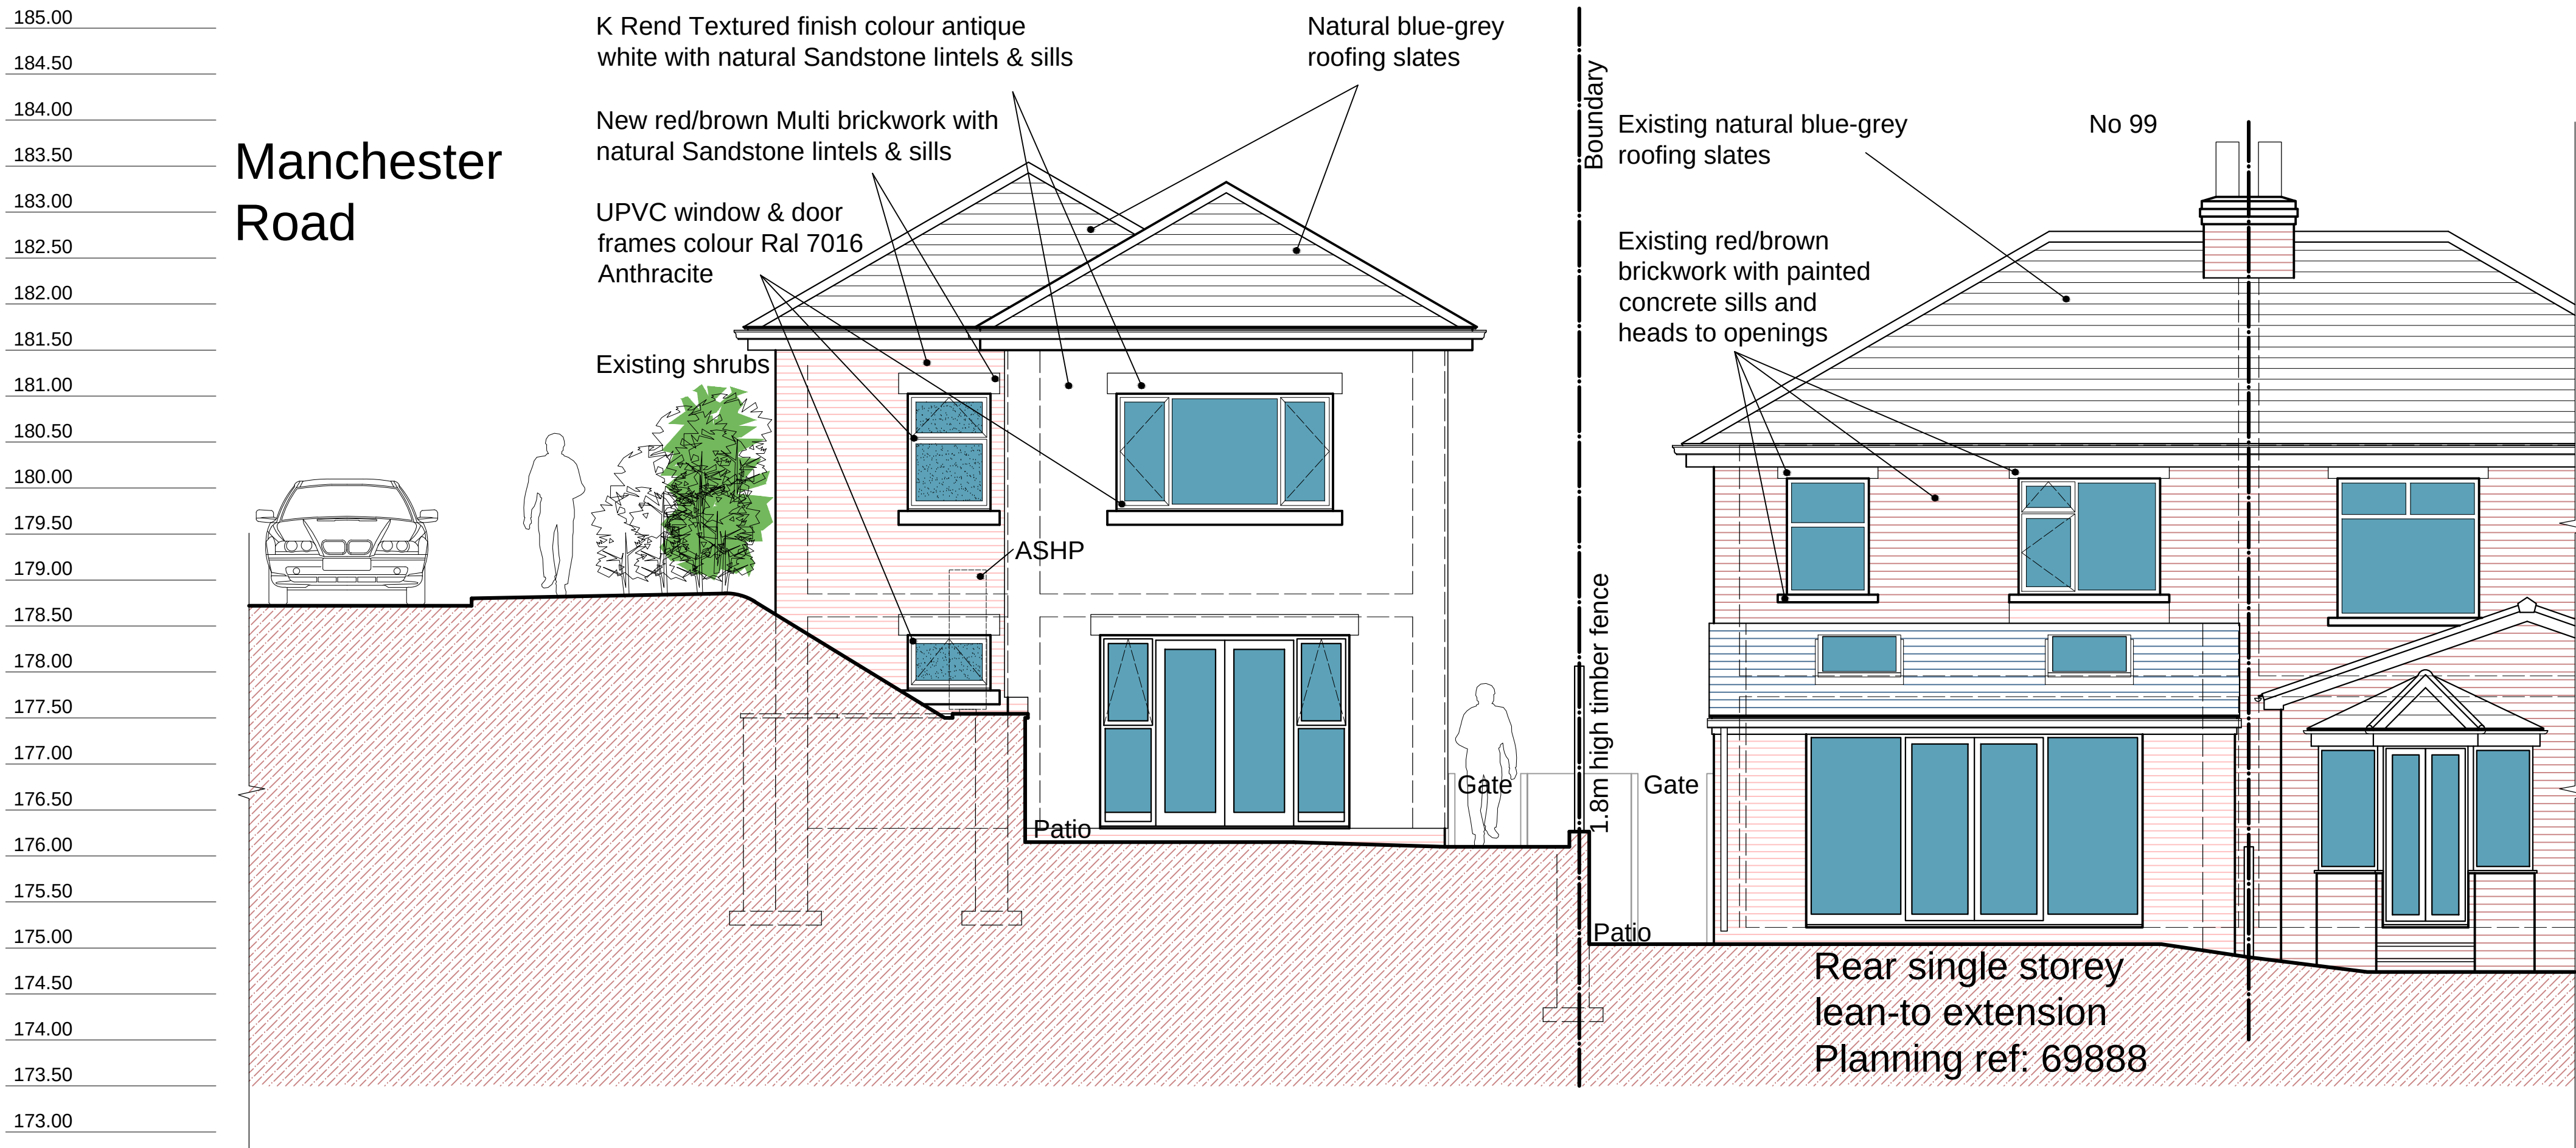

NOTES		
•	This drawing is copyright. No unauthorised copying of drawing without the express permission of the architect.	
•	Do not scale from prints. Use figure dimensions only.	
•	Contractors to check all dimensions on site prior to commencement of works.	
•	All works to be carried out in accordance with current statutory Health and Safety Regulations.	
•	This drawing is to be read in conjunction with all relevant consultants' and / or specialists' drawings / documents and any discrepancies or variations are to be notified to the architect before affected work commences.	
REV.	AMENDMENTS	DATE
Rev A	Second floor removed	23-11-03

Project	PROPOSED NEW DWELLING: 99 BURY NEW ROAD RAMSBOTTOM, BURY BL0 0BZ PROPOSED ELEVATIONS 1 of 3
Client	MR S. MORT
Dwn. By	NP
Scale	1:50 @ A1
Drg. No.	23-08-46-A
Drg. Size	A1
Date	SEPTEMBER 2023

Proposed North Elevation

Proposed Elevations @1:50

