
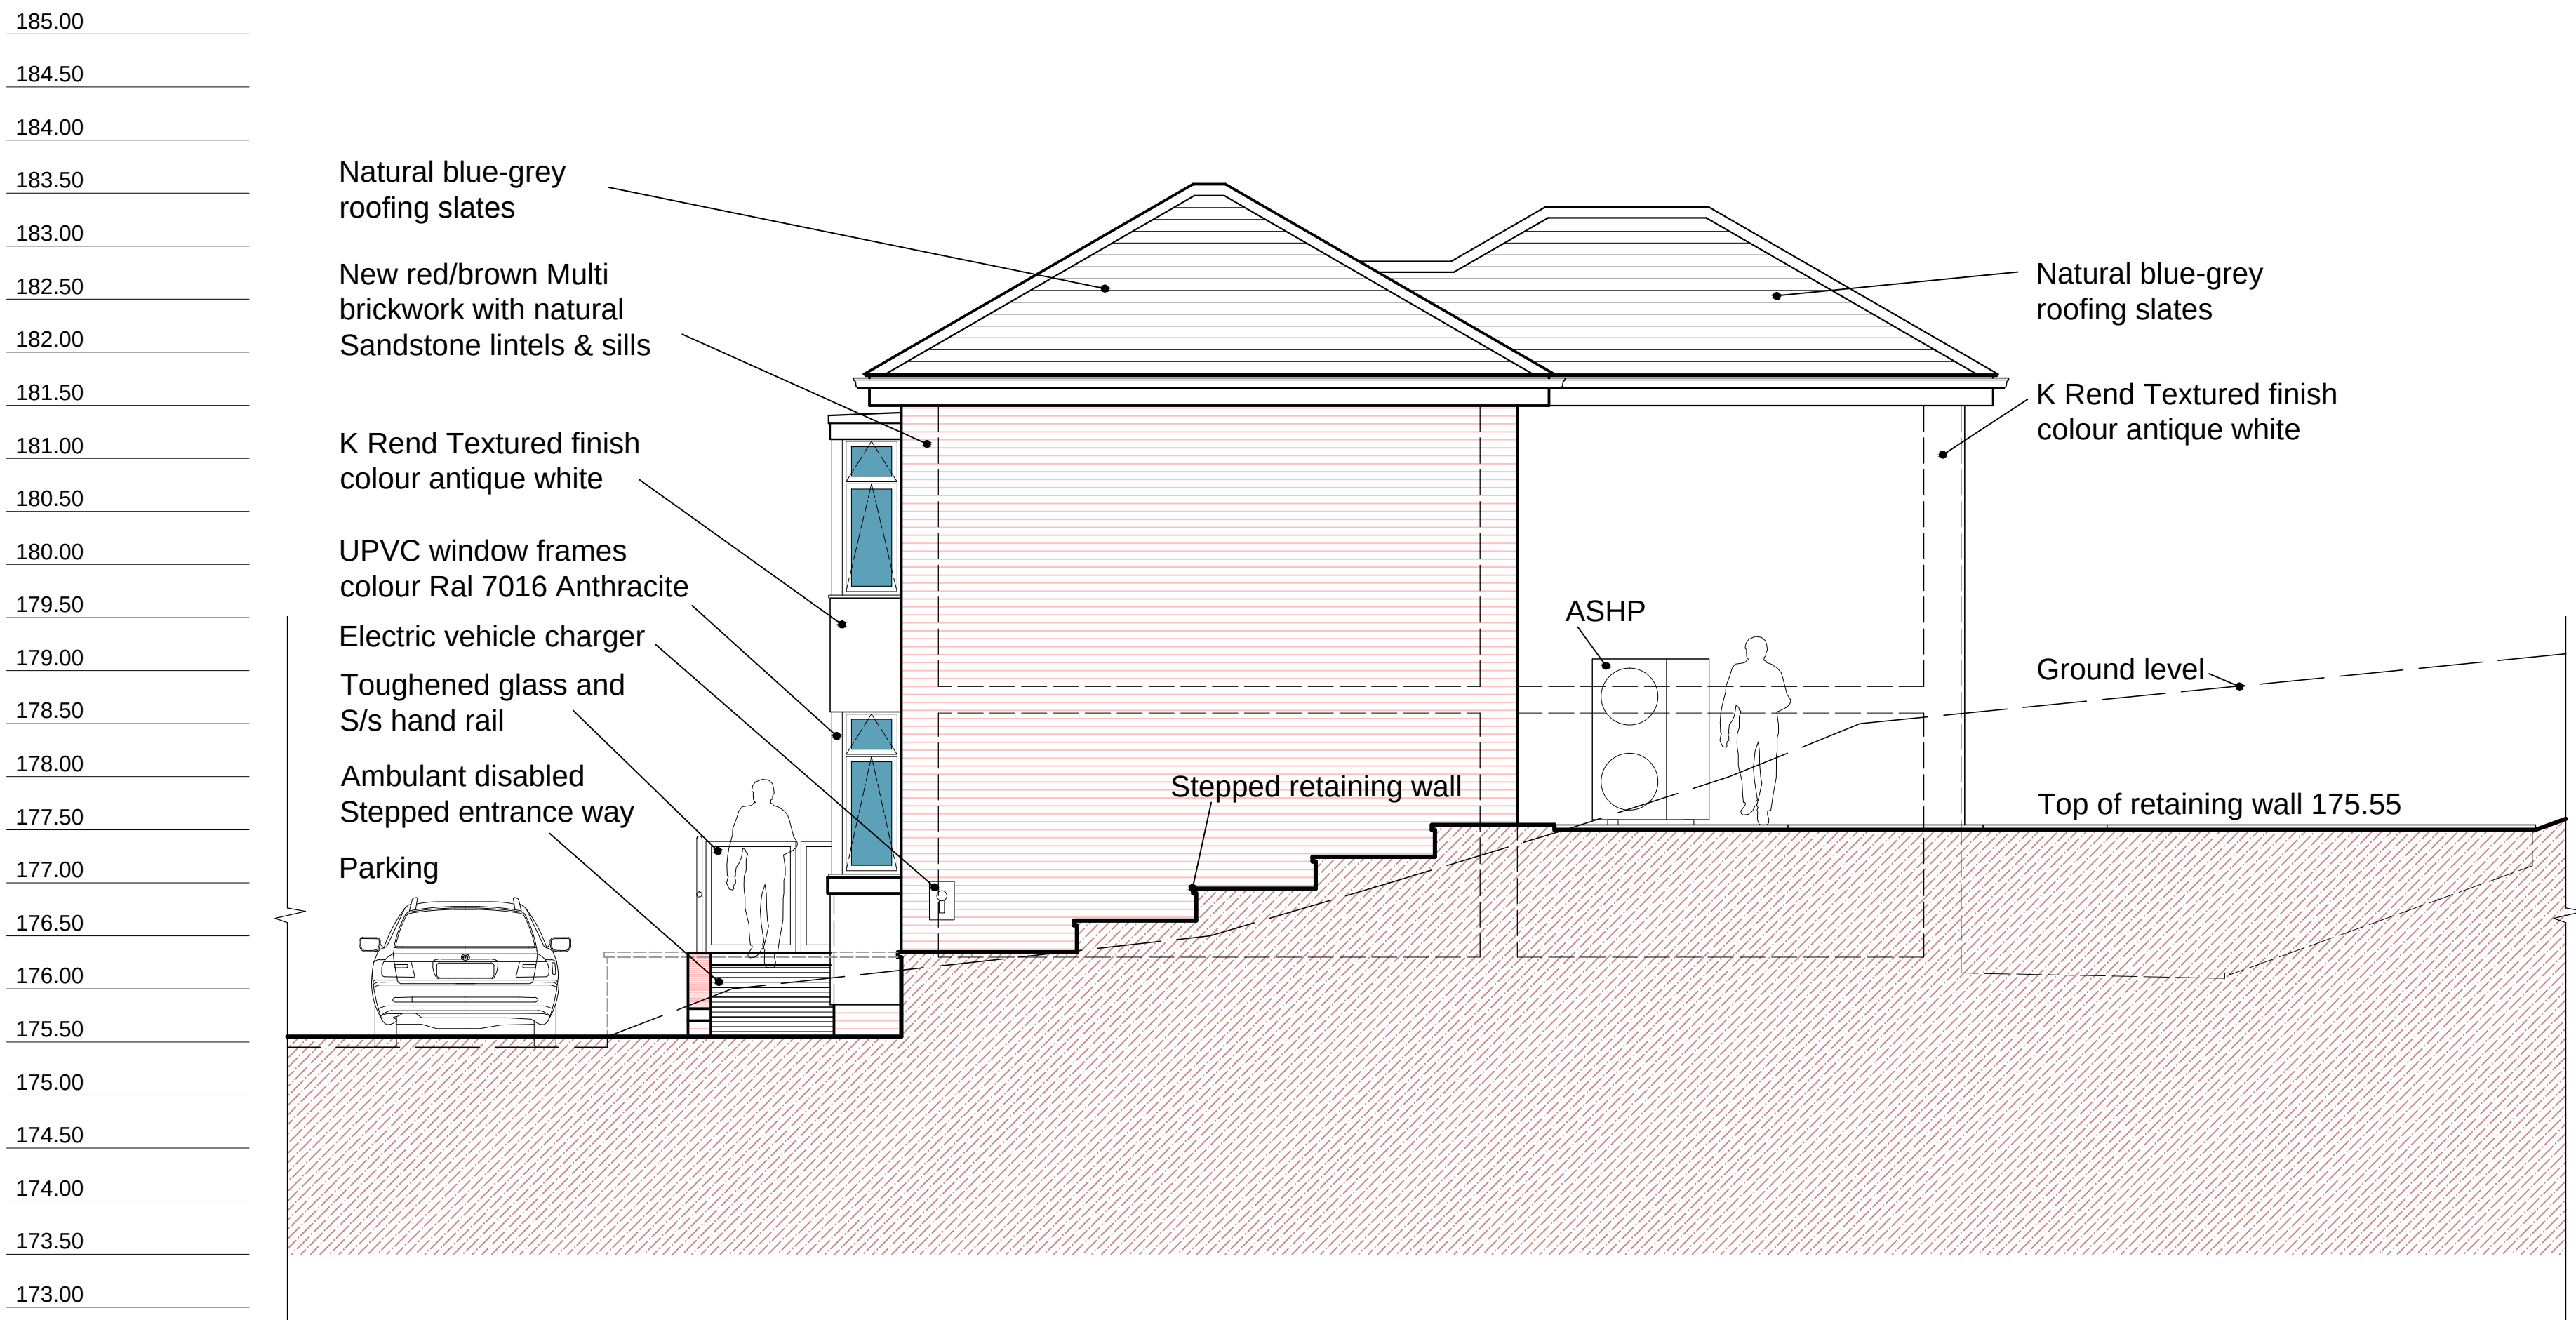



Proposed East Elevation from Manchester Road

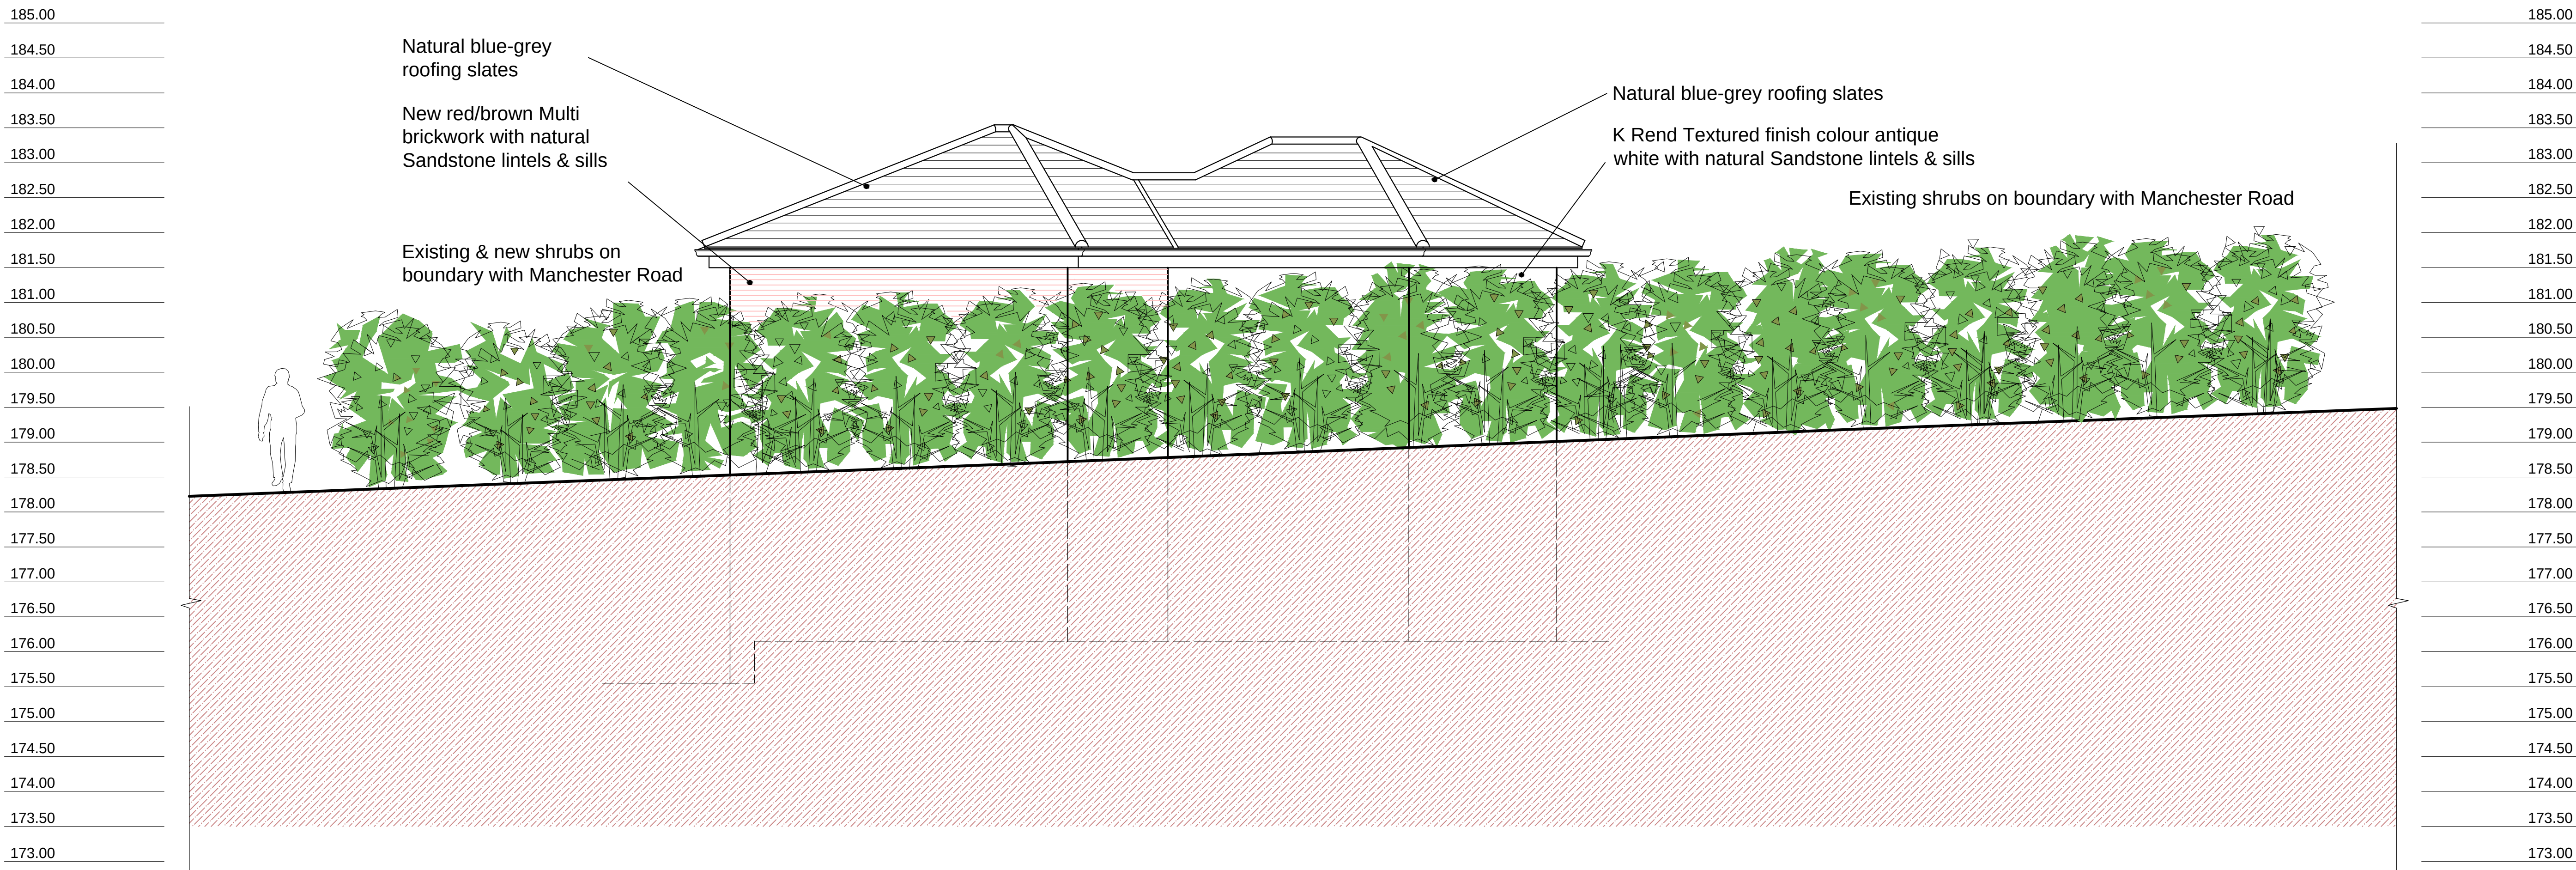

- NOTES**
- This drawing is copyright. No unauthorised copying of drawing without the express permission of the architect.
 - Do not scale from prints. Use figure dimensions only.
 - Contractors to check all dimensions on site prior to commencement of works.
 - All works to be carried out in accordance with current statutory Health and Safety Regulations.
 - This drawing is to be read in conjunction with all relevant consultants' and / or specialists' drawings / documents and any discrepancies or variations are to be notified to the architect before affected work commences.
- | REV. | AMENDMENTS | DATE |
|-------|----------------------|----------|
| Rev A | Second floor removed | 23-12-04 |

Proposed East Elevation

Proposed Elevations @1:50

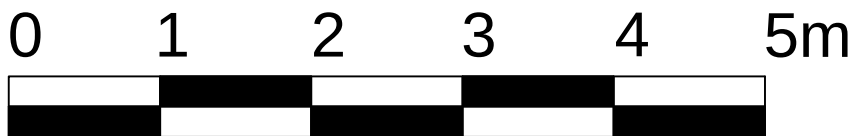

Project	PROPOSED NEW DWELLING: 99 BURY NEW ROAD RAMSBOTTOM, BURY BL0 0BZ PROPOSED ELEVATIONS 2 OF 3		
Drawing			
Client	MR S. MORT		
Dwn. By	NP		
Scale	1:50 @ A1		
Drg. No.	23-08-47-A		
Drg. Size	A1		
Date	SEPTEMBER 2023		