




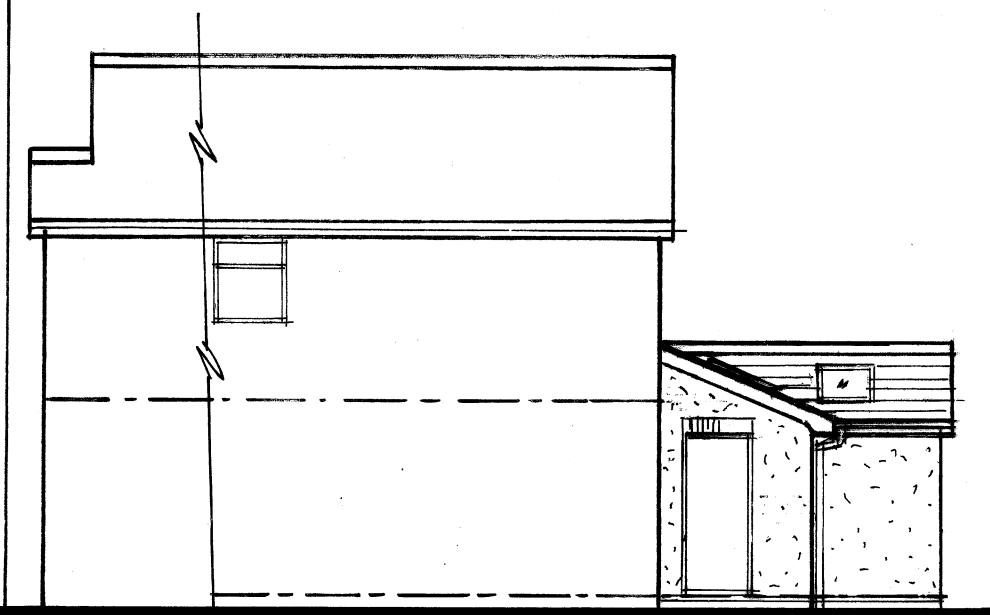


L.H. SIDE ELEVATION

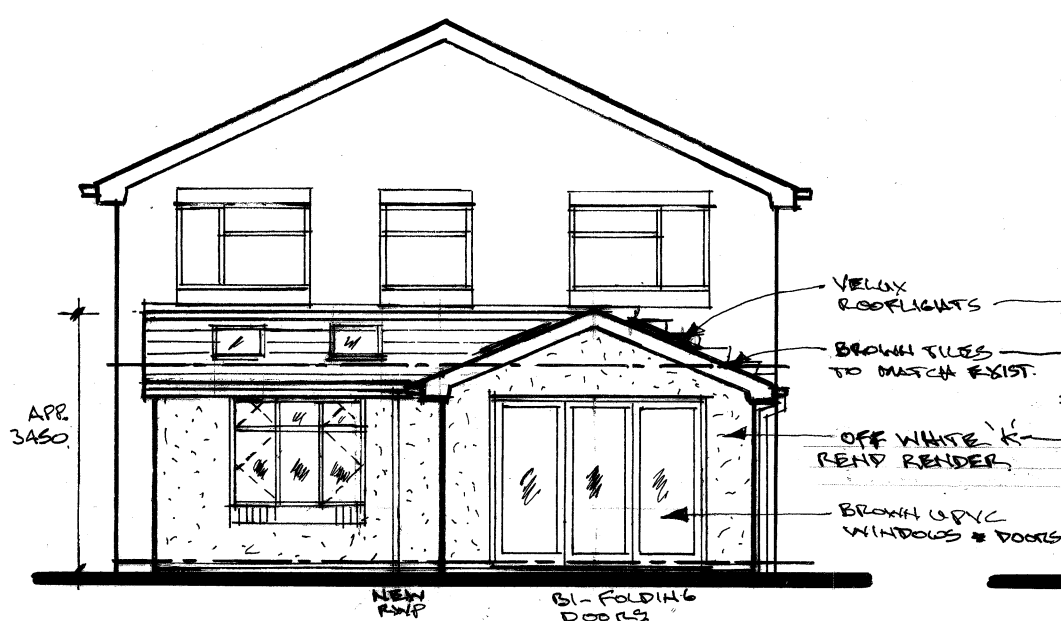


REAR ELEVATION

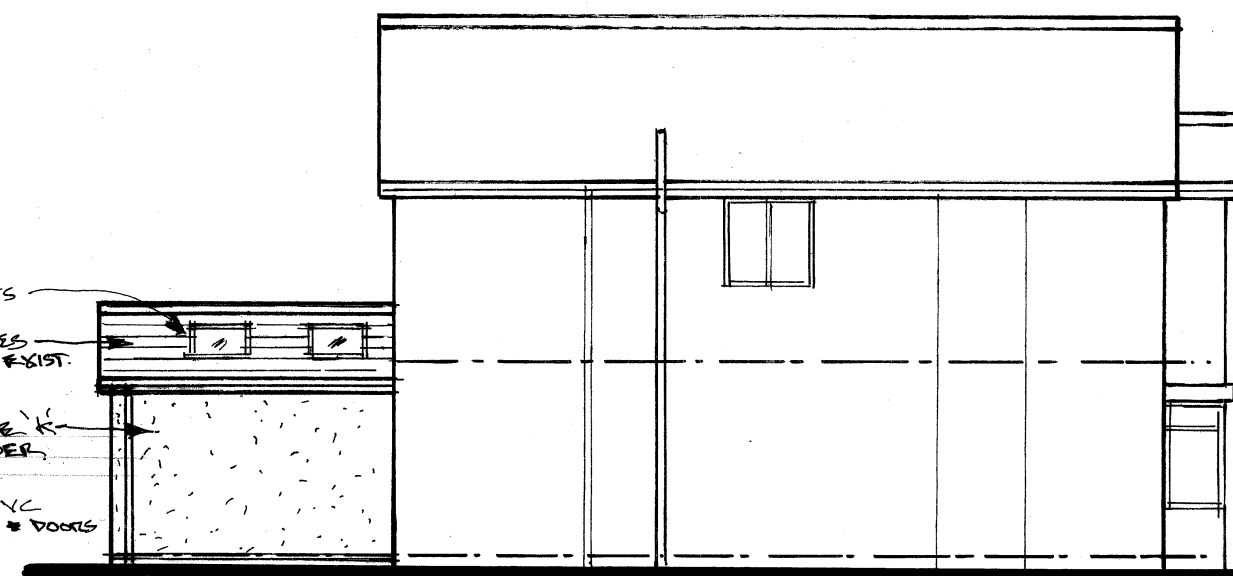


R.H. SIDE ELEVATION

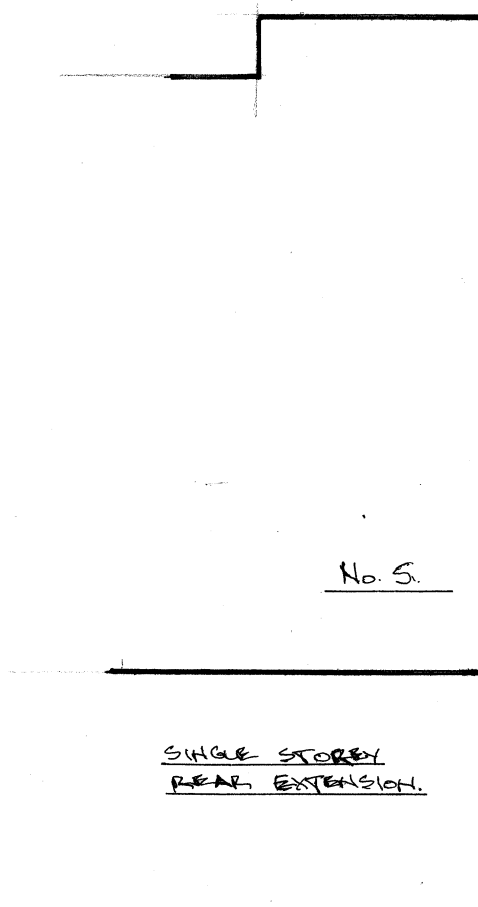

SINGLE STOREY REAR EXTENSION

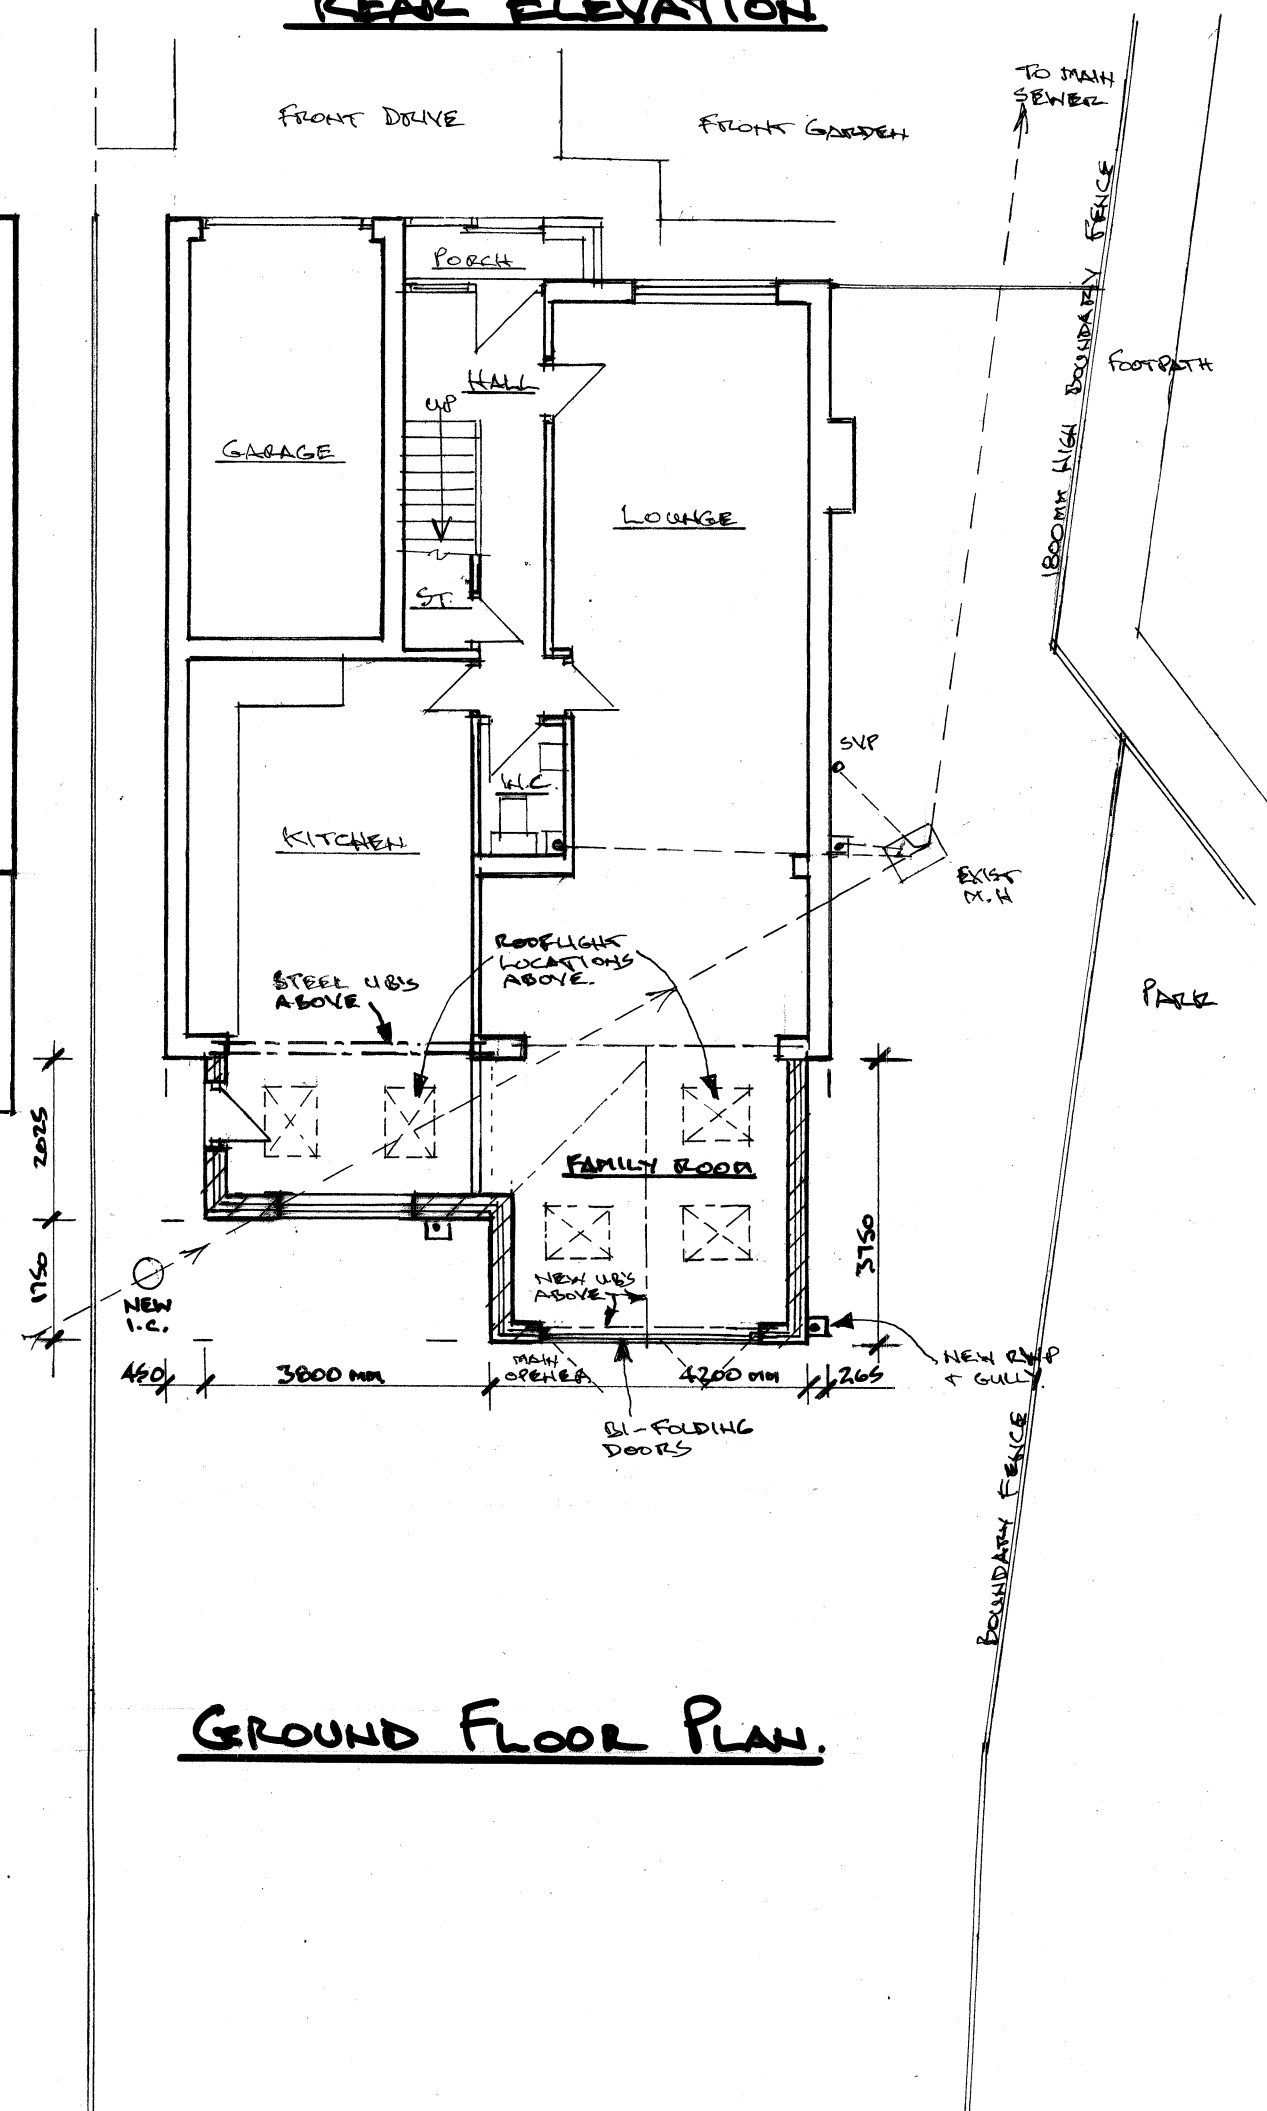

GROUND FLOOR PLAN

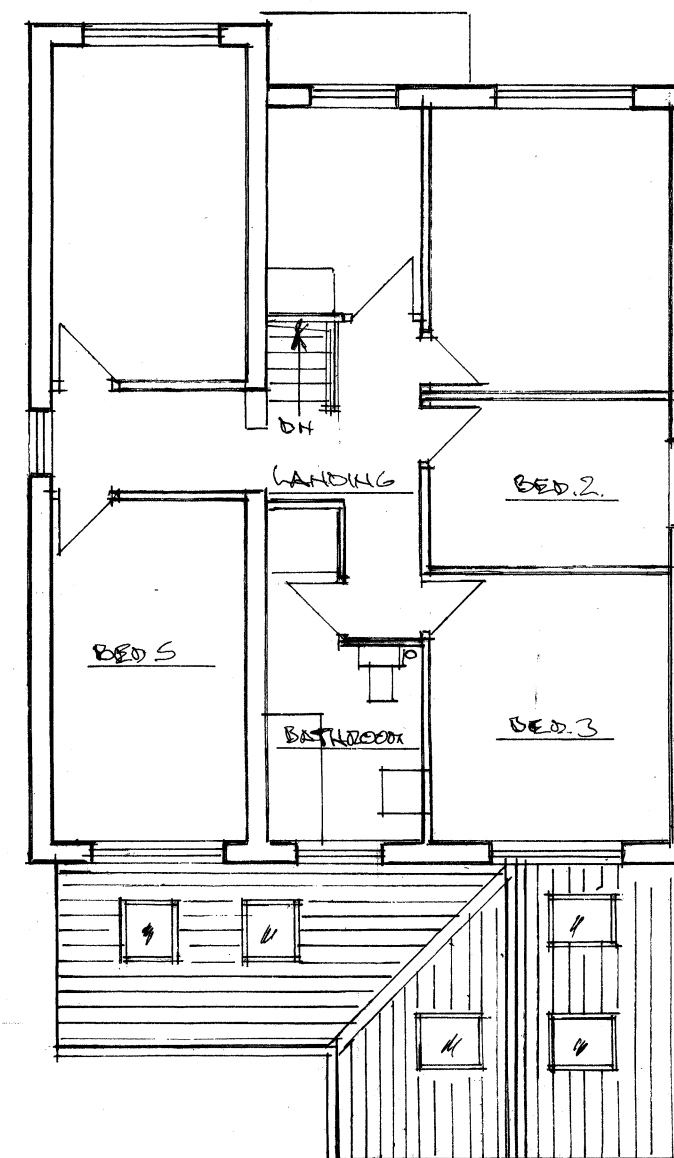

FIRST FLOOR PLAN

Architectural & Building Services NEIL BUTTERWORTH Tel: Mobile: 07785 275483 89 Higher Ainsworth Road, Radcliffe, Manchester, M26 4JJ.			
Job Title PROPOSED SINGLE STOREY REAR EXTENSION, & INTERNAL ALTERATIONS, AT 3 MEADWAY, BURY, FOR MR & MRS D. COOKSON			
Drawing Title PROPOSED PLANS & ELEVATIONS			
Scale	Date	Drawn by	Drawing No.
1:100	NOV. 21	N.B.	2