

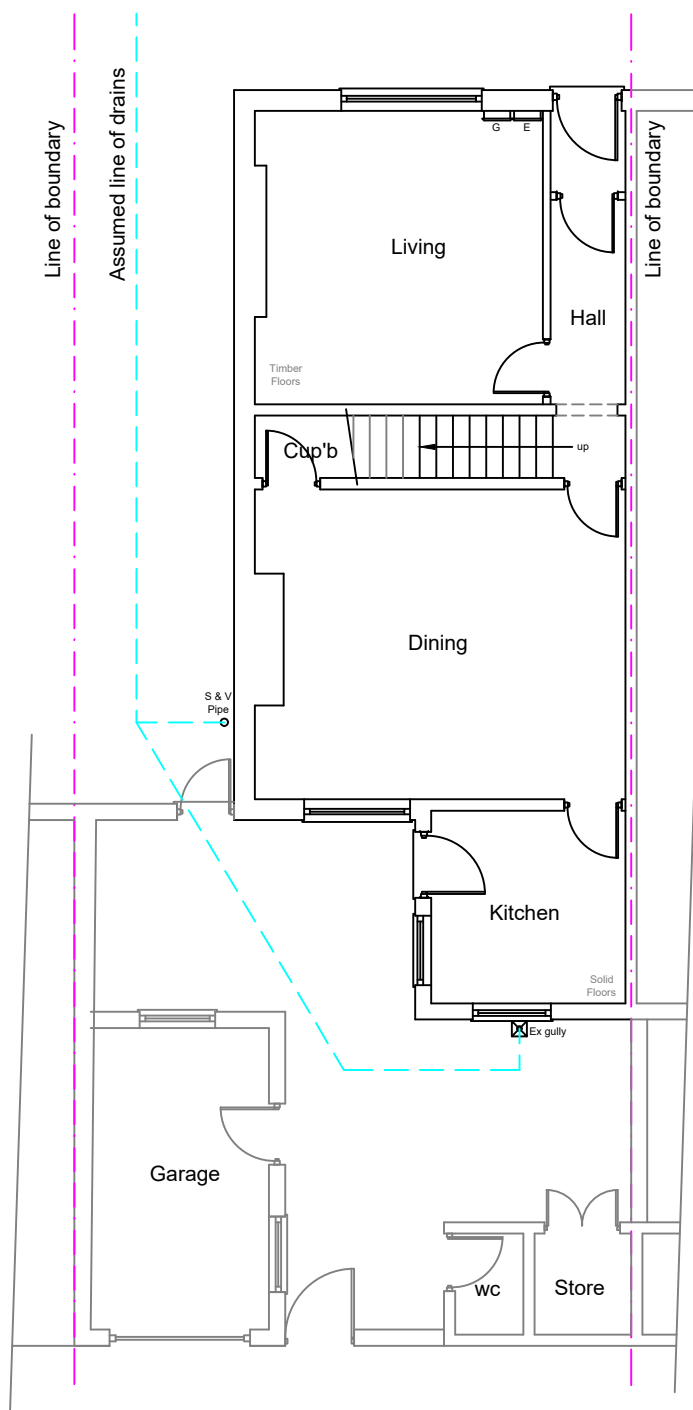


This drawing is protected by copyright and the information contained therein is the property of William McCall.
The drawing must not be copied and the information contained therein may not be used or disclosed without written permission of and in the manner permitted by William McCall.

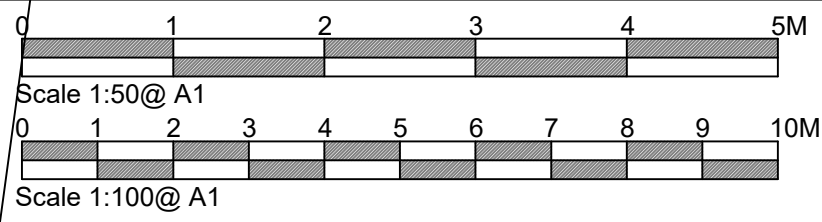

Existing Ground Floor Plan


1:100

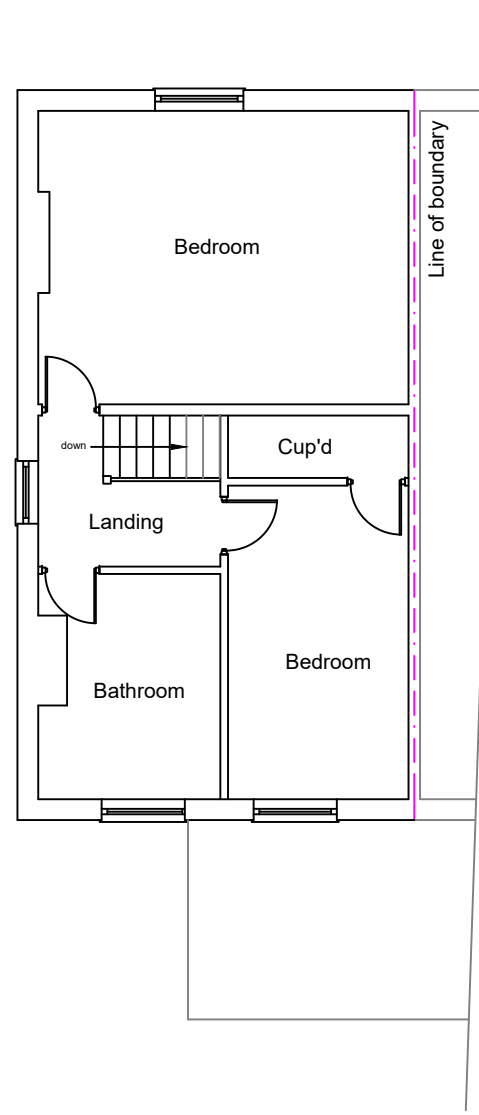

Existing First Floor Plan



Existing Front Elevation

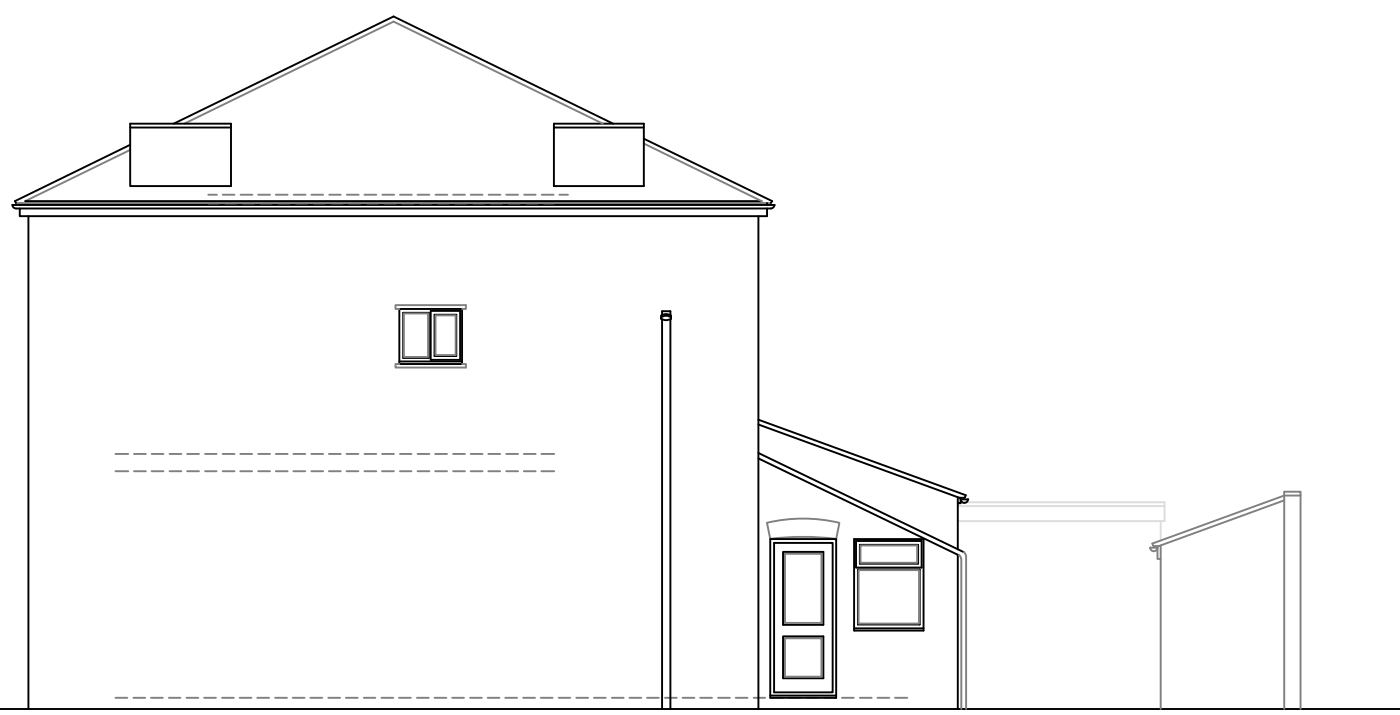


Existing Side Elevation


1:100




Existing Rear Elevation

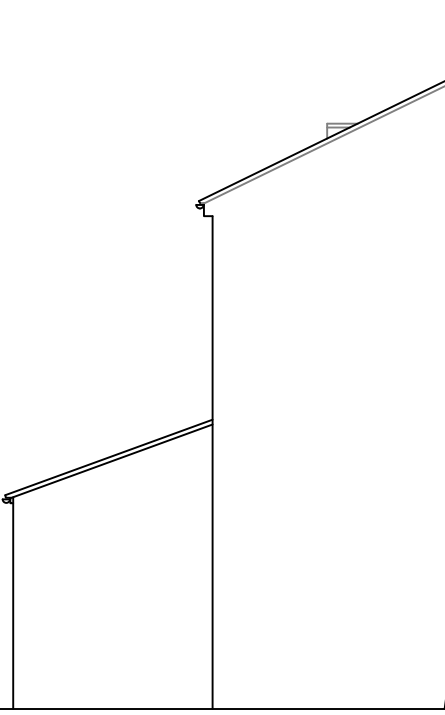

Existing Side Elevation

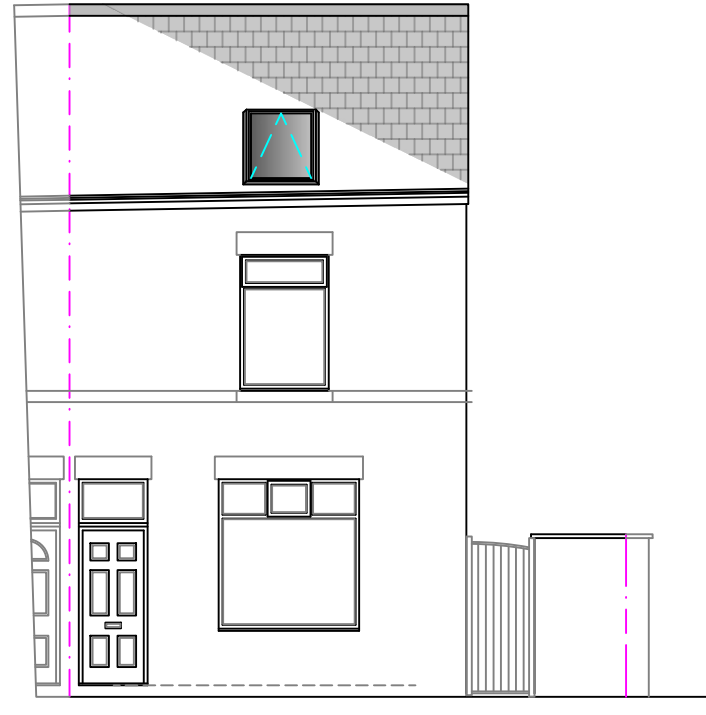


Proposed Front Elevation

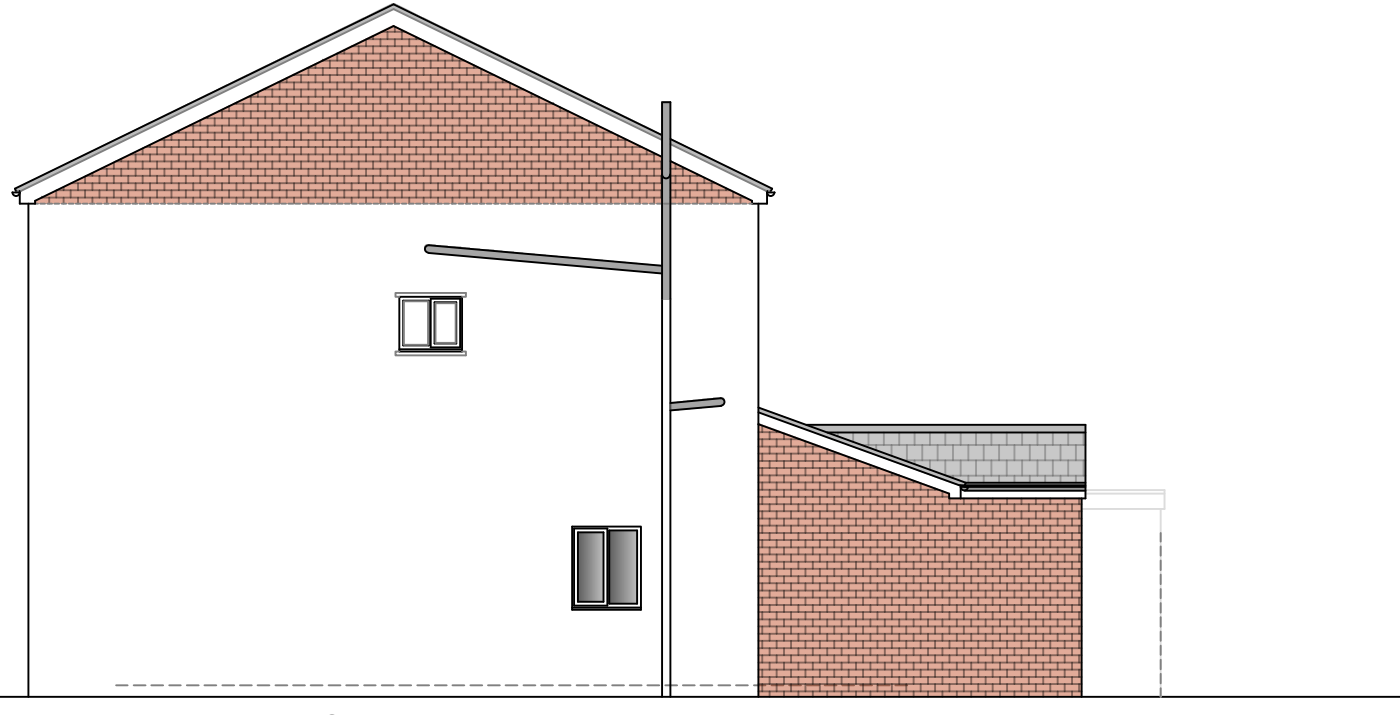


Proposed Side Elevation


1:100

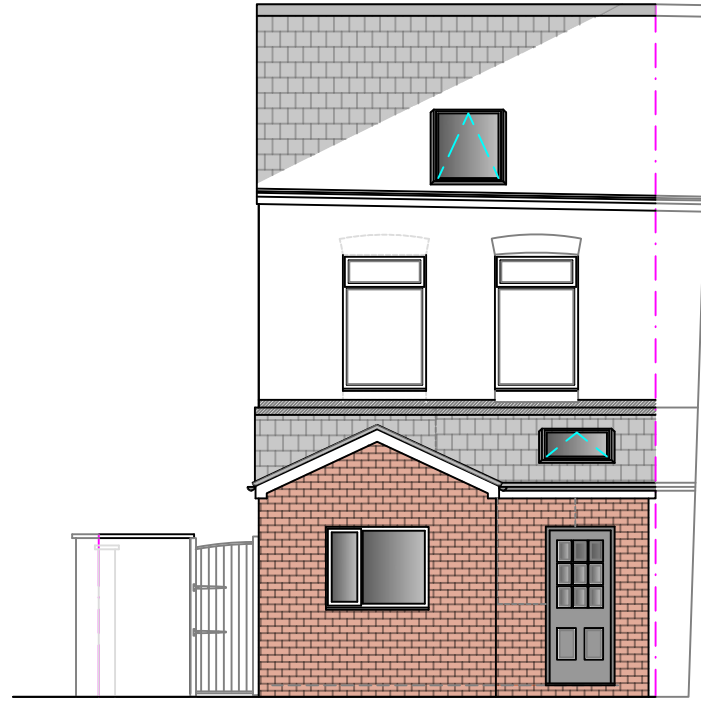


Proposed Rear Elevation

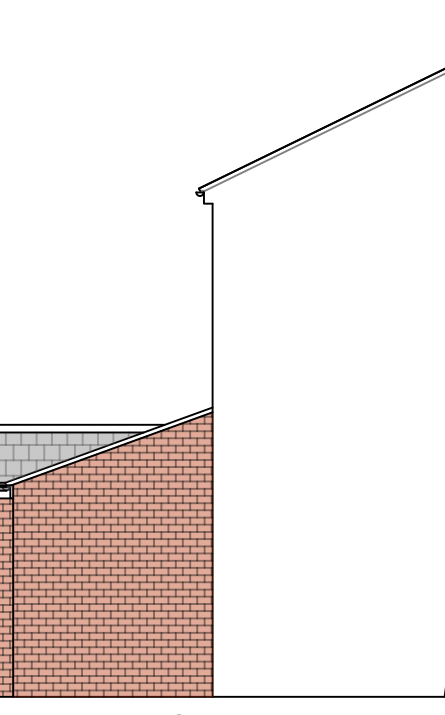

Proposed Side Elevation

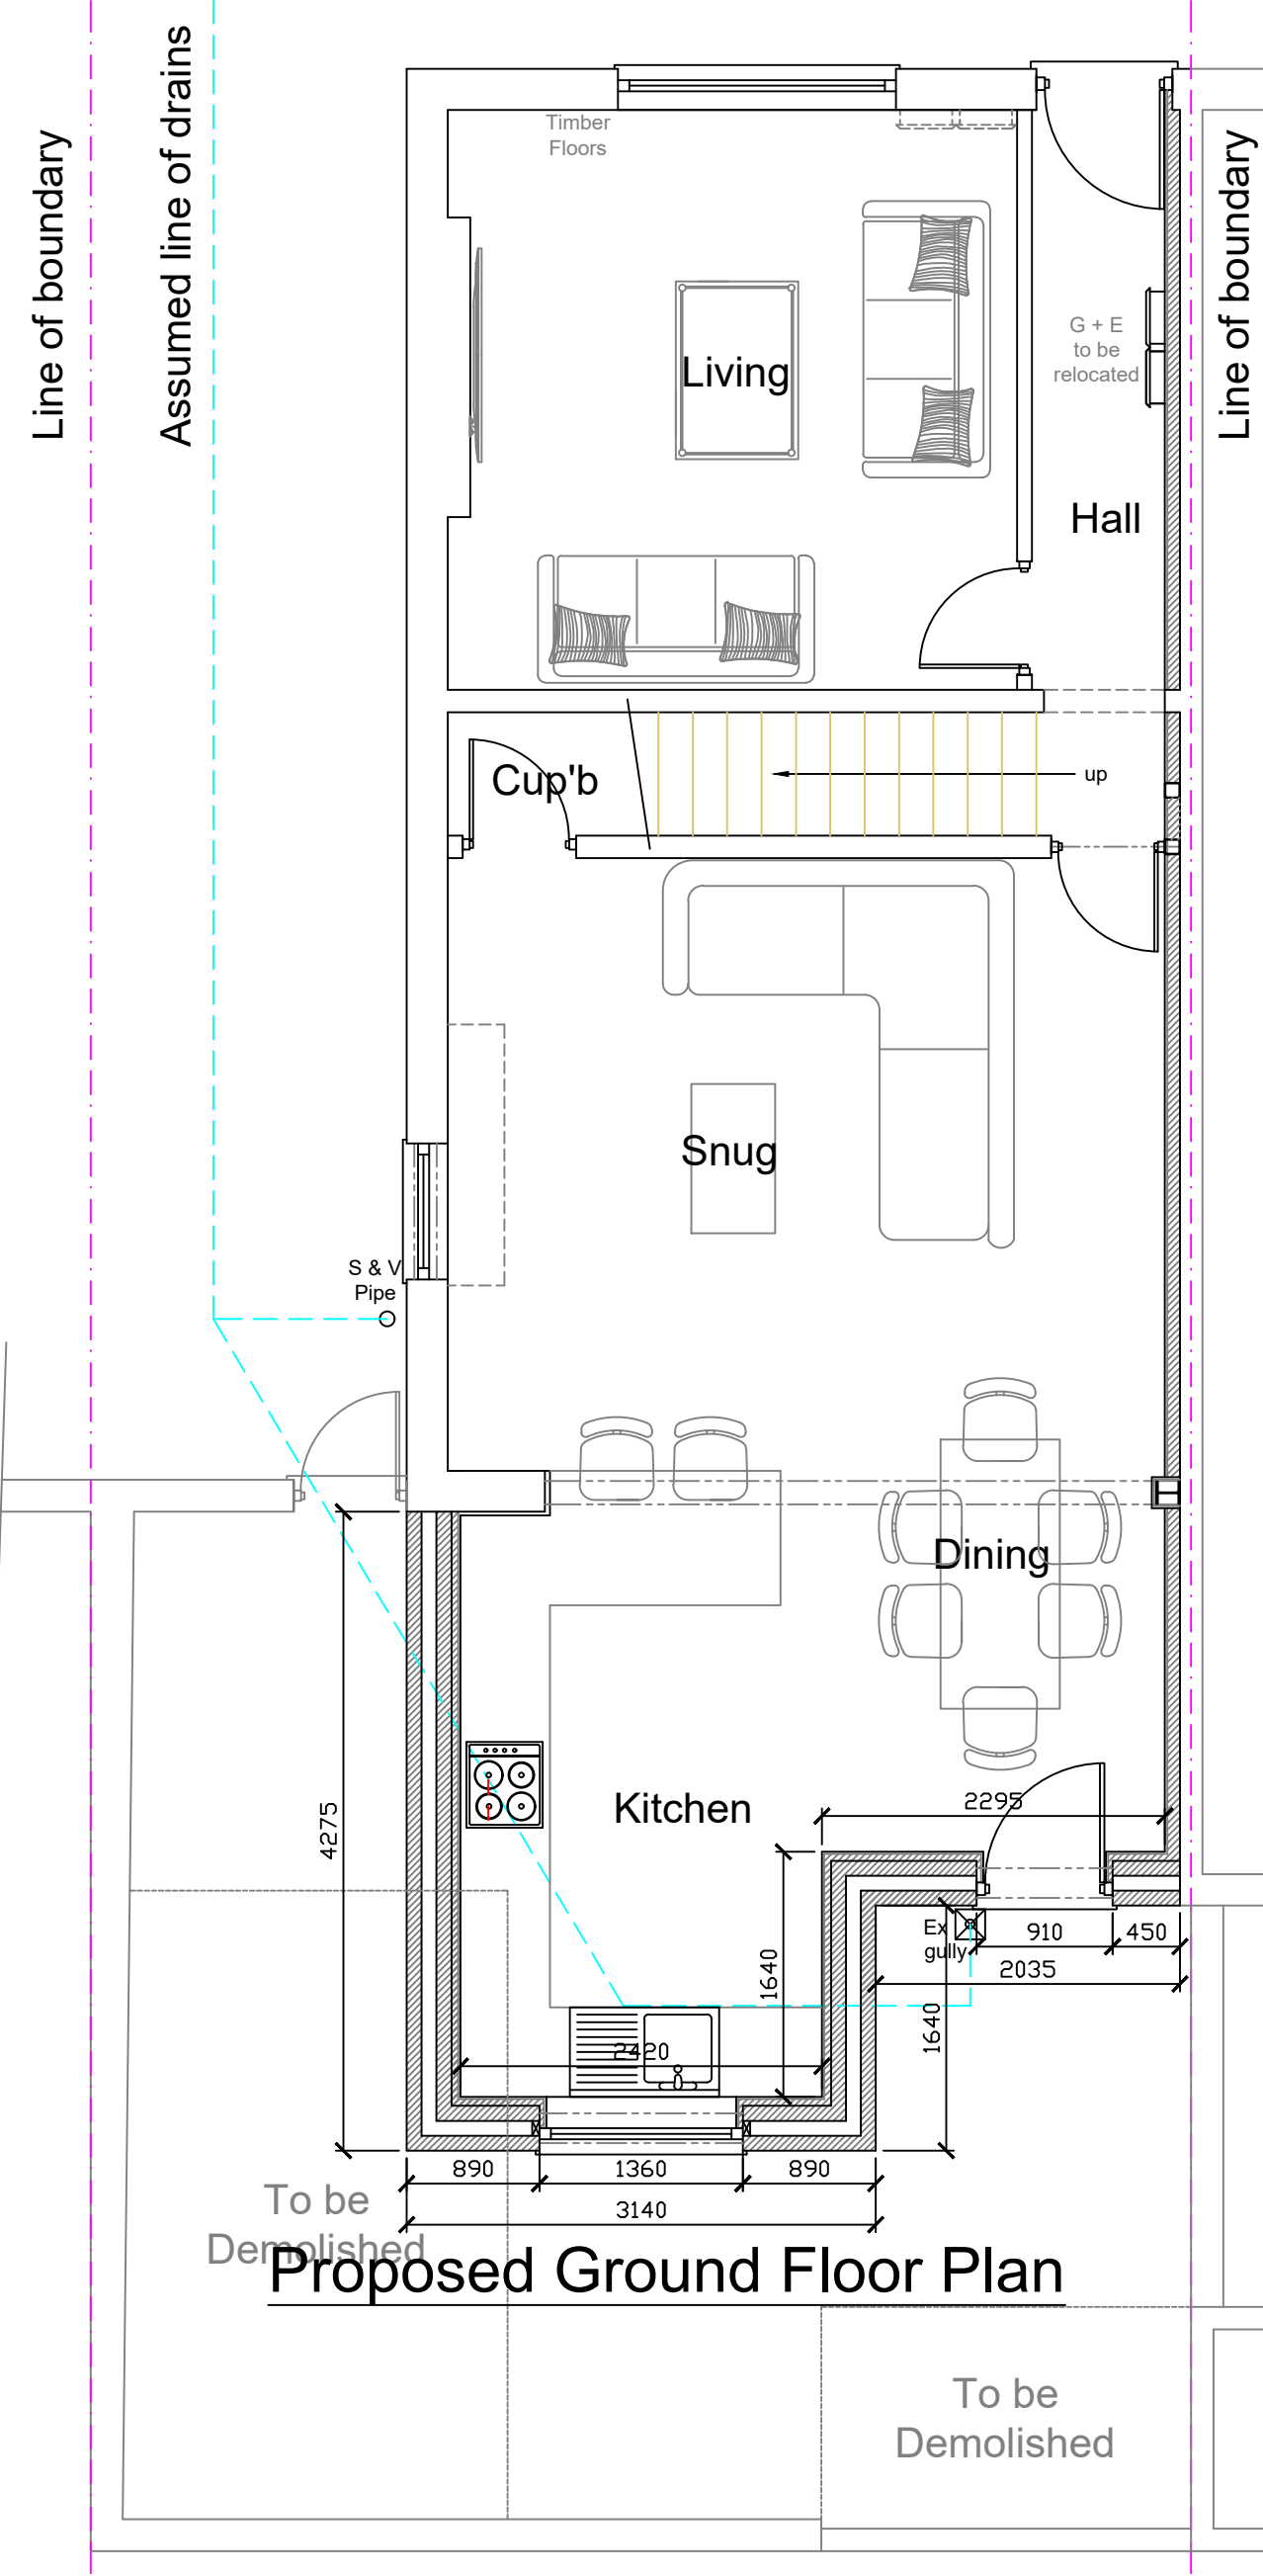


Proposed Ground Floor Plan

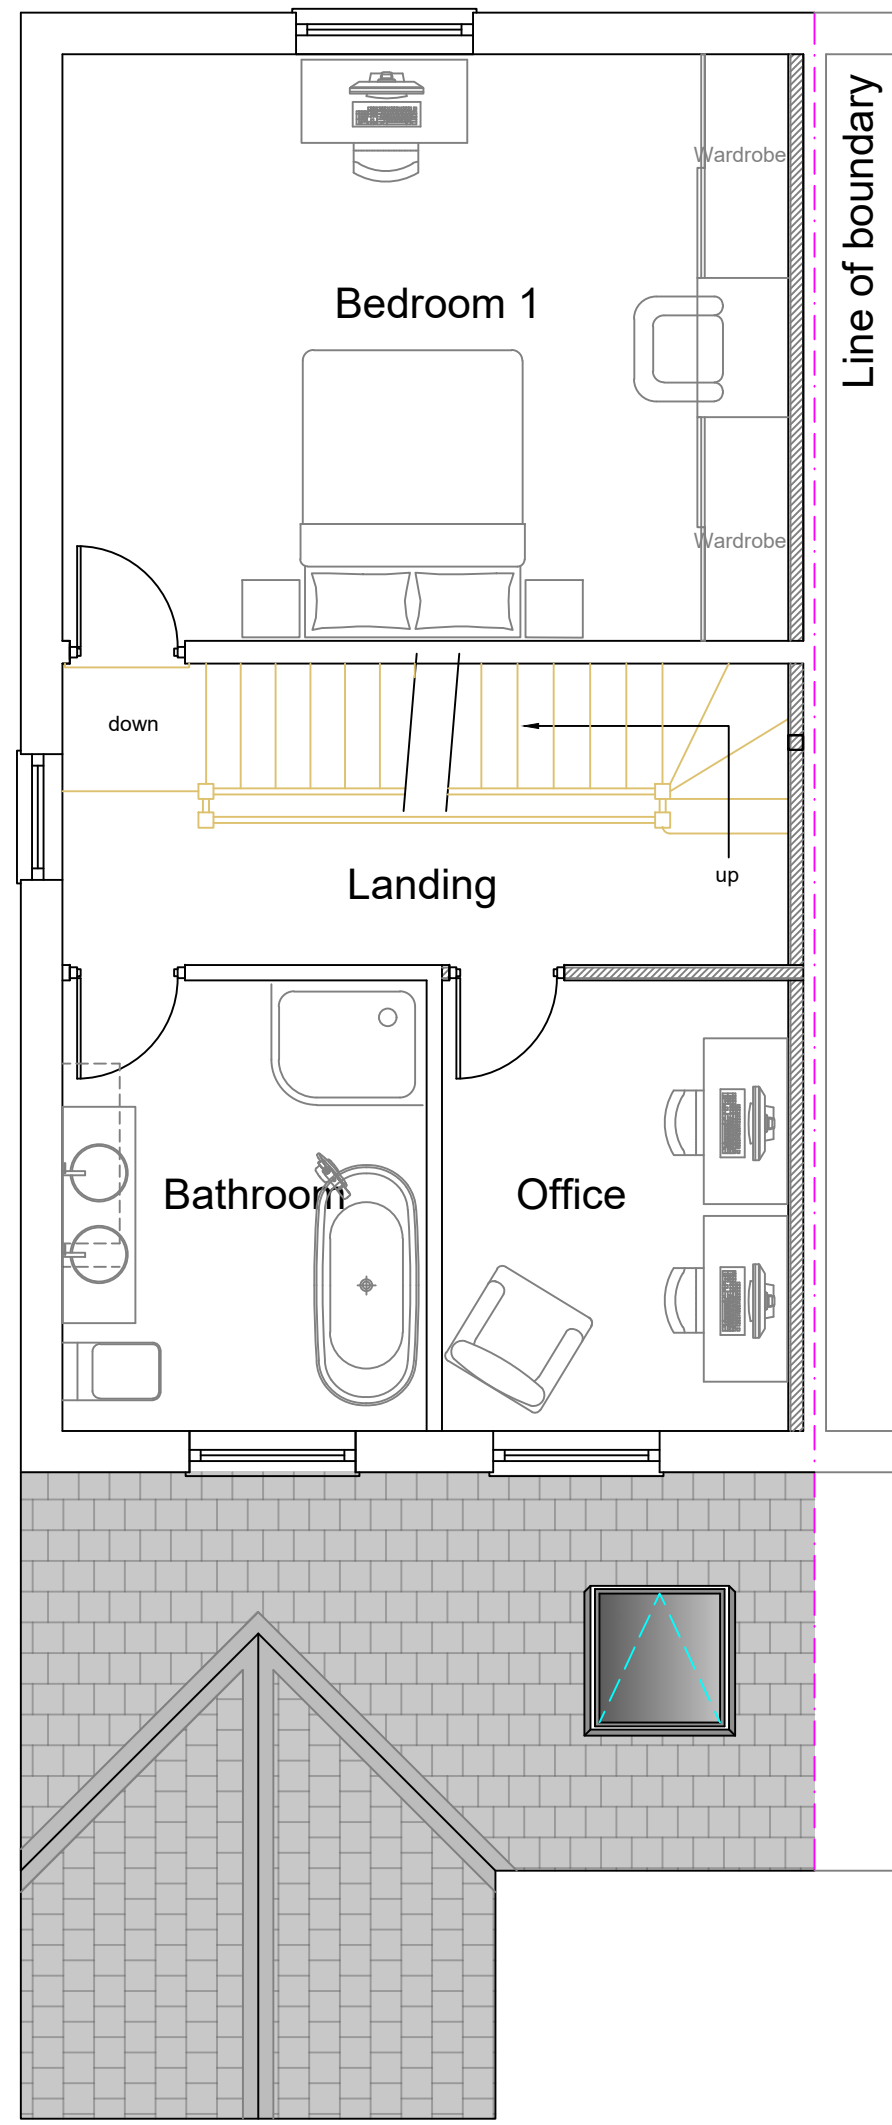

Proposed First Floor Plan

1:50

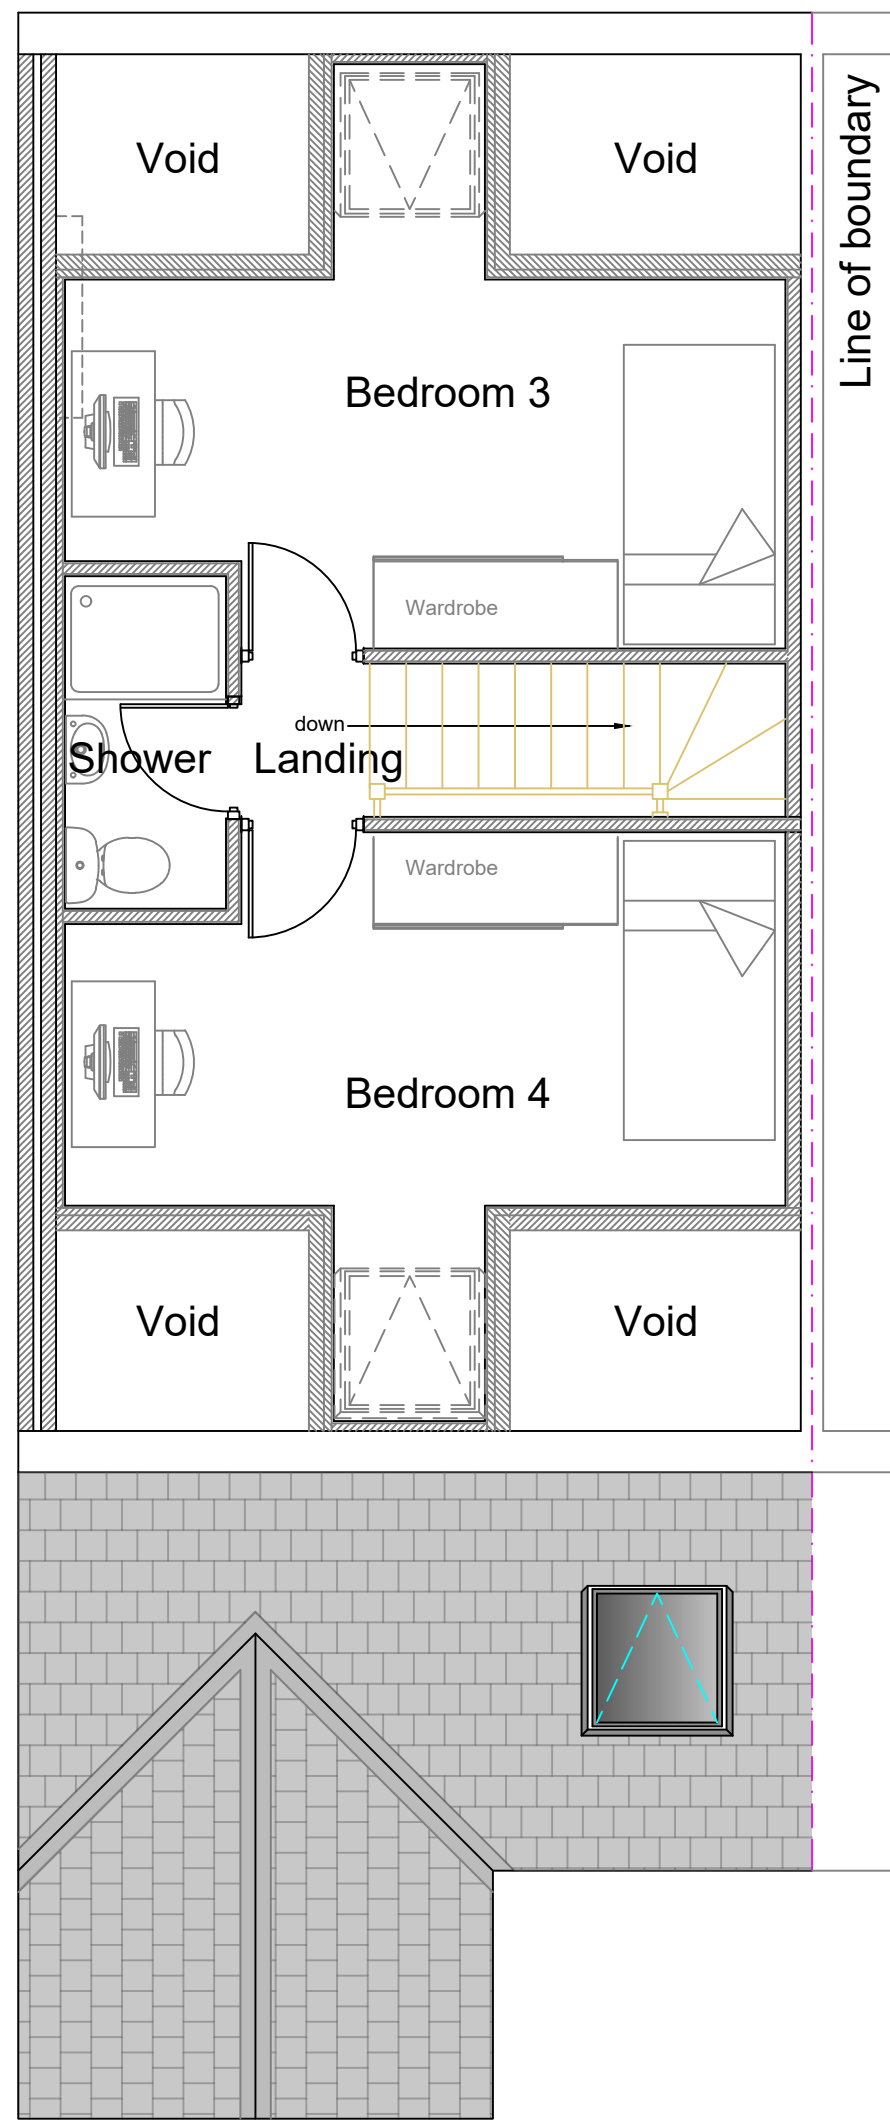

Proposed Second Floor Plan

Stage :- **Householder Planning Drawing**

Project Title :- Proposed Loft Conversion (No Dormer) & Single Storey Rear Extension

Drawing Title :- Existing & Proposed Plans & Elevations

Client :- Mr A Hussain

Drwg No :- 02/25/22 Date :- March '25 Rev :-

Scale :- 1:100 & 1:50@A1 Drawn:- SCM Checked :-

Site Address :- 80 Alfred Street, Bury, BL9 9ED

The Old Post Room
34 Chew Valley Road
Greenfield
Saddleworth
OL3 7DA
Tel: 01457 871202
www.william-mccall.com | enquiries@william-mccall.com

