




SCALE 1:200

 


SCALE 1:500

 


SCALE 1:1250

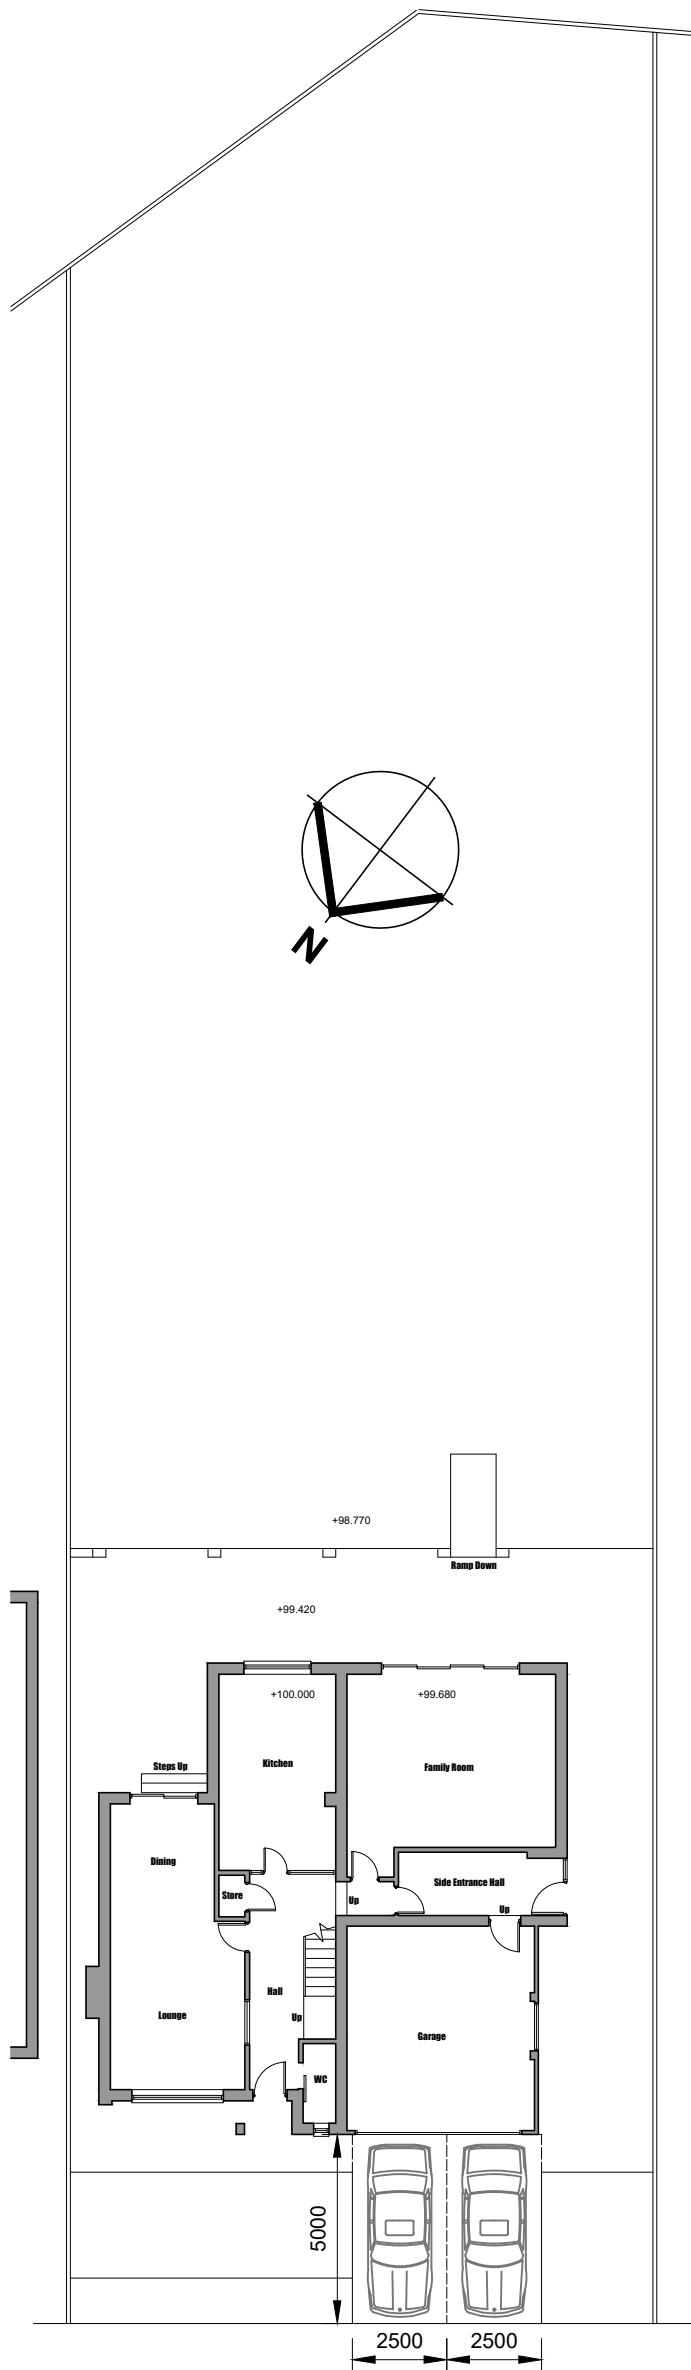

Site Plan
Scale 1:200

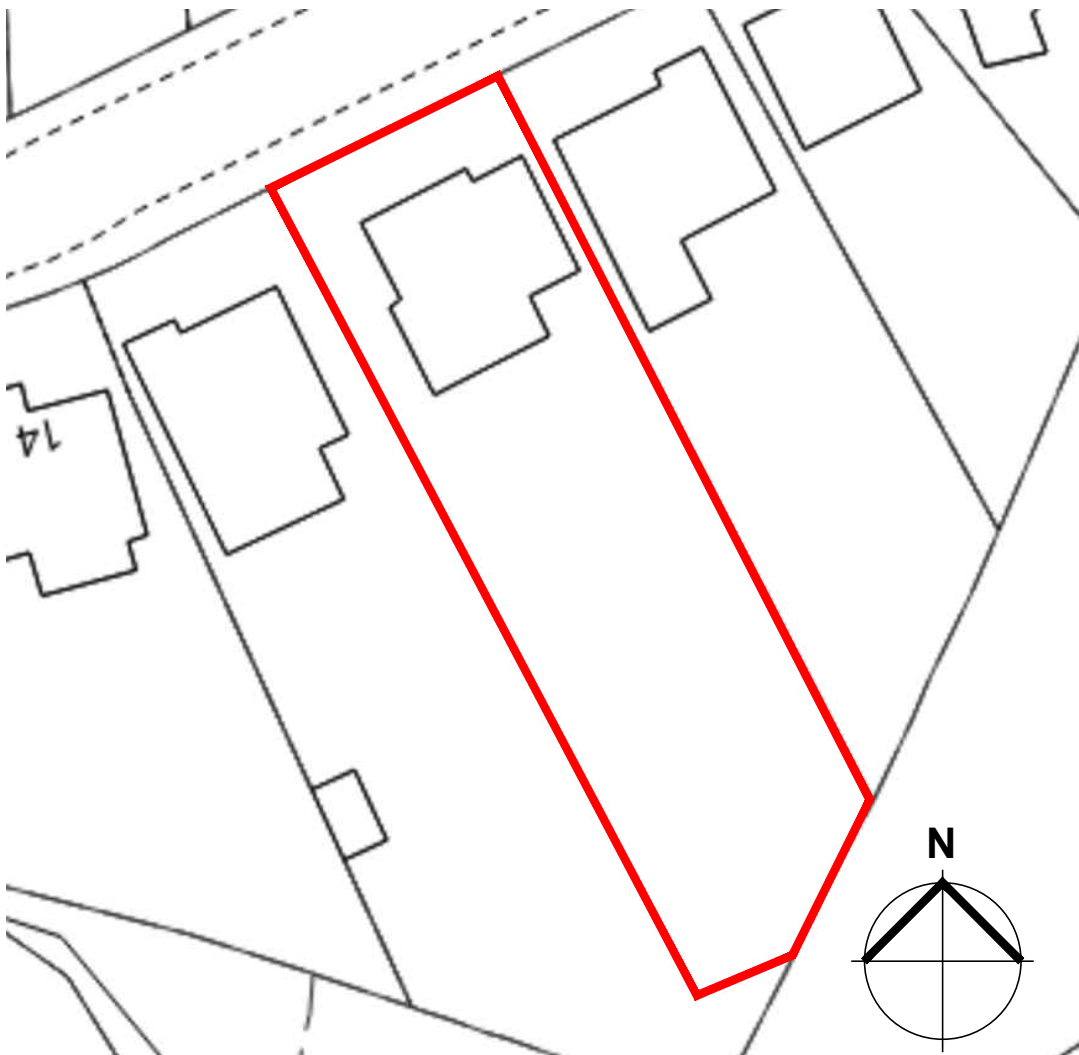

Block Plan
Scale 1:500

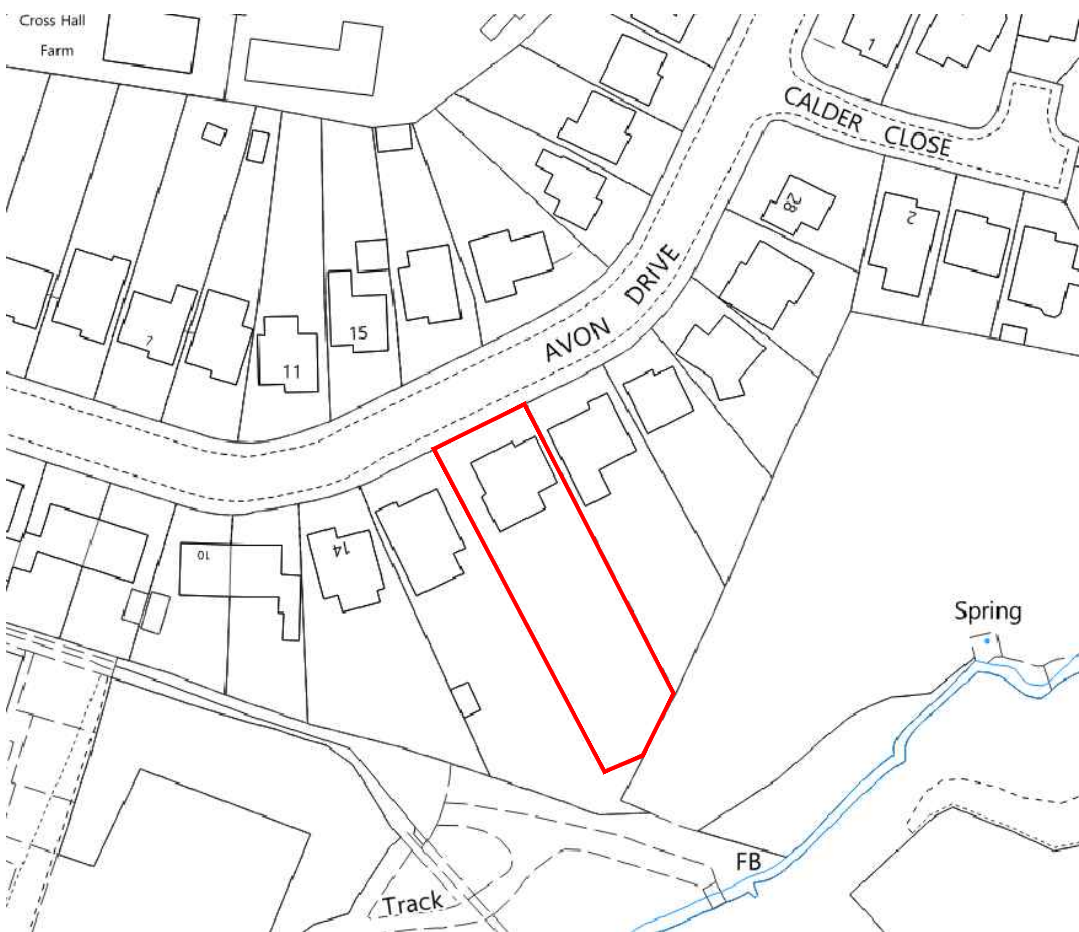

Location Plan
Scale 1:1250

Conway
Architectural
Design

6 Conway Close
Alkington
Middleton
Manchester, M24 1EW

E: conway-design@outlook.com

JOB TITLE : 2 Storey Side, Single Storey Rear Extension
ADDRESS : 18 Avon Drive, Bury
DRAWING TITLE : Existing Site Block And Location Plans
SCALE : As Noted @ A3
DRAWN : xxx
DATE : 20.03.25

JOB NO./
DWG NO.

944-01A