



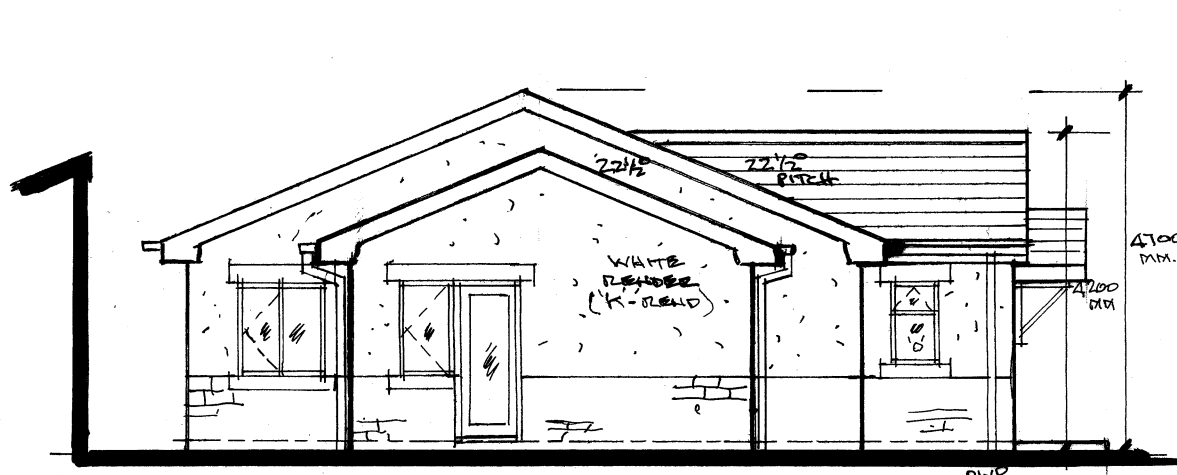


L.H. SIDE ELEVATION. 1:100

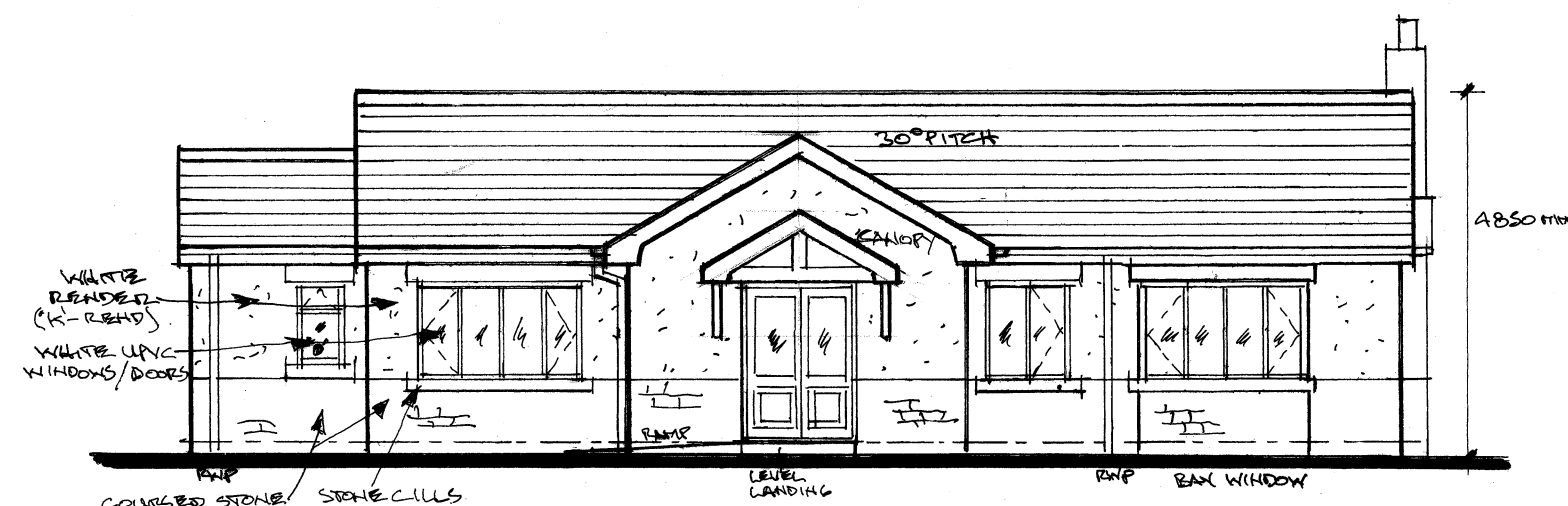


FRONT ELEVATION



R.H. SIDE ELEVATION

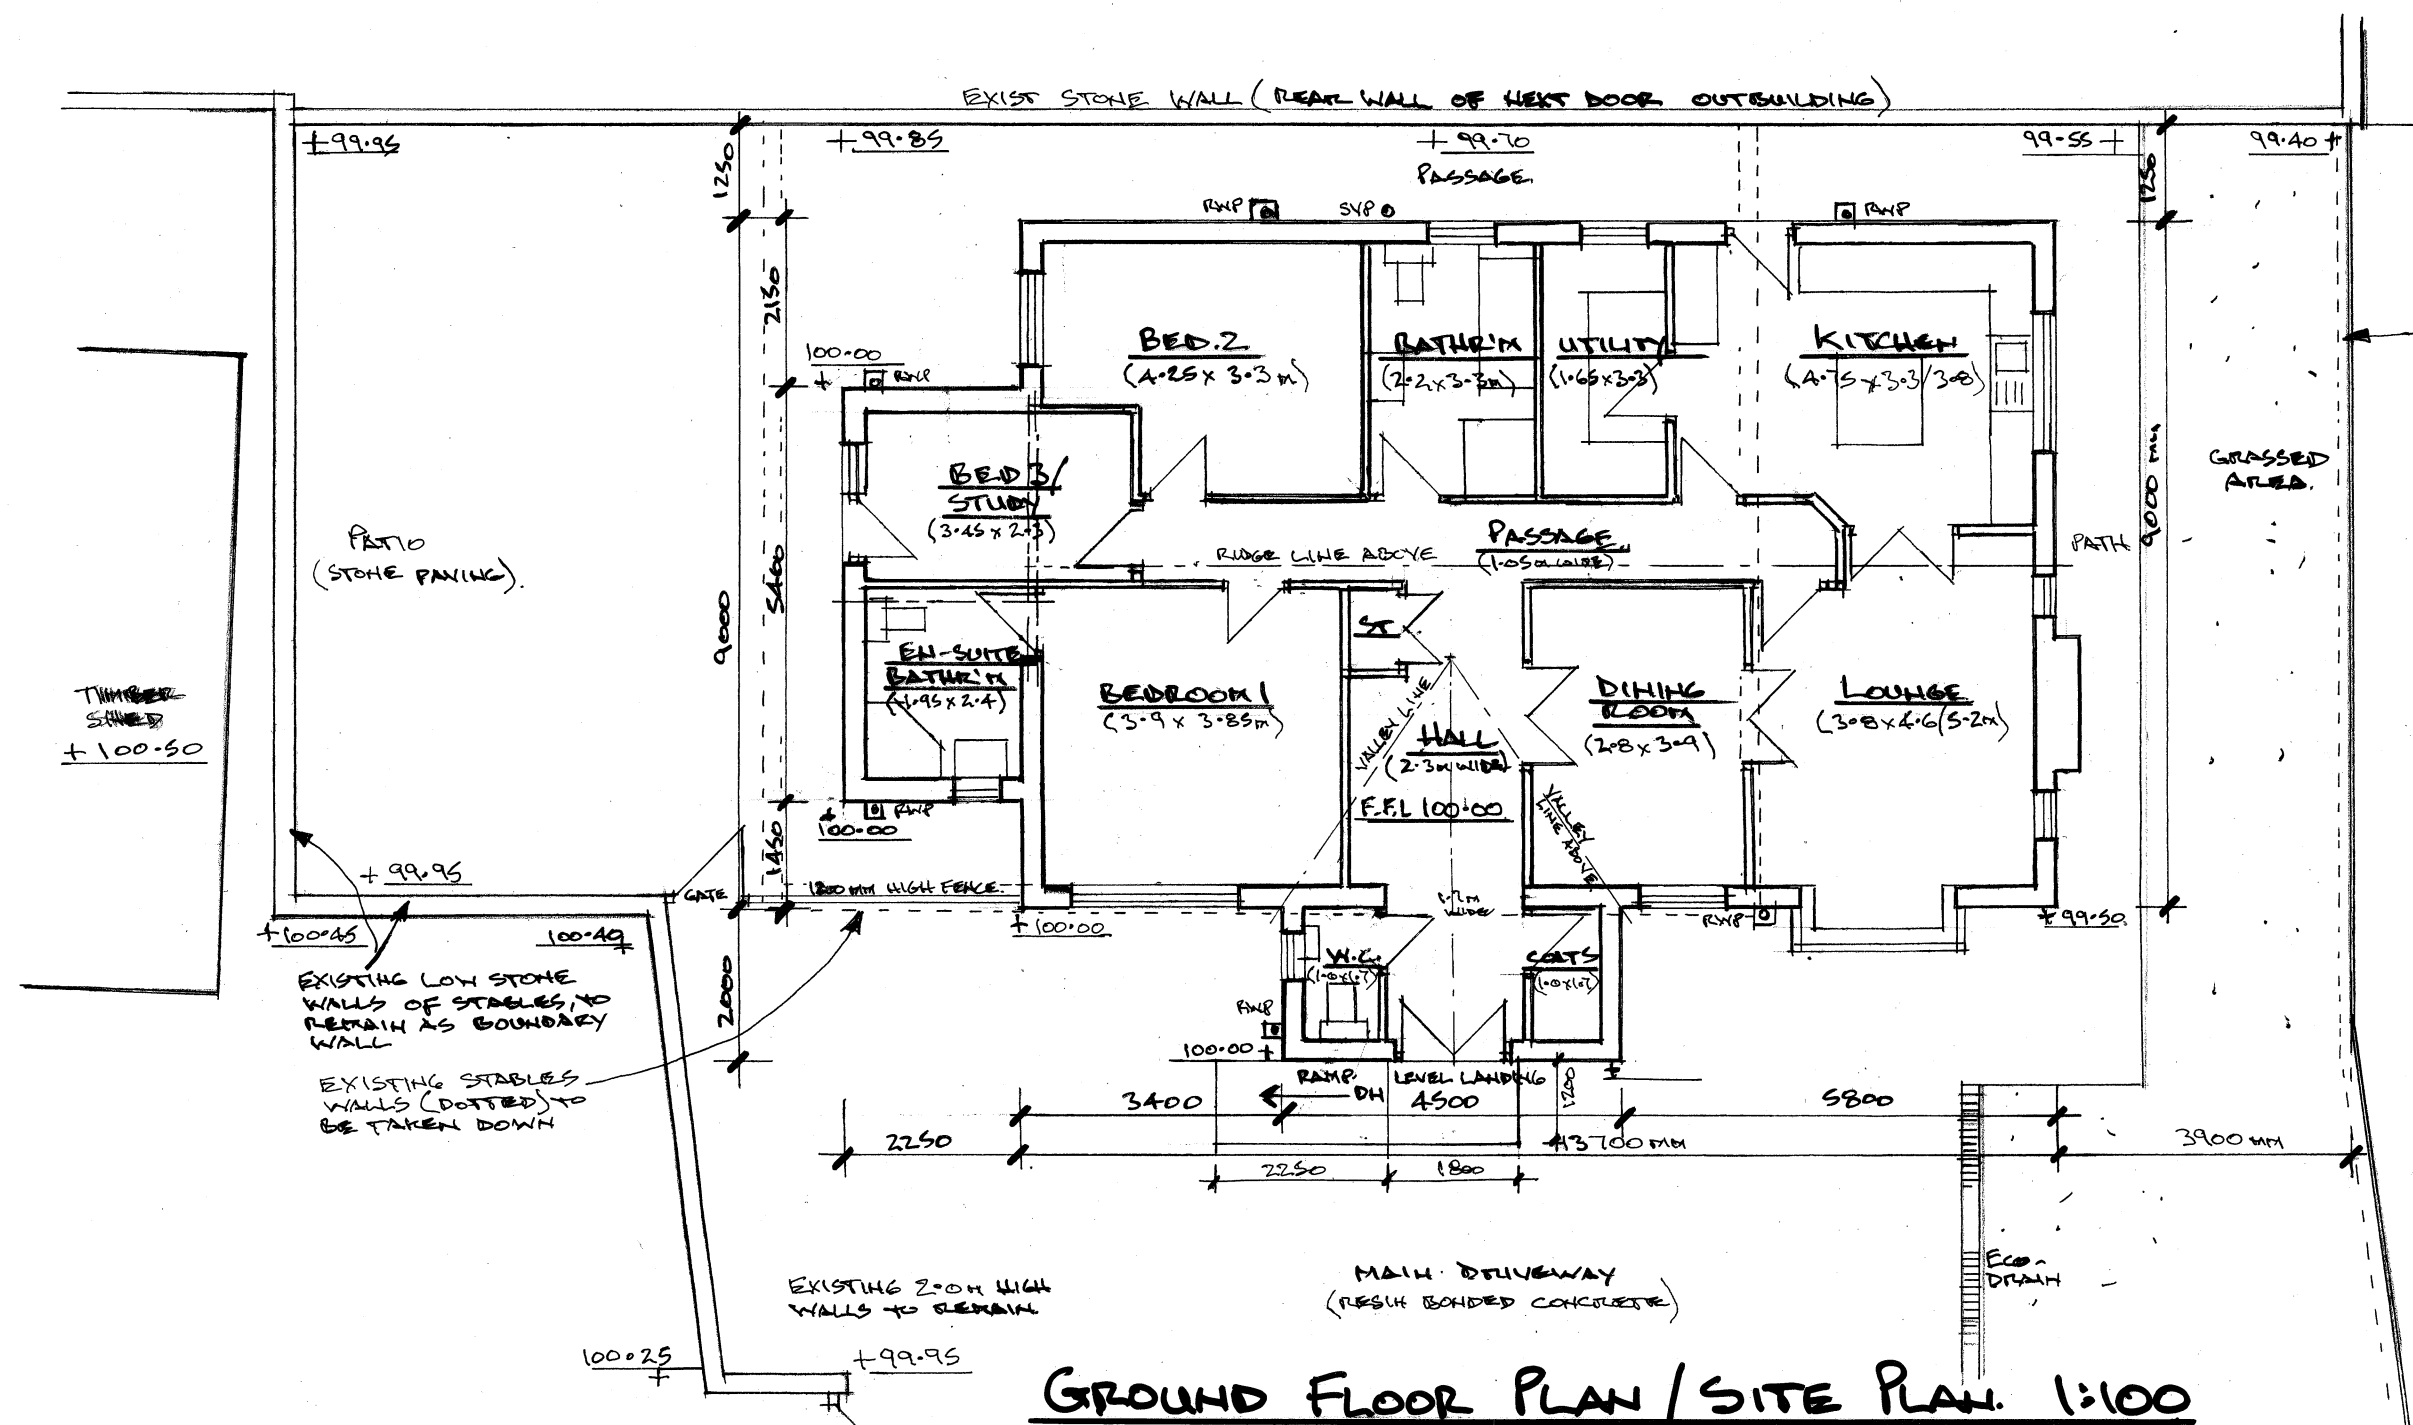


GROUND FLOOR PLAN / SITE PLAN. 1:100

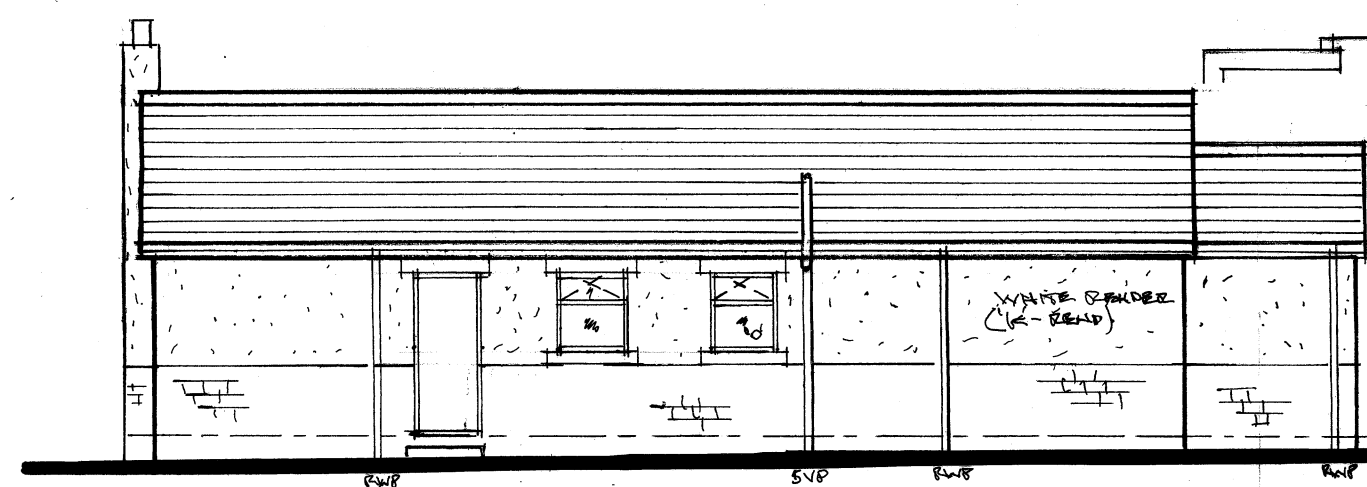

REAR ELEVATION

EXIST. BOUNDARY WALL TO BE REPLACED BY TIMBER POST & RAIL FENCE.

FIELD (SAME OWNERSHIP)

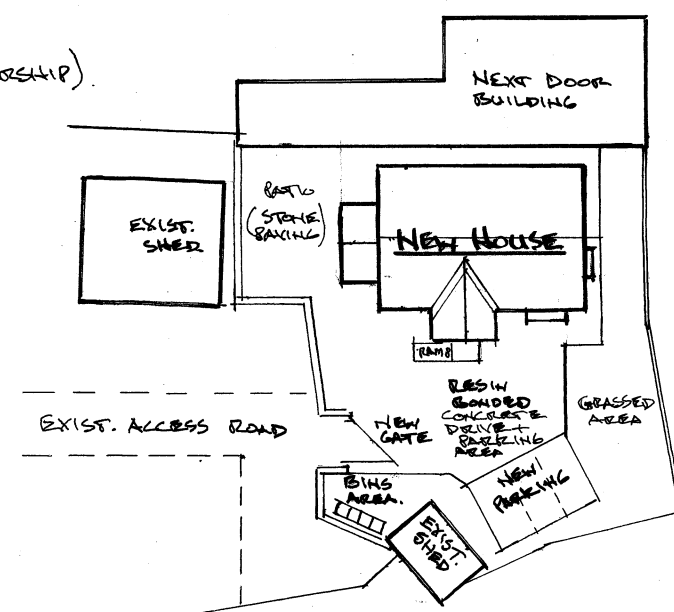

PROPOSED SITE PLAN. 1:500


REV. 'C' - BUNGALOW FURTHER REDUCED IN SIZE, & INTERNAL LAYOUT AMENDED TO SUIT. + HEIGHT REDUCED. 14.3.22 NB
 FLEV. 3 - BUNGALOW REDUCED IN SIZE & HEIGHT. 21.12.21. NB
 PLAN 'A' - 1.9.21 NB

Architectural & Building Services

NEIL BUTTERWORTH

Tel:
 Mobile: 07786 275483

89 Higher Ainsworth Road, Radcliffe,
 Manchester, M26 4JJ.

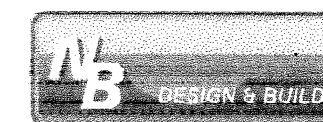

Job Title **PROPOSED NEW DETACHED BUNGALOW,
 ON LAND AT REAR OF
 90 WATLING ST., AFFETTSIDE, BURY**

Drawing Title **PROPOSED PLANS & ELEVATIONS**

Scale 1:100	Date FEB. 22	Drawn by N.B.	Drawing No. 4
----------------	-----------------	------------------	------------------