


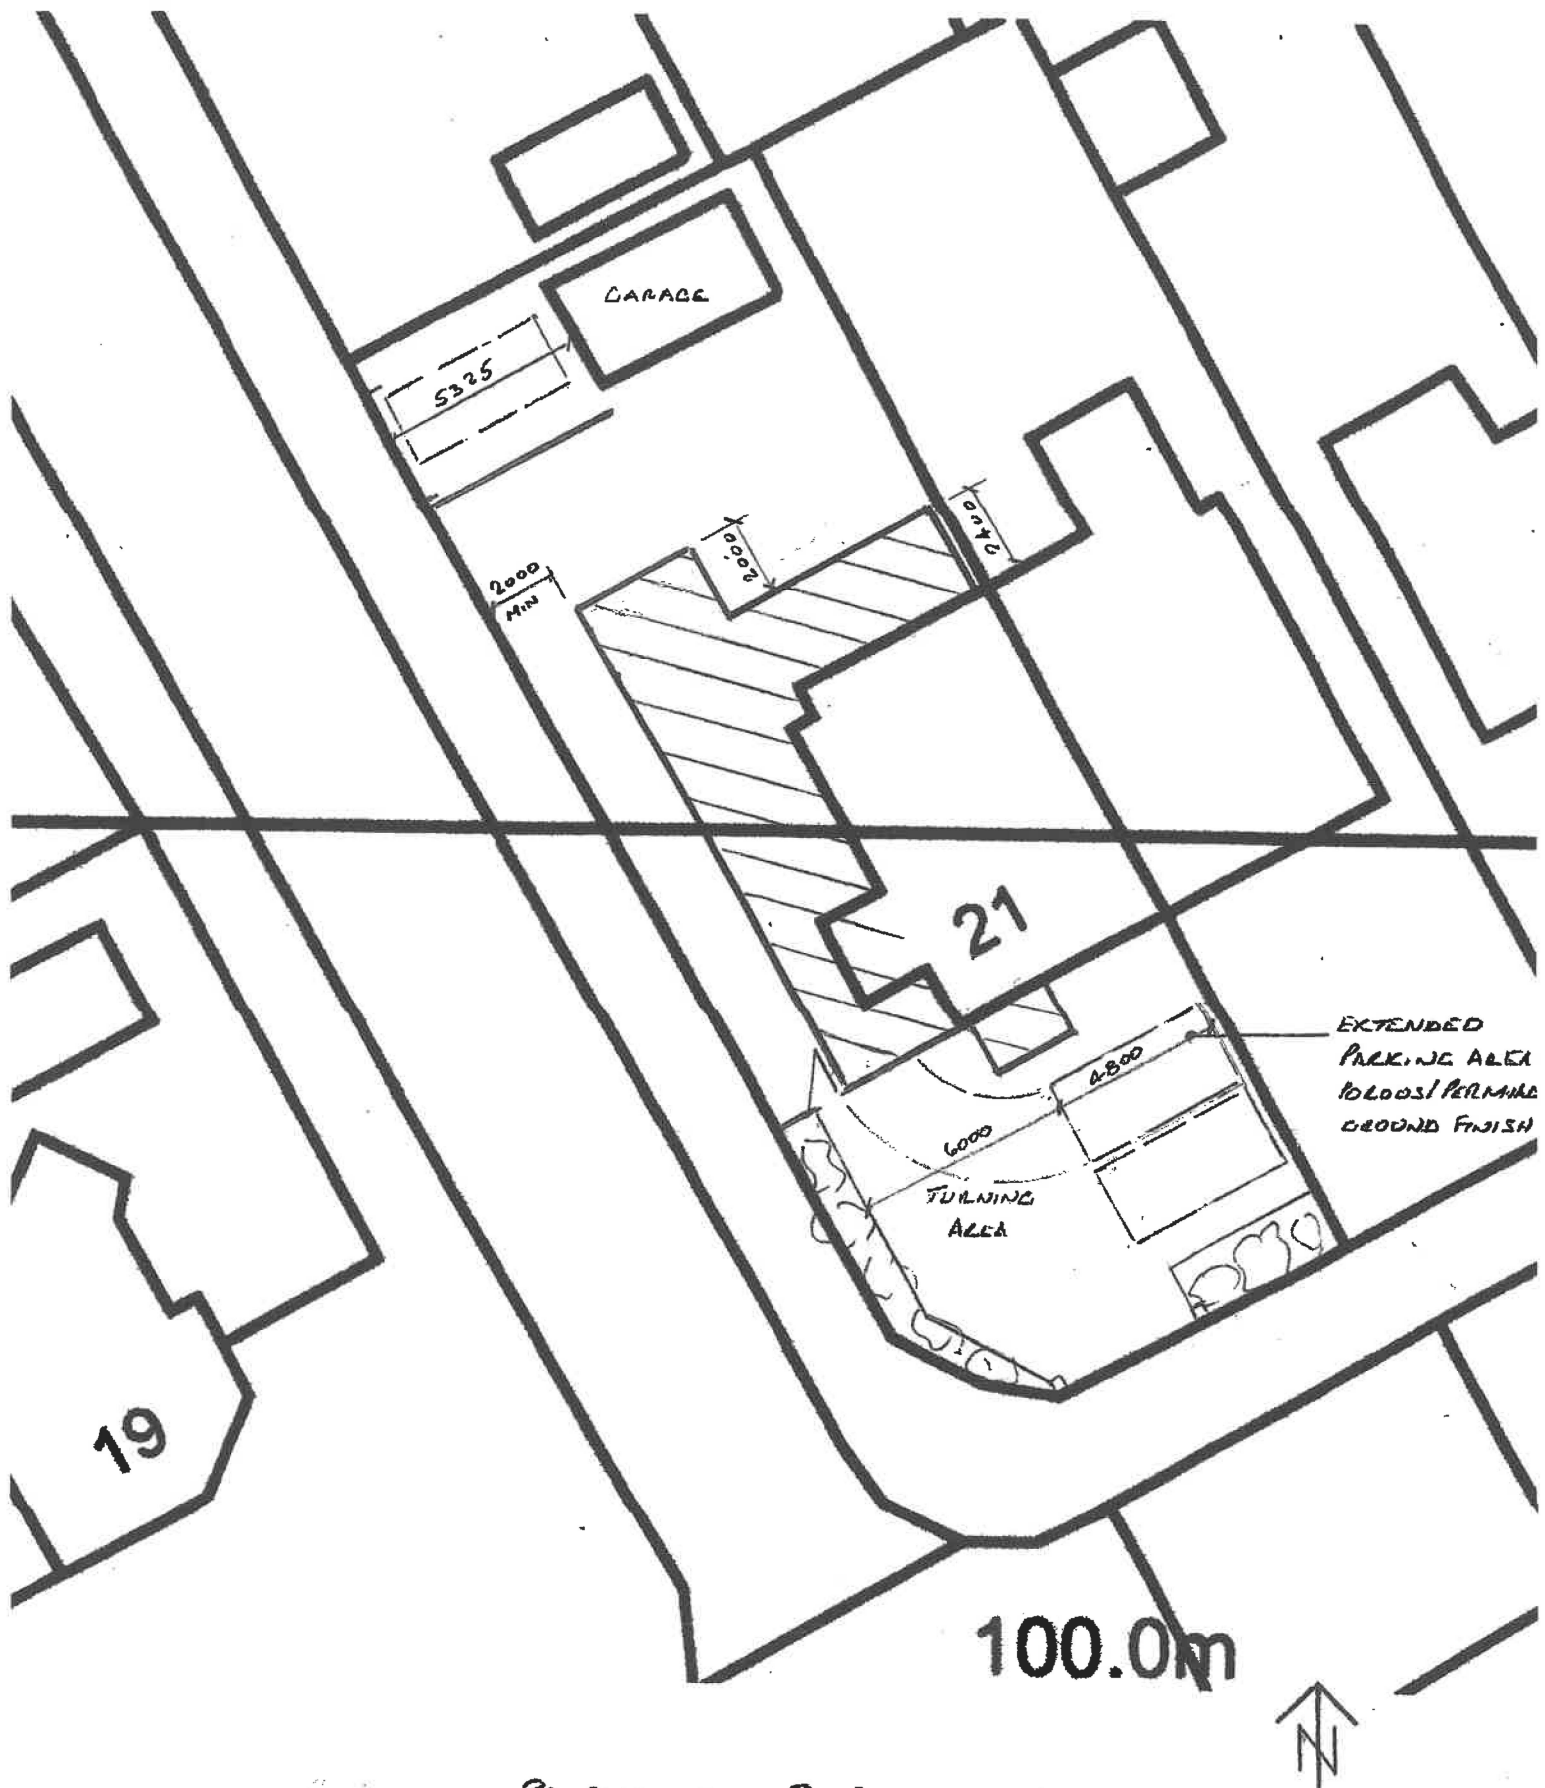

PROPOSED SITE PLAN SCALE 1:1200

MIN 3 ON SITE CAR PARKING + GARAGE

ENTRY & LEAVE IN FORWARD MOTION

Rev 3