


A3 Size

Scale 1:100

FOR PLANNING PURPOSED ONLY. USE FIGURED DIMENSIONS ONLY. SUBJECT TO SITE SURVEY AND ALL NECESSARY CONSENTS. ALL DIMENSIONS TO BE CHECKED BY USER AND ANY DISCREPANCIES, ERRORS OR OMMISSIONS TO BE REPORTED TO THE ARCHITECT BEFORE THE WORK COMMENCES. THIS DRAWING IS TO BE READ WITH ALL OTHER RELEVANT MATERIALS


Revision	Notes	Date	Drawn
A	Alignment of front elevation amended to match approved floor plans. Additional roof light added.	A	

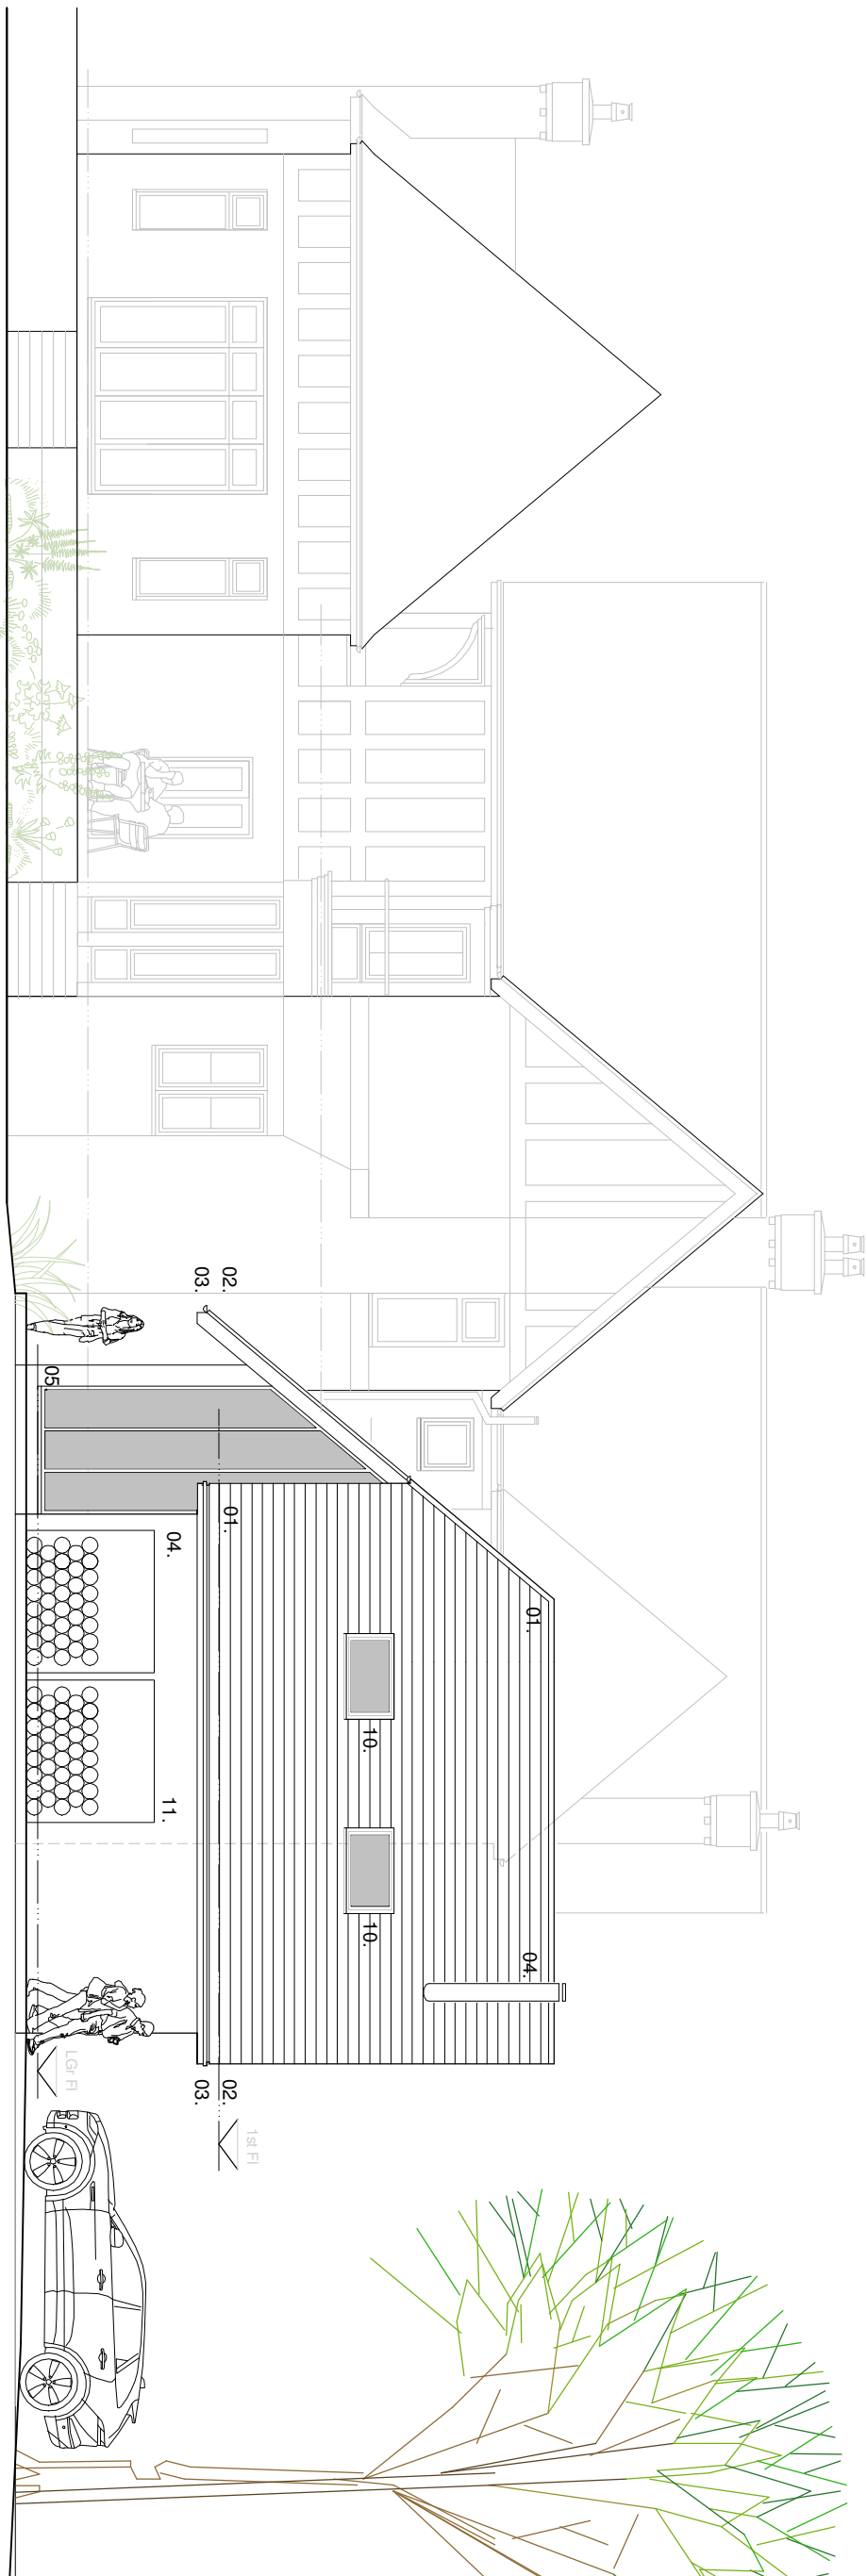

LEGEND: PROPOSED MATERIALS

- Rosmary tiles to match existing
- Rainwater goods to match existing
- Timber fascia to match existing
- Brickwork to match existing
- Aluminium frame glazing
- Woodburner flue
- Aluminium glazed doors
- Juliet balcony
- Aluminium framed roof glazing
- Roof light
- Paint finish to steel garage door
- Raised seam zinc flat roof
- External woodstore
- Timber barge board

Scale Bar 1:100

 

Proposed North Elevation

FUZED ARCHITECTURE

FUZED A+D, Jactin House, 24 Hood Street, Ancoats, Manchester M4 6WX
T: 0161 724 8006 E: fuzedarchitects@gmail.com W: fuzedarchitects@gmail.co.uk

Project:	Stand Knoll, 38 Ringley Road, Whitefield M45 7LE
Client:	Mr and Mrs Davies
Content:	Planning Submission Proposed Elevations

DESIGN

Contract No.	1141
Dwg No.	21.04
Revision	A
Date	November '23