



NOTES:
This drawing is to be read in conjunction with all relevant Design Safety Risk Assessments.
DO NOT SCALE FROM DRAWING.
WRITTEN DIMENSIONS ONLY.
ALL DIMENSIONS TO BE CHECKED & VERIFIED ON SITE PRIOR TO CONSTRUCTION.

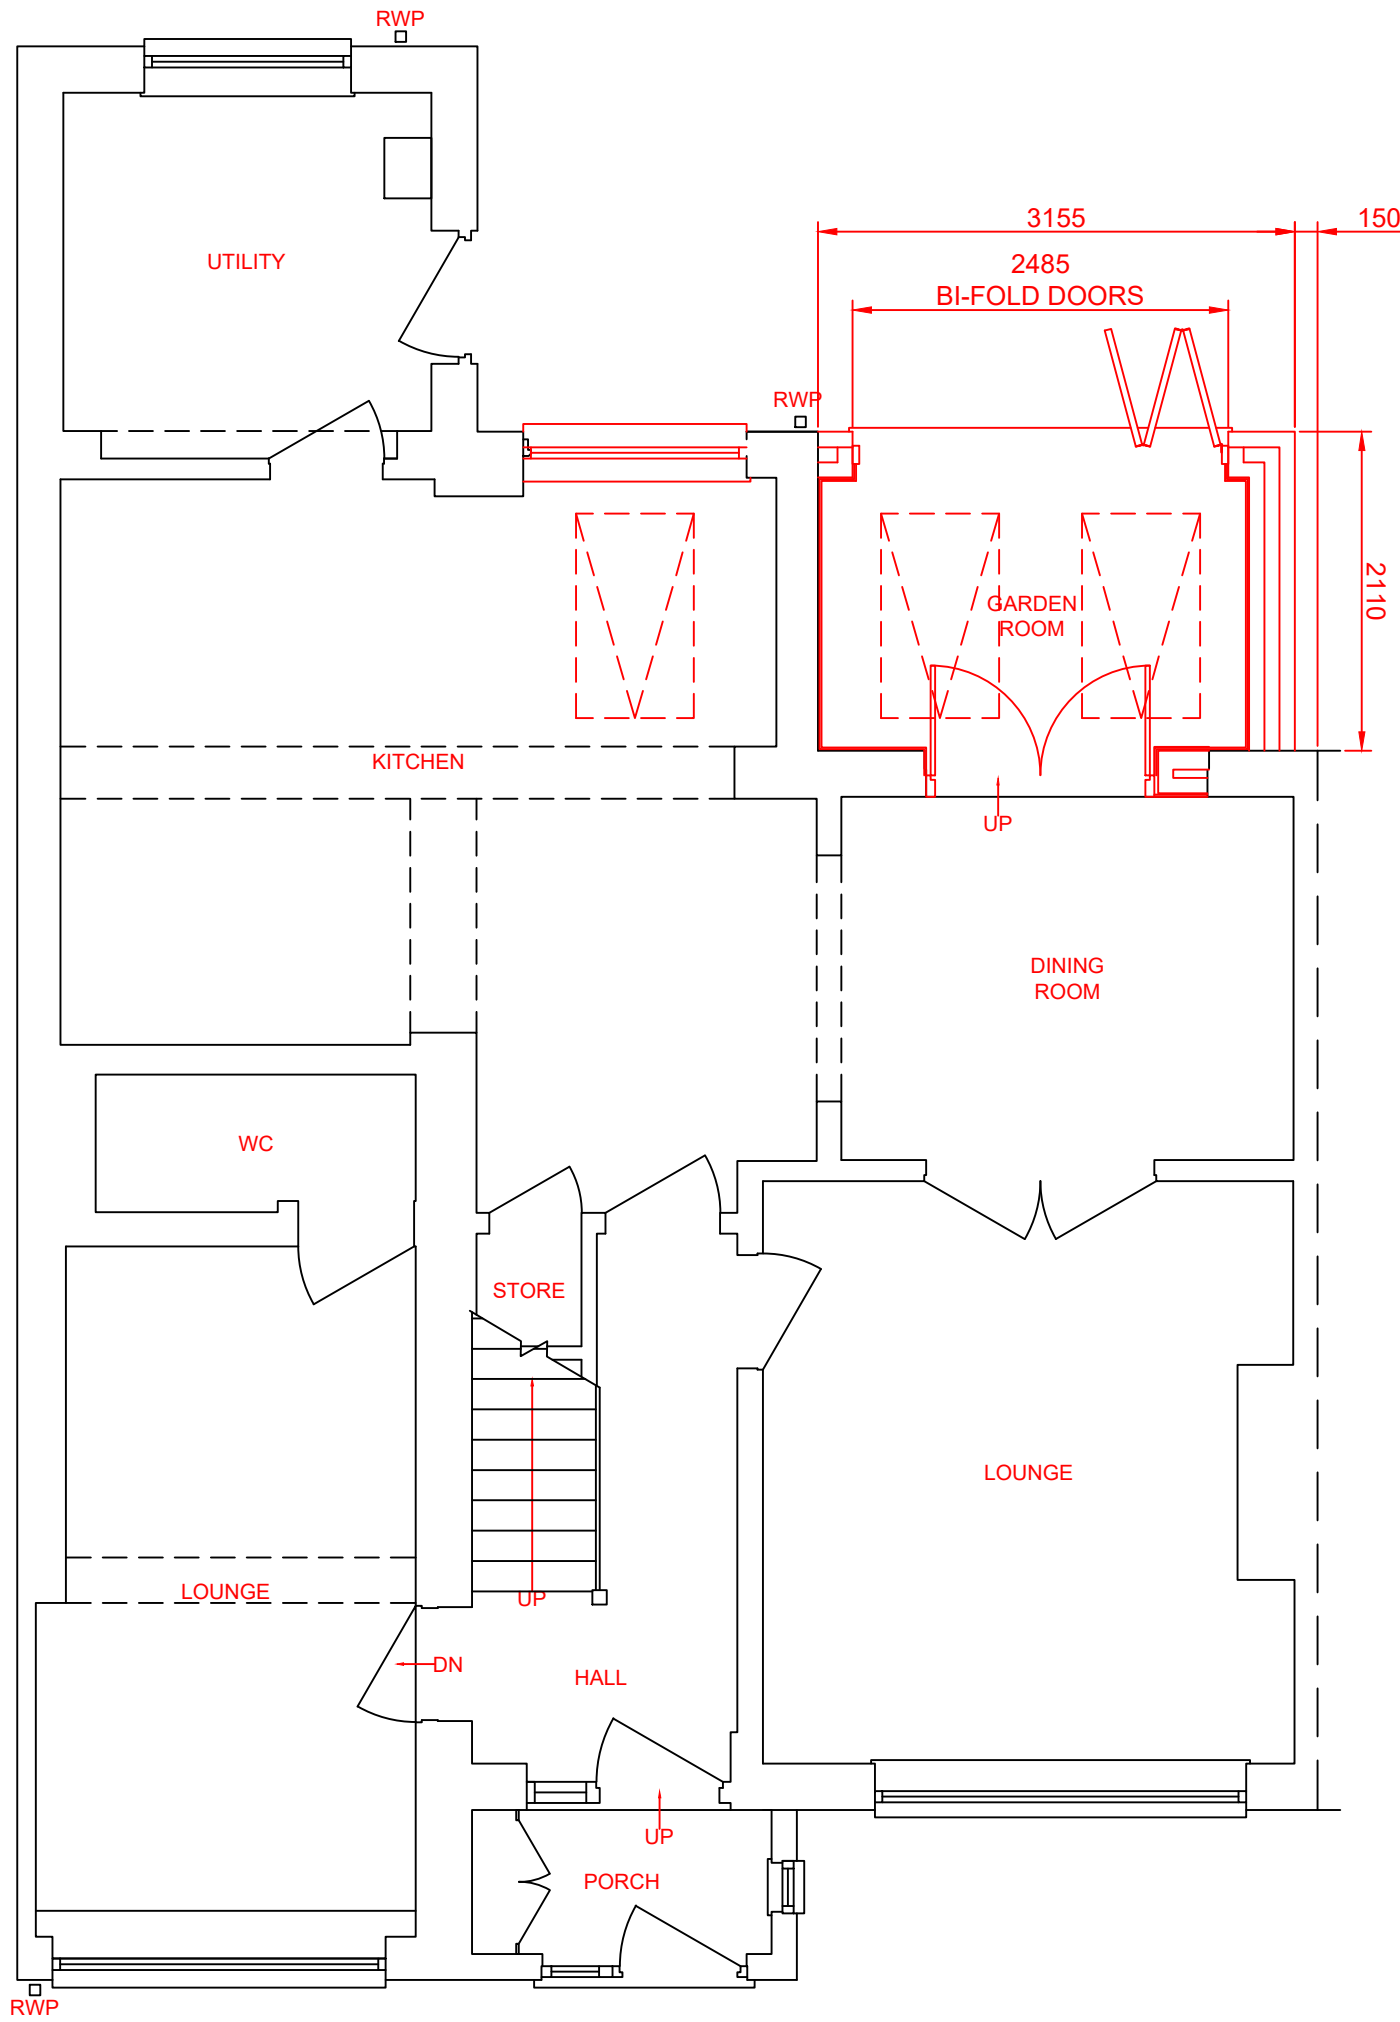

GROUND FLOOR PLAN
PROPOSED

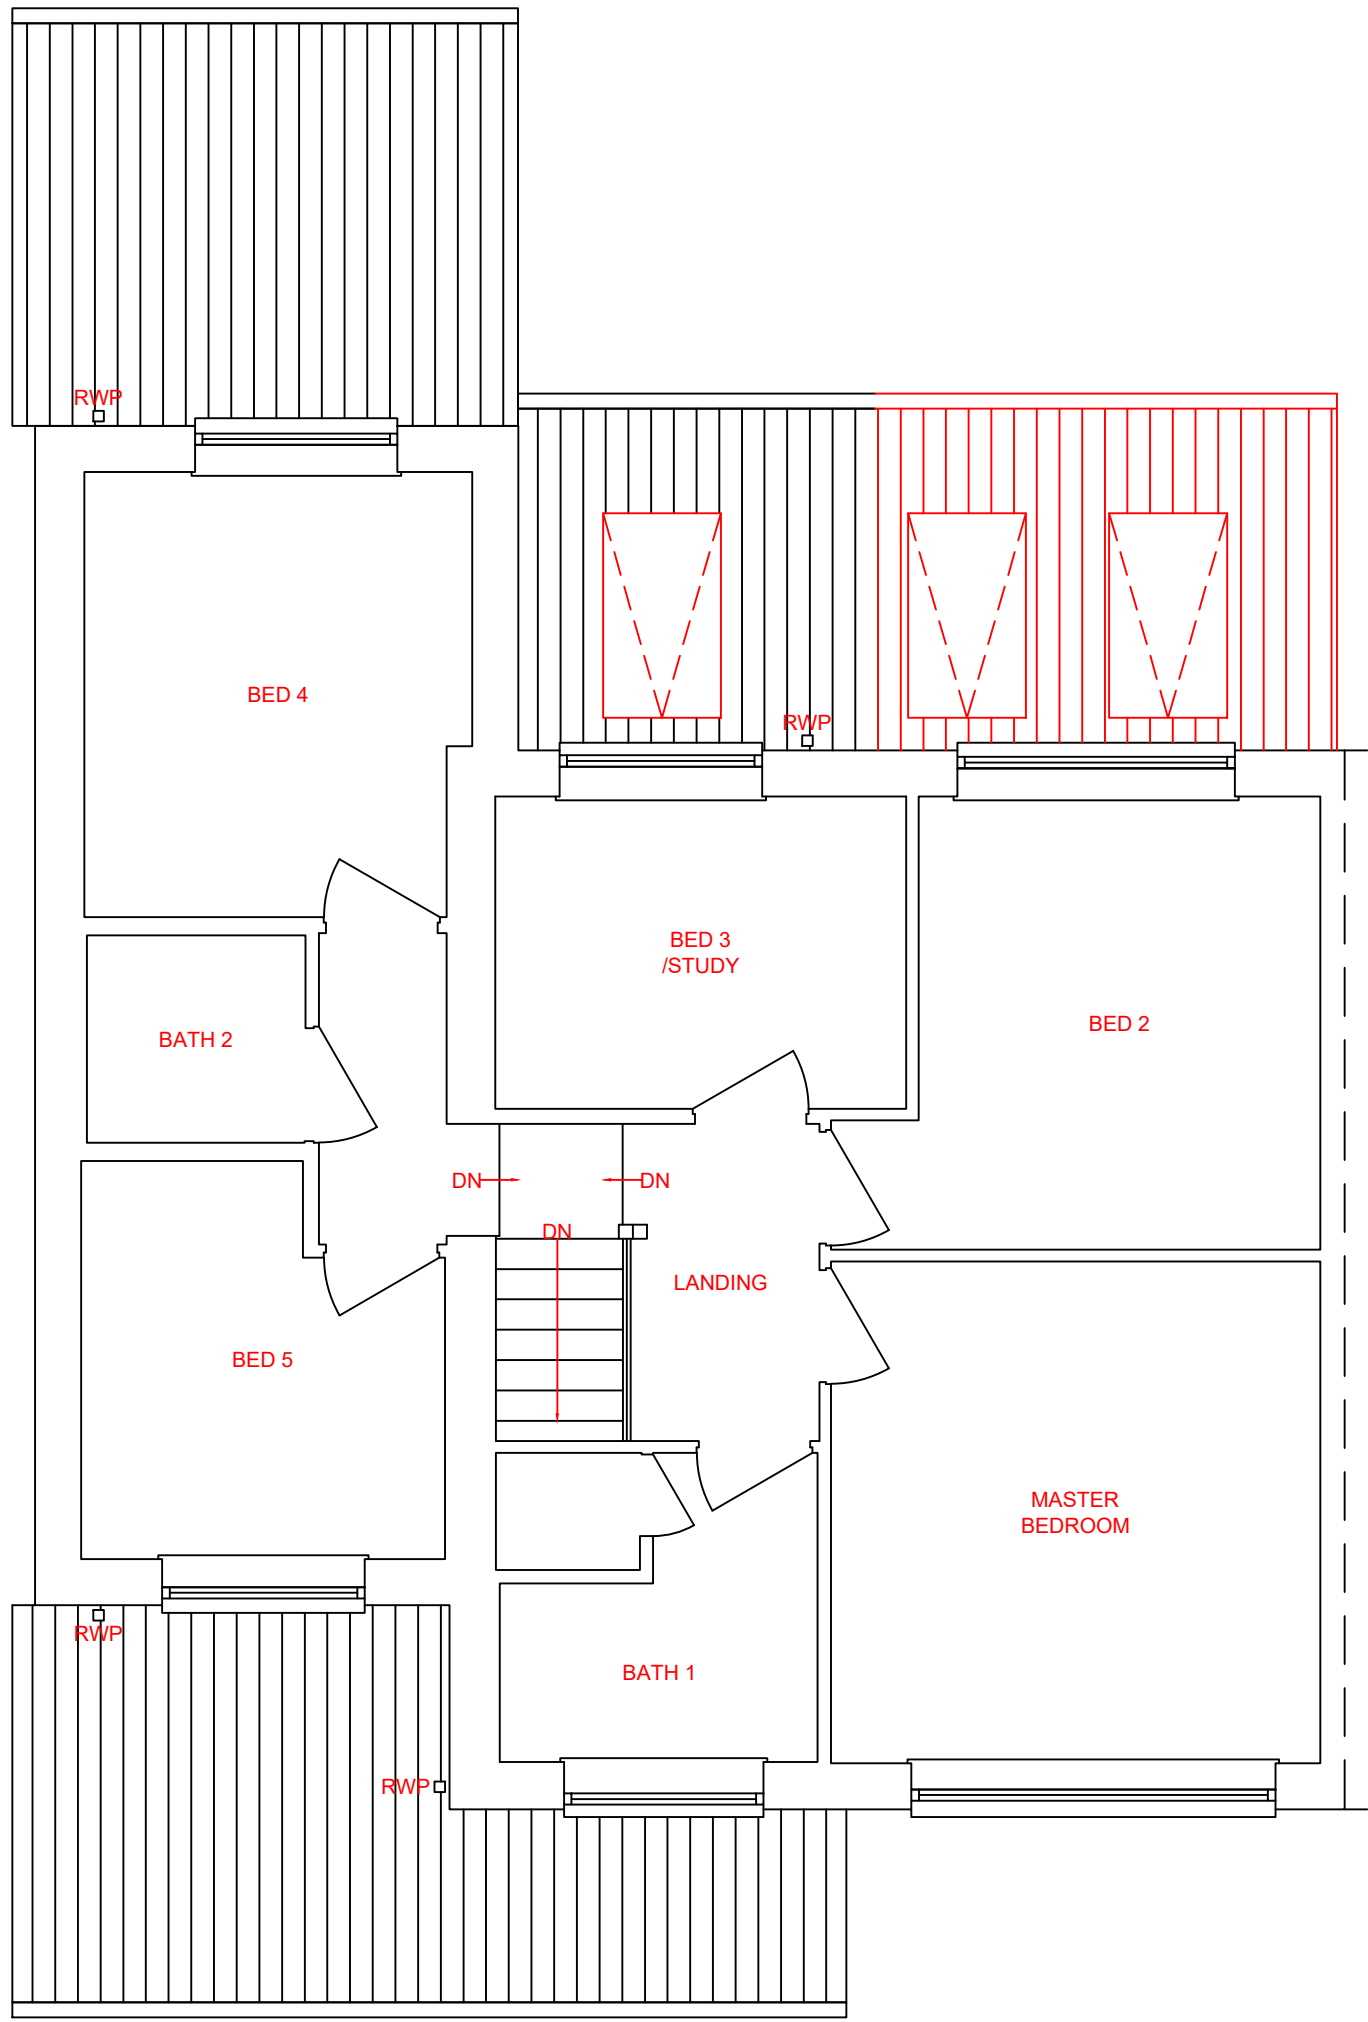

FIRST FLOOR/ROOF PLAN
PROPOSED

Revision	P02	Issued for Planning.	Drawn	JH	Date	16/12/24	Checked	JH	Approved	JH
	P01	Preliminary issue to client.	Drawn	JH	Date	16/12/24	Checked	JH	Approved	JH
Revisions		Description								

Project	Proposed single storey rear extension 5 Blenheim Close, Bury BL9 8BY		
Client	Ms L Aston		
Title	General Arrangement - Ground & First Floor Plan - Proposed		

Scale	1:50	Drawn	JH	Checked		Approved	
Date	Nov 2024	Date		Date		Date	

Project number	241101	Drawing number	0004	Revision	P02
----------------	--------	----------------	------	----------	-----