



NOTES:
This drawing is to be read in conjunction with all relevant Design Safety Risk Assessments.
DO NOT SCALE FROM DRAWING.
WRITTEN DIMENSIONS ONLY.
ALL DIMENSIONS TO BE CHECKED & VERIFIED ON SITE PRIOR TO CONSTRUCTION.

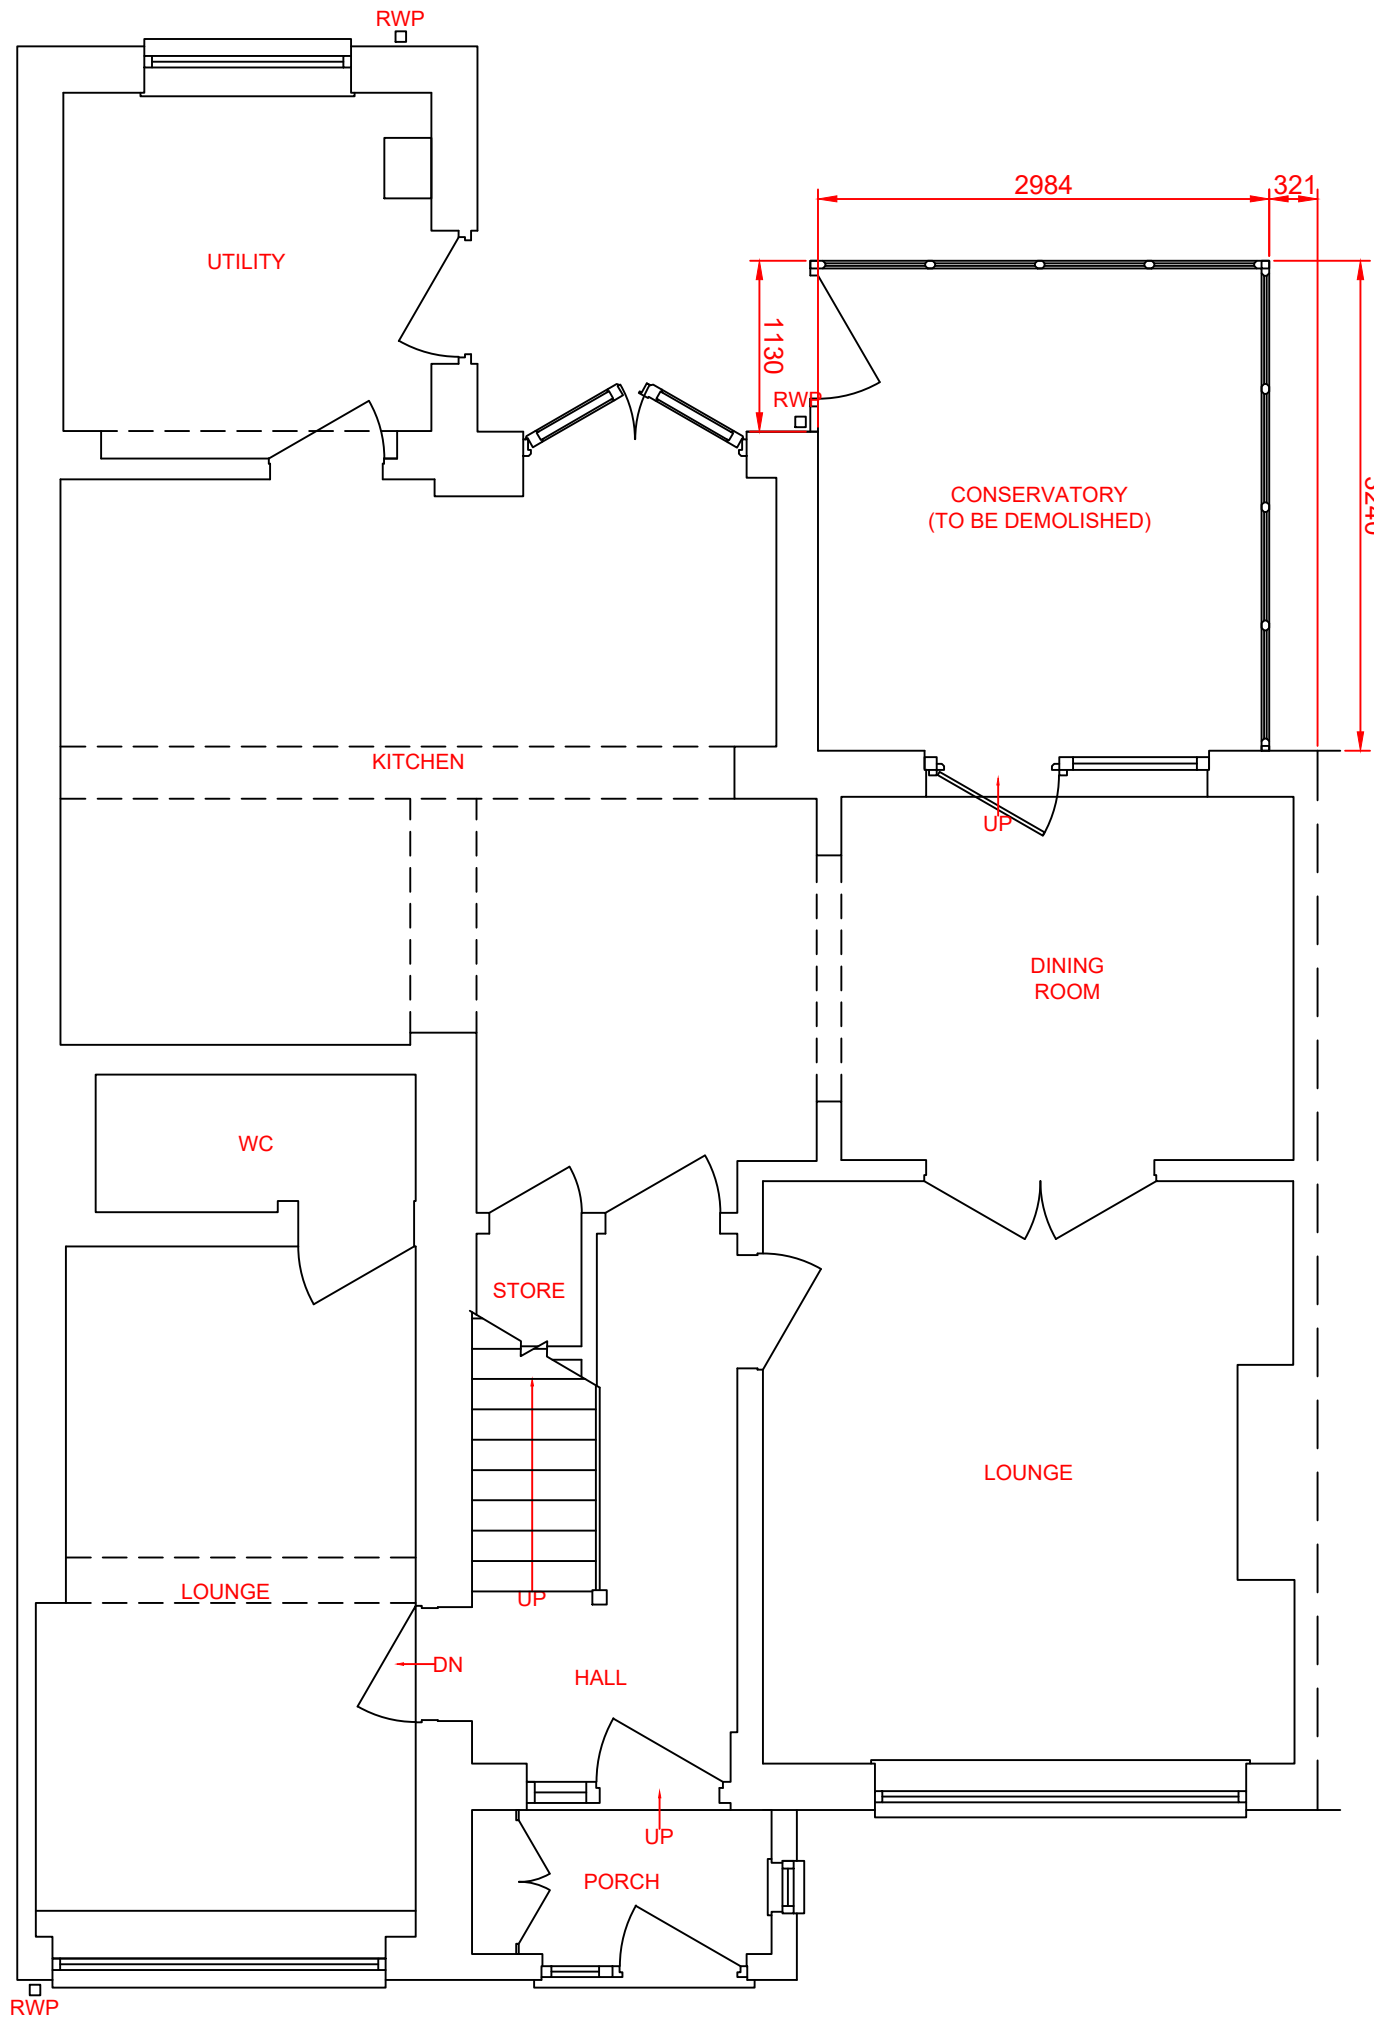

GROUND FLOOR PLAN
EXISTING

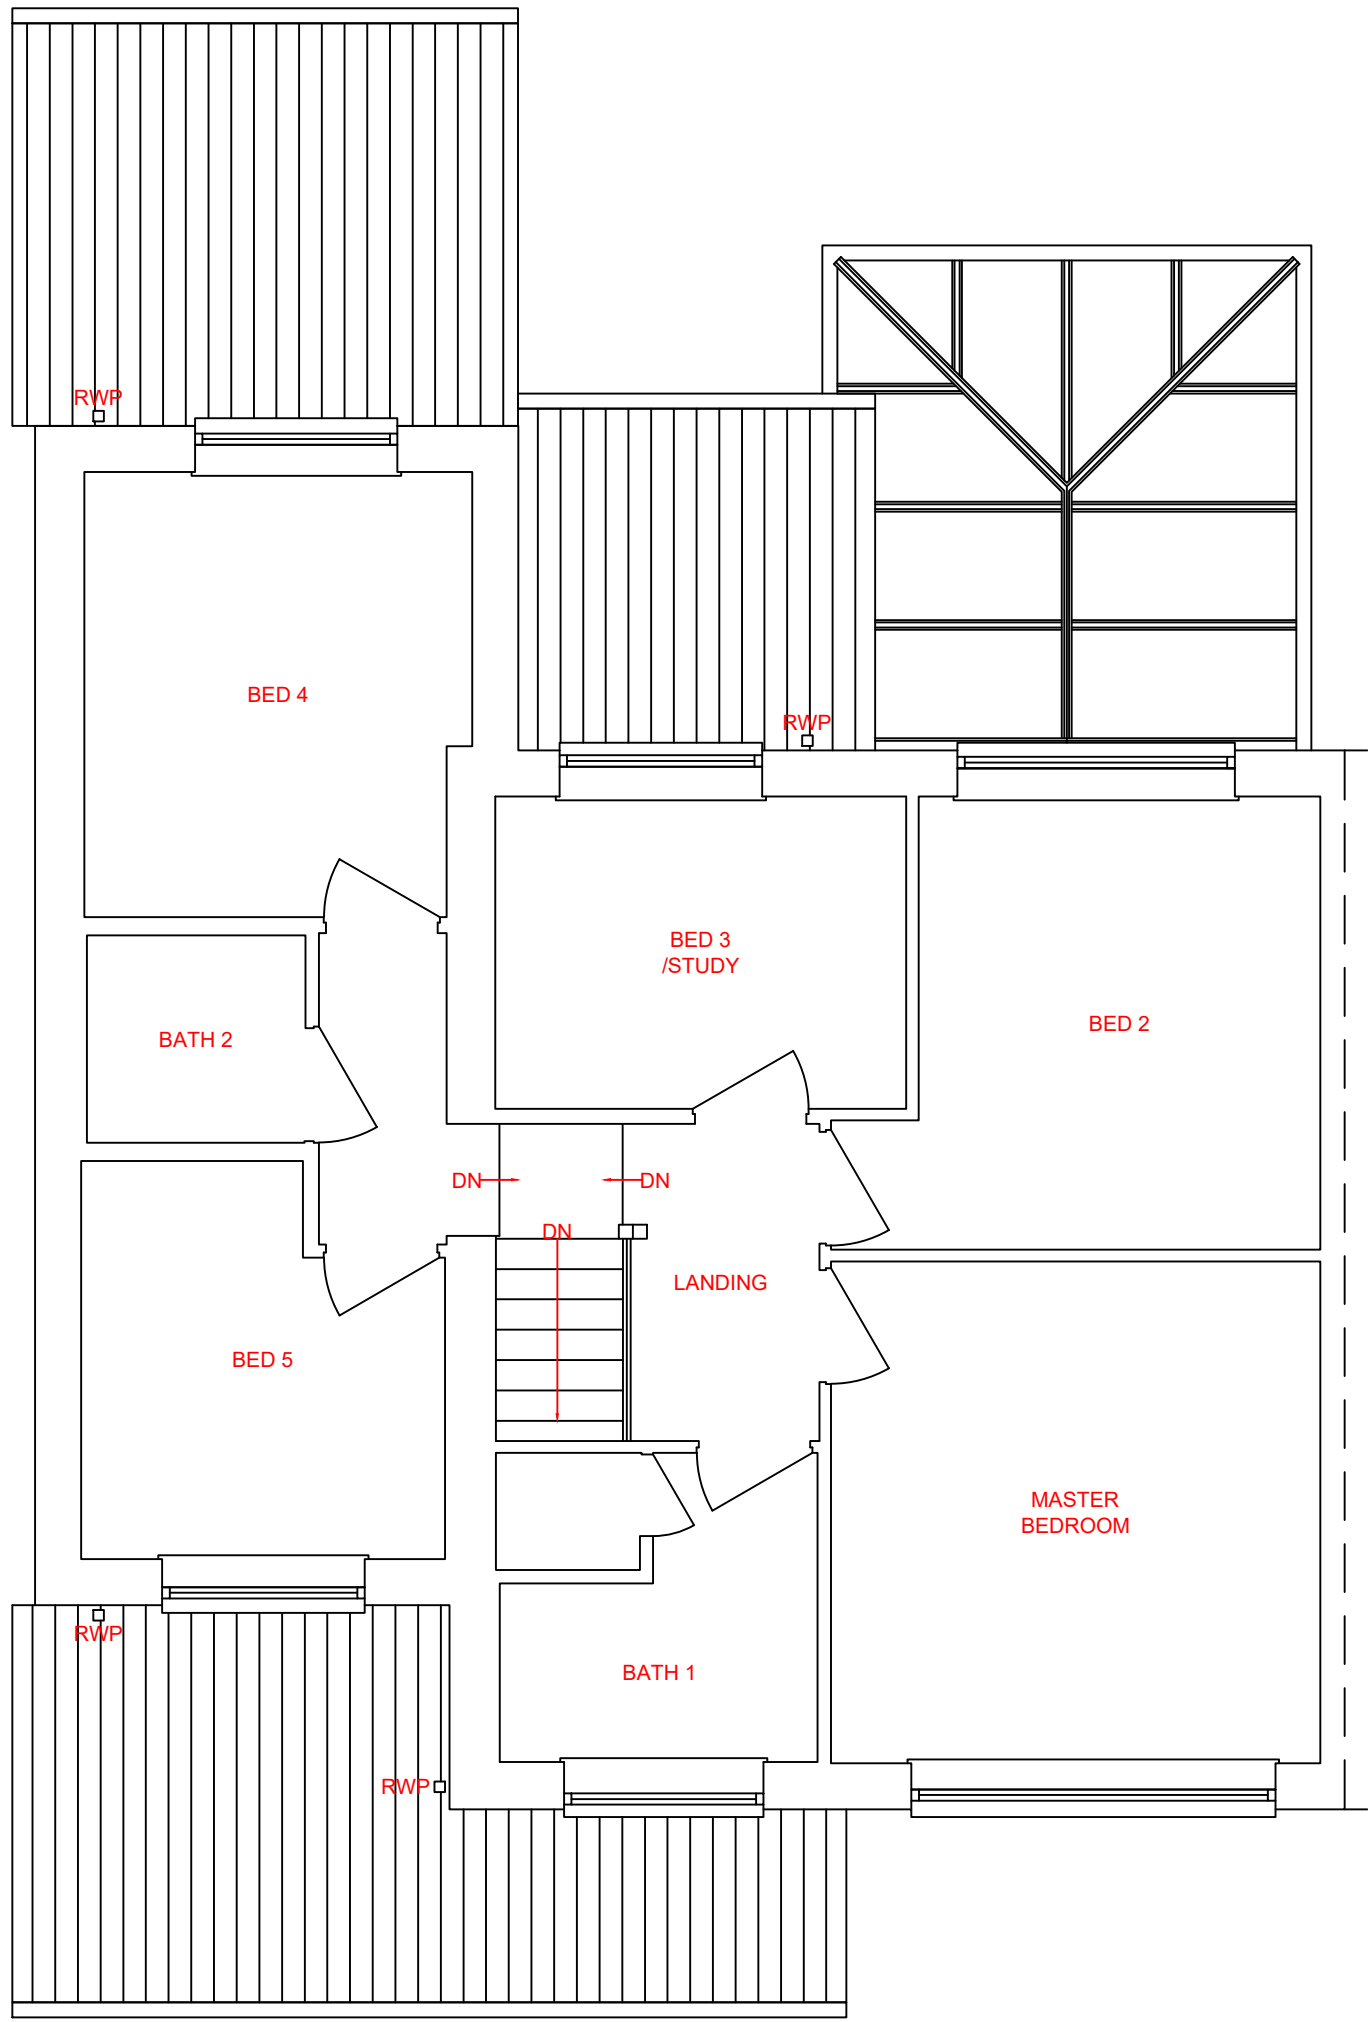

FIRST FLOOR/ROOF PLAN
EXISTING



Revision	P01	Issued for Planning.				JH	23/11/24	JH	JH
		Preliminary issue to client.				JH	20/12/24	JH	JH
		Description				Drawn	Date	Checked	Approved
Revisions									

Project	Proposed single storey rear extension 5 Blenheim Close, Bury BL9 8BY		
Client	Ms L Aston		
Title	General Arrangement - Ground & First Floor Plan - Existing		

Scale	Drawn	Checked	Approved
1:50	JH		
Date	Nov 2024	Date	Date

Project number	Drawing number	Revision
241101	0002	P02