


BACK ALBION PLACE

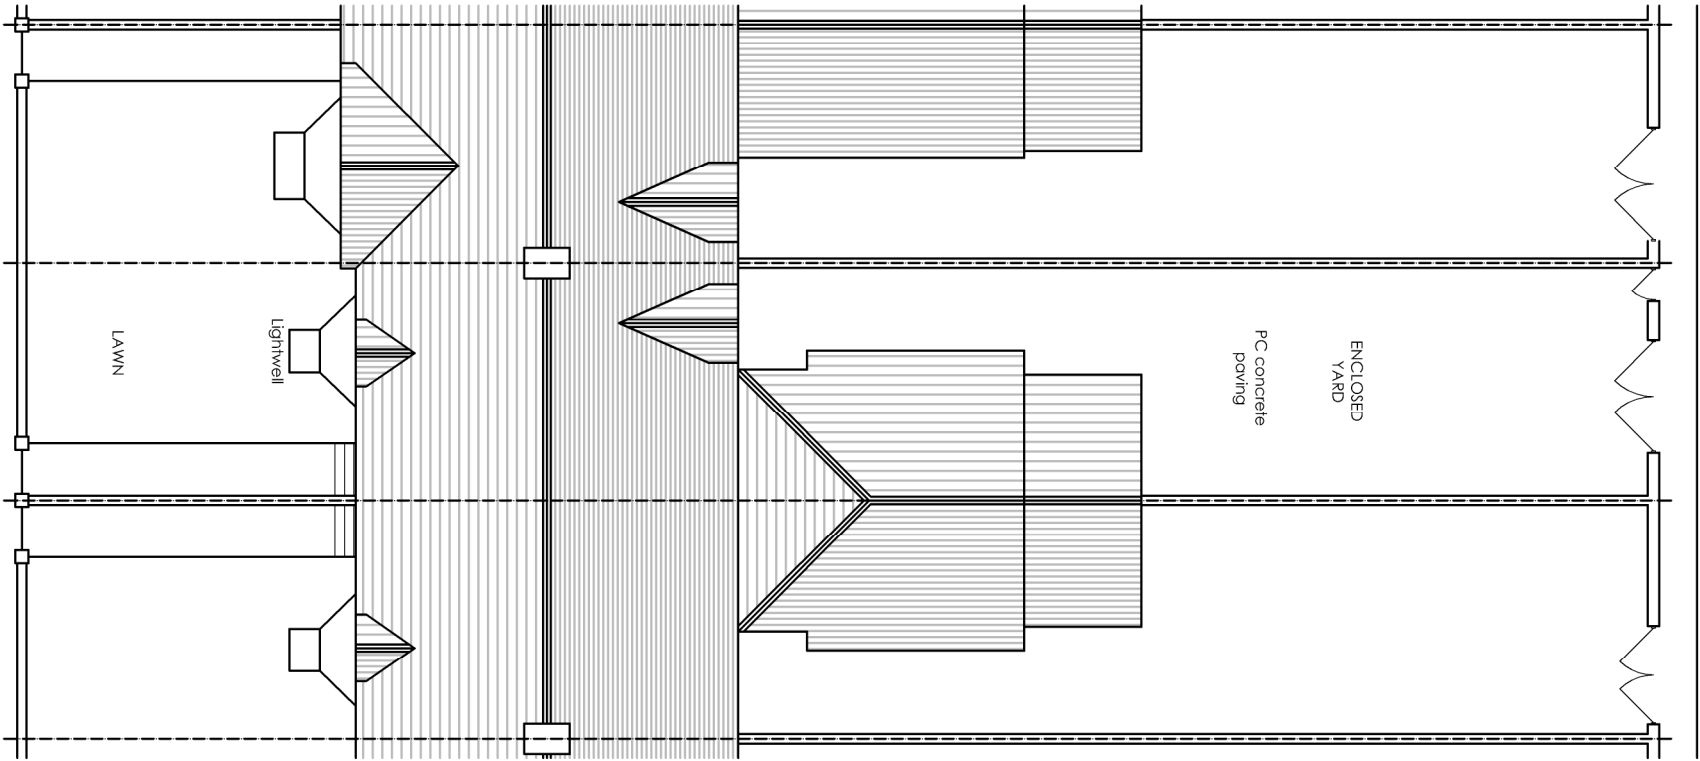


WALMERSLEY ROAD

SITE / ROOF PLAN AS EXISTING



BACK ALBION PLACE

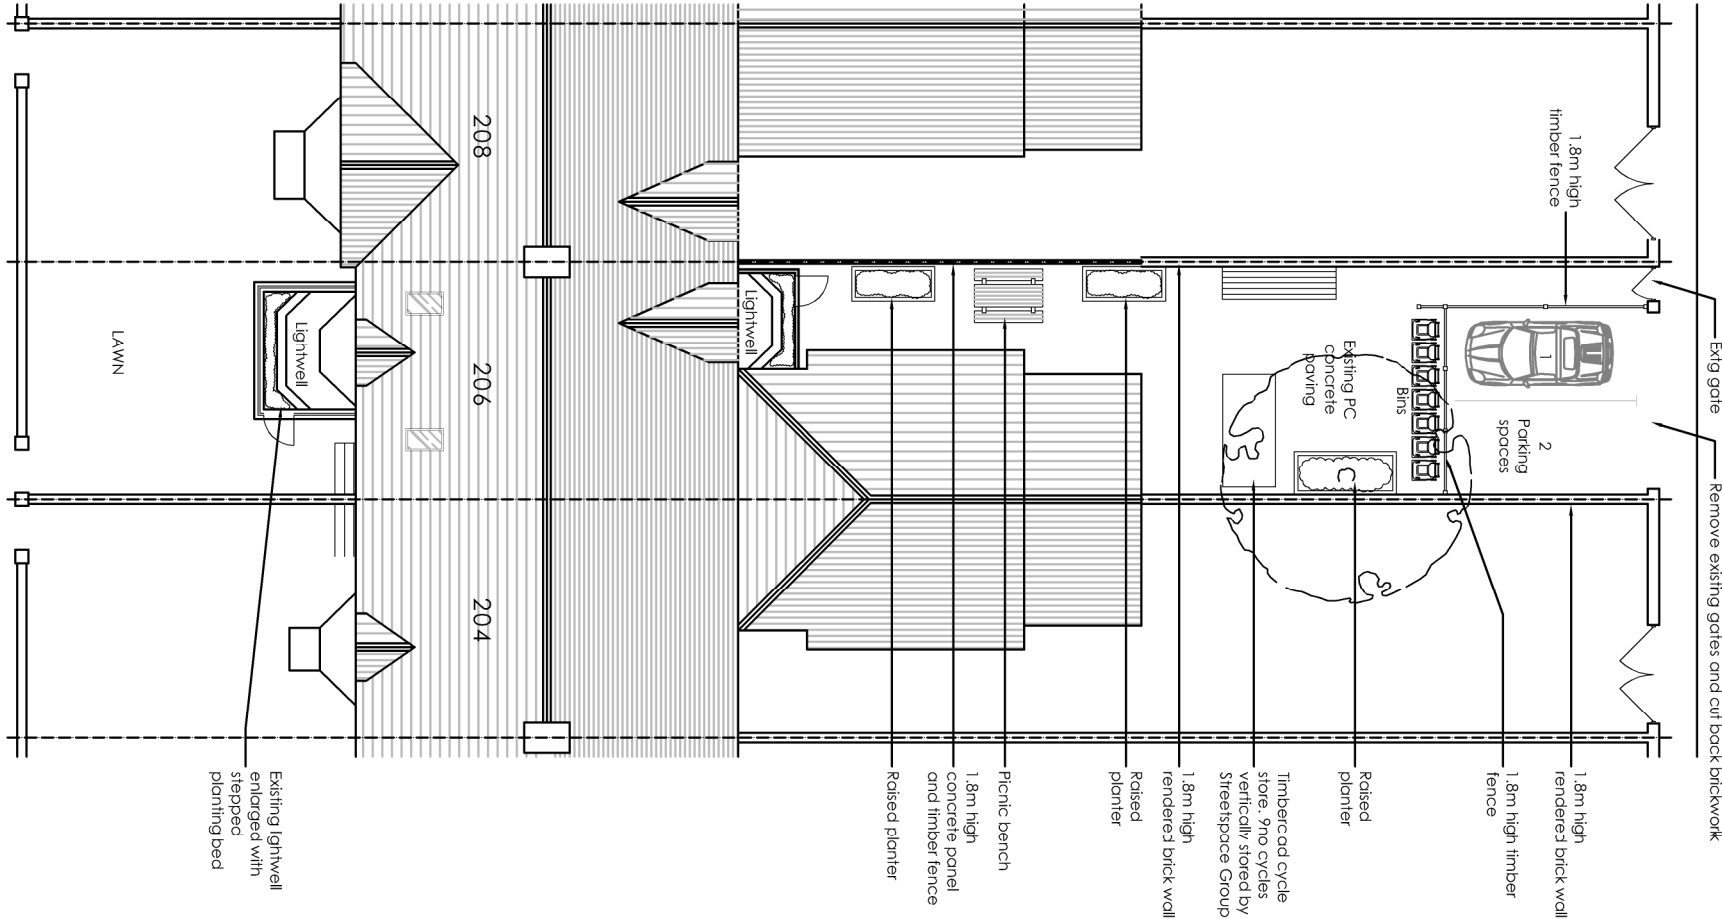

WALMERSLEY ROAD

SITE / ROOF PLAN AS PROPOSED



Rev

A

Additional parking space shown

LJS

16.02.22

Rev

Description

By

Date

12 Monty Close
Homes Chapel
Cheshire CW4 7UL
Tel: 01477 5419 254
E-mail: admin@timspencerassociates.co.uk

Project:

206 Walmersley Road,
Bury, BL9 6LL

Description:

SITE PLANS AS EXISTING &
PROPOSED

Job no:

TSA 0421

Scale:

A3@1/200

Dwg no:

004

Date:

3.11.21

Rev:

A

Drawing not to be scaled. Dimensions indicated must be checked on site prior to commencement of works. Any discrepancies to be reported immediately.

Tim Spencer

Associates

Design and Project Management Consultants