




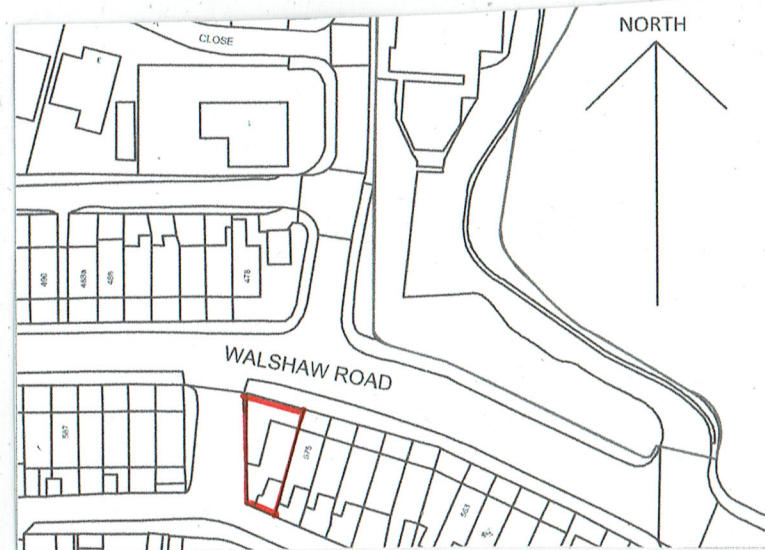

LOCATION PLAN (1:1250)

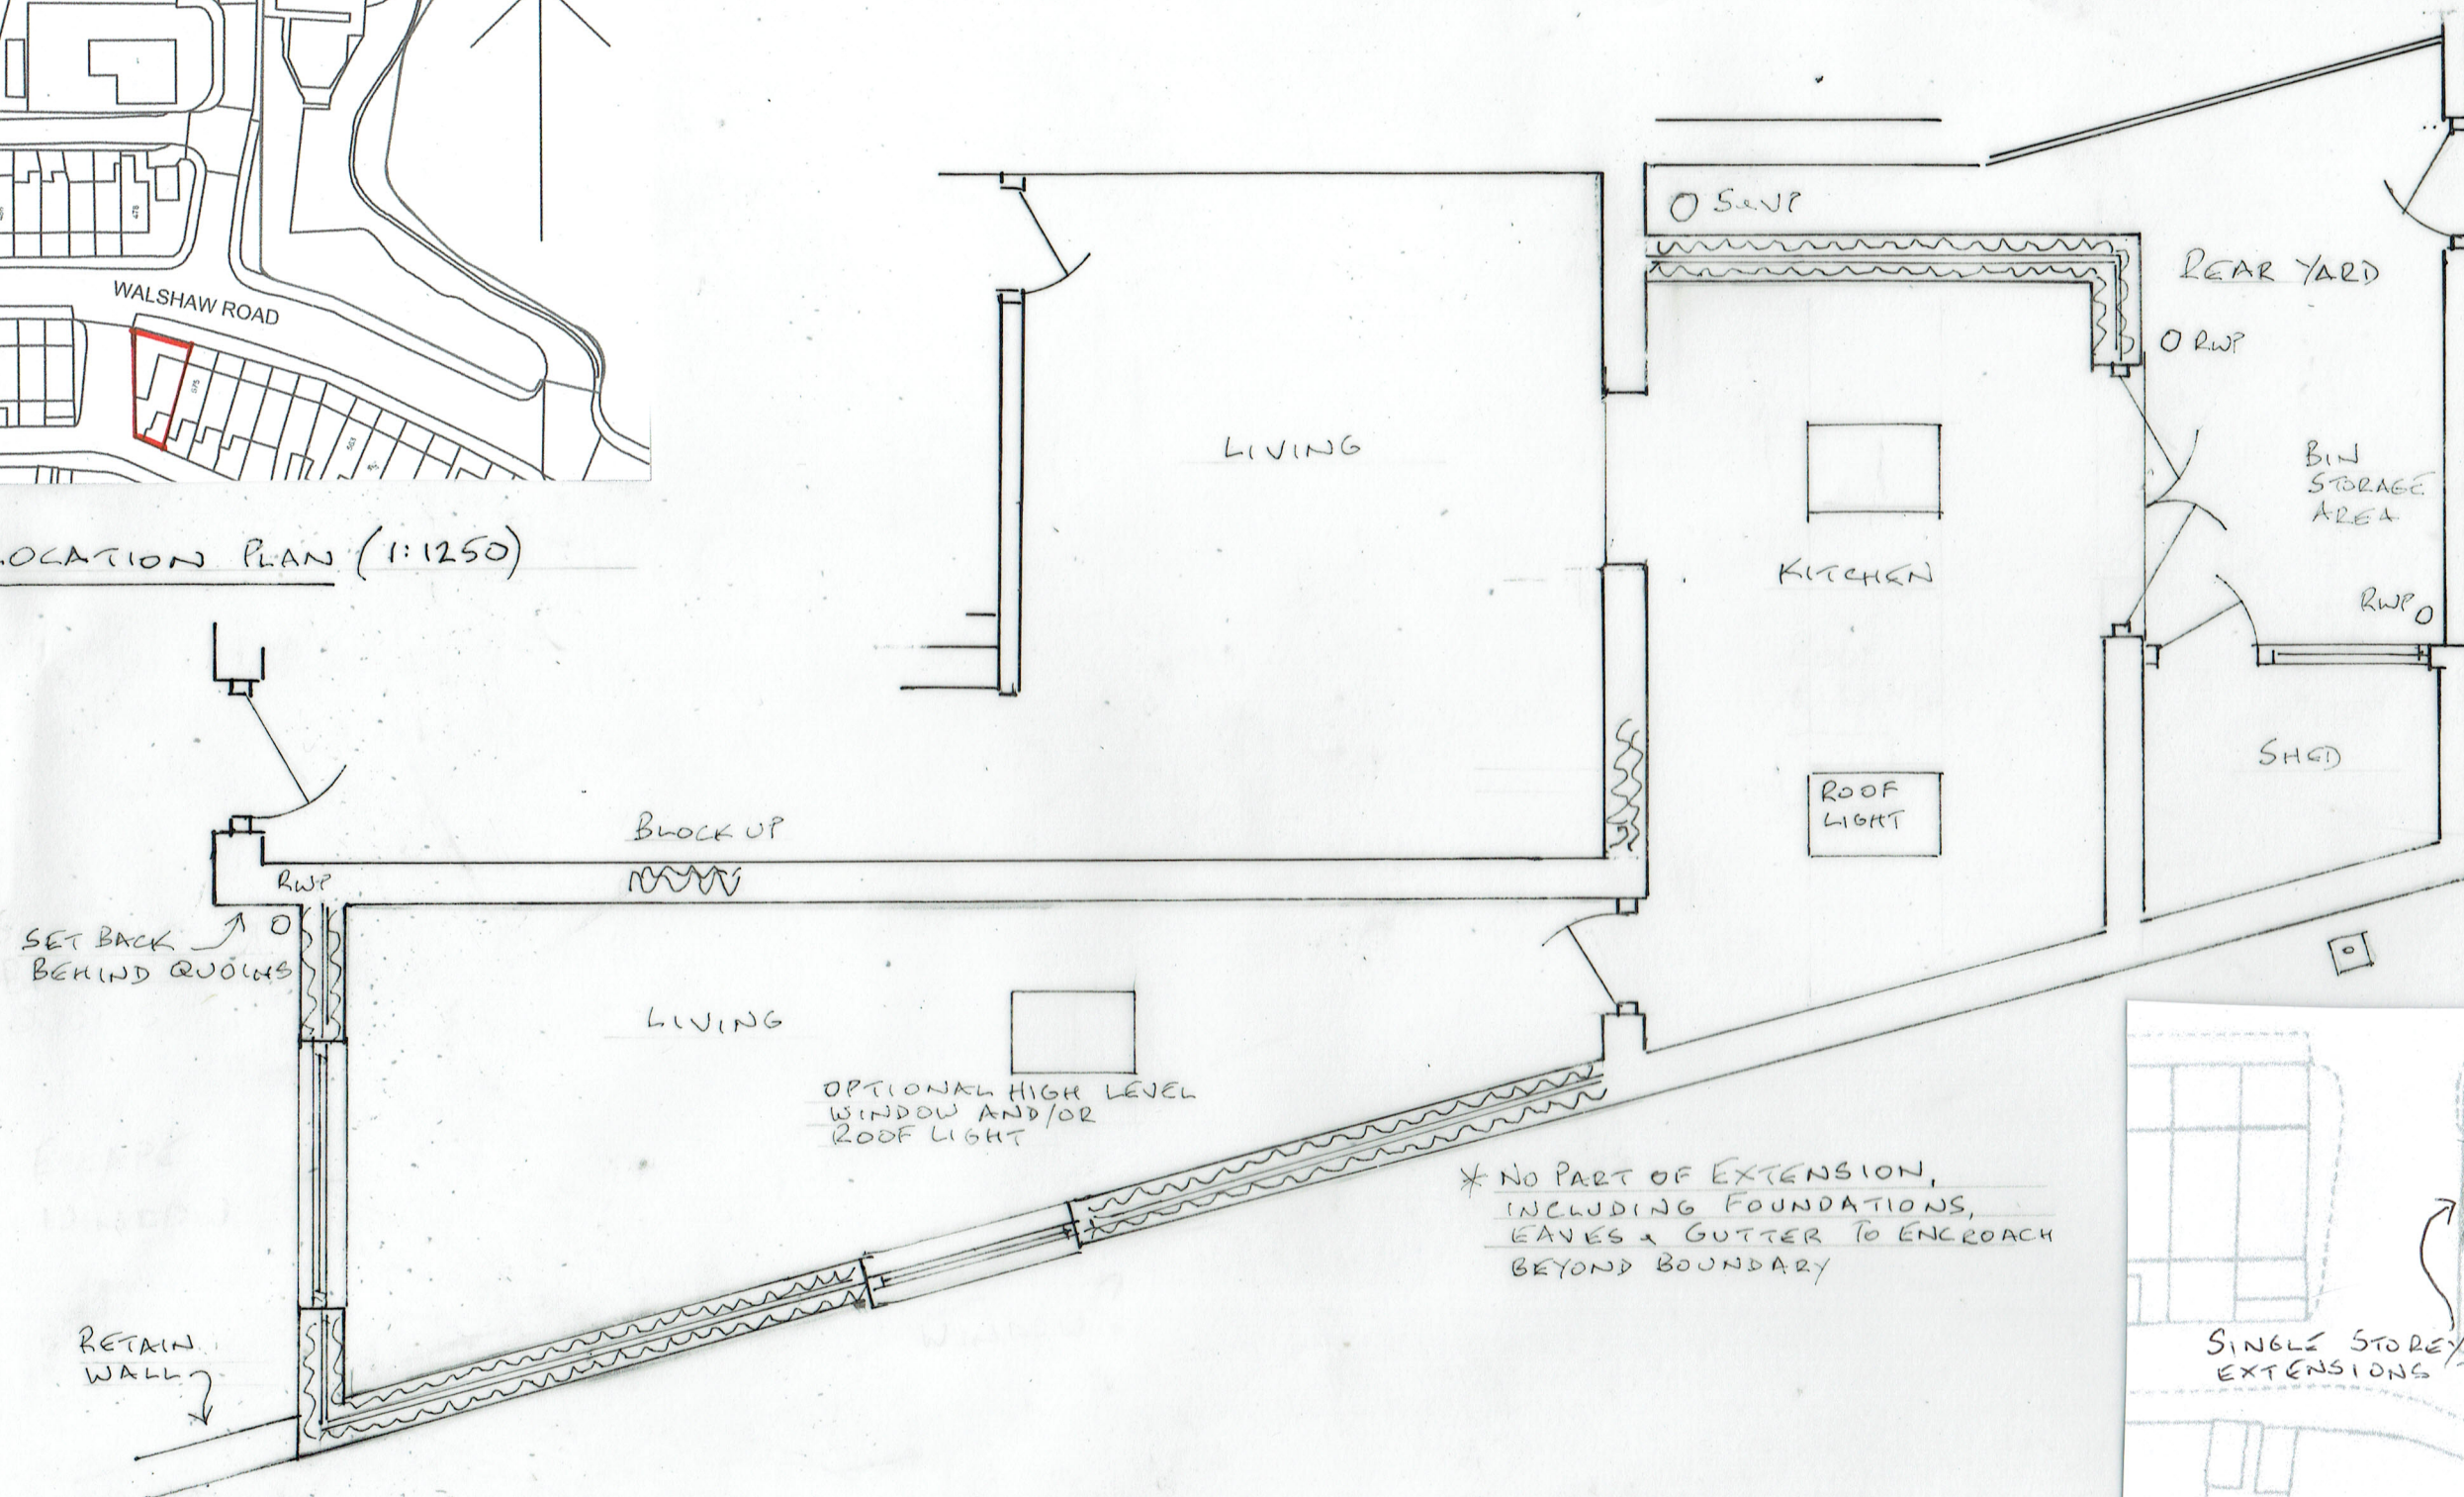

2A PROPOSED PLAN

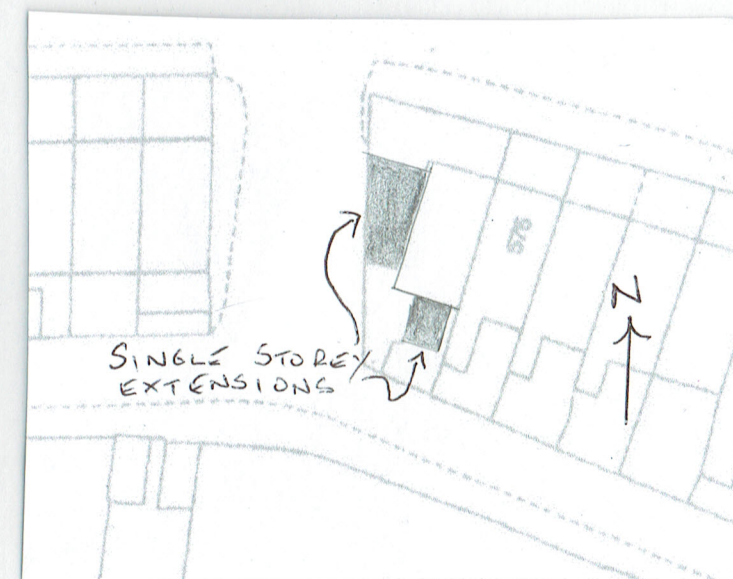

SITE PLAN (1:500)

* 20/03/2023 - SEE NOTE ABOVE *
23/02/2023

23/721/02A

SINGLE STOREY SIDE & REAR EXTENSION
577 WALSHAW ROAD, WALSHAW BLB 3AF

0 METRES 5
SCALE 1:50 @ A3