


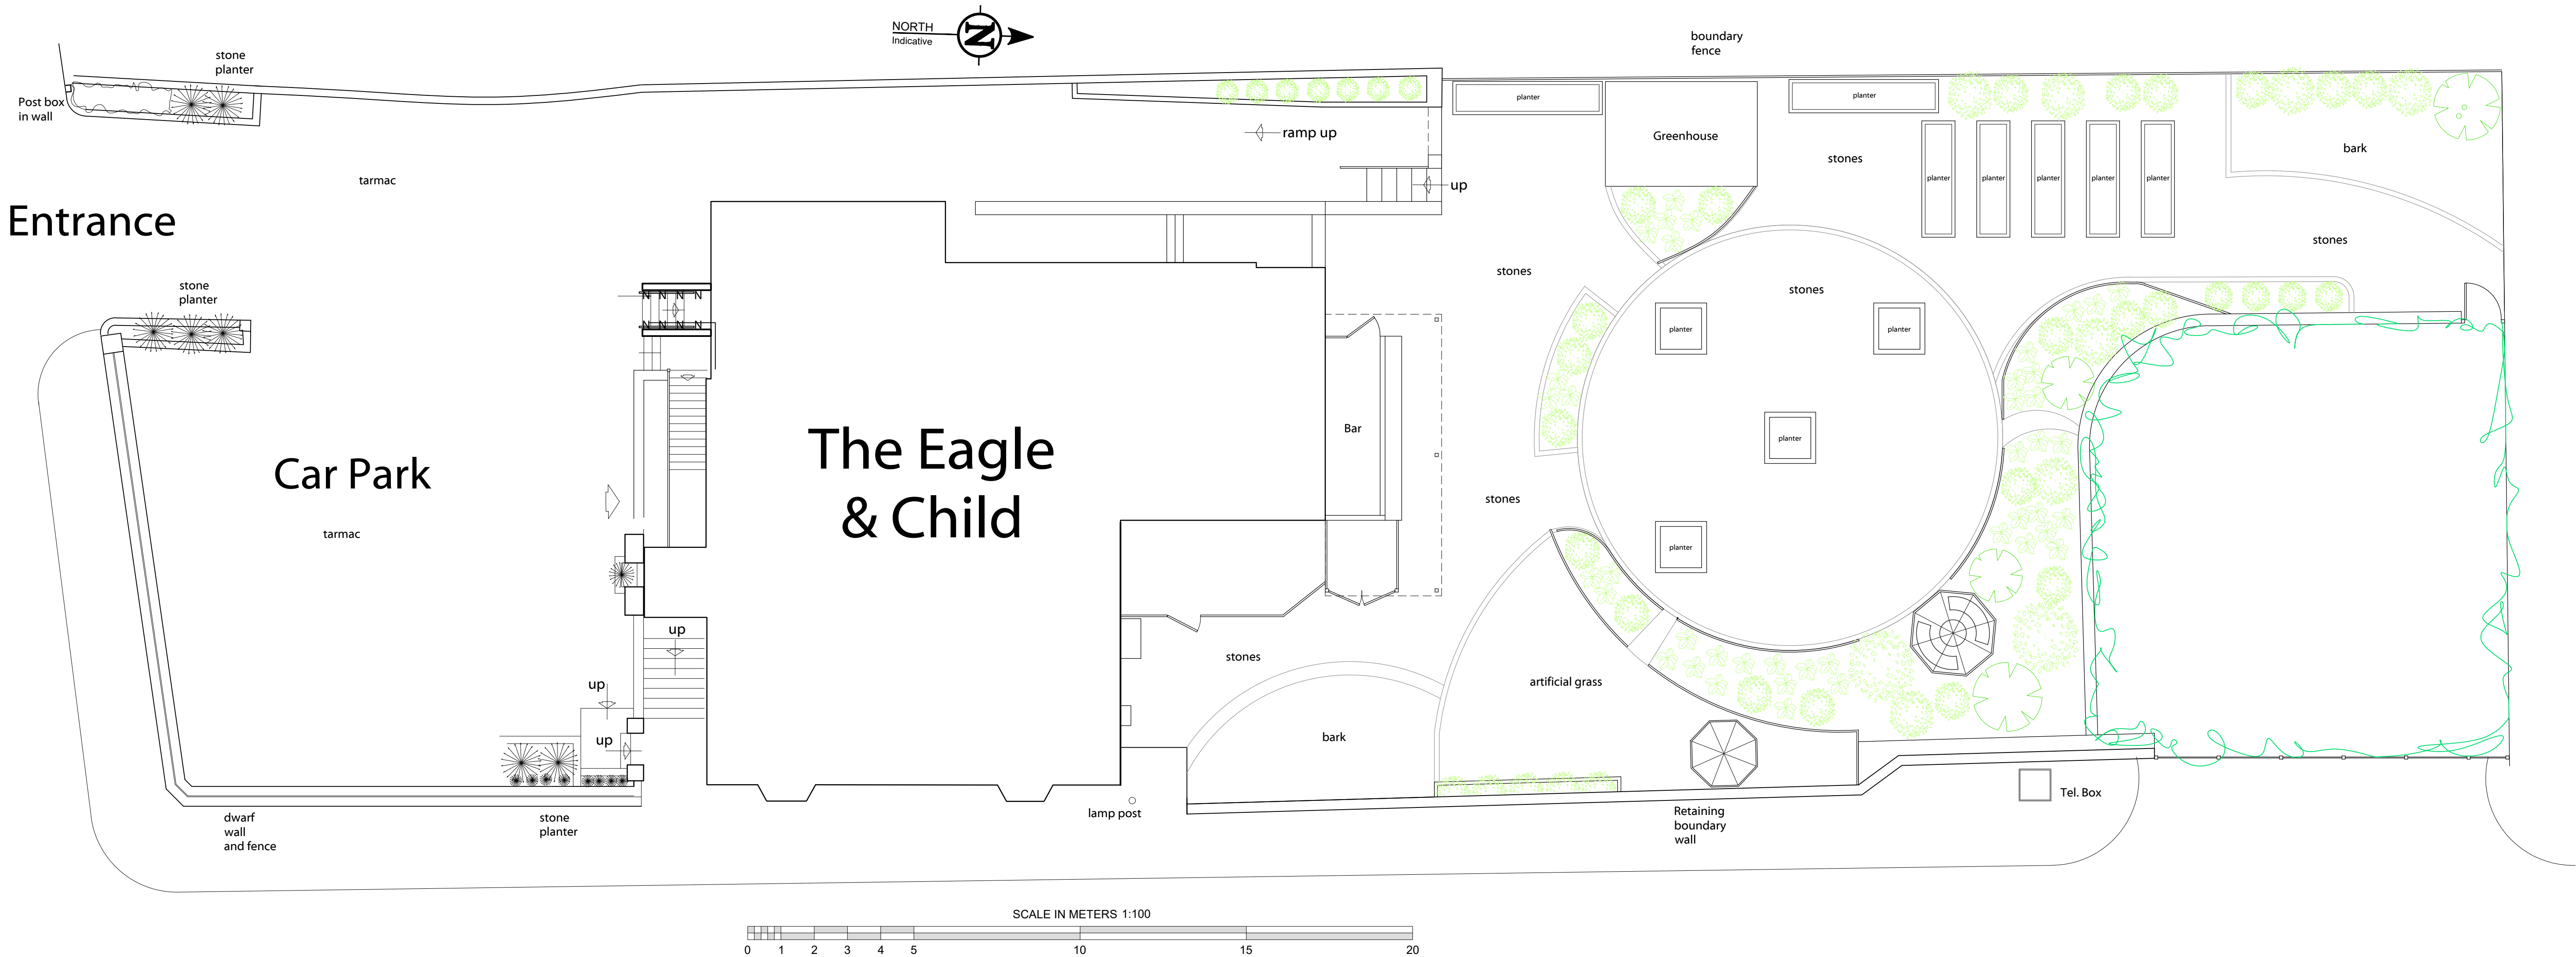

Rev A: Note removed to planners comments. 15.11.24

TITLE:	Existing Site Plan		
PROJECT:	Eagle & Child Ramsbottom		
CLIENT:	Thwaites		
DRAWN BY:	SCALE:		1:100 @ A1
DATE:	DWG NO:	REV:	
11.11.24	1546.01	A	