




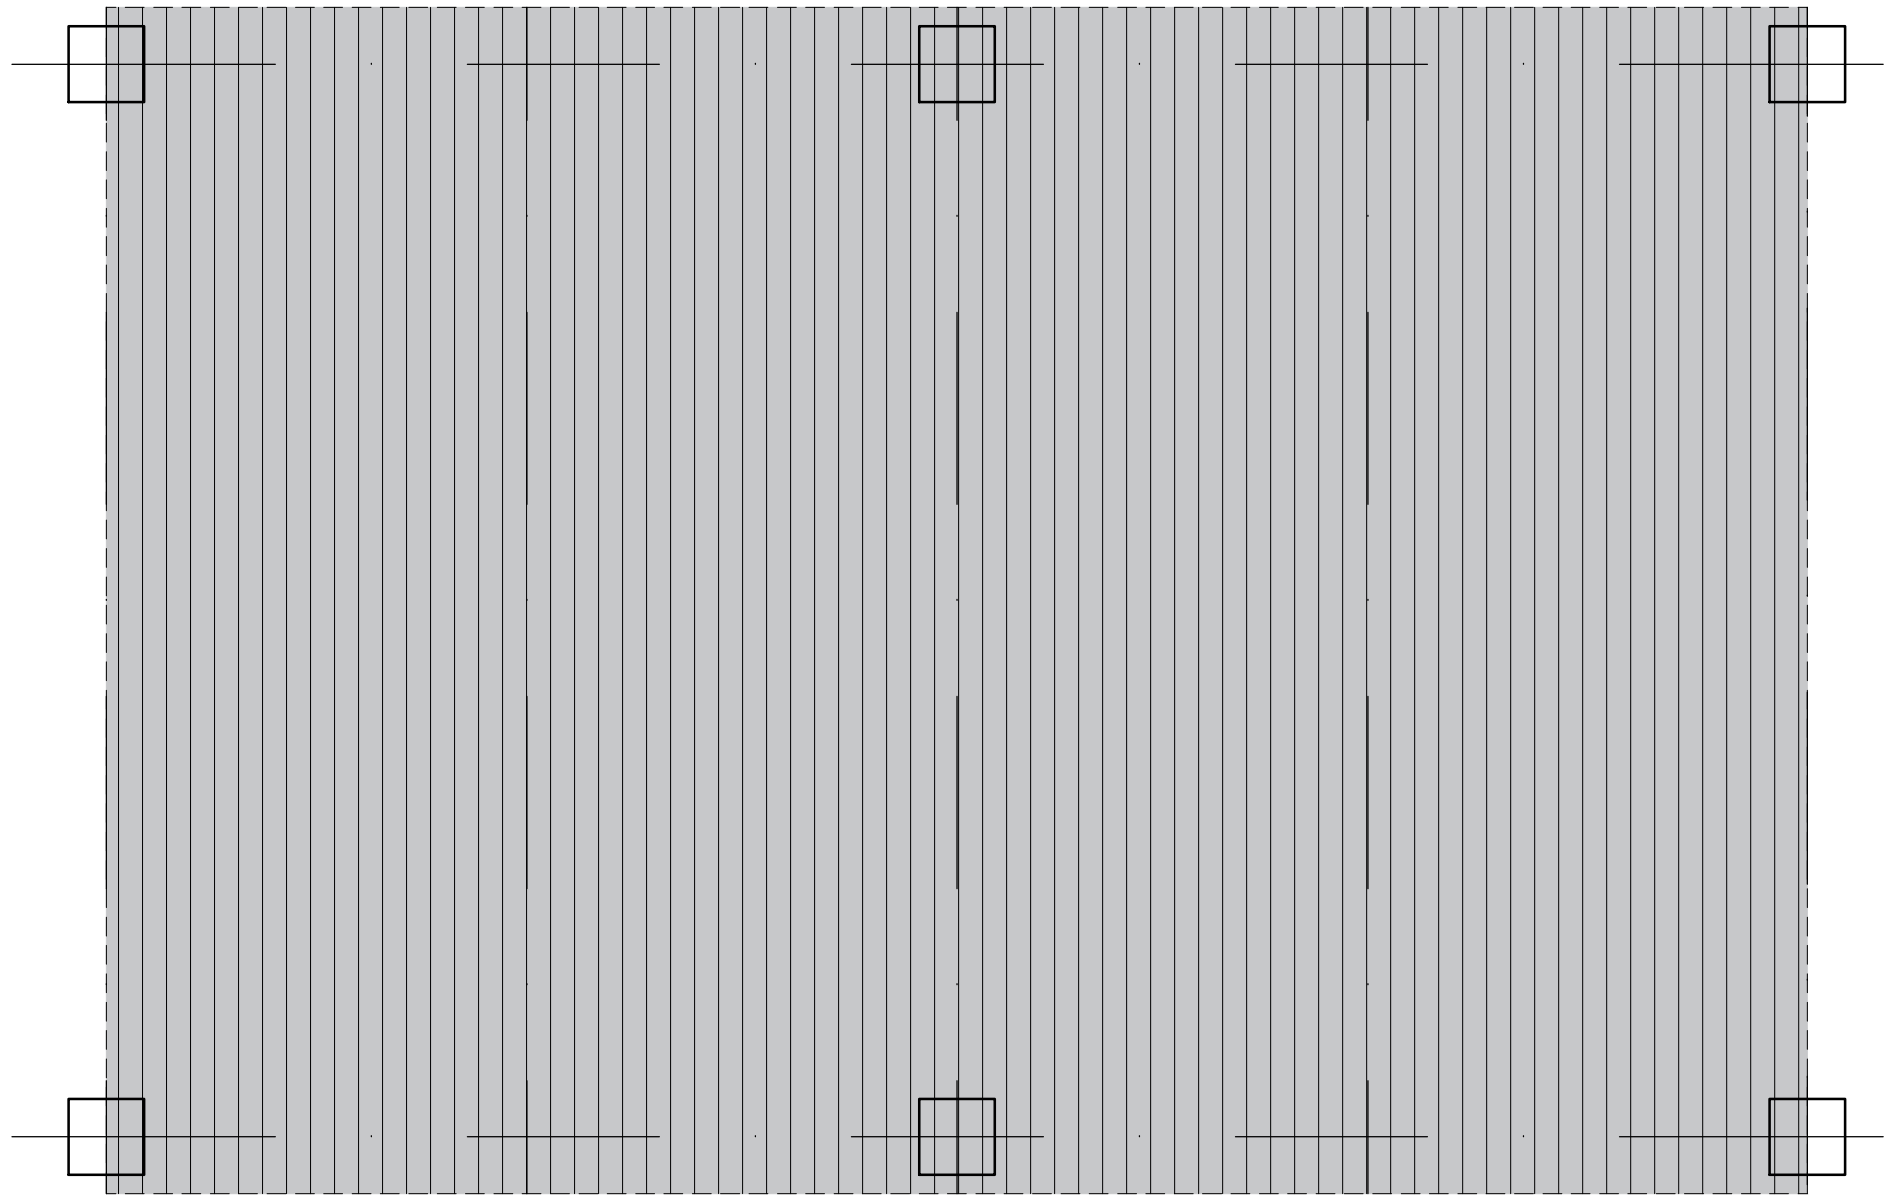

Roof Plan 1:20

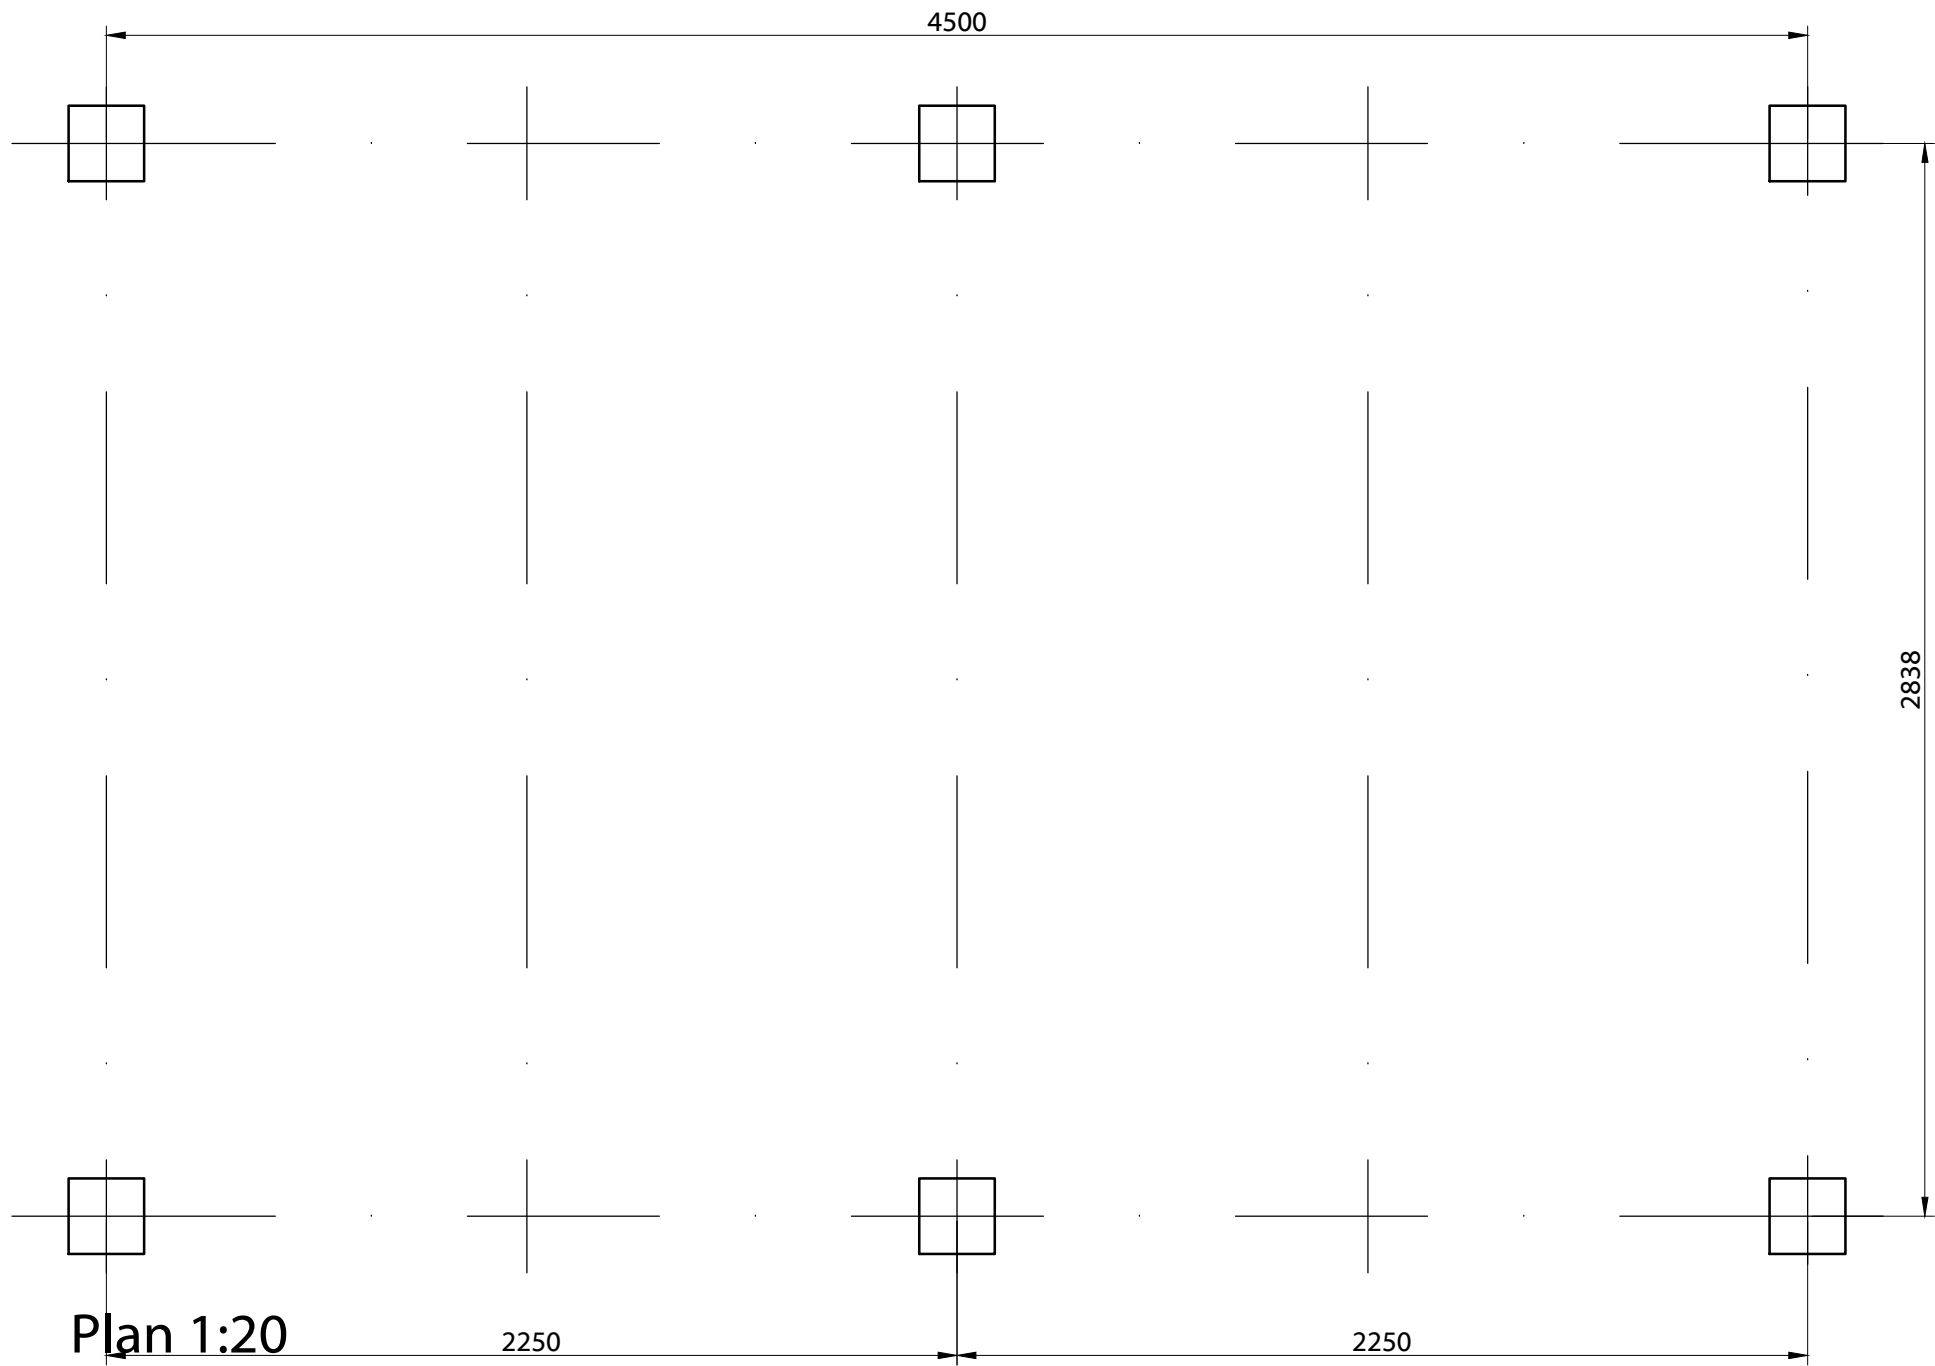


Plan 1:20

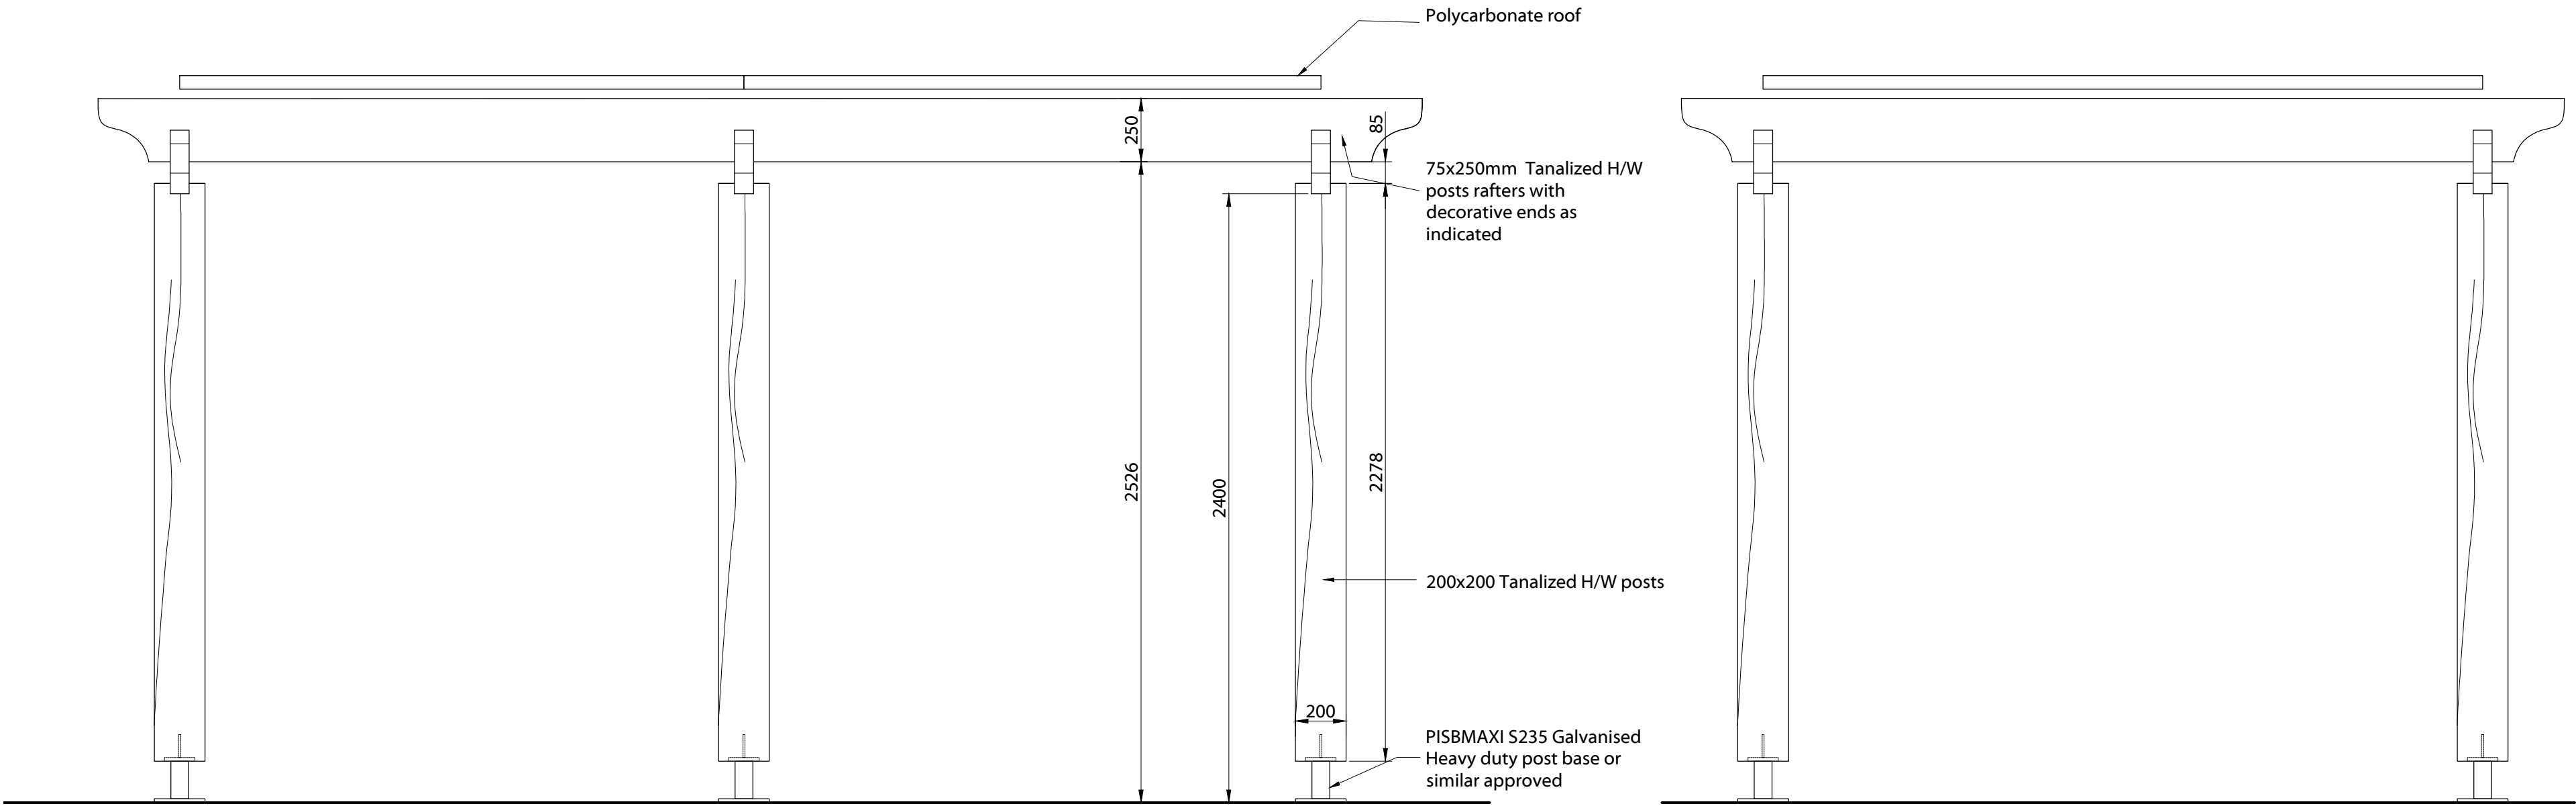

Side Elevation 1:20

Front/Rear Elevation 1:20

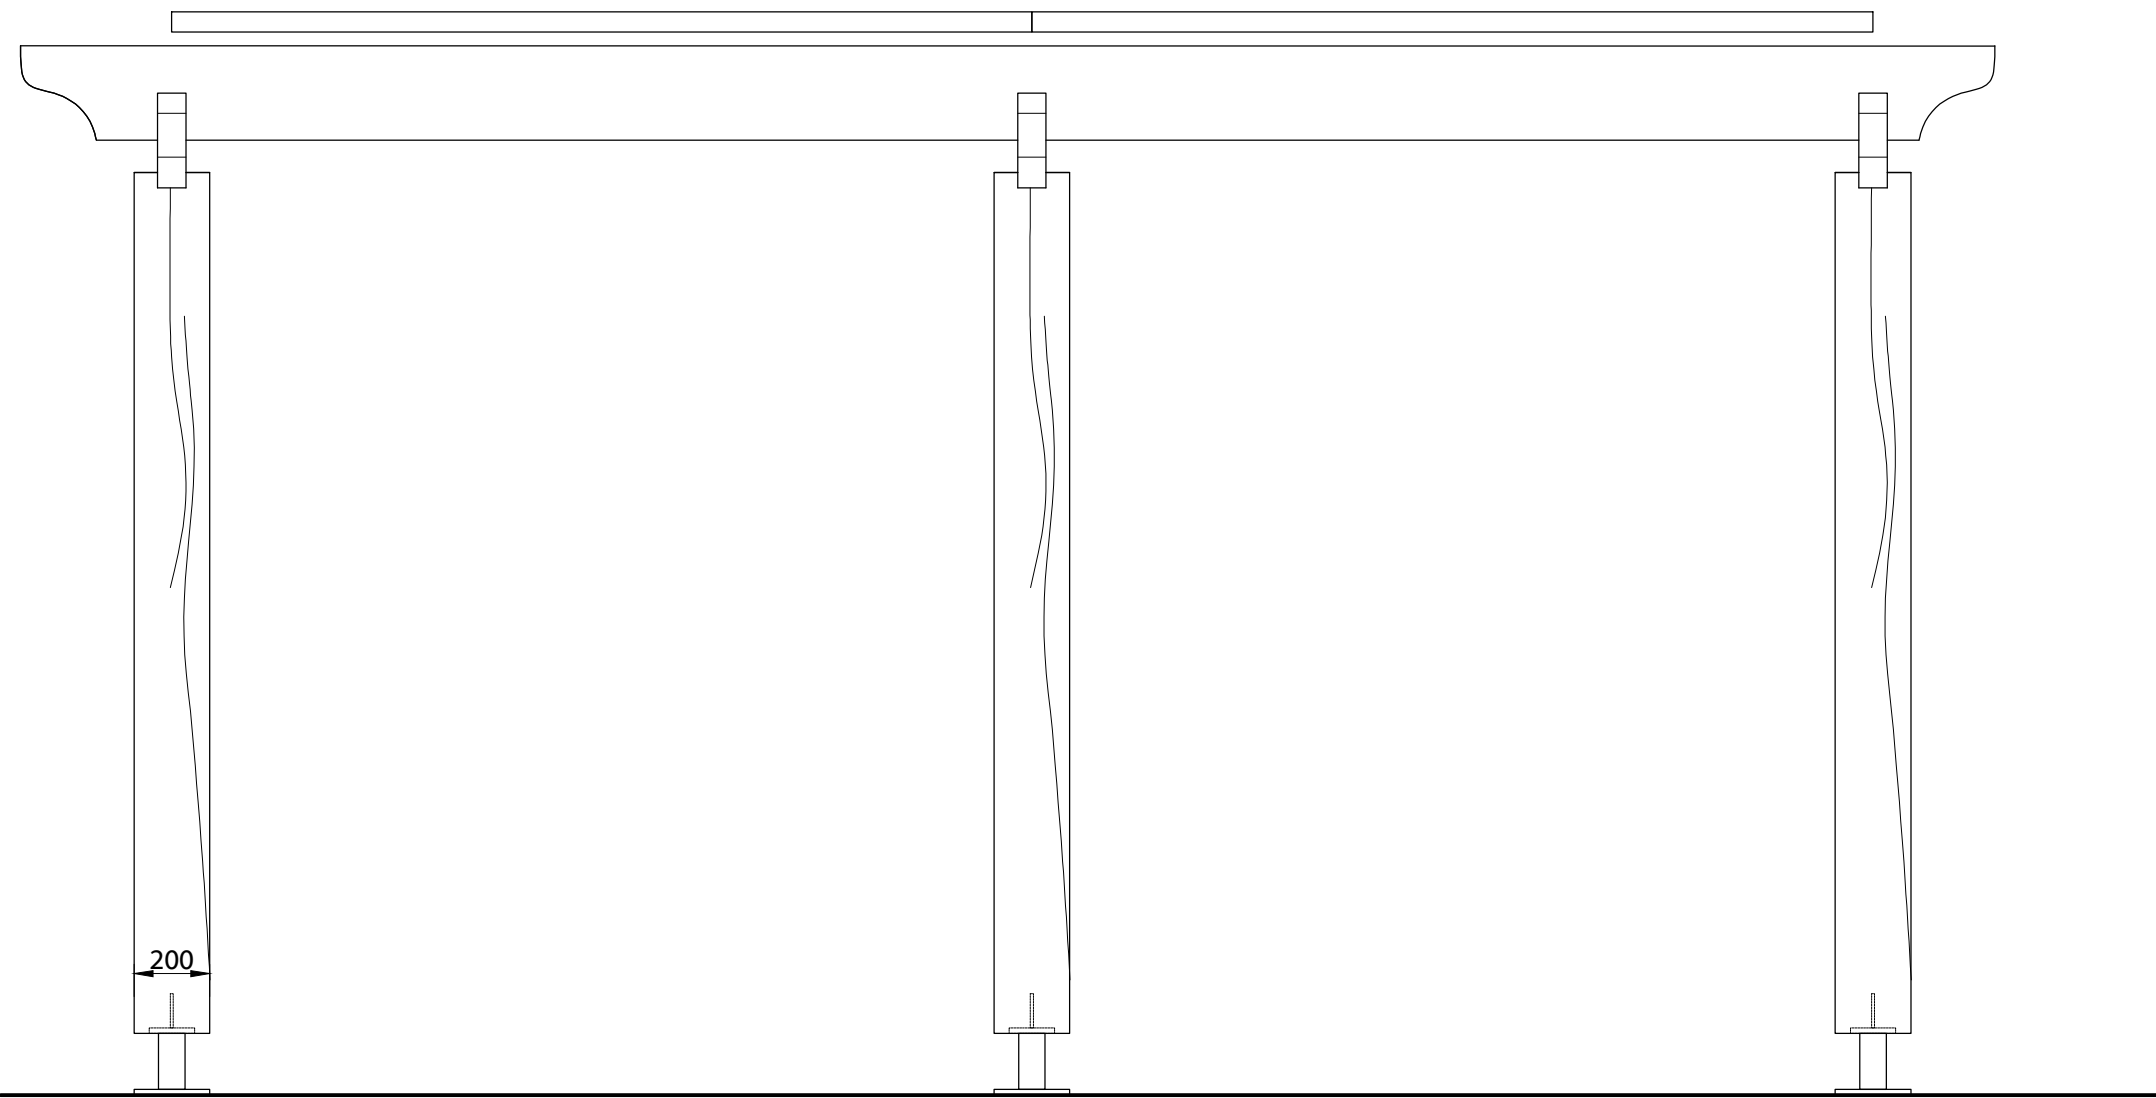

Side Elevation 1:20

NOTES

This drawing is copyright and must not be reproduced without the written permission of the designer.
Contractors are to check all sizes and dimensions before setting out any site or shop work. Any errors or discrepancies to be reported to the designer.
CDM 2015 Designers Risk Assessment
All works to be carried out under CDM regulations.
Contractor to ensure all relevant codes of practice and regulations for the proposed works are adhered to. No residual risk within the attached design unless specifically stated with the attached schedule.
Do not scale off this drawing.

REVISIONS

DATE

00.00.00

Rev:B	Title of Front/Rear elevation amended to planners comments	15.11.24
Rev:A	Additional elevations added to planners comments	13.11.24
TITLE: Pergola Detail		
PROJECT: Eagle & Child Ramsbottom		
CLIENT: Thwaites		
DRAWN BY:		SCALE: 1:20 @ A1
DATE: 11.11.24	DWG NO: 1546.08	REV: B