


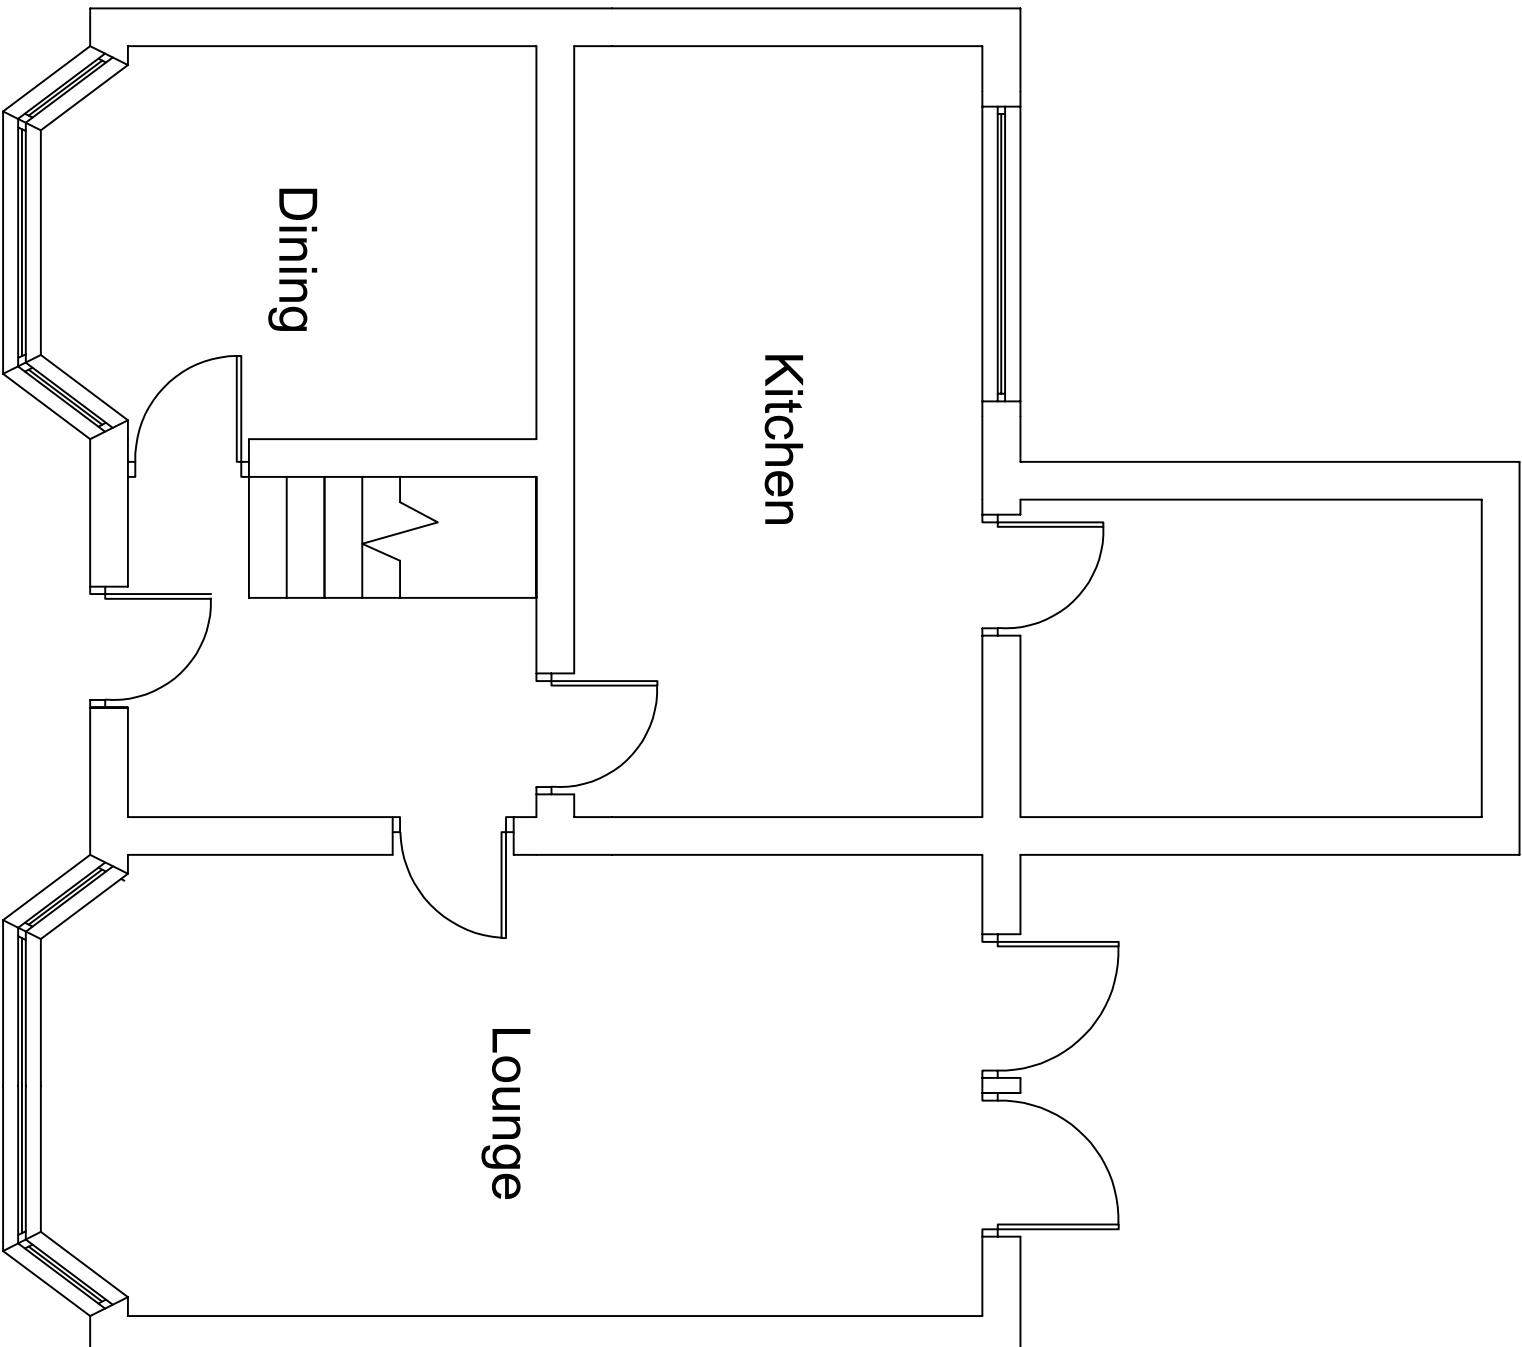

CLIENT:

27 RINGLEY ROAD

TK Architectural Services

Rev.

AMENDMENT DESCRIPTION

DATE

27 RINGLEY ROAD

ELEVATION

GROUND FLOOR PLAN

SCALE

1:50

DRAWN

DRAWN

JOB-DRAWING No.

DWGNO

REVISION

A

ALL RIGHTS RESERVED. NO REPRODUCTION UNLESS WRITTEN CONSENT GIVEN

PRINT REDUCTION BAR | A3 SHEET

0 10 20 30 40 50mm