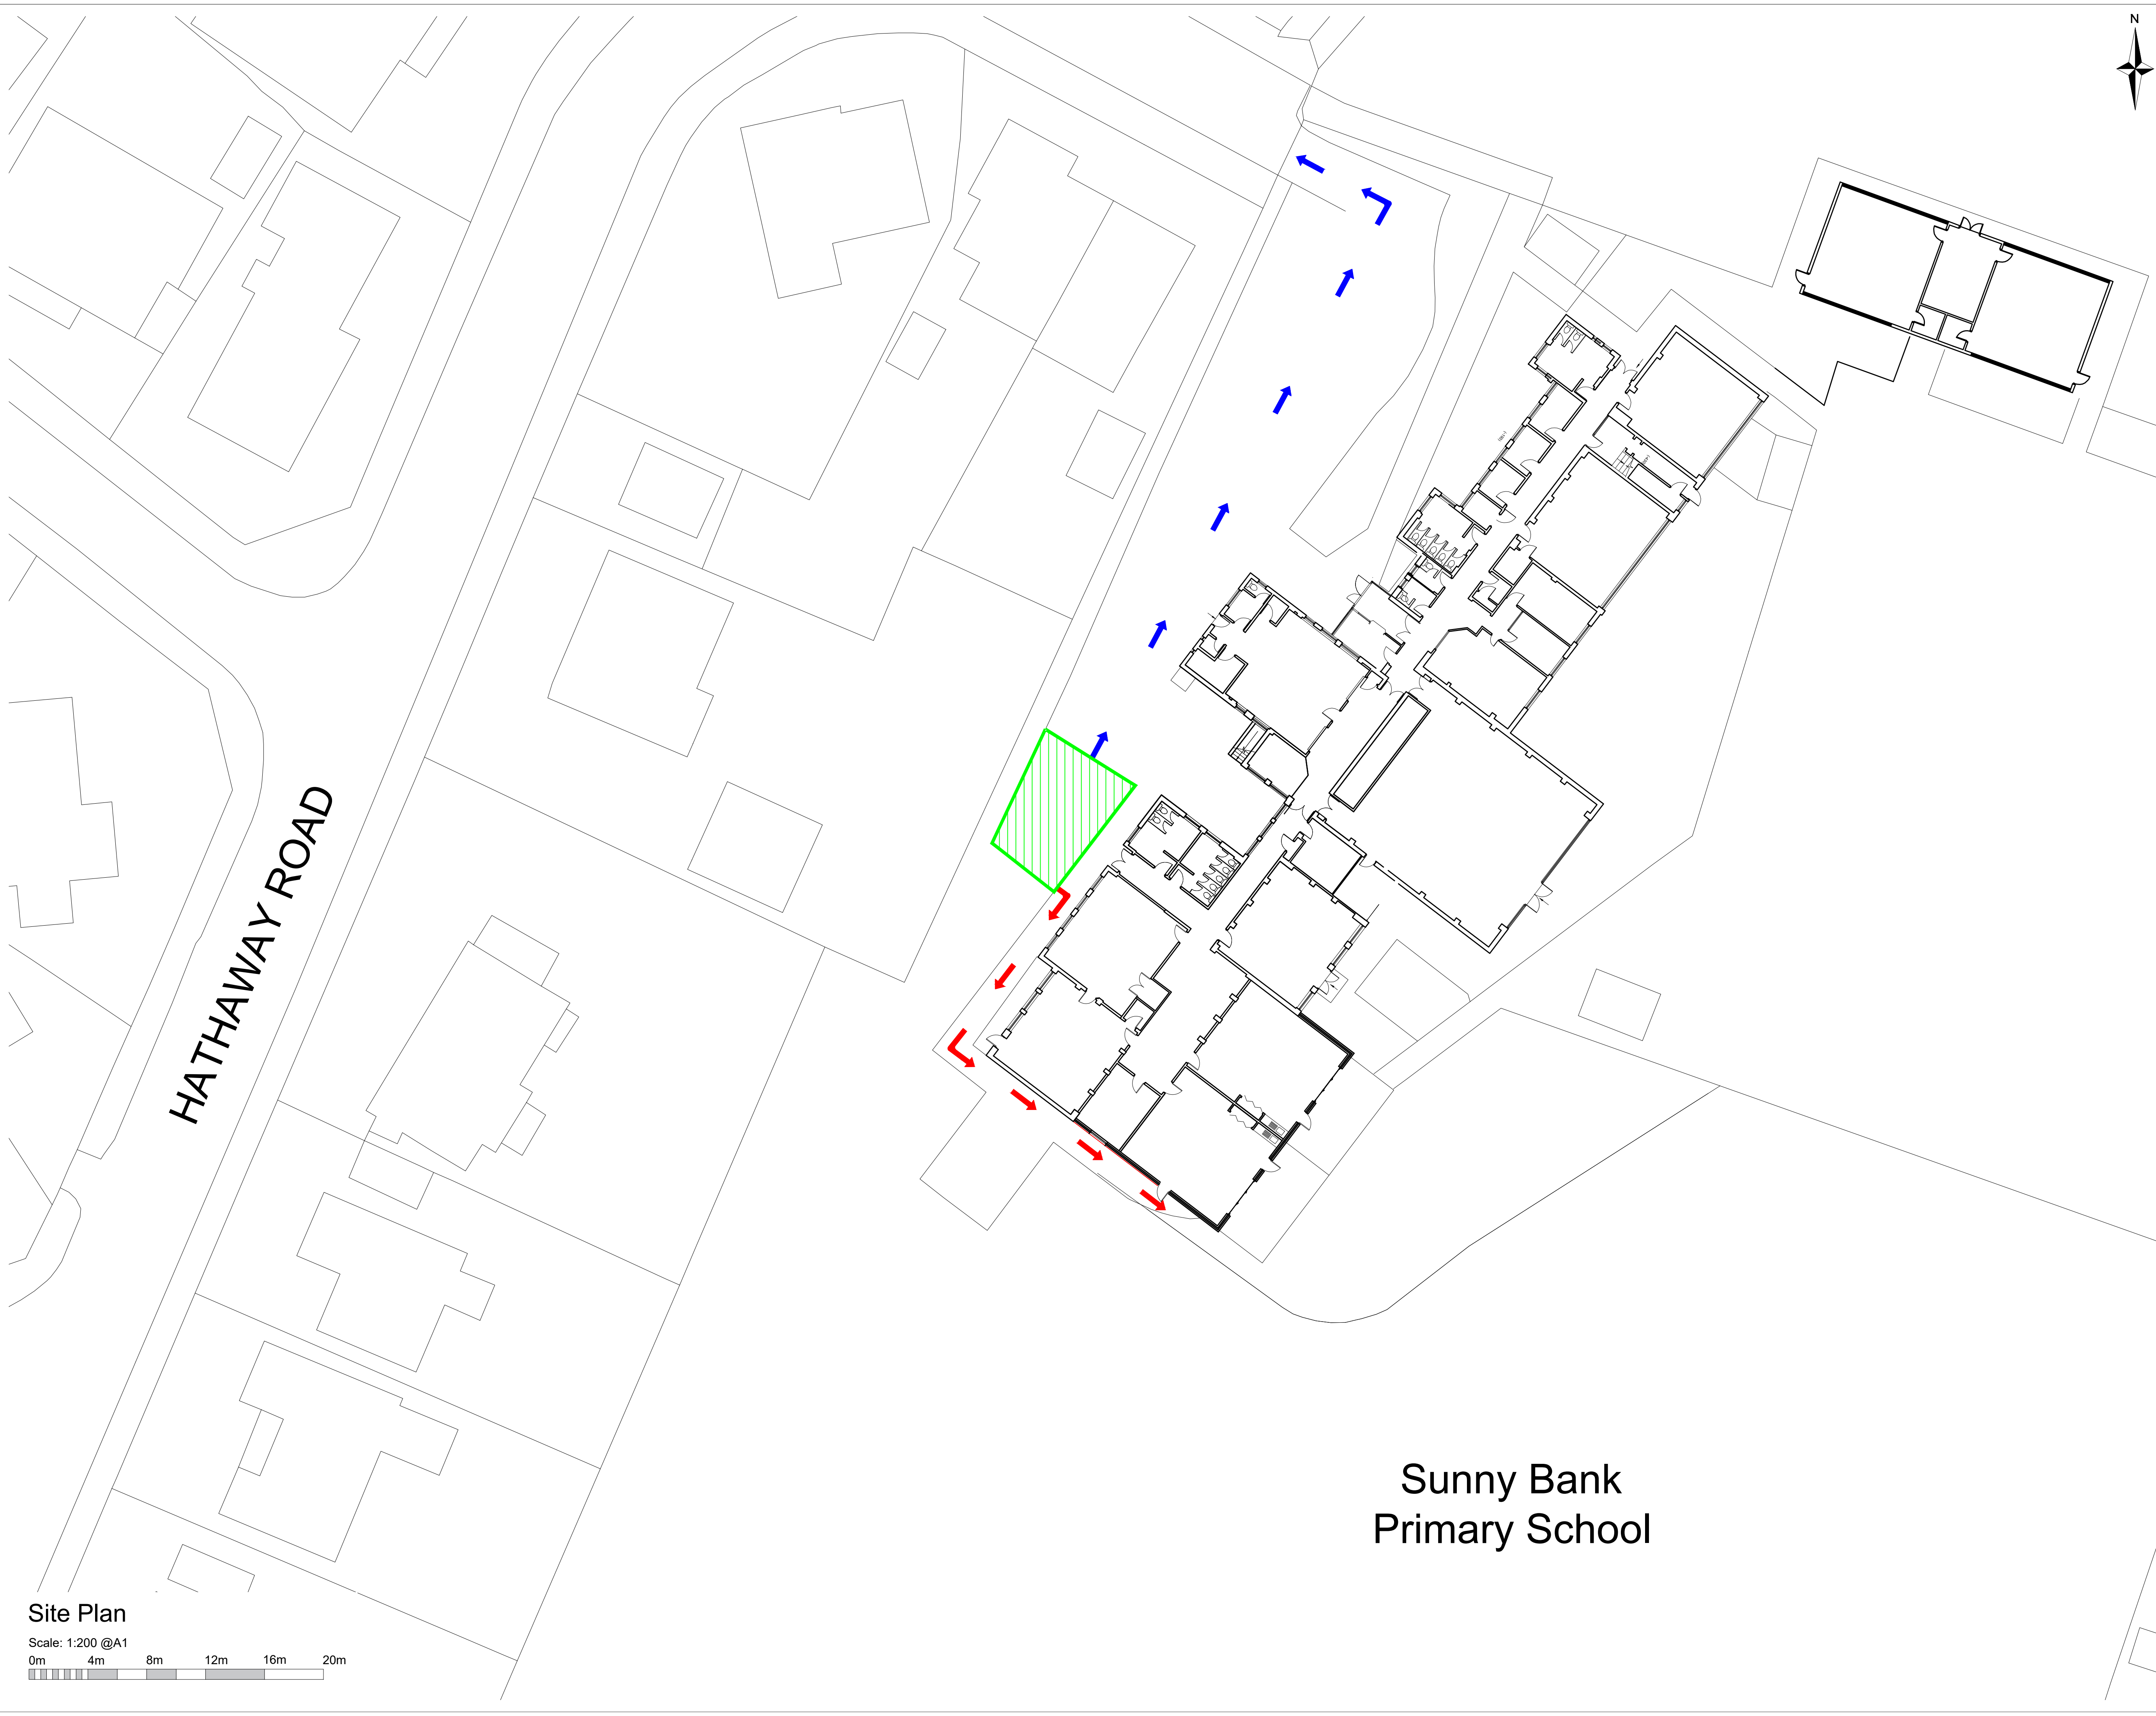
 


This drawing is Copyright and the property of Lancaster Maloney Martin Limited and must not be reproduced in whole or in part without their written permission. Copyright is reserved. © This drawing must not be scaled. The Contractor is to report all dimensional discrepancies & errors to the Contract Administrator prior to commencing construction. It is essential that this drawing is read in conjunction with the specification and all works identified included for.

NOTES

LEGEND

-  Location of Contractors Compound
-  Site Access Route
-  Transit Route

Rev	Date	Comments	By

STATUS
TENDER

Client
Vision Multi Academy Trust
Sunny Bank Primary School
Hathaway Road
Bury BL9 8EQ

Project Title
Extension & Internal
Alterations

Drawing Title
Site Plan

Scale 1:200 @A1	Drawn by DW	Date May 2023
Job no. 2301.48	Drawing no. T01	Revision no.




Lancaster Maloney Martin

Registered Office:
Equitas House Unit 6 Station View Rhinocourt Court Stockport SK7 5ER
Tel: 0161 477 3500
E-mail: administration@lmm-ld.co.uk | Website: www.lmm-ld.co.uk
Registered in England No. 4846621

Site Plan

Scale: 1:200 @A1

0m 4m 8m 12m 16m 20m

 

Sunny Bank
Primary School