


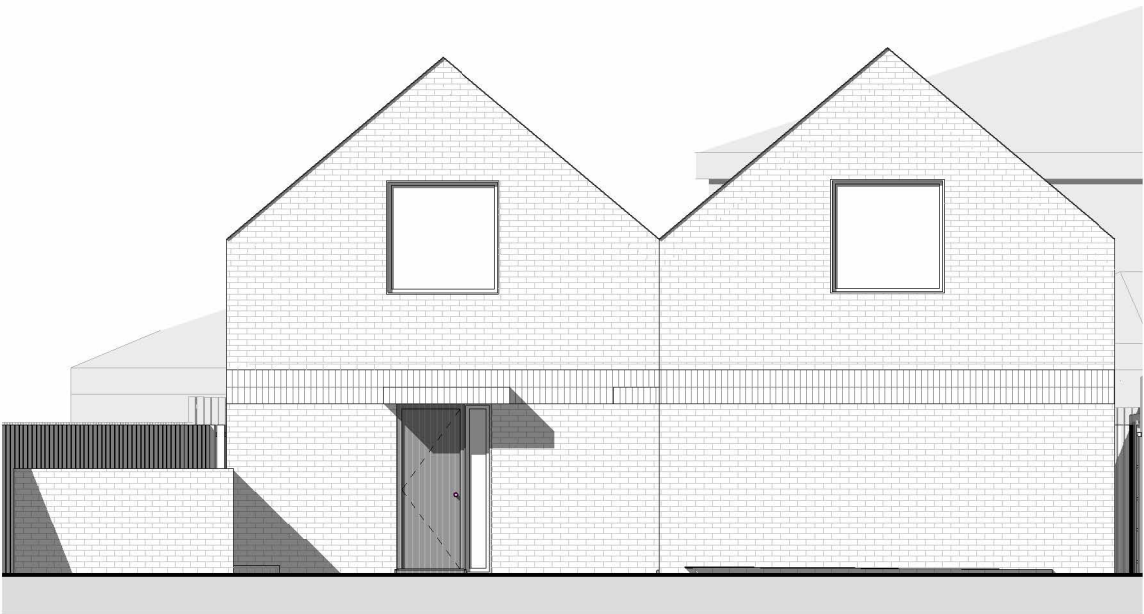

Proposed North Elevation



Proposed South Elevation

1	06.08.25	Survey/CO Comments
---	----------	-----------------------

Rev No.	Date	Description
---------	------	-------------

Notes:
Any inaccuracies or errors to be reported to the architect/surveyor immediately and prior to any work commencing. All dimensions to be verified on site. All work to comply with British Standards Code of practice. All external surfaces and materials to match existing. This drawing and all information provided within it is the copyright of UPP Consultants Ltd. and reproduction without prior consent is strictly forbidden.

Dwg No 069SA-A-06-101	Drawn SB
--------------------------	-------------

Drawing Proposed Elevation	Checked RK FN
-------------------------------	------------------

Scale 1:100 @ A3	Issue Date 06.08.25
---------------------	------------------------



Project Address
Land to rear of 69 Sandy Lane/Lowther Court, Prestwich,
Manchester, M25 9PS

Client MC Housing Ltd	Status For Planning
--------------------------	------------------------