
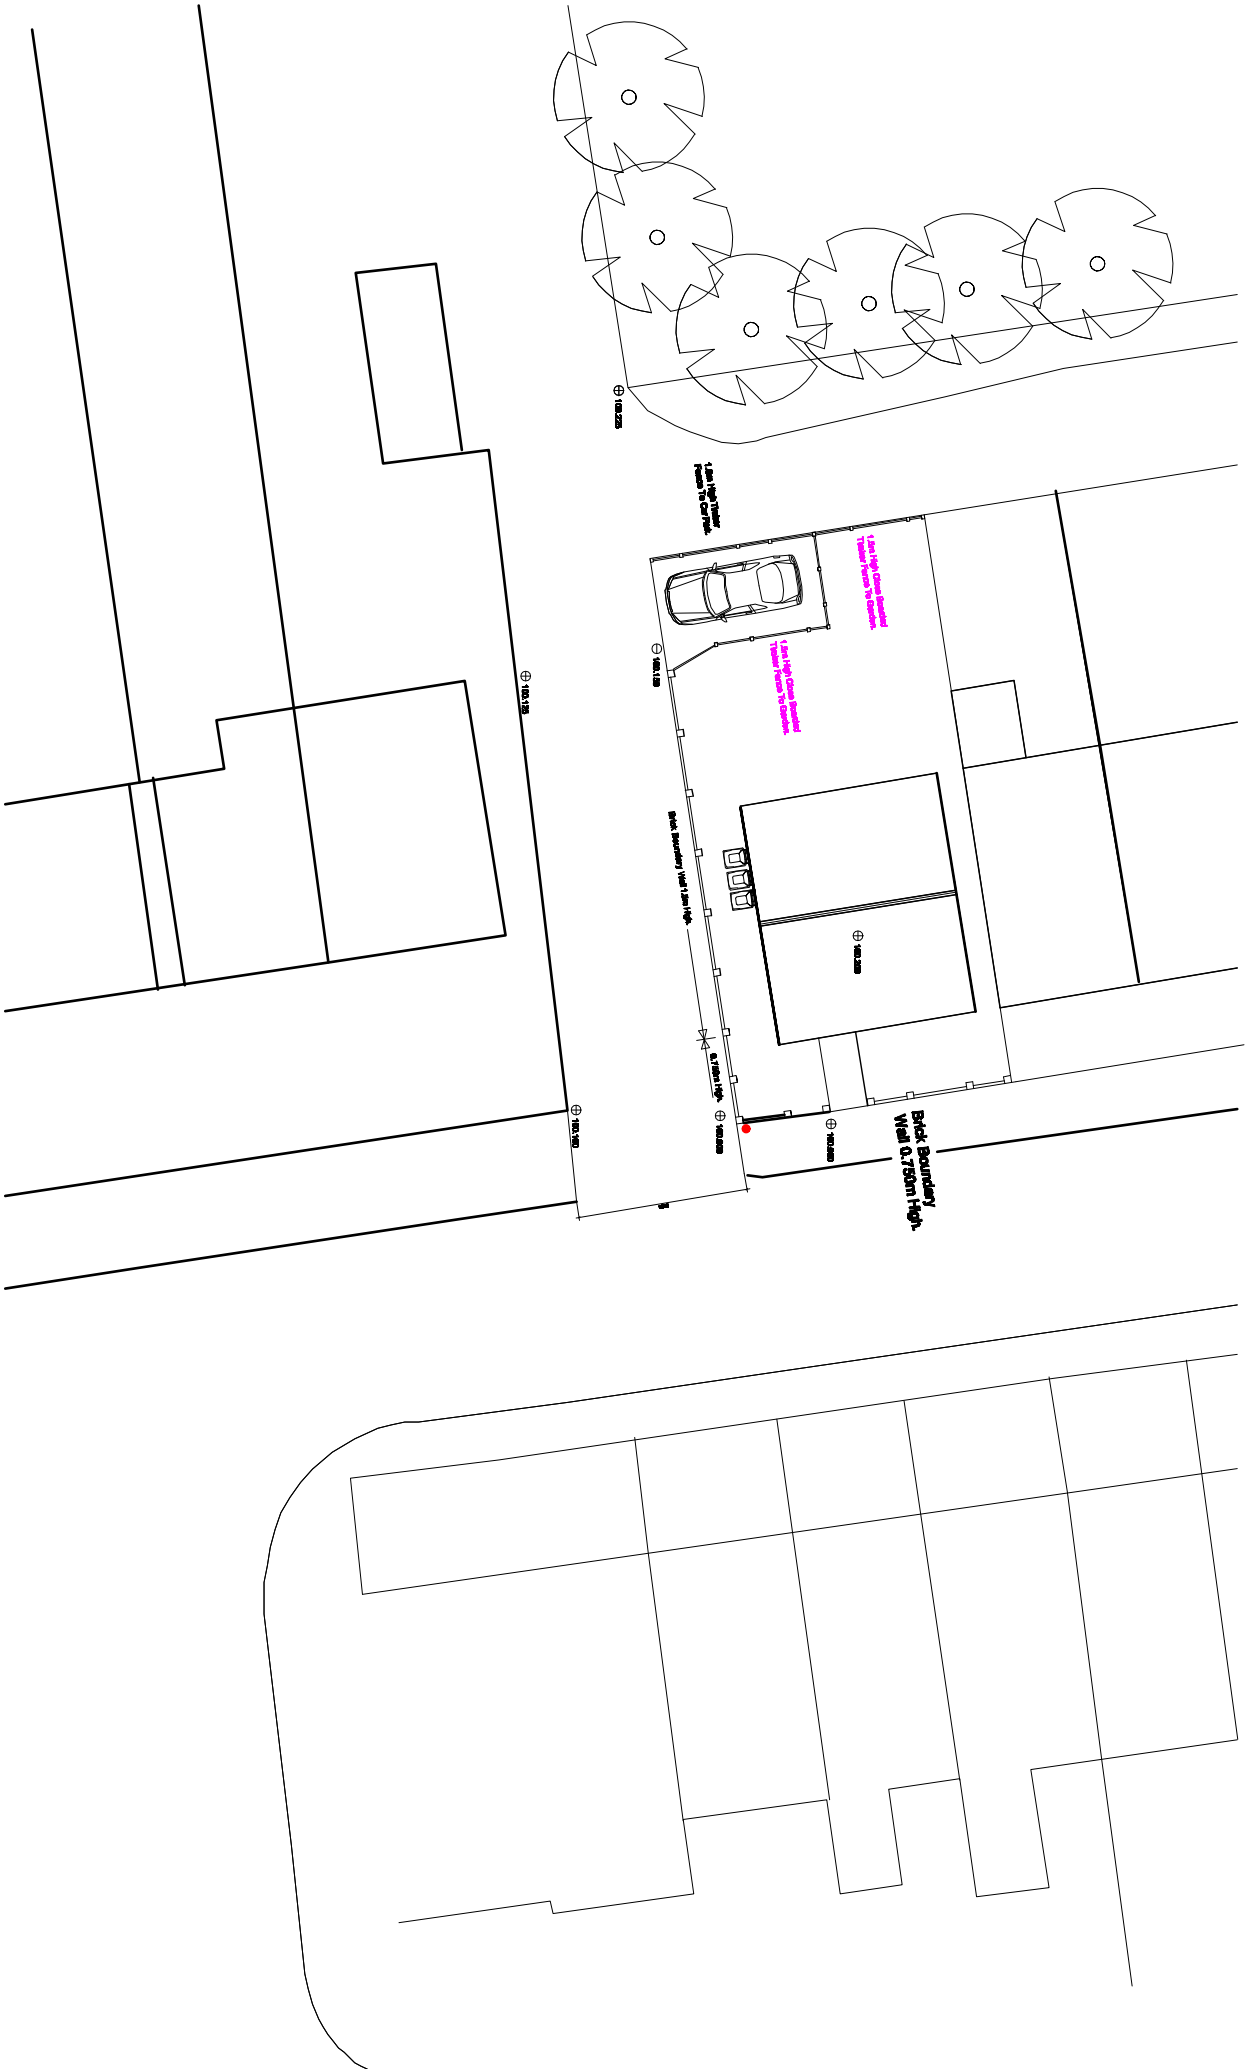


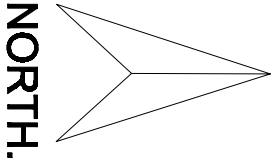

PROPOSED SITE PLAN.

Revision	Title :	Project :	MTC Designs
A - Levels Added. - 22nd September 2022.	PROPOSED NEW DWELLING.	LAND BETWEEN 18 - 24	31 Exford Drive Bolton BL2 6TB
B - Amended For Planning. - 10th June 2023.		BRADLEY FOLD ROAD,	T: 01204 418714 M: 07708028514
C - Boundary Wall Amended. - 8th July 2023.		AINSWORTH,	
D - Front Boundary Wall Added. - 27th July 2023.		BURY.	
E - Boundary Wall At Rear Amended. - 7th December 2023.			Scale: 1:250 @ A3
F - Boundary Wall At Rear Amended. - 20th August 2025.			Date: June 2022.
			Drawing No: P04F