






This drawing is the copyright of MTC Designs and is not to be reproduced without permission

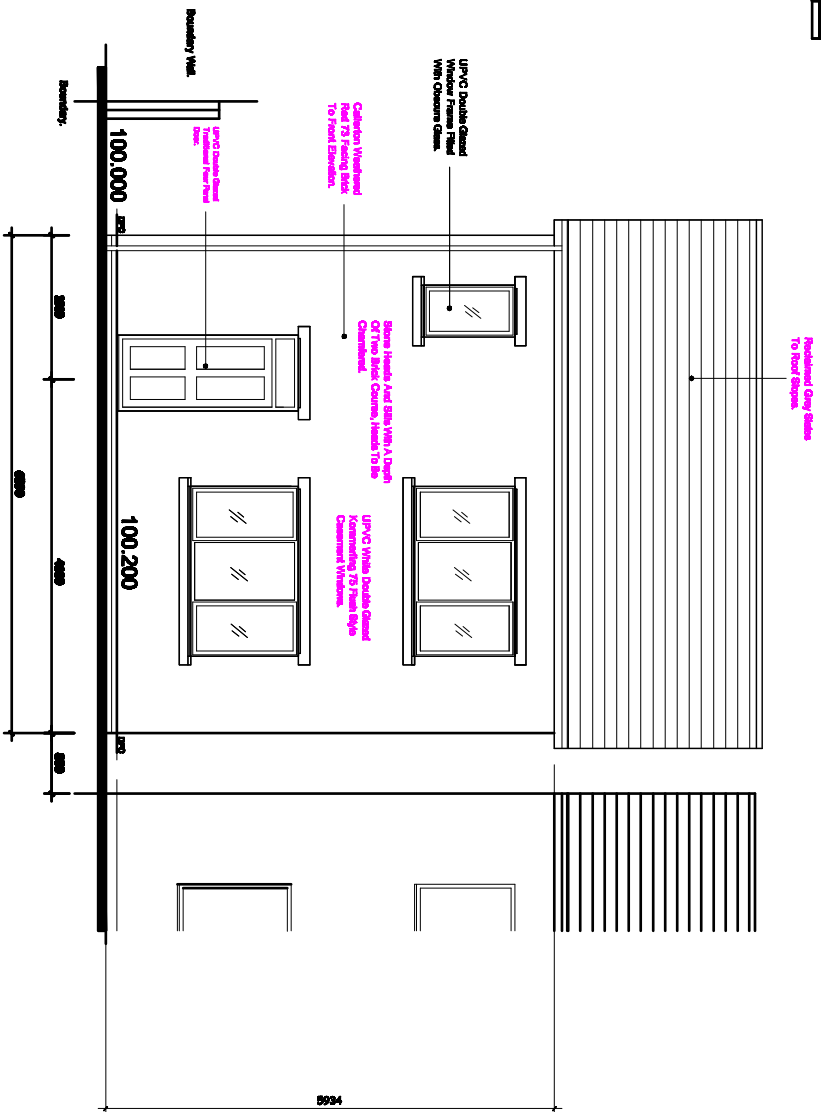


PROPOSED FRONT ELEVATION.

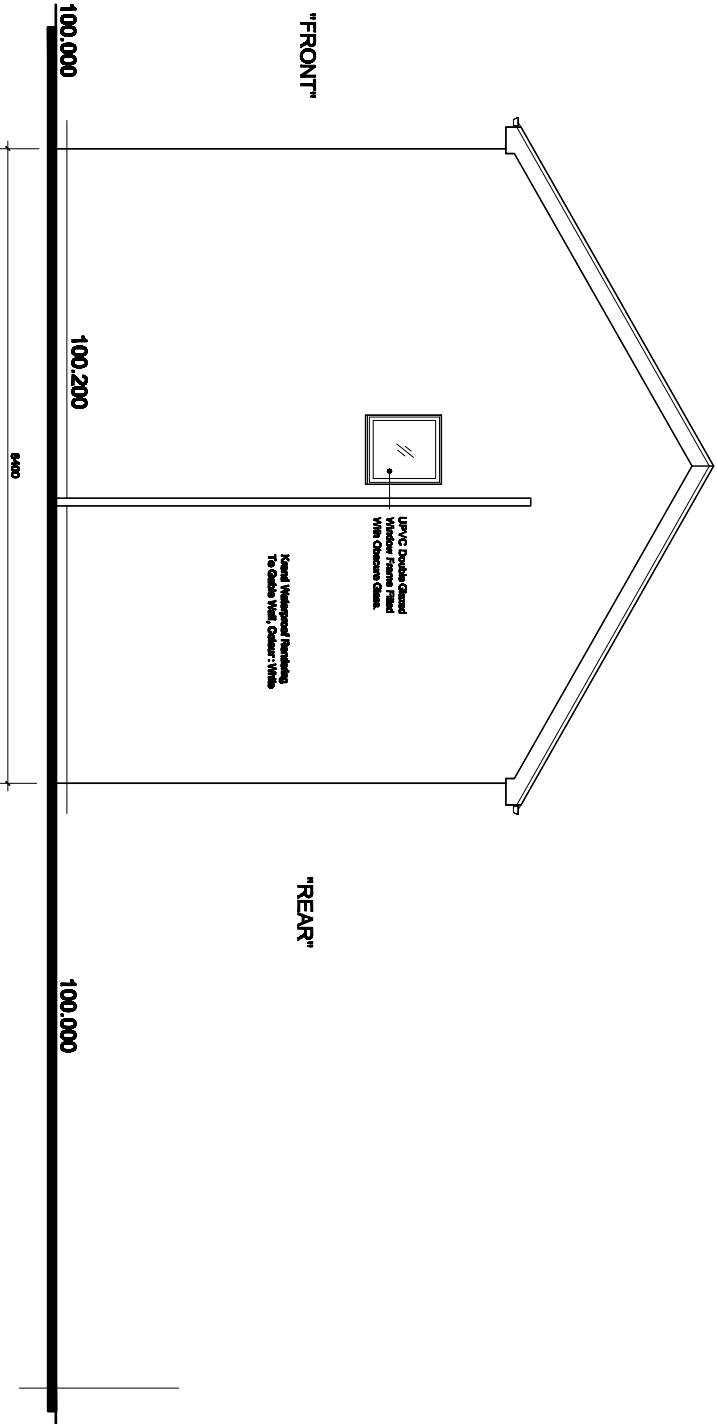

PROPOSED SIDE ELEVATION.

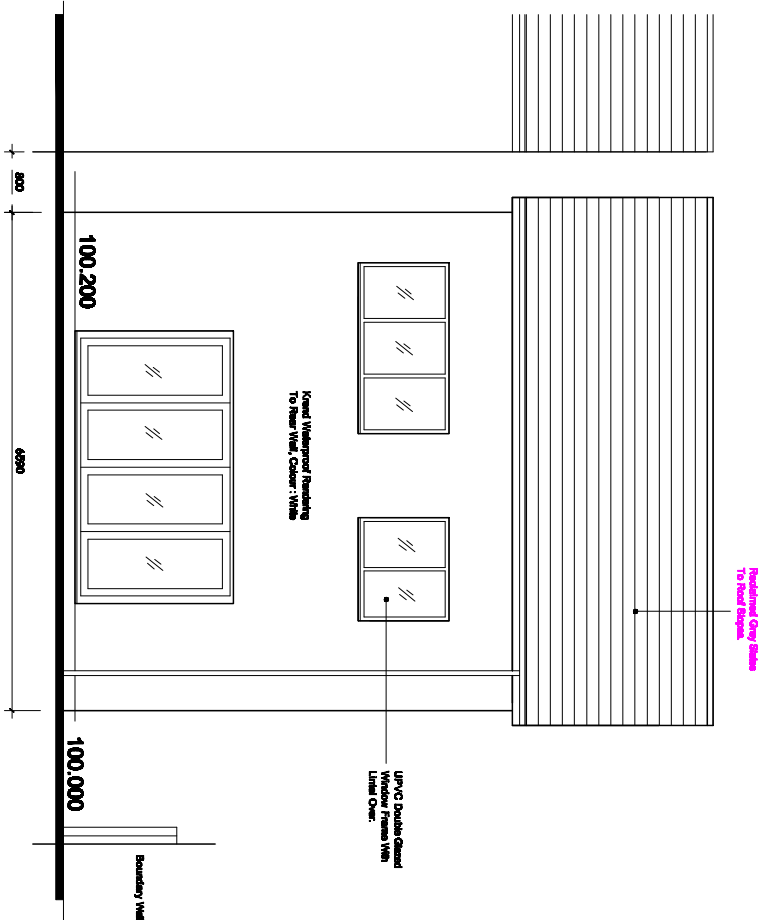

PROPOSED REAR ELEVATION.

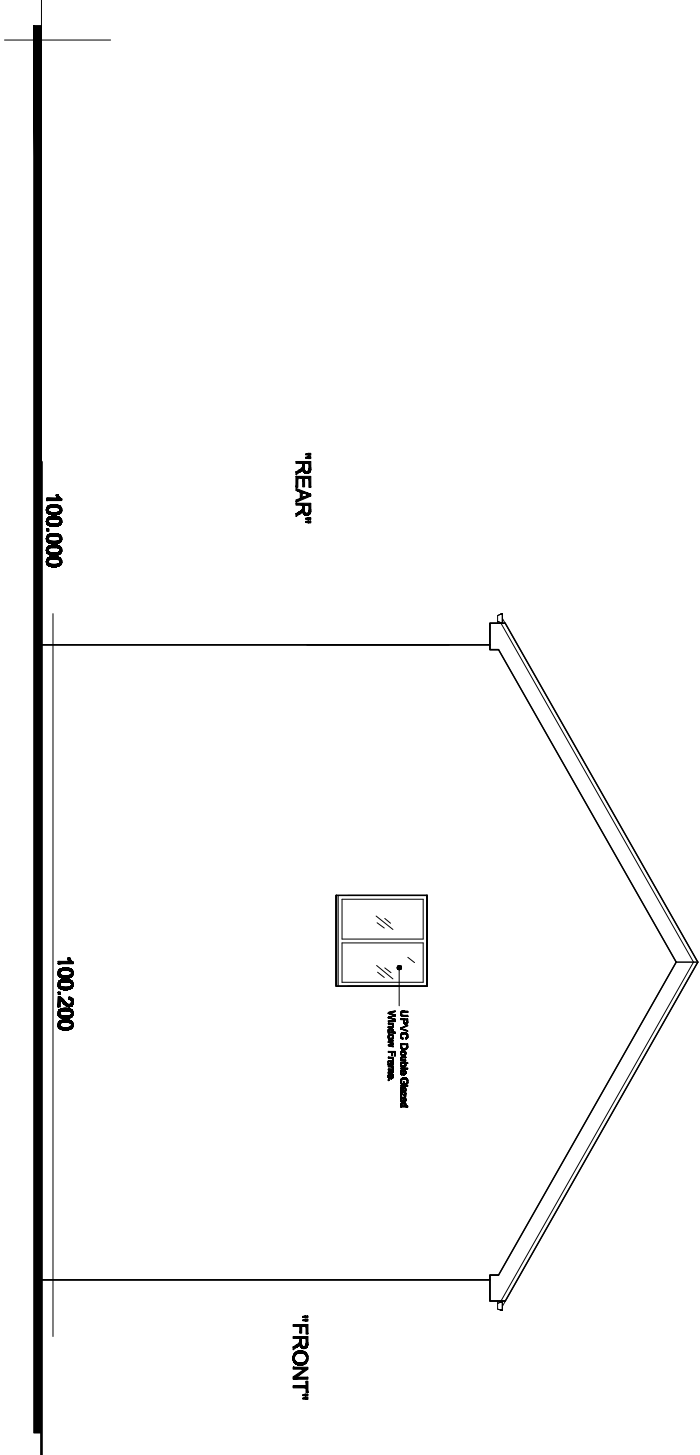

PROPOSED SIDE ELEVATION.

Revision
A - Levels Added - 28th October 2022.
B - Amended For Planning - 10th June 2023.
C - Boundary Wall Amended - 6th July 2023.
D - Front Elevation Amended For Planning - 20th August 2025.

Title :
PROPOSED NEW DWELLING.

Project :
LAND BETWEEN 18 - 24
BRADLEY FOLD ROAD,
ANSWORTH,
BURF.

MTC Designs
Scale 1:100 @ A3
Date: June 2022
31 Eddow Drove, Belper BL2 6TB
T: 07204 418714 E: 07762626914
Email: info@mtcdesigns.co.uk
Drawing No: P01D