


DOROTHY STREET, RAMSBOTTOM

Ground Floor Plan

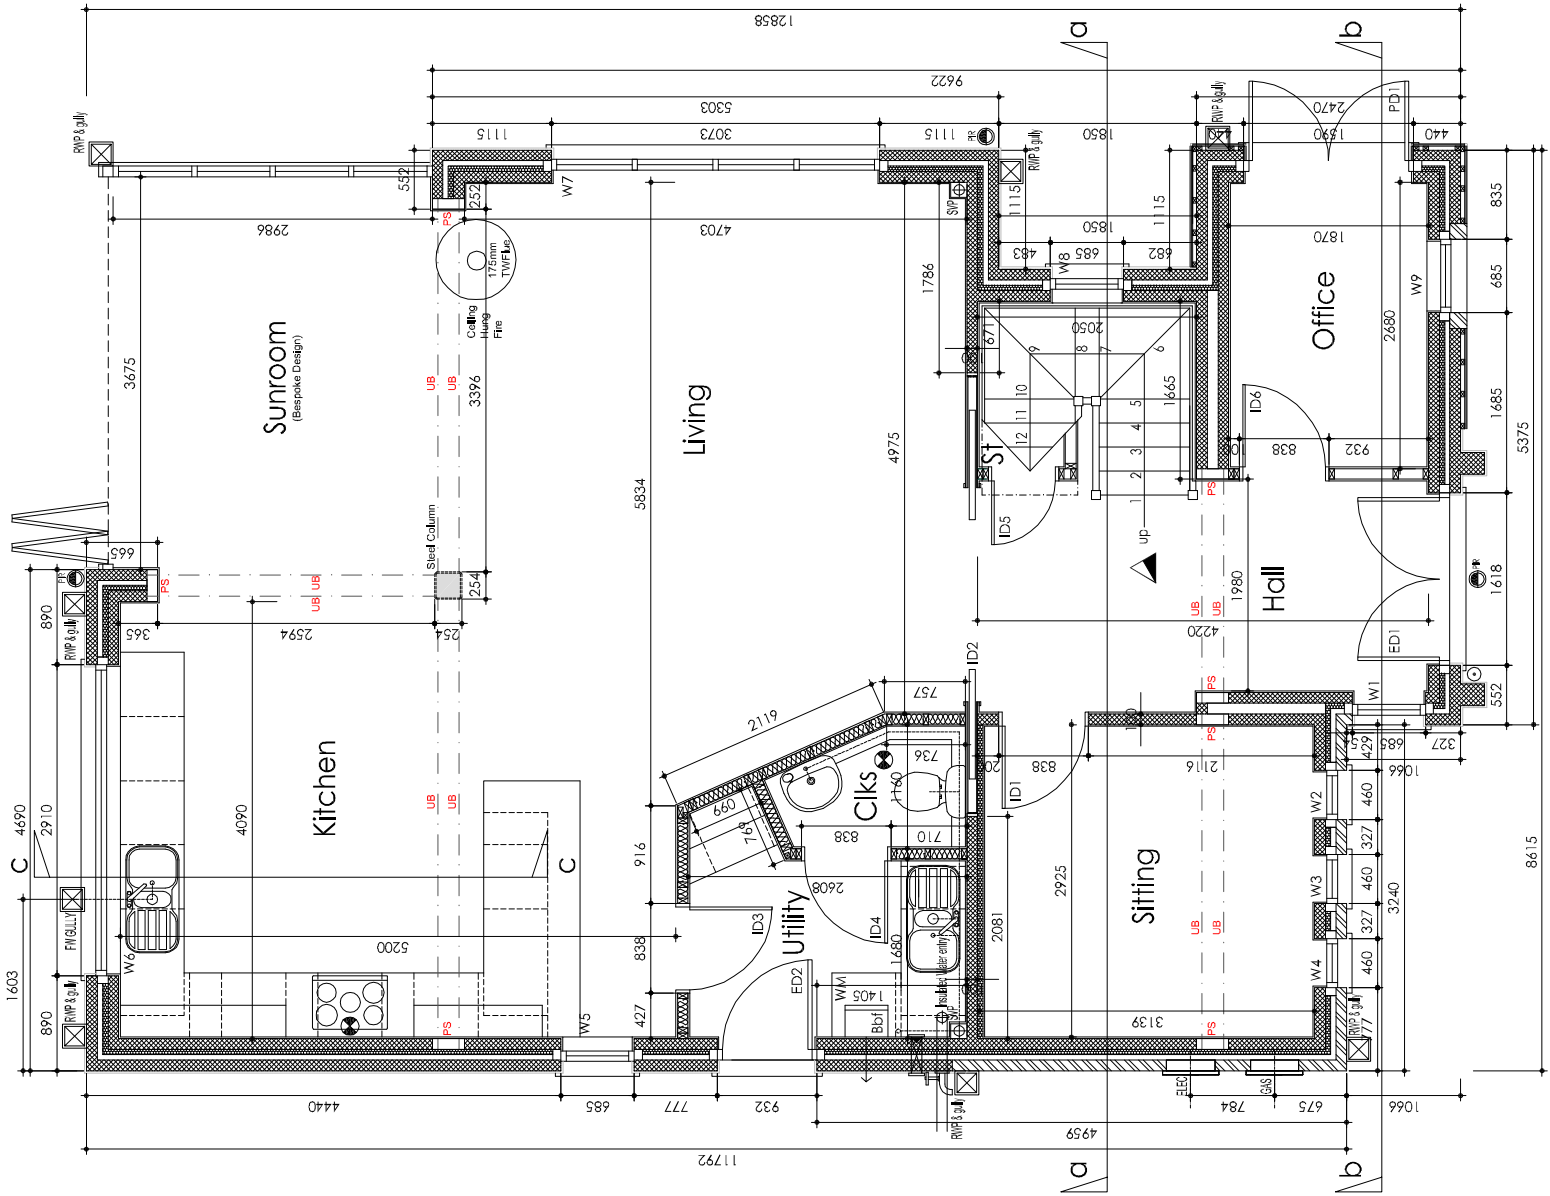

	abbey associates design limited
lancashire office	barn meadow house southfield old farm burnley lancashire bb10 3m tel. 01282 601157 email: lanco@a4d.co.uk www.a4d.co.uk

DO NOT SCALE FROM THIS DRAWING			
client	mr. daniel holt		
project	dorothy street, ramsbottom		
scale	1:50	sheet size	A3
drawing title	ground floor plan		
dwg no. dtds/wd/ gfs/pl02 - Rev B			