




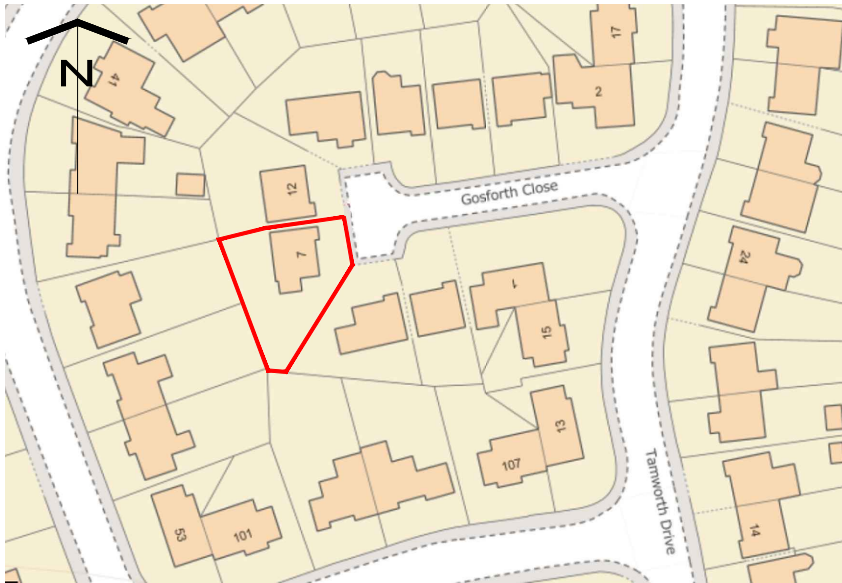

Location Plan (Scale - 1:1250)

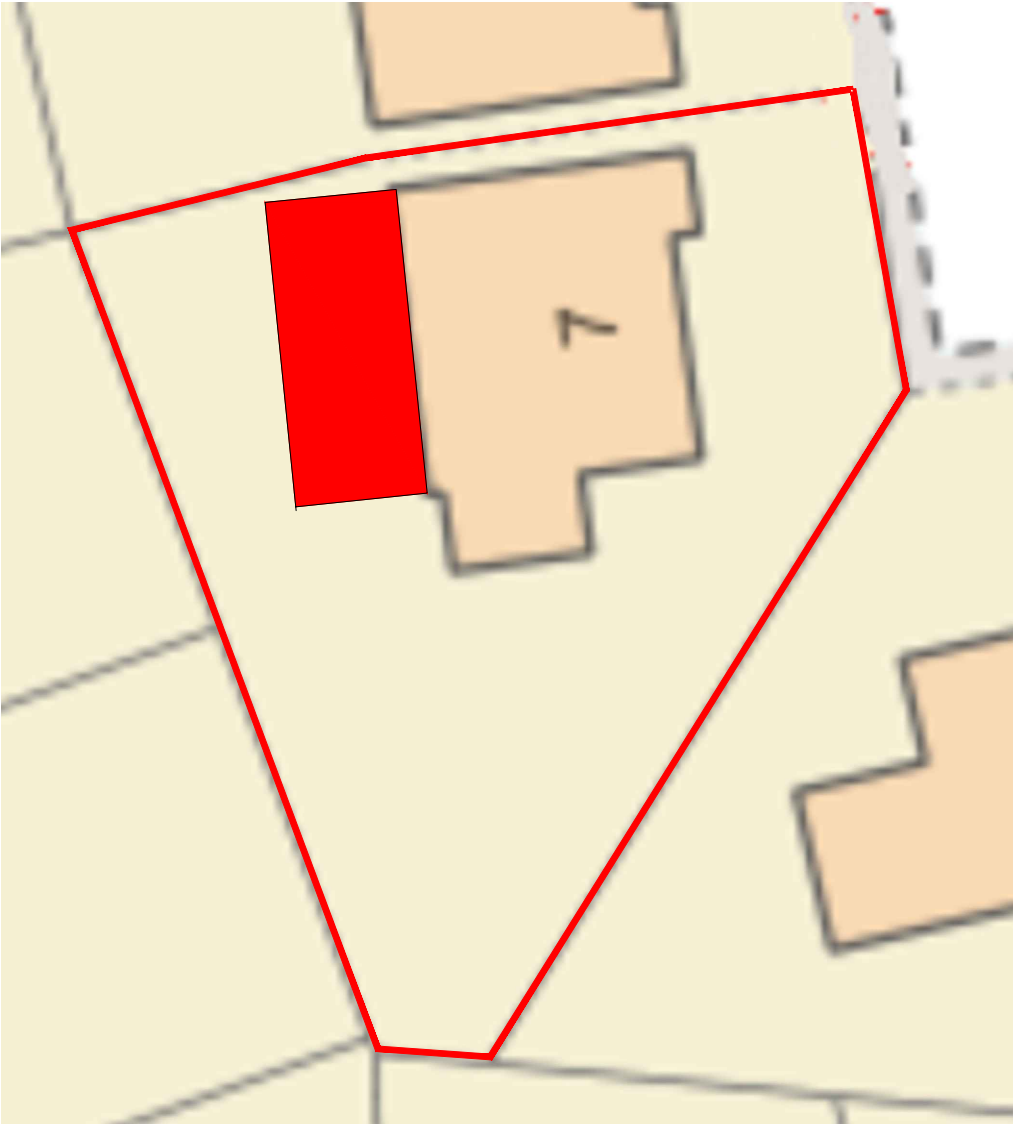

Site Plan (Scale - 1:200)

 

DO NOT SCALE FROM THIS DRAWING.
This drawing is to be read in conjunction with all related drawings. All dimensions must be checked and verified on site before commencing any work or material production. The originator should be notified immediately of any discrepancy.



Tel:07926826016
craig@ronsonbuildingdesign.co.uk

Rev	Date	Description
-----	------	-------------


Issued For : INFORMATION PURPOSES ONLY

Client
Mr Tom Richards


Project
7 Gosforth Close
Bury BL8 1EA

Scheme - Drawing Title
Location & Site Plan

-/	01	-	Date	22-06-2022
Project No.	Drawing No.	Revision	Scale	As Noted @ A3

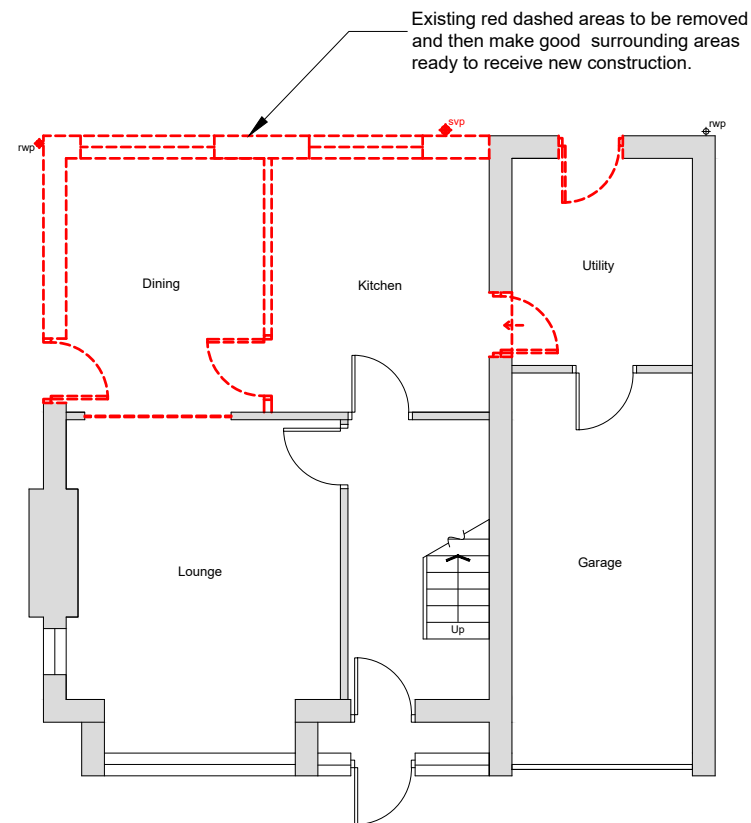

Existing GF Plan

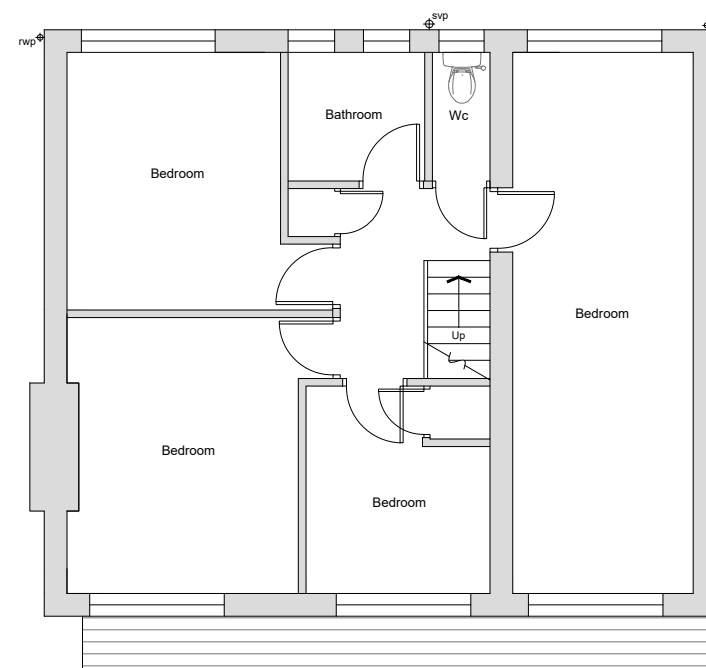

Existing FF Plan



Existing Side Elevation



Existing Rear Elevation




Existing Side Elevation



DO NOT SCALE FROM THIS DRAWING.
This drawing is to be read in conjunction with all related drawings. All dimensions must be checked and verified on site before commencing any work or material production. The originator should be notified immediately of any discrepancy.

Ronson
building design
Tel: 07926826016
craig@ronsonbuildingdesign.co.uk

Rev	Date	Description
Issued For : INFORMATION PURPOSES ONLY		
Client Mr Tom Richards		
Project 7 Gosforth Close Bury BL8 1EA		
Scheme - Drawing Title Existing Plans & Elevations		
-/	02	Date 22-06-2022
Project No.	Drawing No.	Revision Scale 1:100 @A3

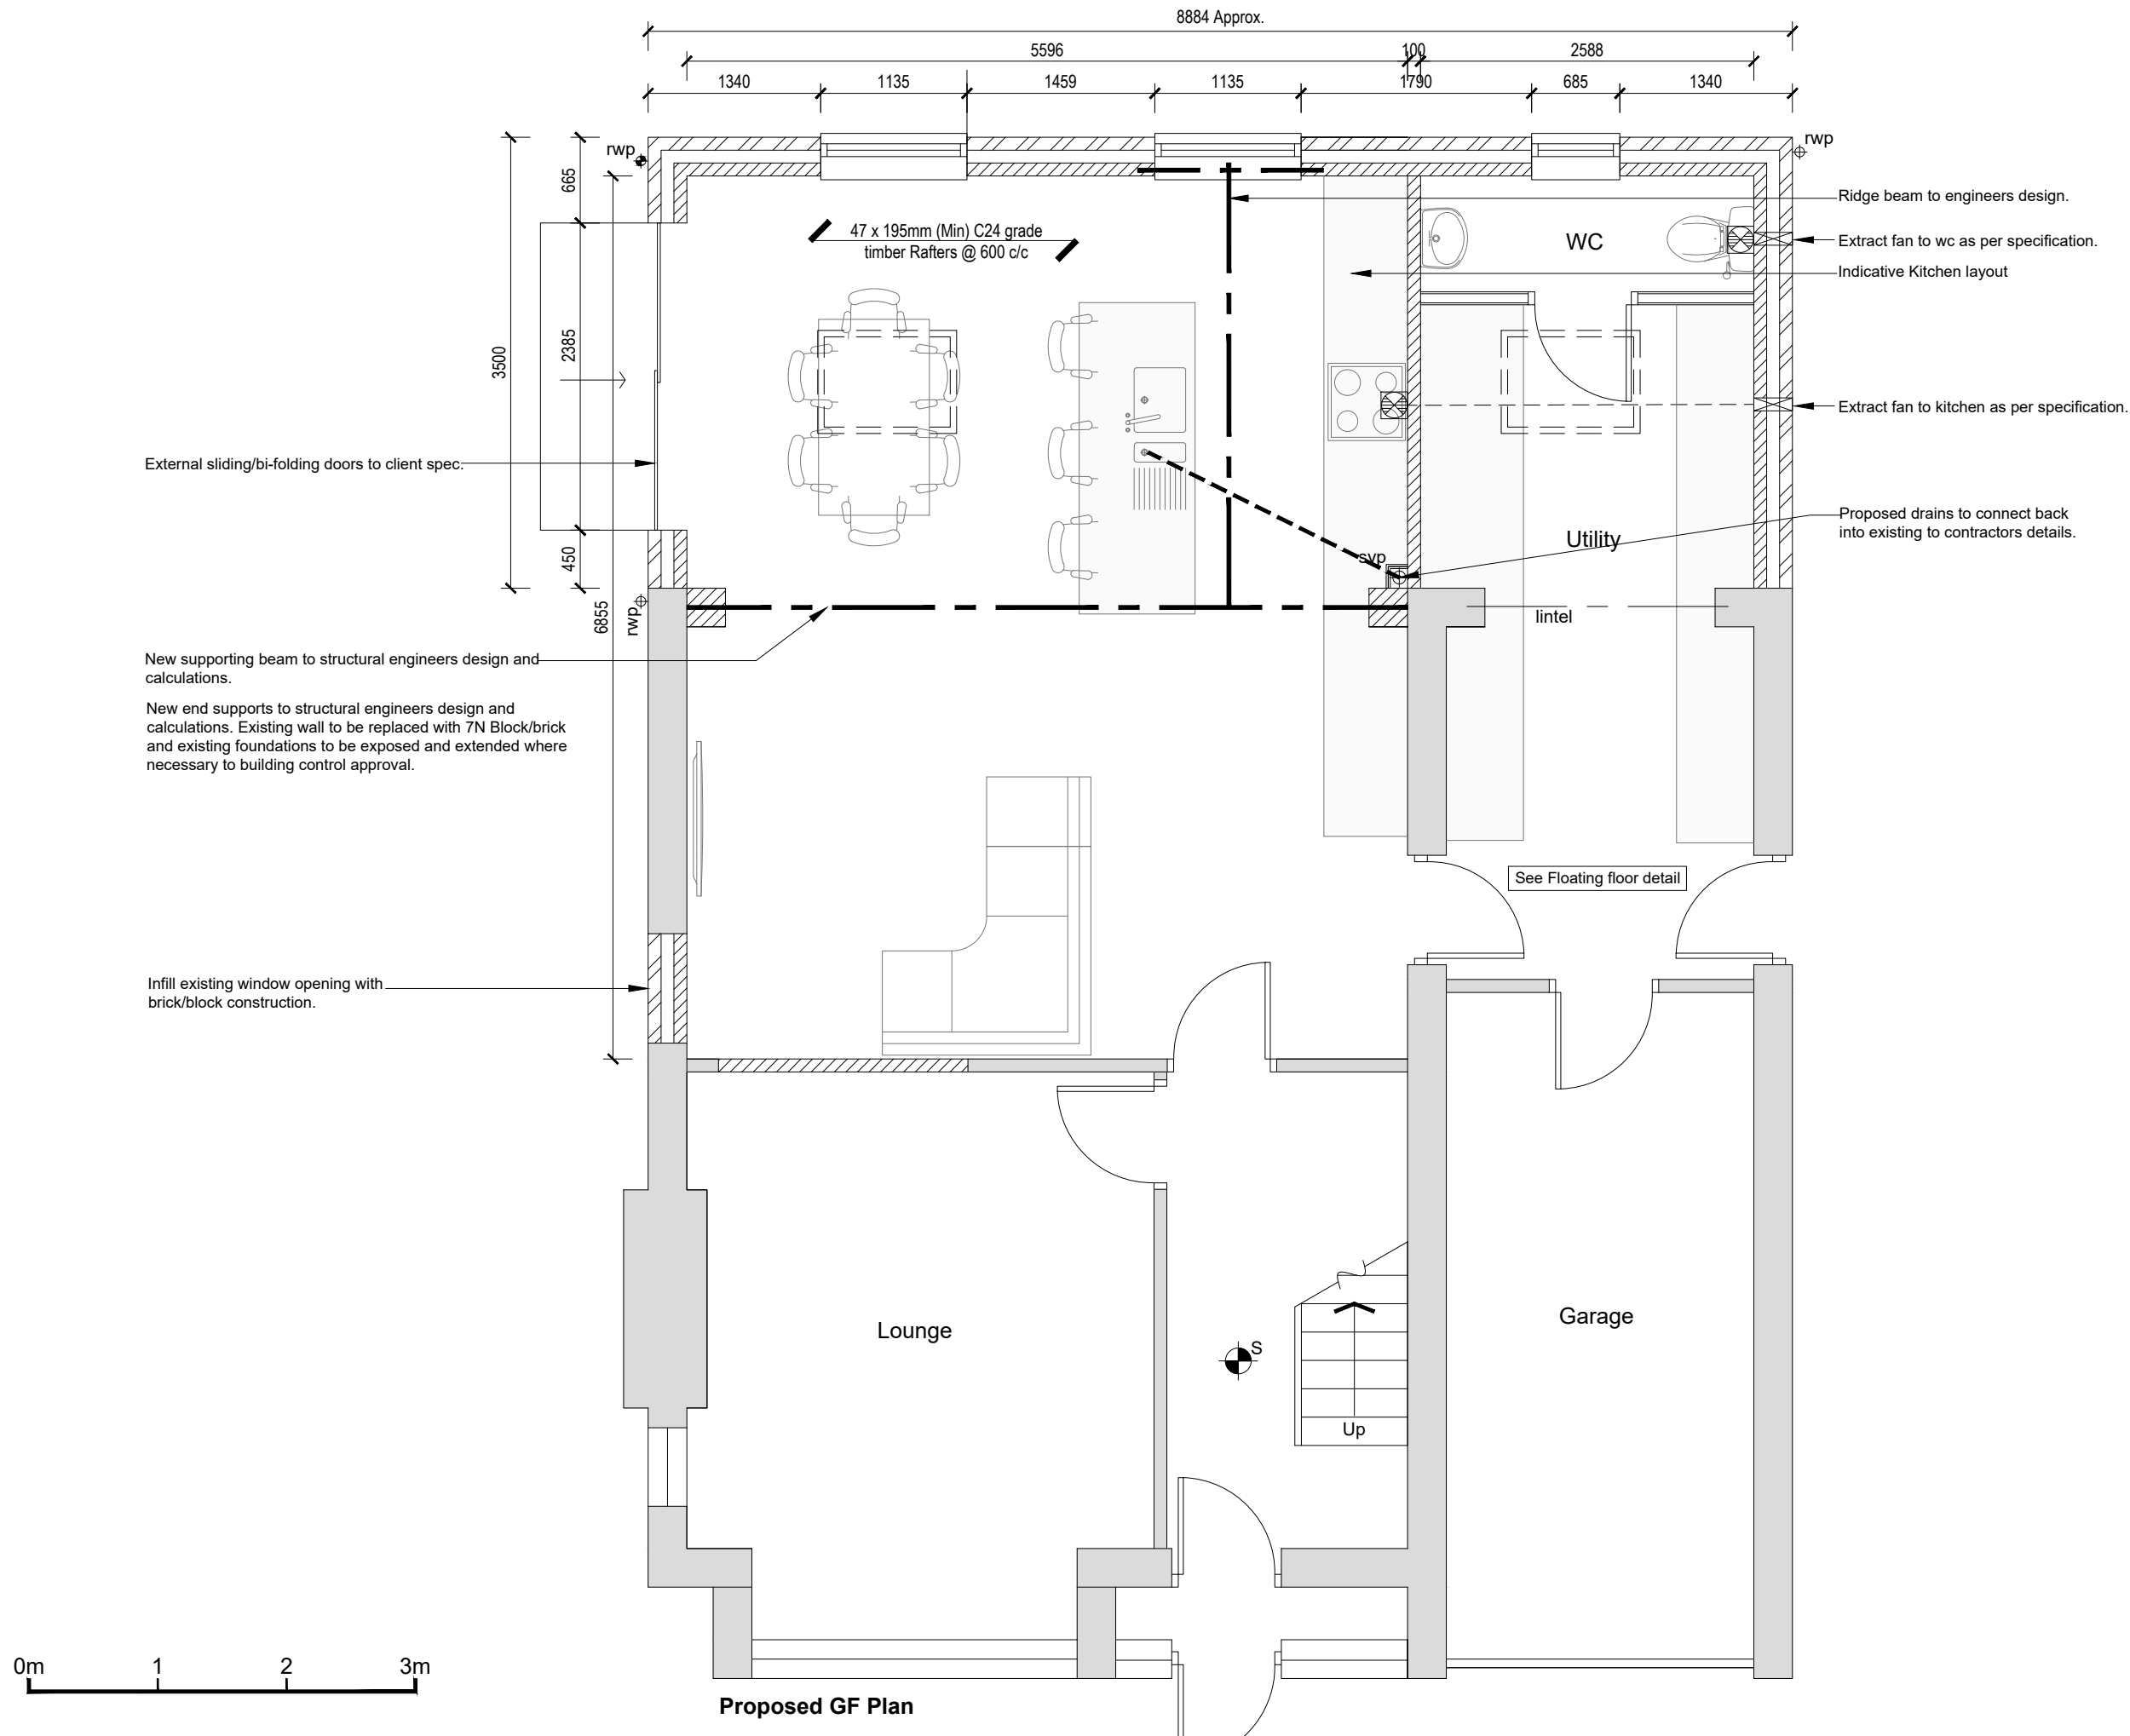

DO NOT SCALE FROM THIS DRAWING.
This drawing is to be read in conjunction with all related drawings. All dimensions must be checked and verified on site before commencing any work or material production. The originator should be notified immediately of any discrepancy.

Ronson
building design
Tel: 07926826016
craig@ronsonbuildingdesign.co.uk

Rev	Date	Description
Issued For : INFORMATION PURPOSES ONLY		
Client Mr Tom Richards		
Project 7 Gosforth Close Bury BL8 1EA		
Scheme - Drawing Title Proposed Plans		
-/	03	Date 22-06-2022
Project No.	Drawing No.	Revision Scale 1:50 @A3

DO NOT SCALE FROM THIS DRAWING.
This drawing is to be read in conjunction with all related drawings. All dimensions must be checked and verified on site before commencing any work or material production. The originator should be notified immediately of any discrepancy.




Ronson
building design

Tel:07926826016
craig@ronsonbuildingdesign.co.uk



Proposed Side Extension

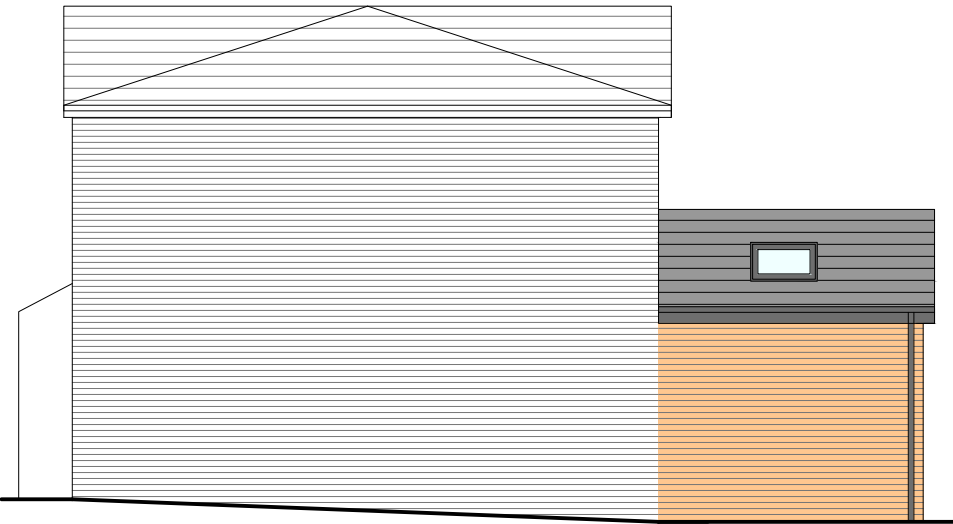

Proposed Side Extension



Proposed Rear Elevation



Rev	Date	Description
-----	------	-------------

Issued For : **INFORMATION PURPOSES ONLY**

Client
Mr Tom Richards

Project
**7 Gosforth Close
Bury BL8 1EA**

Scheme - Drawing Title
Proposed Elevations

-/
Project No. Drawing No. Revision Scale 1:100 @A3

Date 22-06-2022

04