




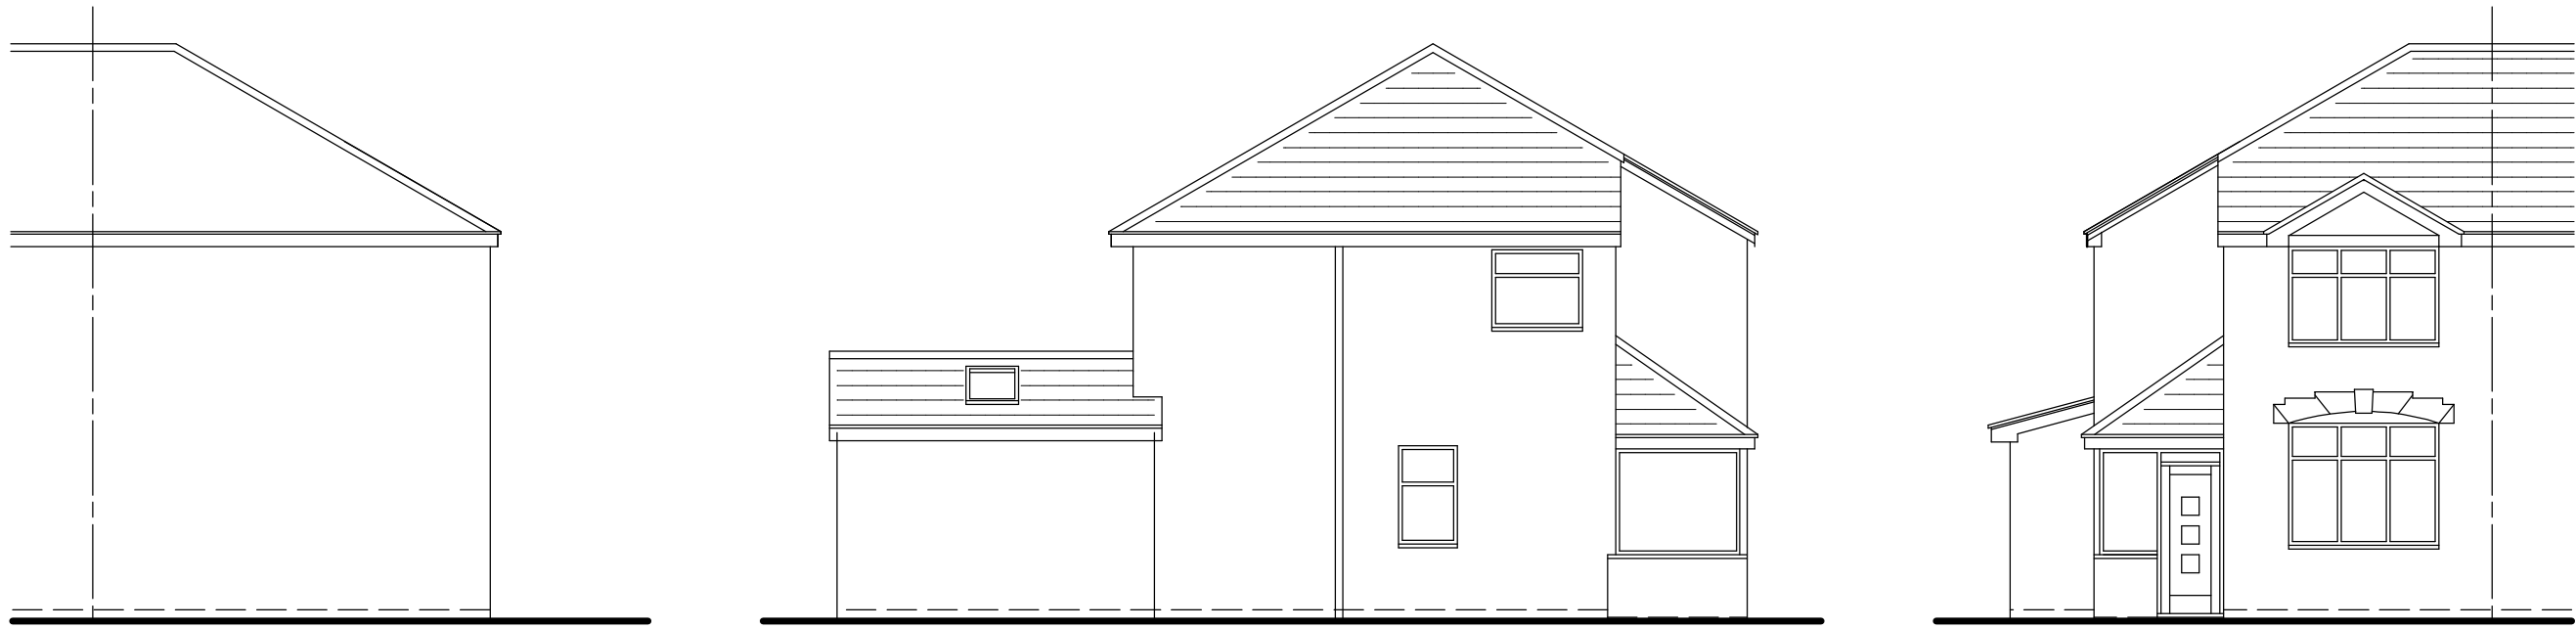


EXISTING ELEVATIONS 1 : 100

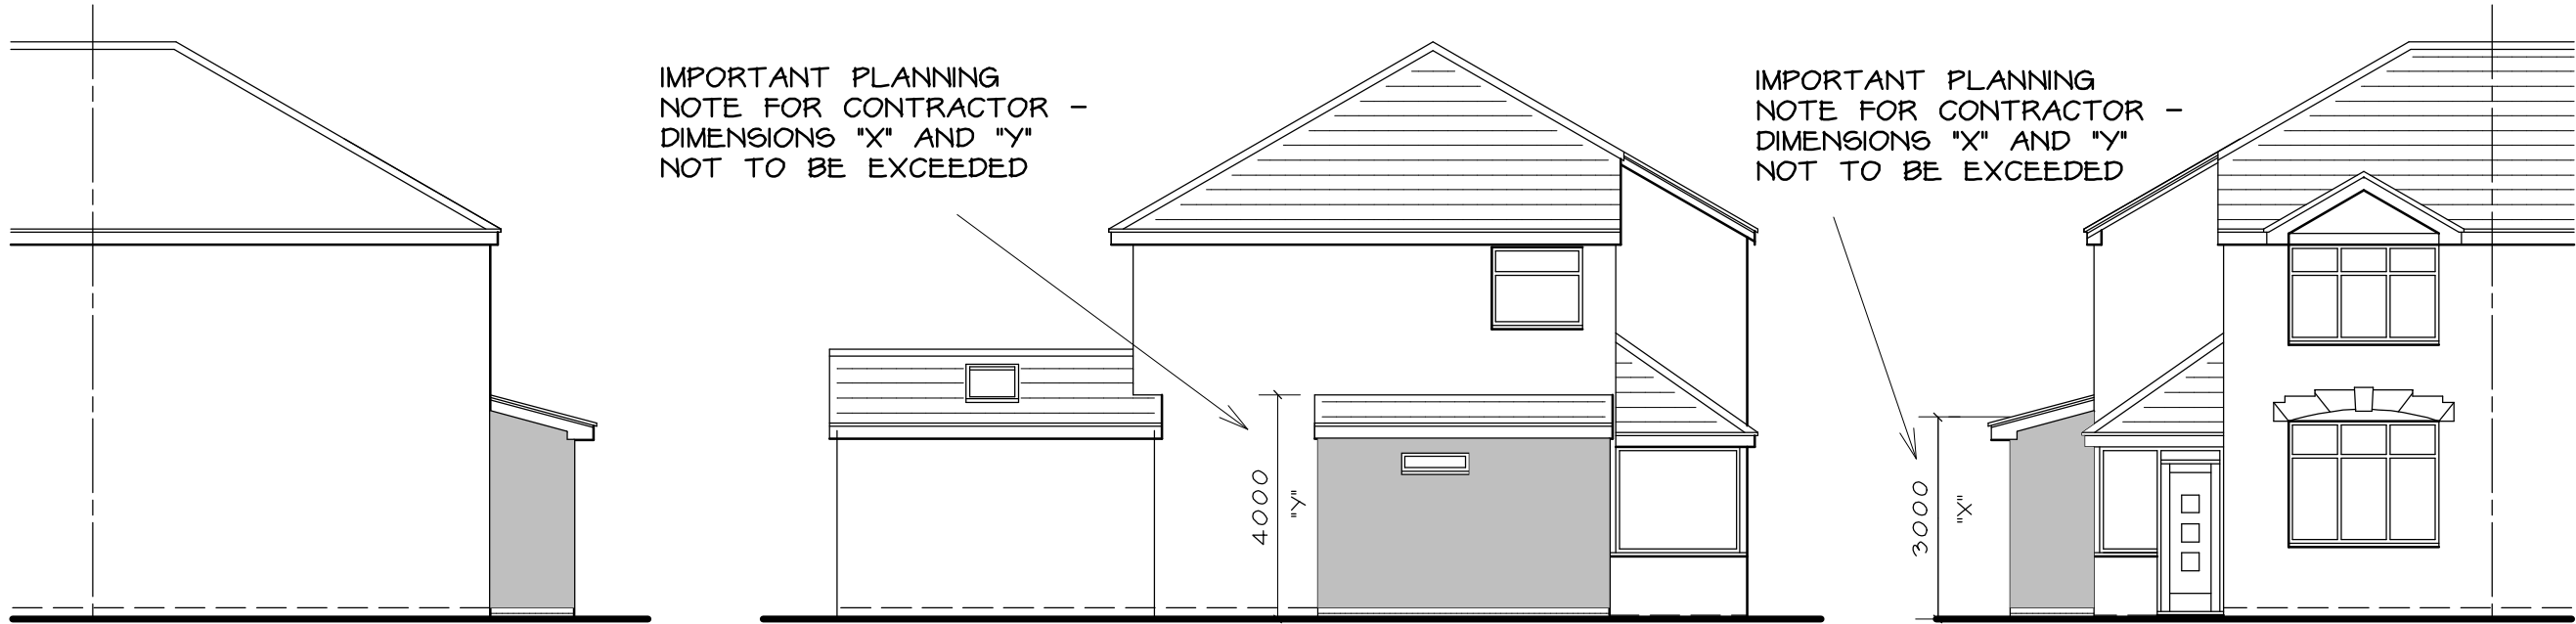


PROPOSED ELEVATIONS 1 : 100

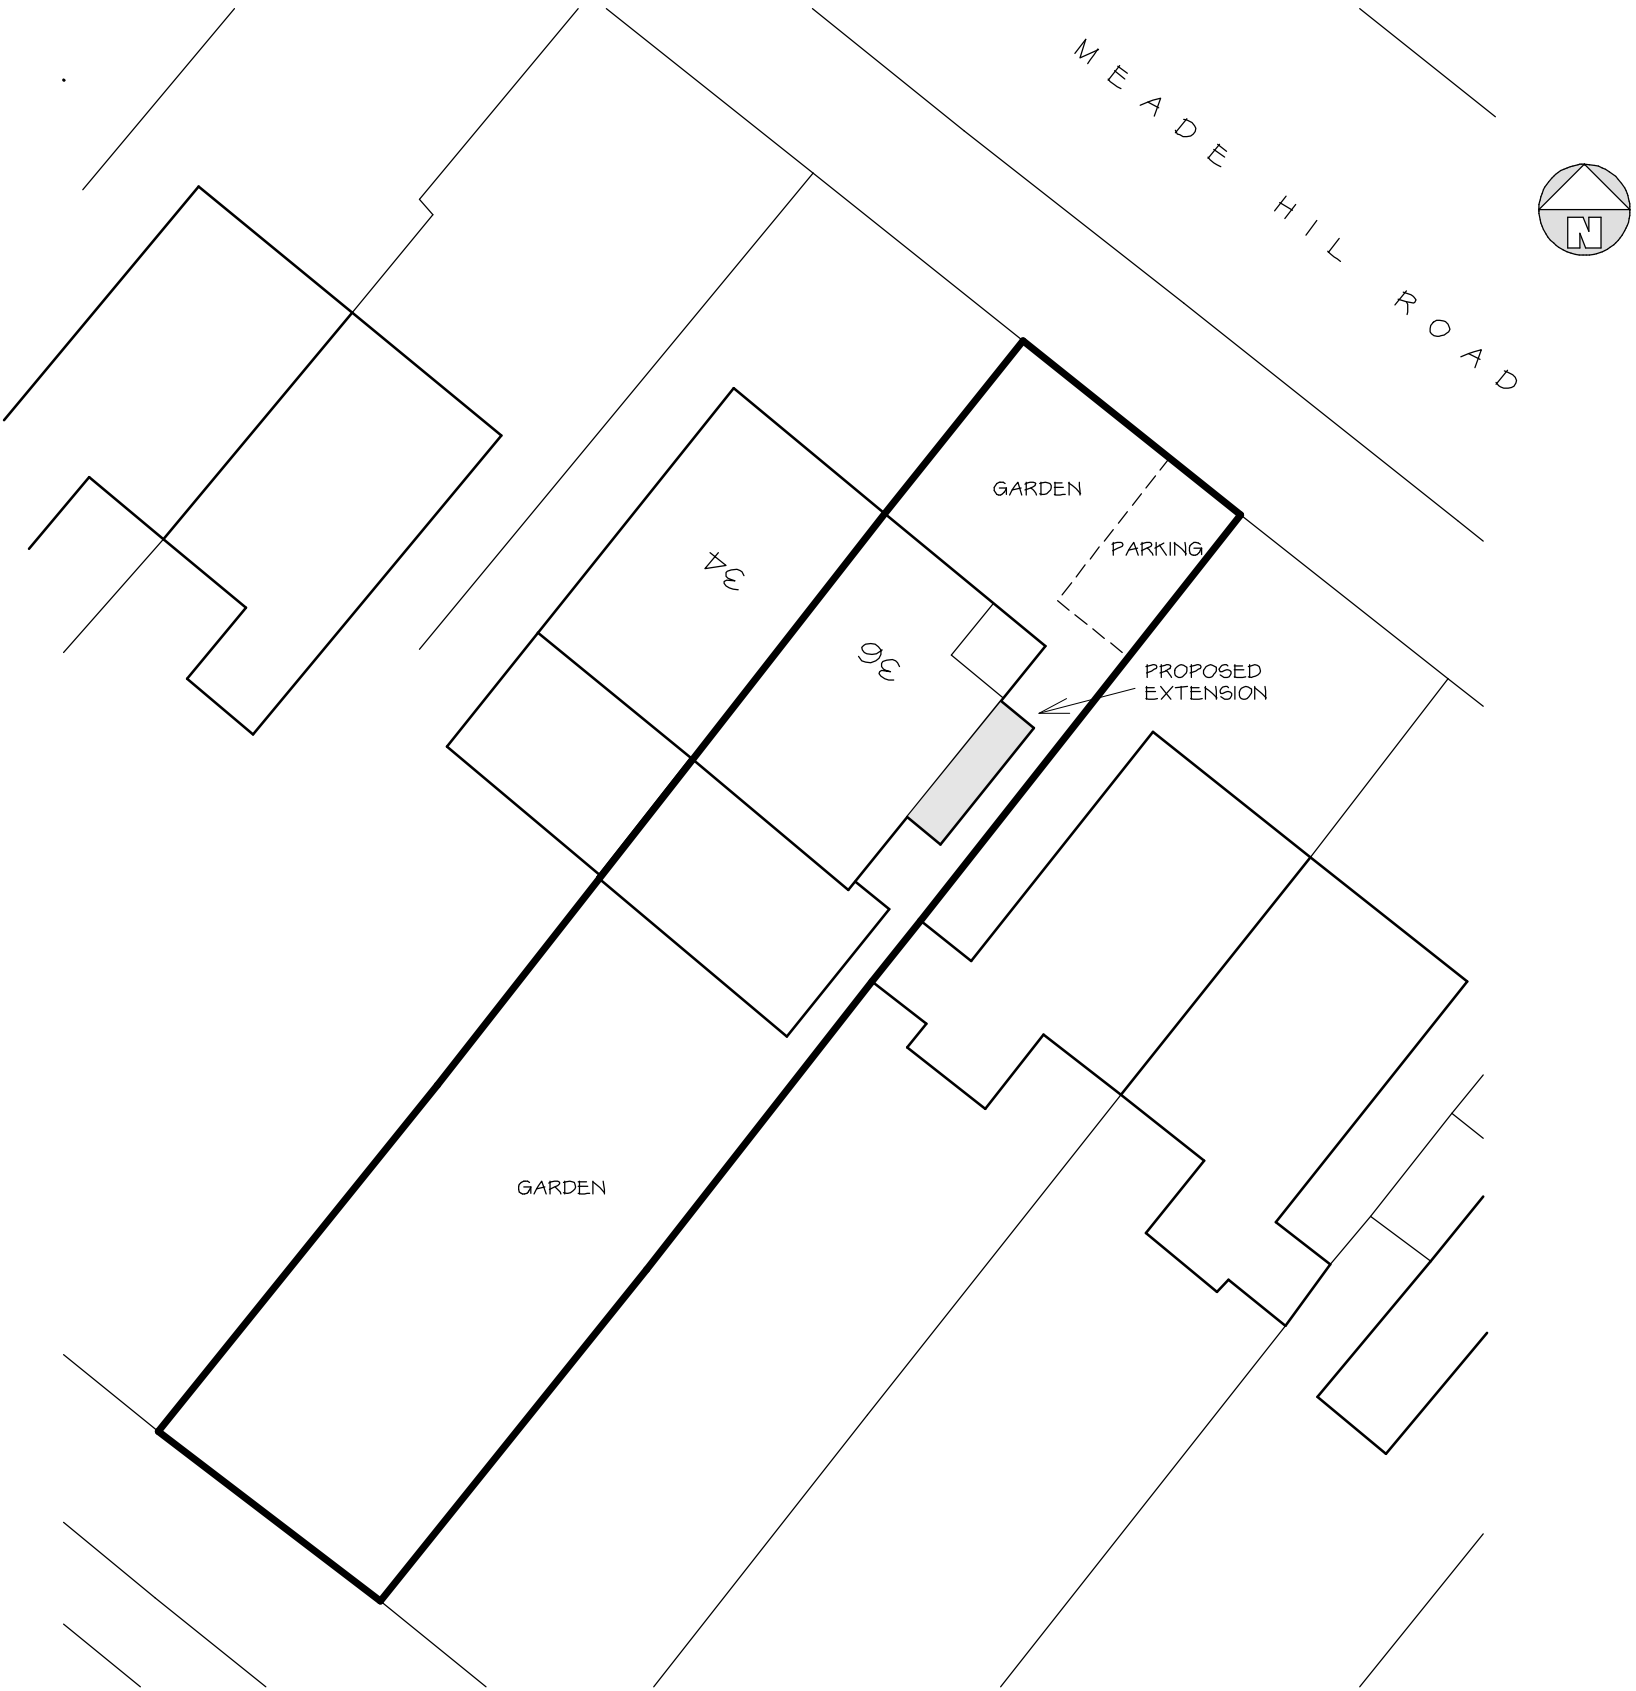

SITE PLAN 1 : 200

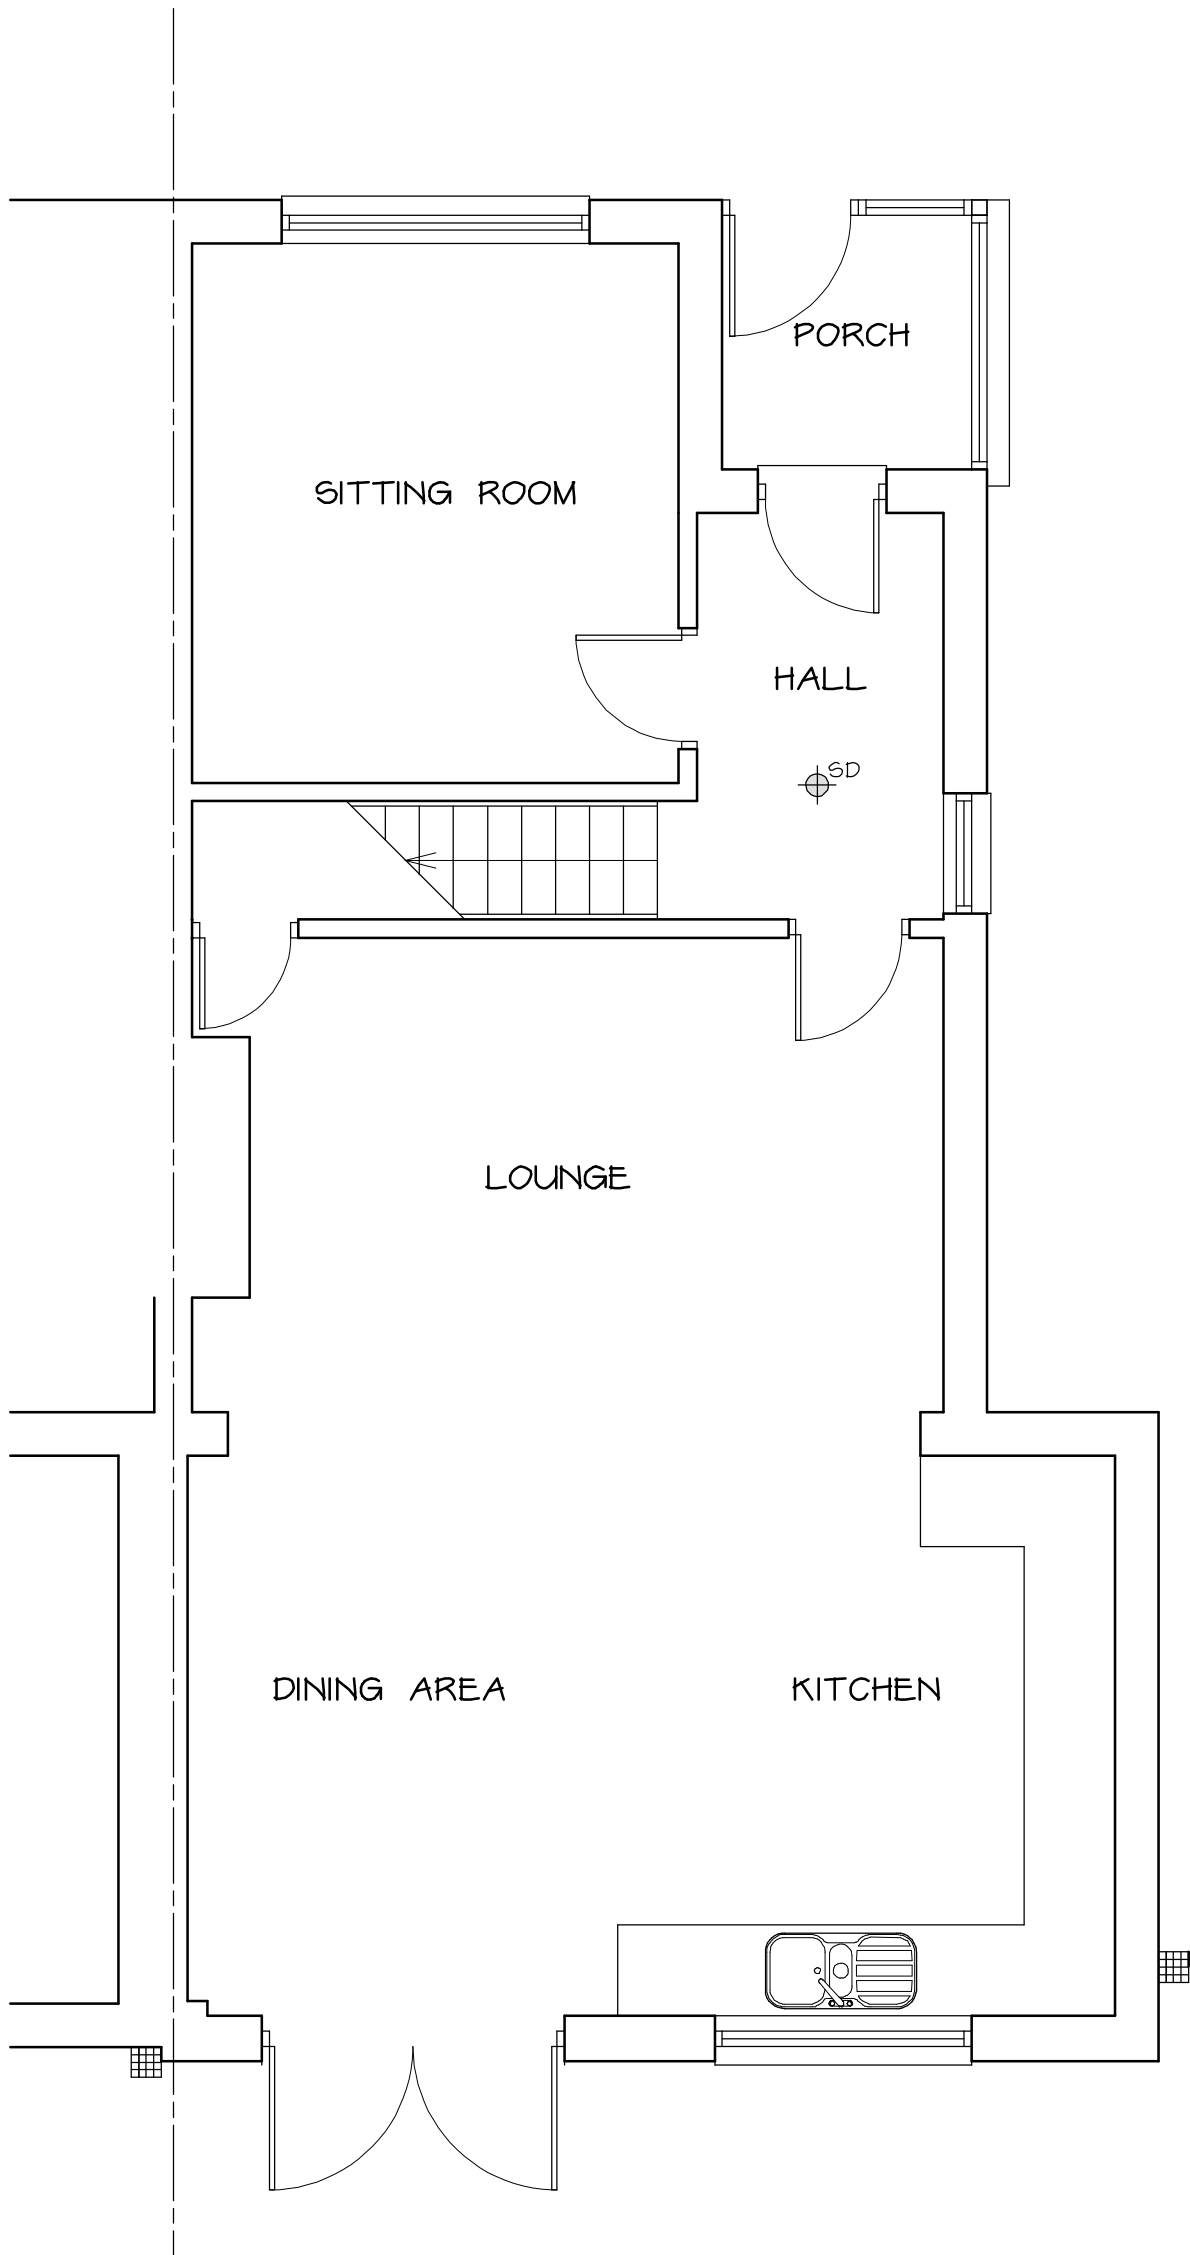

EXISTING GROUND FLOOR PLAN 1 : 50

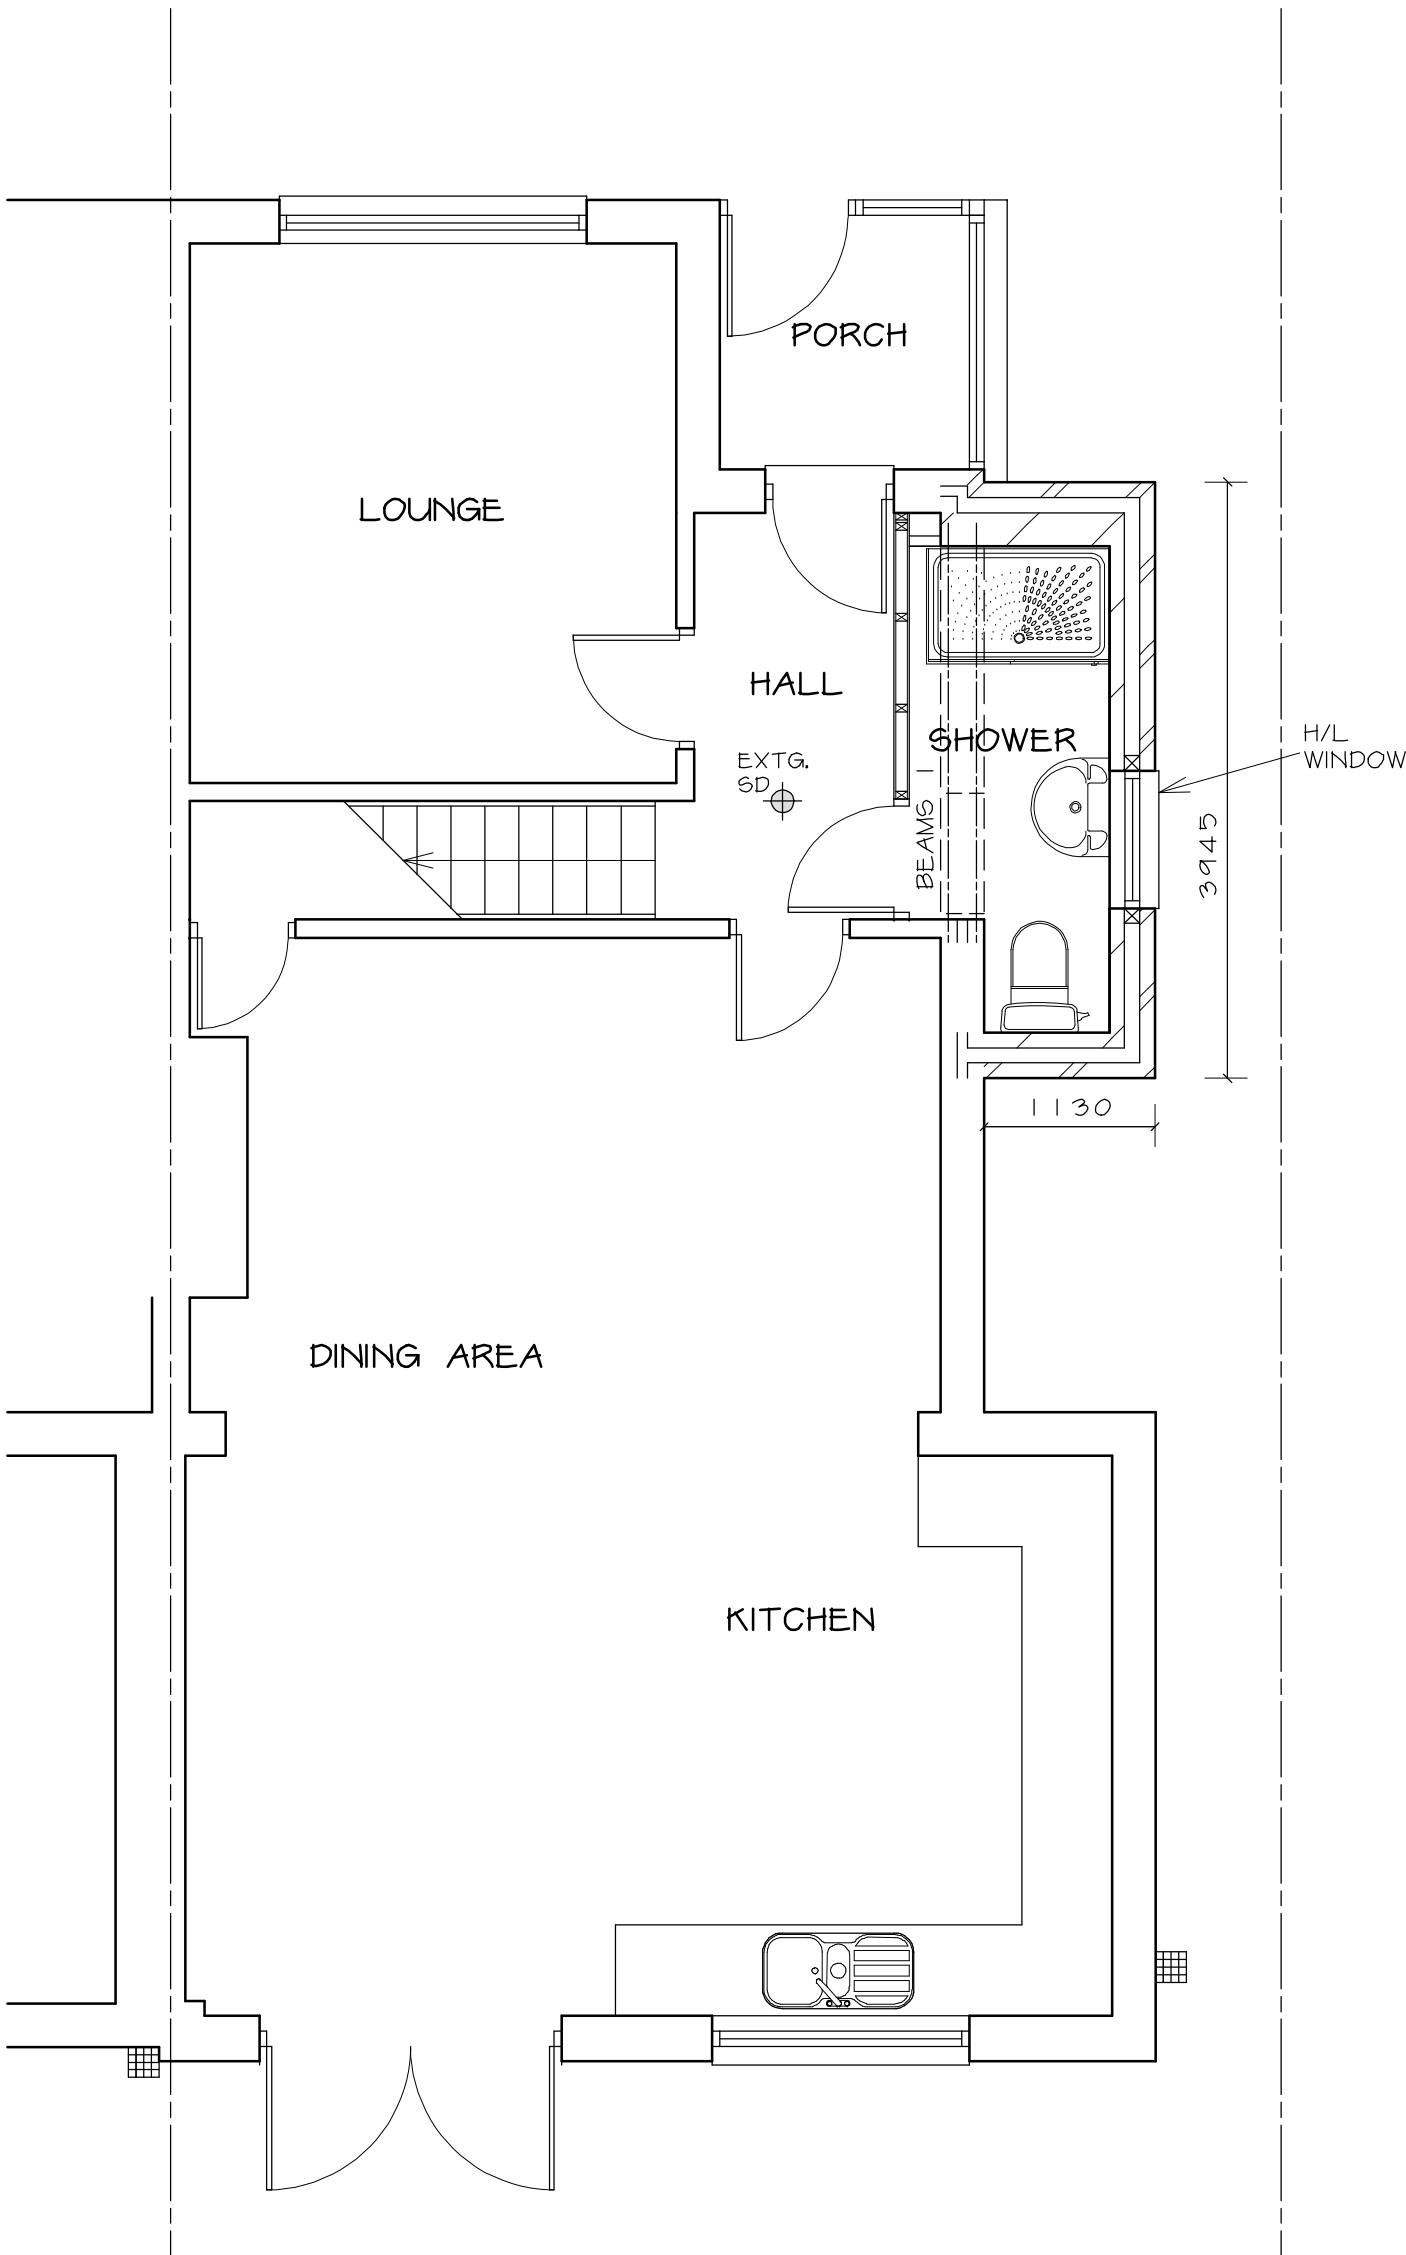

PROPOSED GROUND FLOOR PLAN 1 : 50



LOCATION PLAN 1 : 1250

1. MATERIALS

ROOF - CONCRETE ROOF TILES OF SIMILAR COLOUR TO EXISTING AND SUITABLE FOR 15° PITCH

EXTERNAL WALLS - RENDER TO MATCH EXISTING

2. STRUCTURAL CALCULATIONS

STRUCTURAL CALCULATIONS TO BE PREPARED BY STRUCTURAL ENGINEER AND SUBMITTED TO THE BUILDING INSPECTOR FOR APPROVAL PRIOR TO COMMENCEMENT OF WORK ON SITE

Telephone

0161 643 2422

Northside Plans Ltd

Planning and Building Design

116 Simister Lane Prestwich Manchester M25 2SB

Project

SINGLE STOREY SIDE EXTENSION

36 MEADE HILL ROAD
PRESTWICH

Title

FLOOR PLANS, ELEVATIONS AND
SITE PLAN

Scale 1:50 1:100 1:200 (A1) Date 08/2022

Drawn by NIGEL TAMS Dwg.no. 36MHR/10