

ALL DIMENSIONS ARE IN mm UNLESS NOTED OTHERWISE
N.G.R | E: 378965 | N: 411655

DIRECTIONS TO SITE:
FROM J2 ON THE M66 GO WEST ON THE A58. AT THE ROUNDABOUT GO LEFT, CONTINUING ROUND THE RING ROAD (A58). BARE RIGHT ONTO WOODHILL ROAD, THEN LEFT ONTO TOTTINGTON ROAD (B6213), GO LEFT ONTO WHITELEGGE STREET AND THE SITE IS ON THE RIGHT.

NOTES:

A	Issued for Approval	SPD HK	22.11.23		
REV	MODIFICATION	BY	CH	DATE	





**vodafone**
CORNERSTONE

Cell Name			Opt.
BURY PLANT HIRE			A
Cell ID No			
CTIL	VF	TEF	
12817900	35771_28	N/A	

Site Address / Contact Details
26 WHITELEGGE LANE
BURY
LANCASHIRE
BL8 1SW

Drawing Title: SITE LOCATION MAPS			
Purpose of Issue: PLANNING			Dwg Rev:
Drawing Number: 100			A
Surveyed By: SH	Original Sheet Size: A3		Pack Issue:
Drawn: SPD	Date: 22.11.23	Checked: HK	Date: 22.11.23

SITE LOCATION

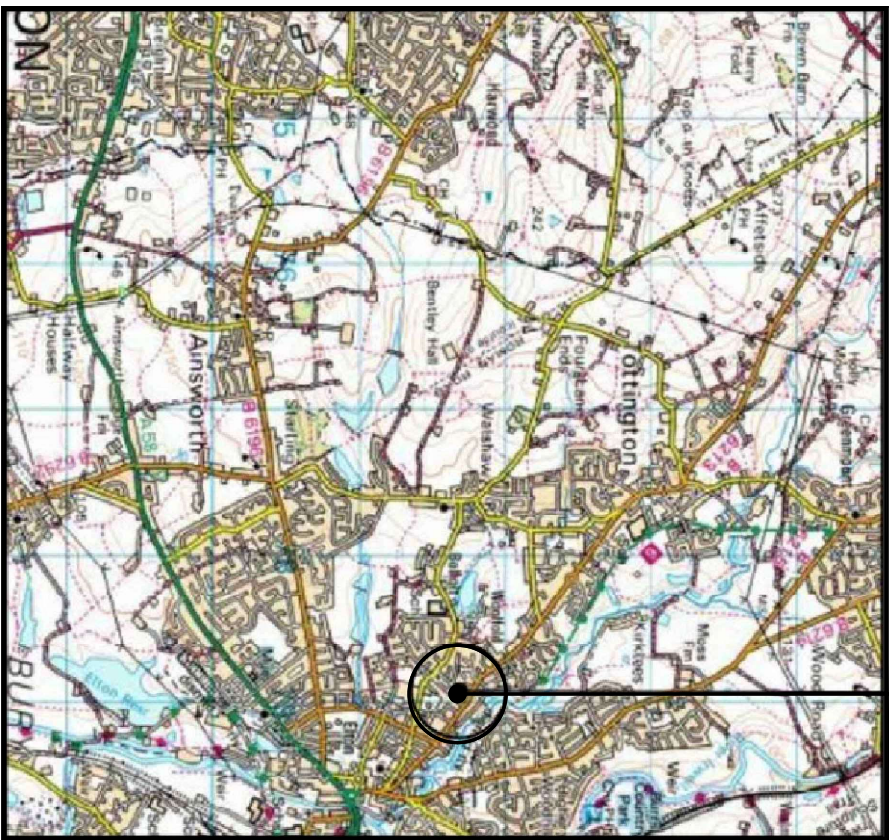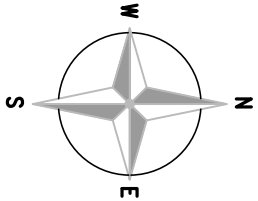

SITE LOCATION
(Scale 1:50000)

Based upon Ordnance Survey map extract with the permission of the Controller of Her Majesty's Stationery Office.
Crown copyright.
Licence No. 100057710




SITE PHOTOGRAPH

These drawings comply with VF Non-Standard ICNIRP guidelines.
Designed in accordance with Cornerstone documents: SDN0007v1.0 & SDN0009v6.0

 = Site Access

 = Access Route

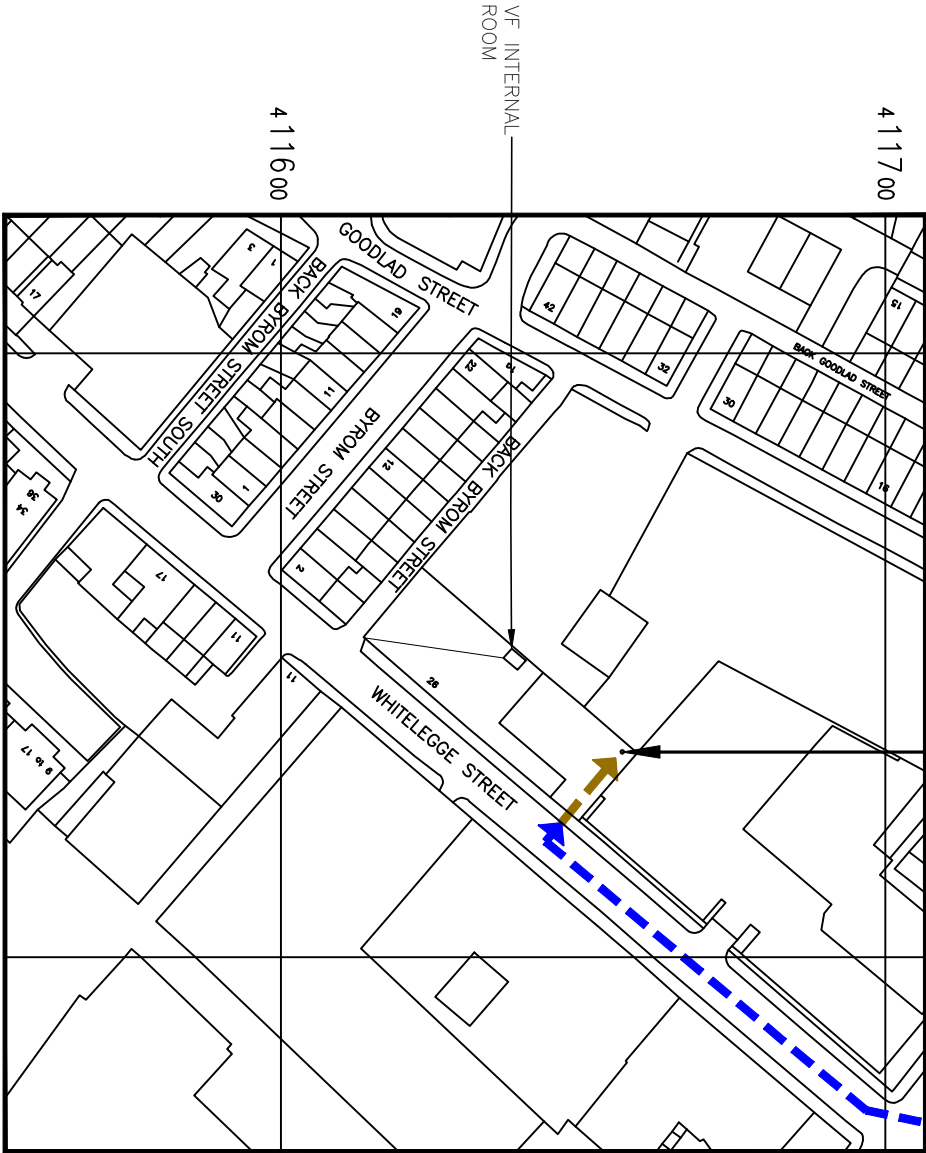

SITE LOCATION


DETAILED SITE LOCATION
(Scale: 1:250)

Based upon Ordnance Survey map extract with the permission of the Controller of Her Majesty's Stationery Office.
Crown copyright.
Licence No. 100057710



Non-Standard Reason

ANGLE RESTRICTION

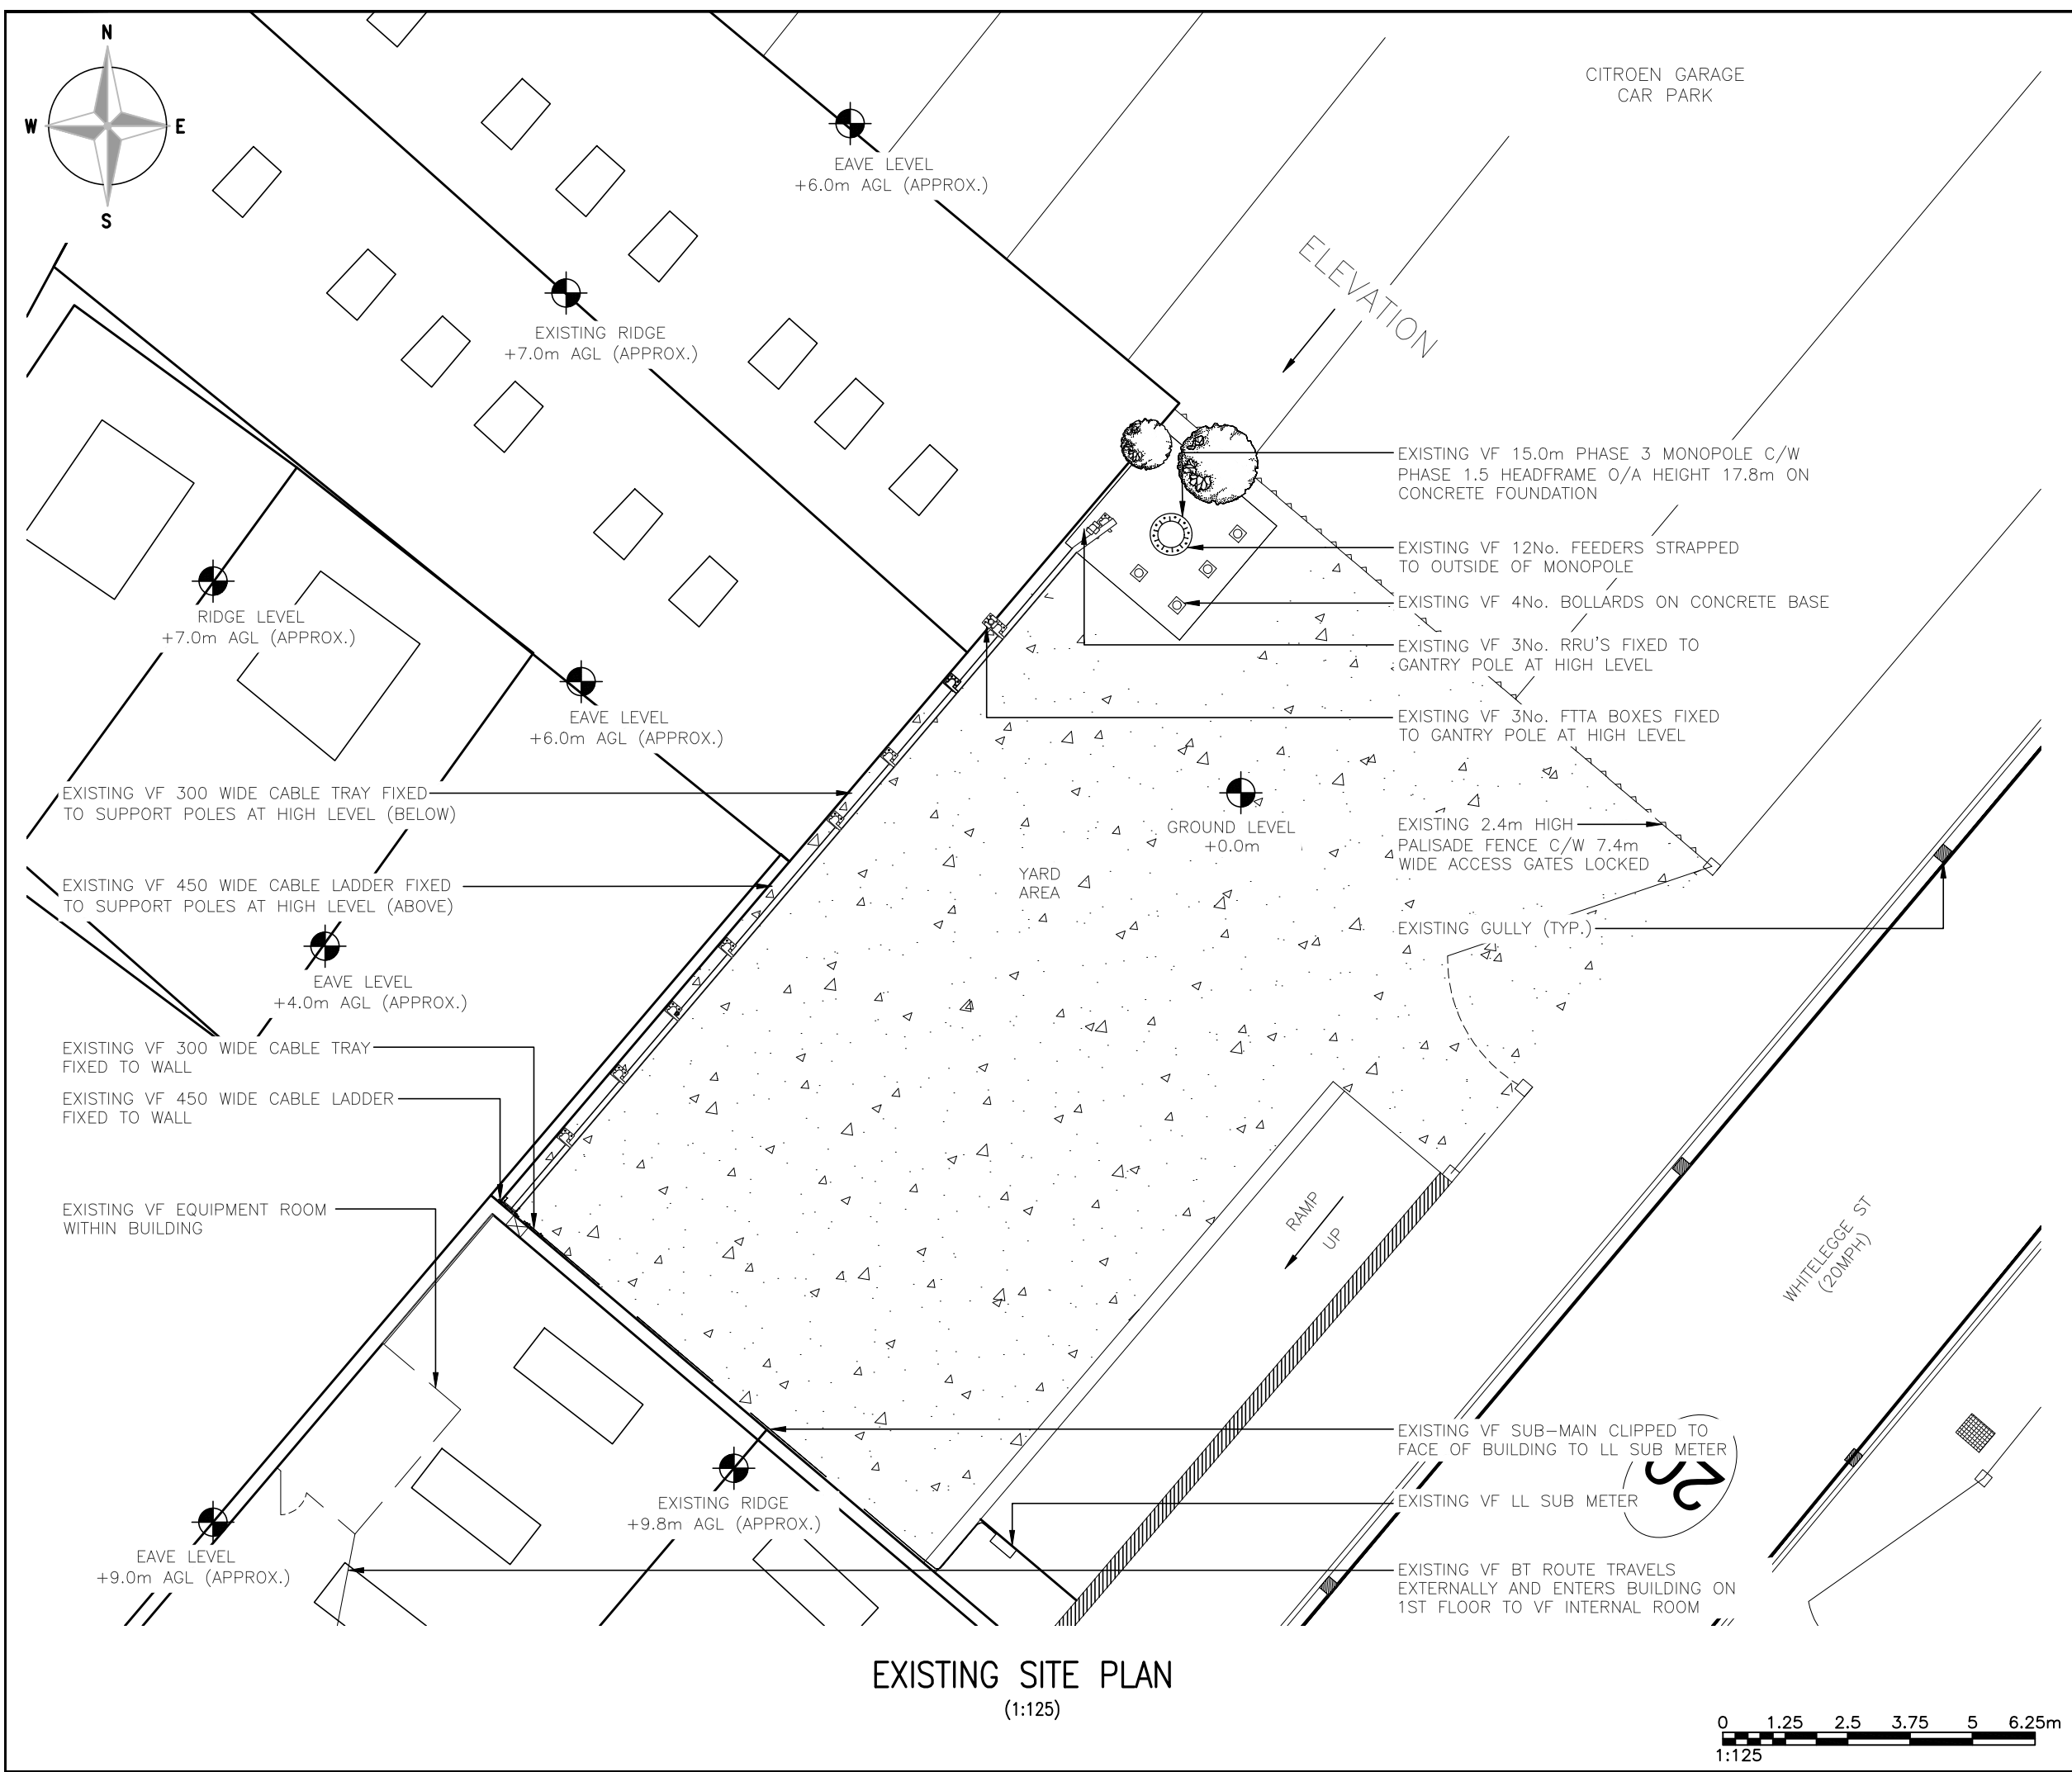

ALL DIMENSIONS ARE IN mm UNLESS NOTED OTHERWISE

N.G.R

E: 378965

N: 411655


NOTES:
EXISTING EXTERNAL CABLE TRAY/LADDER SUPPORT POLES—BASE PLATES ARE NOT SECURELY FIXED TO GROUND—ISSUE RAISED VIA REMEDY FOR IMMEDIATE REPAIR. (REFERENCE NO. "REQ000000122409")

A	Issued for Approval		SPD	HK	22.11.23
REV	MODIFICATION		BY	CH	DATE

Cell Name			Opt.
BURY PLANT HIRE			A
Cell ID No			
CTIL	VF	TEF	
12817900	35771_28	N/A	
Site Address / Contact Details			
26 WHITELEGGE LANE BURY LANCASHIRE BL8 1SW			

Drawing Title:
EXISTING SITE PLAN

Purpose of issue:		PLANNING		Dwg Rev:
Drawing Number:		200		A
Surveyed By:		Original Sheet Size:		Pack Issue:
SH		A3		
Drawn:	Date:	Checked:	Date:	
SPD	22.11.23	HK	22.11.23	A

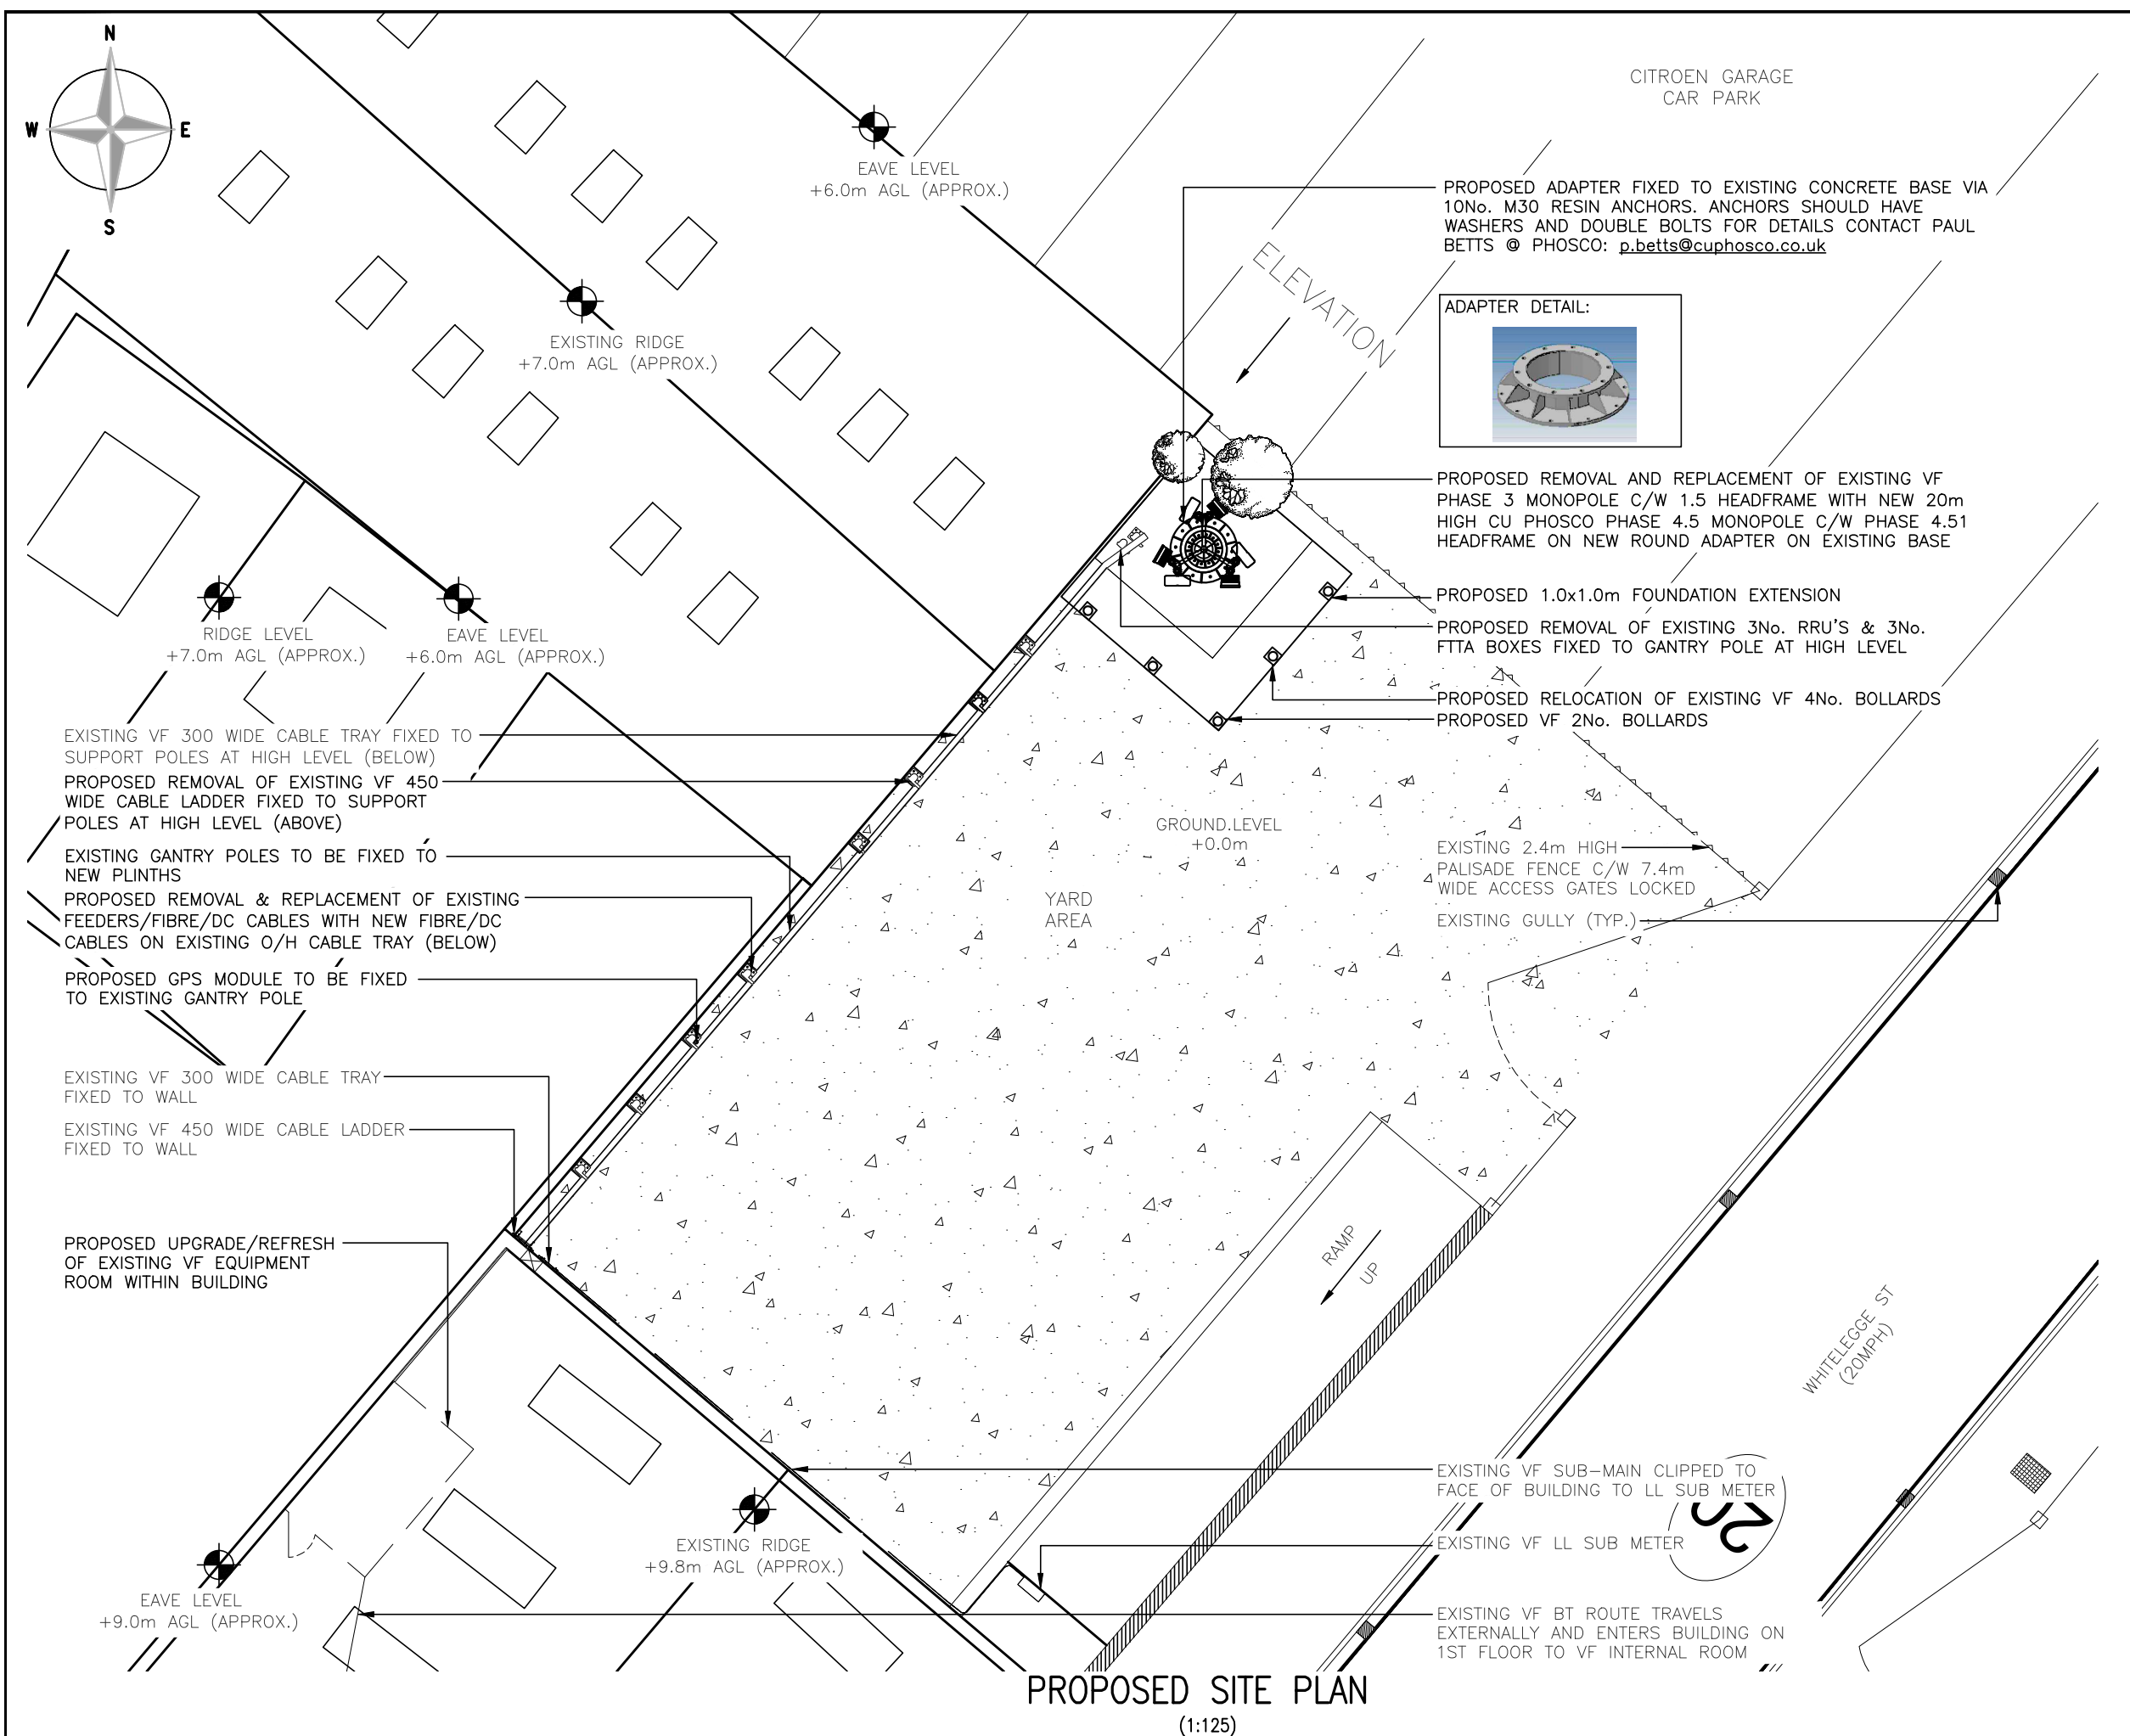

These drawings comply with VF Non-Standard ICNIRP guidelines.
Designed in accordance with Cornerstone documents: SDN0007v1.0 & SDN0009v6.0

Non-Standard Reason
ANGLE RESTRICTION

ALL DIMENSIONS ARE IN mm UNLESS NOTED OTHERWISE

N.G.R

E: 378965

N: 411655

NOTES:
EXISTING EXTERNAL CABLE TRAY/LADDER SUPPORT POLES—BASE PLATES ARE NOT SECURELY FIXED TO GROUND—ISSUE RAISED VIA REMEDY FOR IMMEDIATE REPAIR. (REFERENCE NO. "REQ000000122409")


A	Issued for Approval	SPD	HK	22.11.23
REV	MODIFICATION	BY	CH	DATE

KTU

vodafone

CORNERSTONE

Cell Name			Opt.
BURY PLANT HIRE			A
Cell ID No			
CTIL	VF	TEF	
12817900	35771_28	N/A	
Site Address / Contact Details			
26 WHITELEGGE LANE BURY LANCASHIRE BL8 1SW			
Drawing Title: PRPOSED SITE PLAN			
Purpose of issue: PLANNING			Dwg Rev:
Drawing Number: 201			A
Surveyed By: SH		Original Sheet Size: A3	Pack Issue:
Drawn: SPD	Date: 22.11.23	Checked: HK	Date: 22.11.23
			A

 

TOP OF VF ANTENNAS
+17.8m AGL

U/S OF VF ANTENNAS
+15.8m AGL

C/L OF EXISTING VF 300Ø DISH
+14.4m AGL

EXISTING VF 1No. 300Ø DISH
ON DISH MOUNTED POLE

EXISTING RIDGE
+11.0m AGL (APPROX.)

EXISTING RIDGE
+9.8m AGL (APPROX.)

EXISTING VF 6No. ANTENNAS FIXED
TO HEADFRAME

EXISTING VF 15.0m HIGH PHASE 3
MONOPOLE C/W PHASE 1.5 HEADFRAME
ON CONCRETE FOUNDATION

EXISTING VF 12No. FEEDERS STRAPPED
TO OUTSIDE OF MONOPOLE

EXISTING VF EQUIPMENT ROOM
WITHIN BUILDING

EXISTING ROXTEC GLANDS

EXISTING VF 450 WIDE CABLE
LADDER FIXED TO WALL

EXISTING VF 300 WIDE CABLE TRAY
FIXED TO WALL

EXISTING VF 300 WIDE CABLE TRAY FIXED
TO SUPPORT POLES AT HIGH LEVEL

EXISTING VF 3No. RRU'S FIXED TO
VF GANTRY POLE AT HIGH LEVEL


EXISTING VF 300 WIDE CABLE LADDER
FIXED TO SUPPORT POLES AT HIGH LEVEL

EXISTING VF SUB-MAIN CLIPPED TO
FACE OF BUILDING TO LL SUB METER

EXISTING VF 4No. BOLLARDS ON
CONCRETE BASE

EXISTING 2.4m HIGH PALISADE FENCE
C/W 7.4m WIDE ACCESS GATES LOCKED

EXISTING SITE ELEVATION
(1:100)

 

ALL DIMENSIONS ARE IN mm UNLESS NOTED OTHERWISE

N.G.R | E: 378965 | N: 411655

NOTES:
EXISTING EXTERNAL CABLE TRAY/LADDER
SUPPORT POLES-BASE PLATES ARE NOT
SECURELY FIXED TO GROUND-ISSUE RAISED
VIA REMEDY FOR IMMEDIATE REPAIR.
(REFERENCE NO. "REQ000000122409")

A	Issued for Approval	SPD	HK	22.11.23
REV	MODIFICATION	BY	CH	DATE



Cell Name		Opt.
BURY PLANT HIRE		A
Cell ID No		
CTIL	VF	TEF
12817900	35771_28	N/A

Site Address / Contact Details		
26 WHITELEGGE LANE BURY LANCASHIRE BL8 1SW		

Drawing Title: EXISTING SITE ELEVATION				
Purpose of issue: PLANNING				Dwg Rev:
Drawing Number: 300				A
Surveyed By: SH		Original Sheet Size: A3		Pack Issue:
Drawn: SPD	Date: 22.11.23	Checked: HK	Date: 22.11.23	A

TOP OF VF PROPOSED ANTENNAS
+20.2m AGL

U/S OF VF PROPOSED ANTENNAS
+19.4m AGL

U/S OF VF PROPOSED ANTENNAS
+18.1m AGL

C/L OF VF RELOCATED DISH
+16.5m AGL

RELOCATED EXISTING VF 1No. 300Ø DISH
ON NEW DISH BRACKET

EXISTING RIDGE
+9.8m AGL (APPROX.)

GL

PROPOSED LIGHTNING FINIALS TO BE
INSTALLED ON NEW HEADFRAME

PROPOSED VF 6No. ANTENNAS FIXED TO NEW
PHASE 4.51 HEADFRAME ON NEW MONOPOLE

PROPOSED VF 18No. ERS ON
NEW PHASE 4.51 HEADFRAME

PROPOSED VF 12No. FILTERS ON NEW PHASE
4.51 HEADFRAME

NOTES:
PROPOSED REMOVAL OF EXISTING VF 450
WIDE CABLE LADDER FIXED TO SUPPORT
POLES AT HIGH LEVEL (ABOVE)

PROPOSED REMOVAL AND REPLACEMENT OF EXISTING VF
PHASE 3 MONOPOLE C/W 1.5 HEADFRAME WITH NEW 20m
HIGH CU PHOSCO PHASE 4.5 MONOPOLE C/W PHASE 4.51
HEADFRAME ON NEW ROUND ADAPTER ON EXISTING BASE

PROPOSED FEEDERS/FIBRE/DC CABLES
TO RUN WITHIN MONOPOLE – EXISTING
FEEDERS TO BE REMOVED

EXISTING ROXTEC GLANDS

PROPOSED UPGRADE/REFRESH OF EXISTING VF
EQUIPMENT ROOM WITHIN BUILDING

EXISTING VF 450 WIDE CABLE LADDER FIXED TO WALL

EXISTING VF 300 WIDE CABLE TRAY FIXED TO WALL

EXISTING VF 300 WIDE CABLE TRAY FIXED TO SUPPORT
POLES AT HIGH LEVEL

PROPOSED GPS MODULE TO BE FIXED
TO EXISTING GANTRY POLE

PROPOSED REMOVAL OF EXISTING 3No. RRU'S & 3No.
FTTA BOXES FIXED TO GANTRY POLE AT HIGH LEVEL

EXISTING VF 300 WIDE CABLE LADDER
FIXED TO SUPPORT POLES AT HIGH LEVEL

EXISTING VF SUB-MAIN CLIPPED TO FACE OF BUILDING
TO LL SUB METER


EXISTING 2.4m HIGH PALISADE FENCE C/W 7.4m WIDE
ACCESS GATES LOCKED

PROPOSED RELOCATION OF EXISTING VF 4No. BOLLARDS
PROPOSED VF 2No. BOLLARDS

PROPOSED SITE ELEVATION
(1:100)

These drawings comply with VF Non-Standard ICNIRP guidelines.
Designed in accordance with Cornerstone documents: SDN0007v1.0 & SDN0009v6.0

Non-Standard Reason
ANGLE RESTRICTION

 

ALL DIMENSIONS ARE IN mm UNLESS NOTED OTHERWISE

N.G.R | E: 378965 | N: 411655

NOTES:
EXISTING EXTERNAL CABLE TRAY/LADDER
SUPPORT POLES-BASE PLATES ARE NOT
SECURELY FIXED TO GROUND-ISSUE RAISED
VIA REMEDY FOR IMMEDIATE REPAIR.
(REFERENCE NO. "REQ000000122409")

A	Issued for Approval	SPD	HK	22.11.23
REV	MODIFICATION	BY	CH	DATE



Cell Name	Opt.
BURY PLANT HIRE	A

Cell ID No		
CTIL	VF	TEF
12817900	35771_28	N/A

Site Address / Contact Details		
26 WHITELEGGE LANE BURY LANCASHIRE BL8 1SW		

Drawing Title: PROPOSED SITE ELEVATION				
Purpose of issue: PLANNING				Dwg Rev:
Drawing Number: 301				A
Surveyed By: SH		Original Sheet Size: A3		Pack Issue:
Drawn: SPD	Date: 22.11.23	Checked: HK	Date: 22.11.23	A