



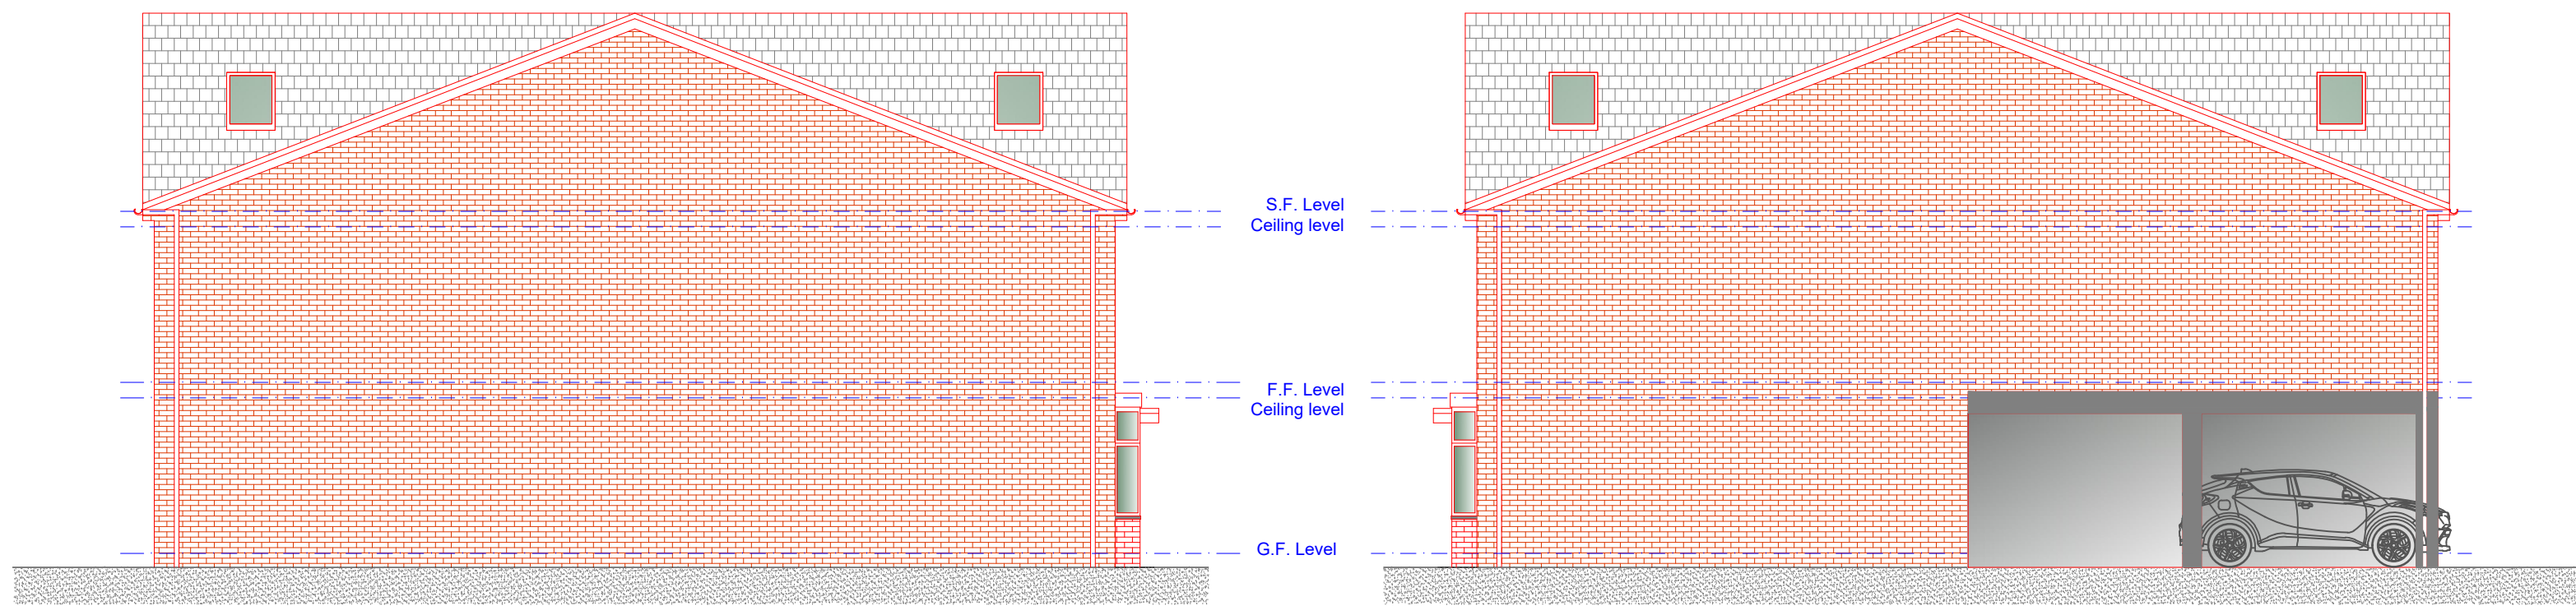


Proposed L/H Side Elevation
Scale 1:100


Proposed R/H Side Elevation
Scale 1:100

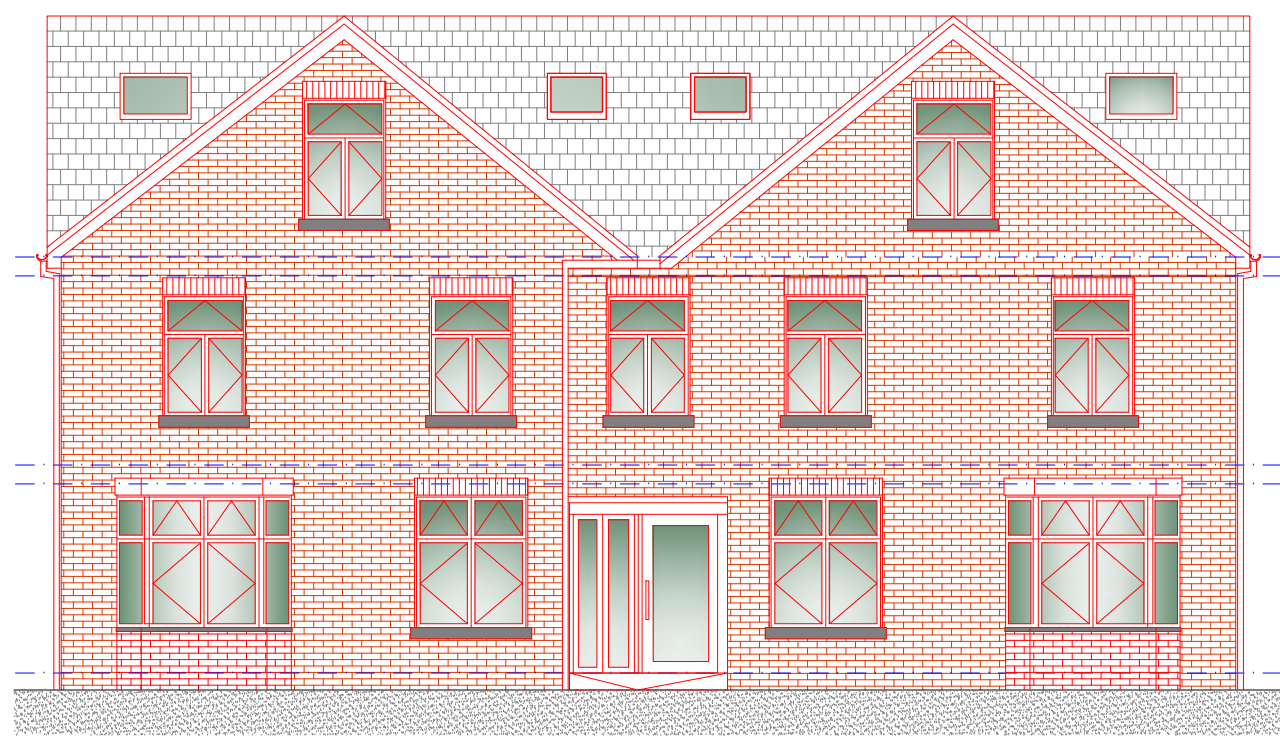



Proposed Front Elevation
Scale 1:100

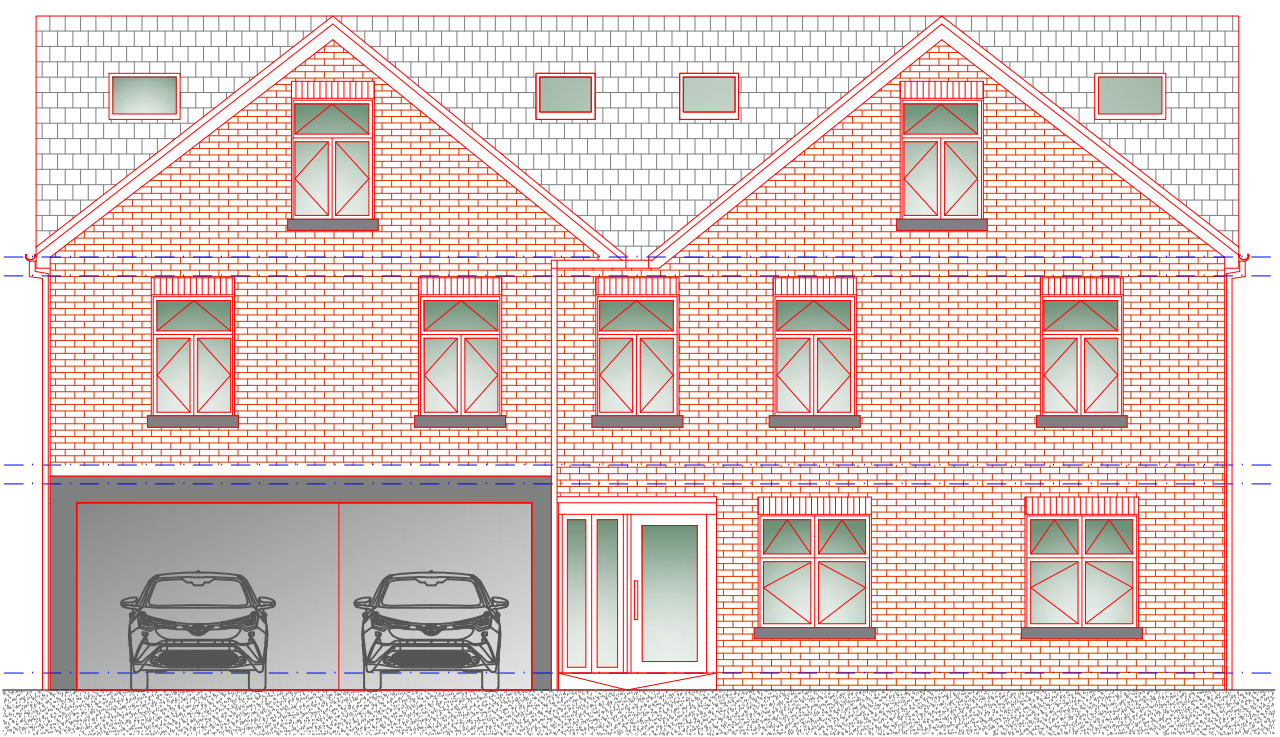


Proposed Rear Elevation
Scale 1:100

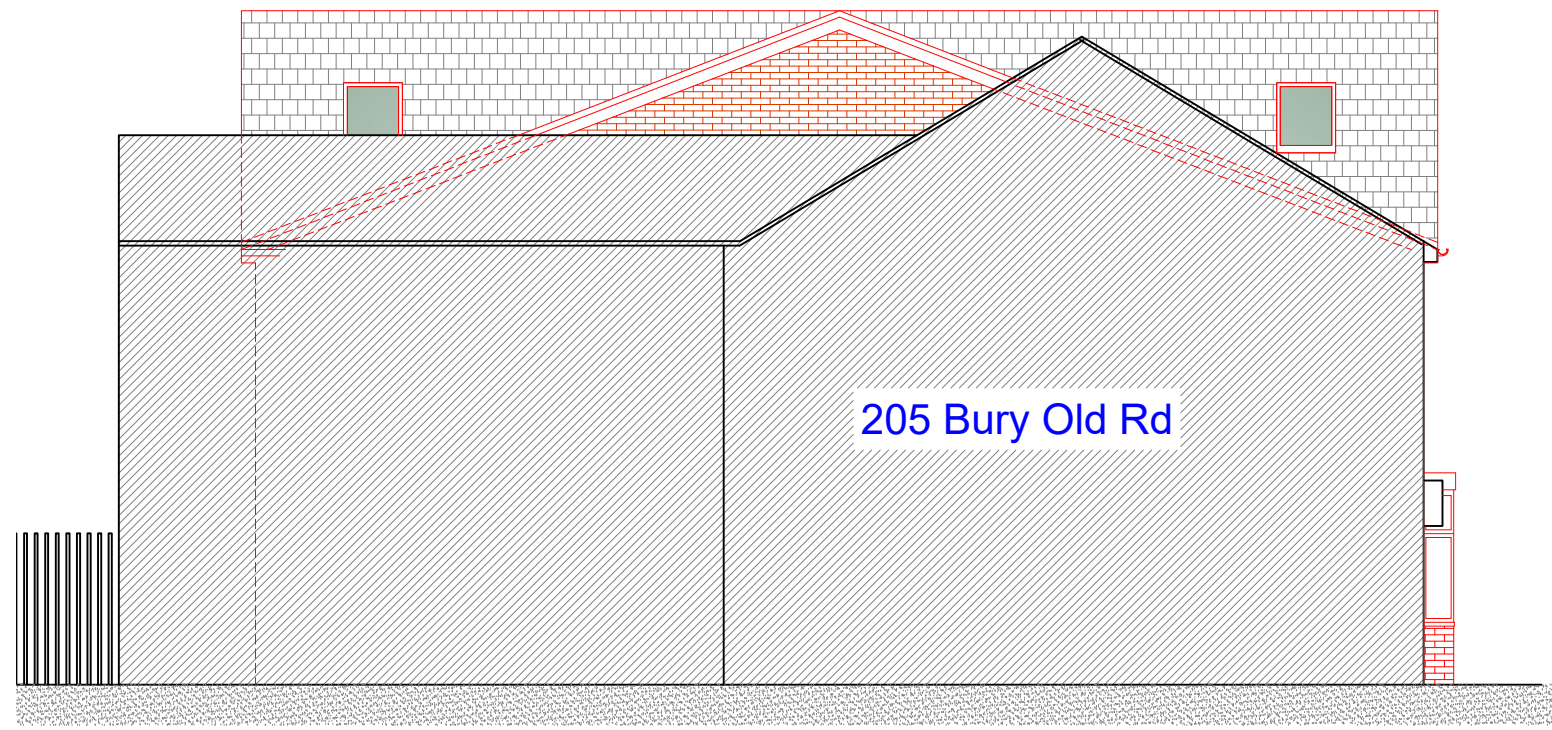


Proposed Street Scene
Scale 1:100

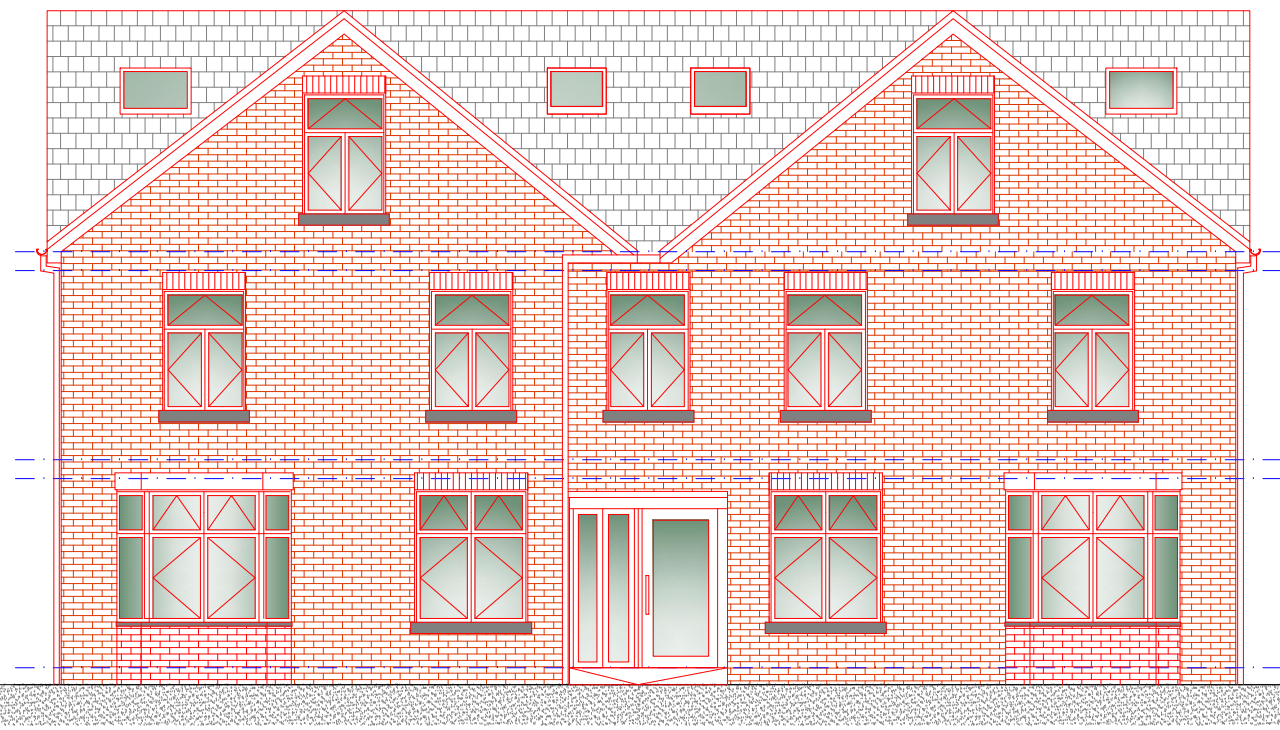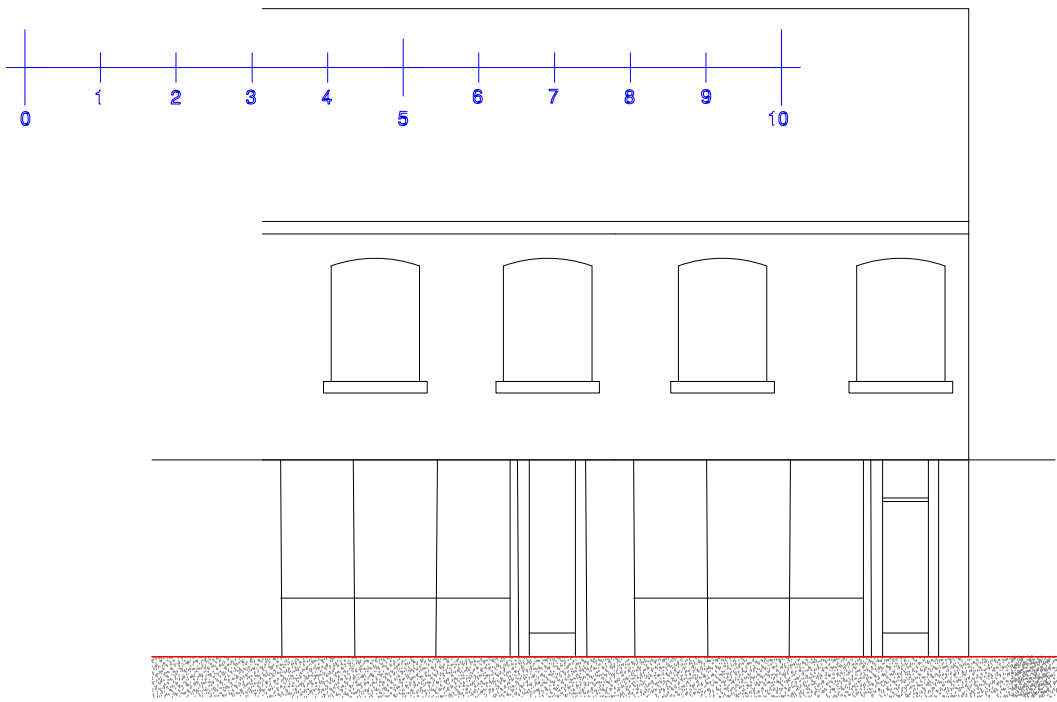

Proposed Street Scene
Scale 1:100

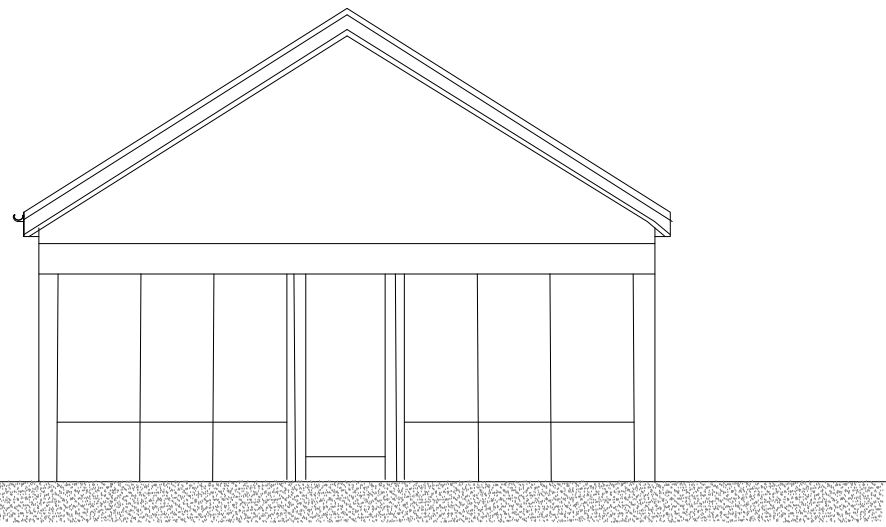

First Floor Plan
Scale 1:50

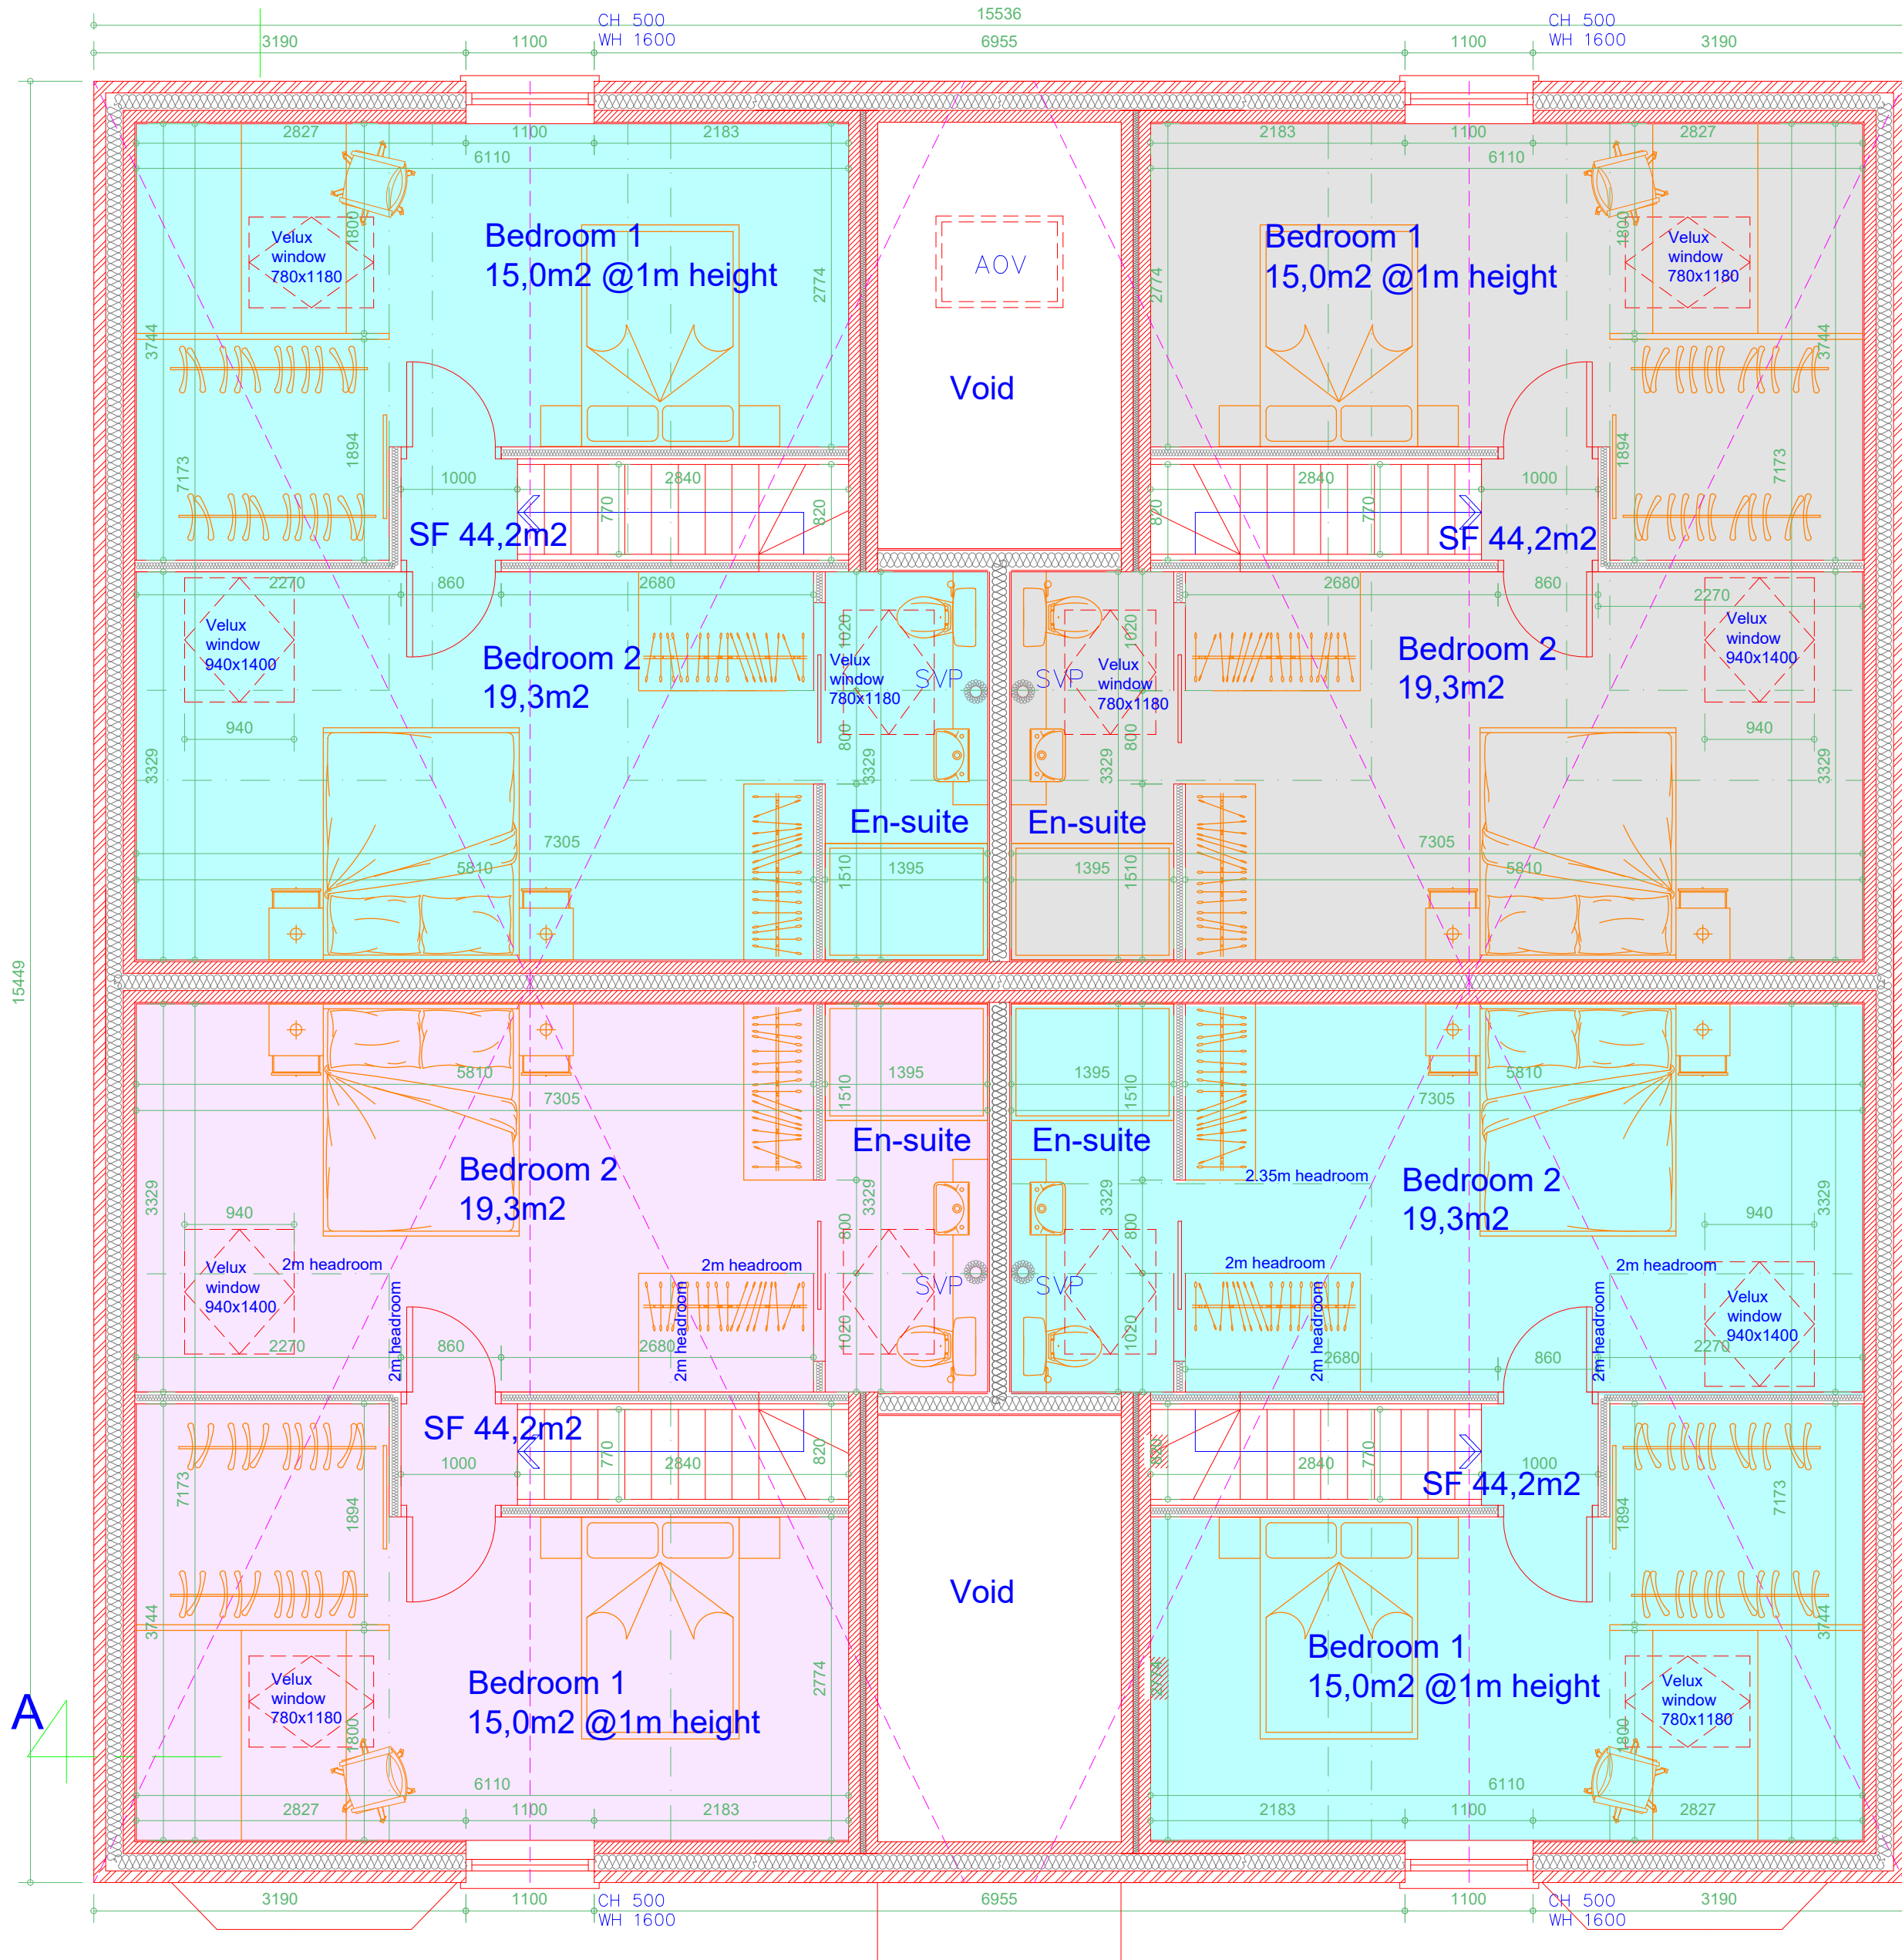

Second Floor Plan
Scale 1:50

All dimensions are to be checked on site. This drawing shall not be scaled to ascertain dimensions.

Rev | Date | Description

Issued For : INFORMATION PURPOSES ONLY

Client

Mr. Hassen Lakhel

Project
207 to 209 Bury Old Rd, Prestwich, Bury, M25
1JFP
Proposed new build apartments.
4 x two bedroom and 3 x one bedroom

Scheme - Drawing Title
Proposed First and Second Floor Plans
and Elevations .

02
Drawing No. | Revision | Date | Scale
29.11.23
1:100, 1:50 @A1



Plans To Build It Ltd
Tel: 0161 728 5730
Mob: 07741175755
www.planstobuildit.com