



All dimensions are to be checked on site.
This drawing shall not be scaled to ascertain
dimensions.

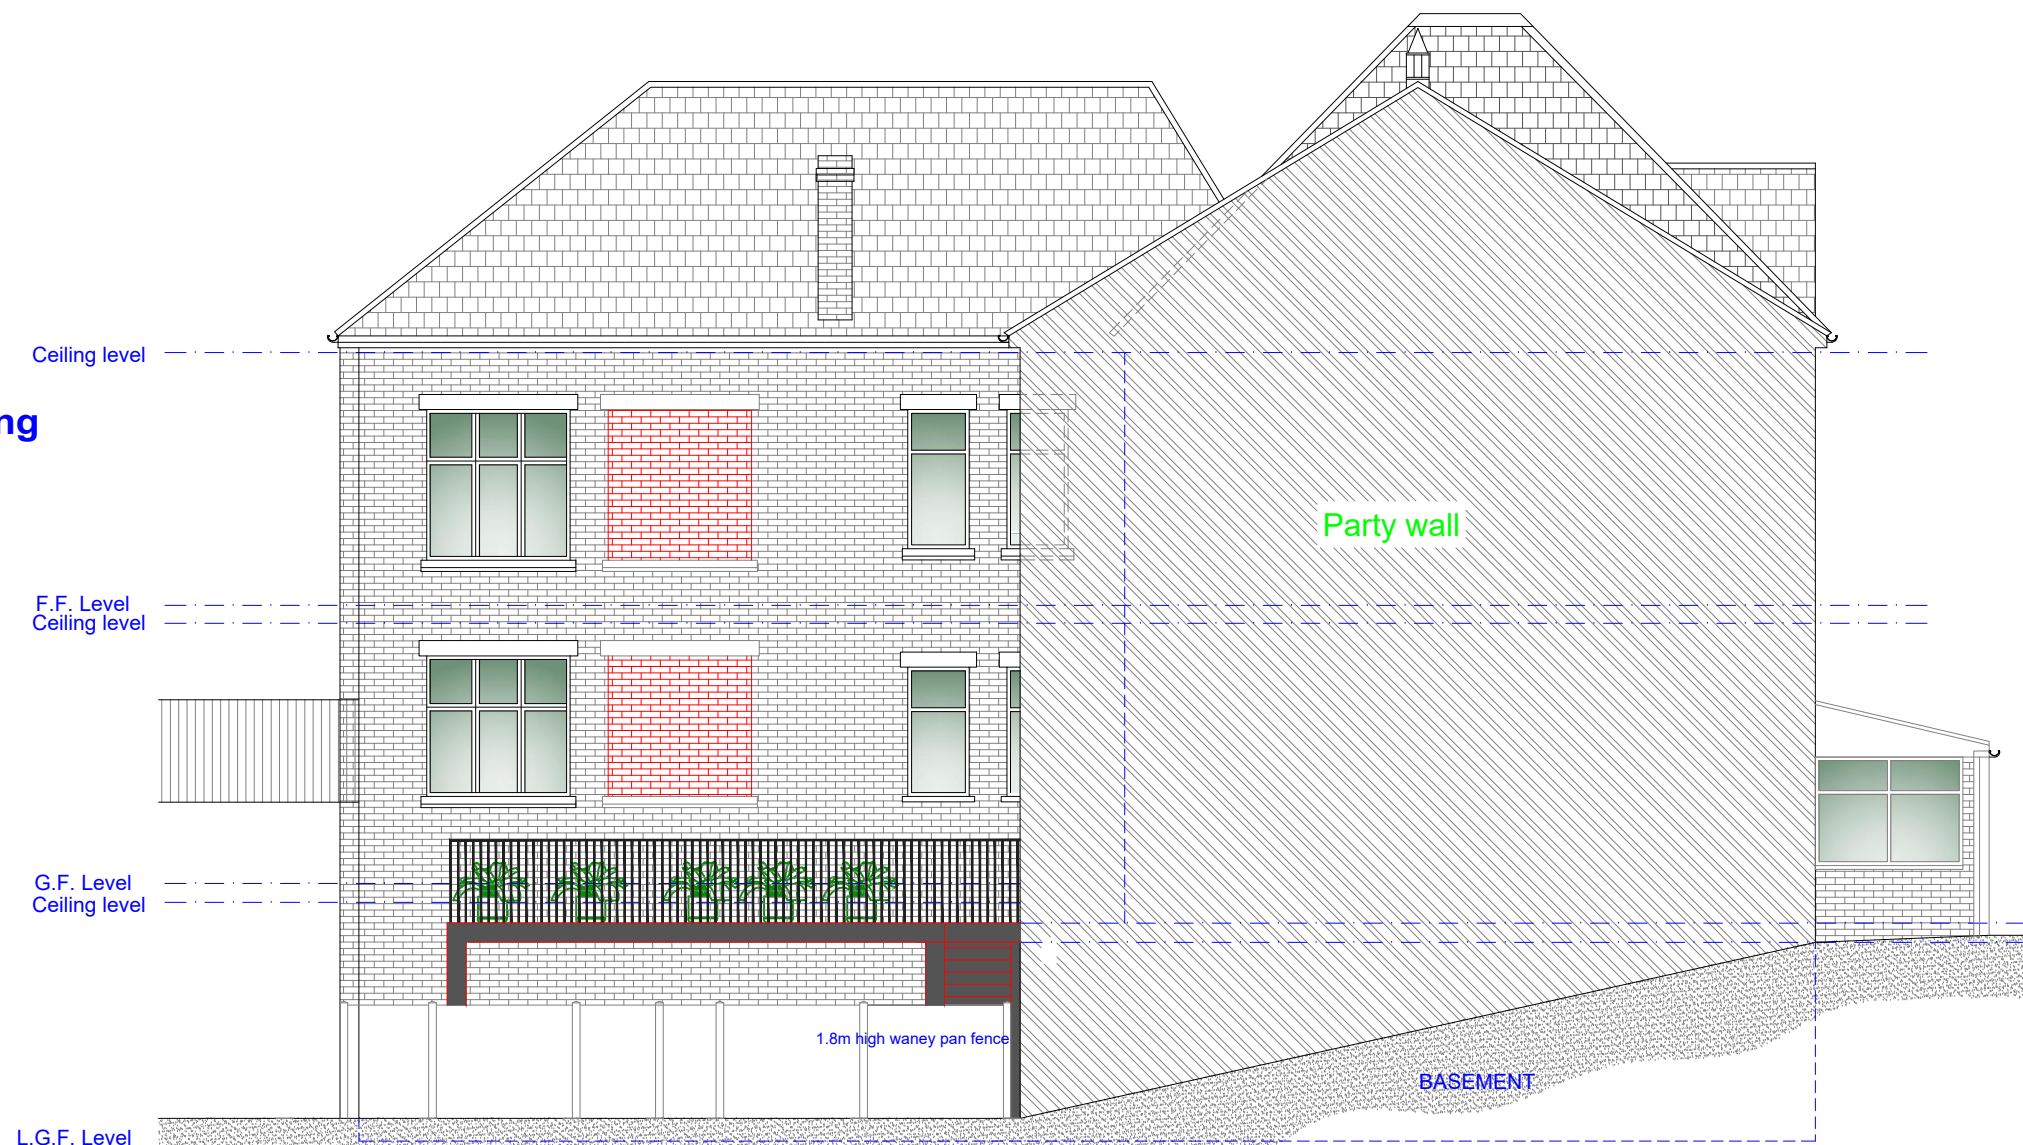

Proposed R/H Side Elevation
Scale 1:100



Proposed L/H Side Elevation
Scale 1:100

 

Proposed Front Elevation
Scale 1:100



Proposed Rear Elevation
(Rear fence not shown)
Scale 1:100

Rev	Date	Description
-----	------	-------------

Issued For : INFORMATION PURPOSES ONLY

Client
Mr. Rick Kerfoot

Project
78 Church Street West, Radcliffe, M26 2SY
Proposed change of use from workshop/showroom
to HMO

Scheme - Drawing Title
Proposed Elevations.

06
Drawing No. Revision Date 08.09.23 Scale 1:100 @A1



Plans To Build It Ltd
Tel: 0161 728 5730
Mob: 07741175755
www.planstobuildit.com