
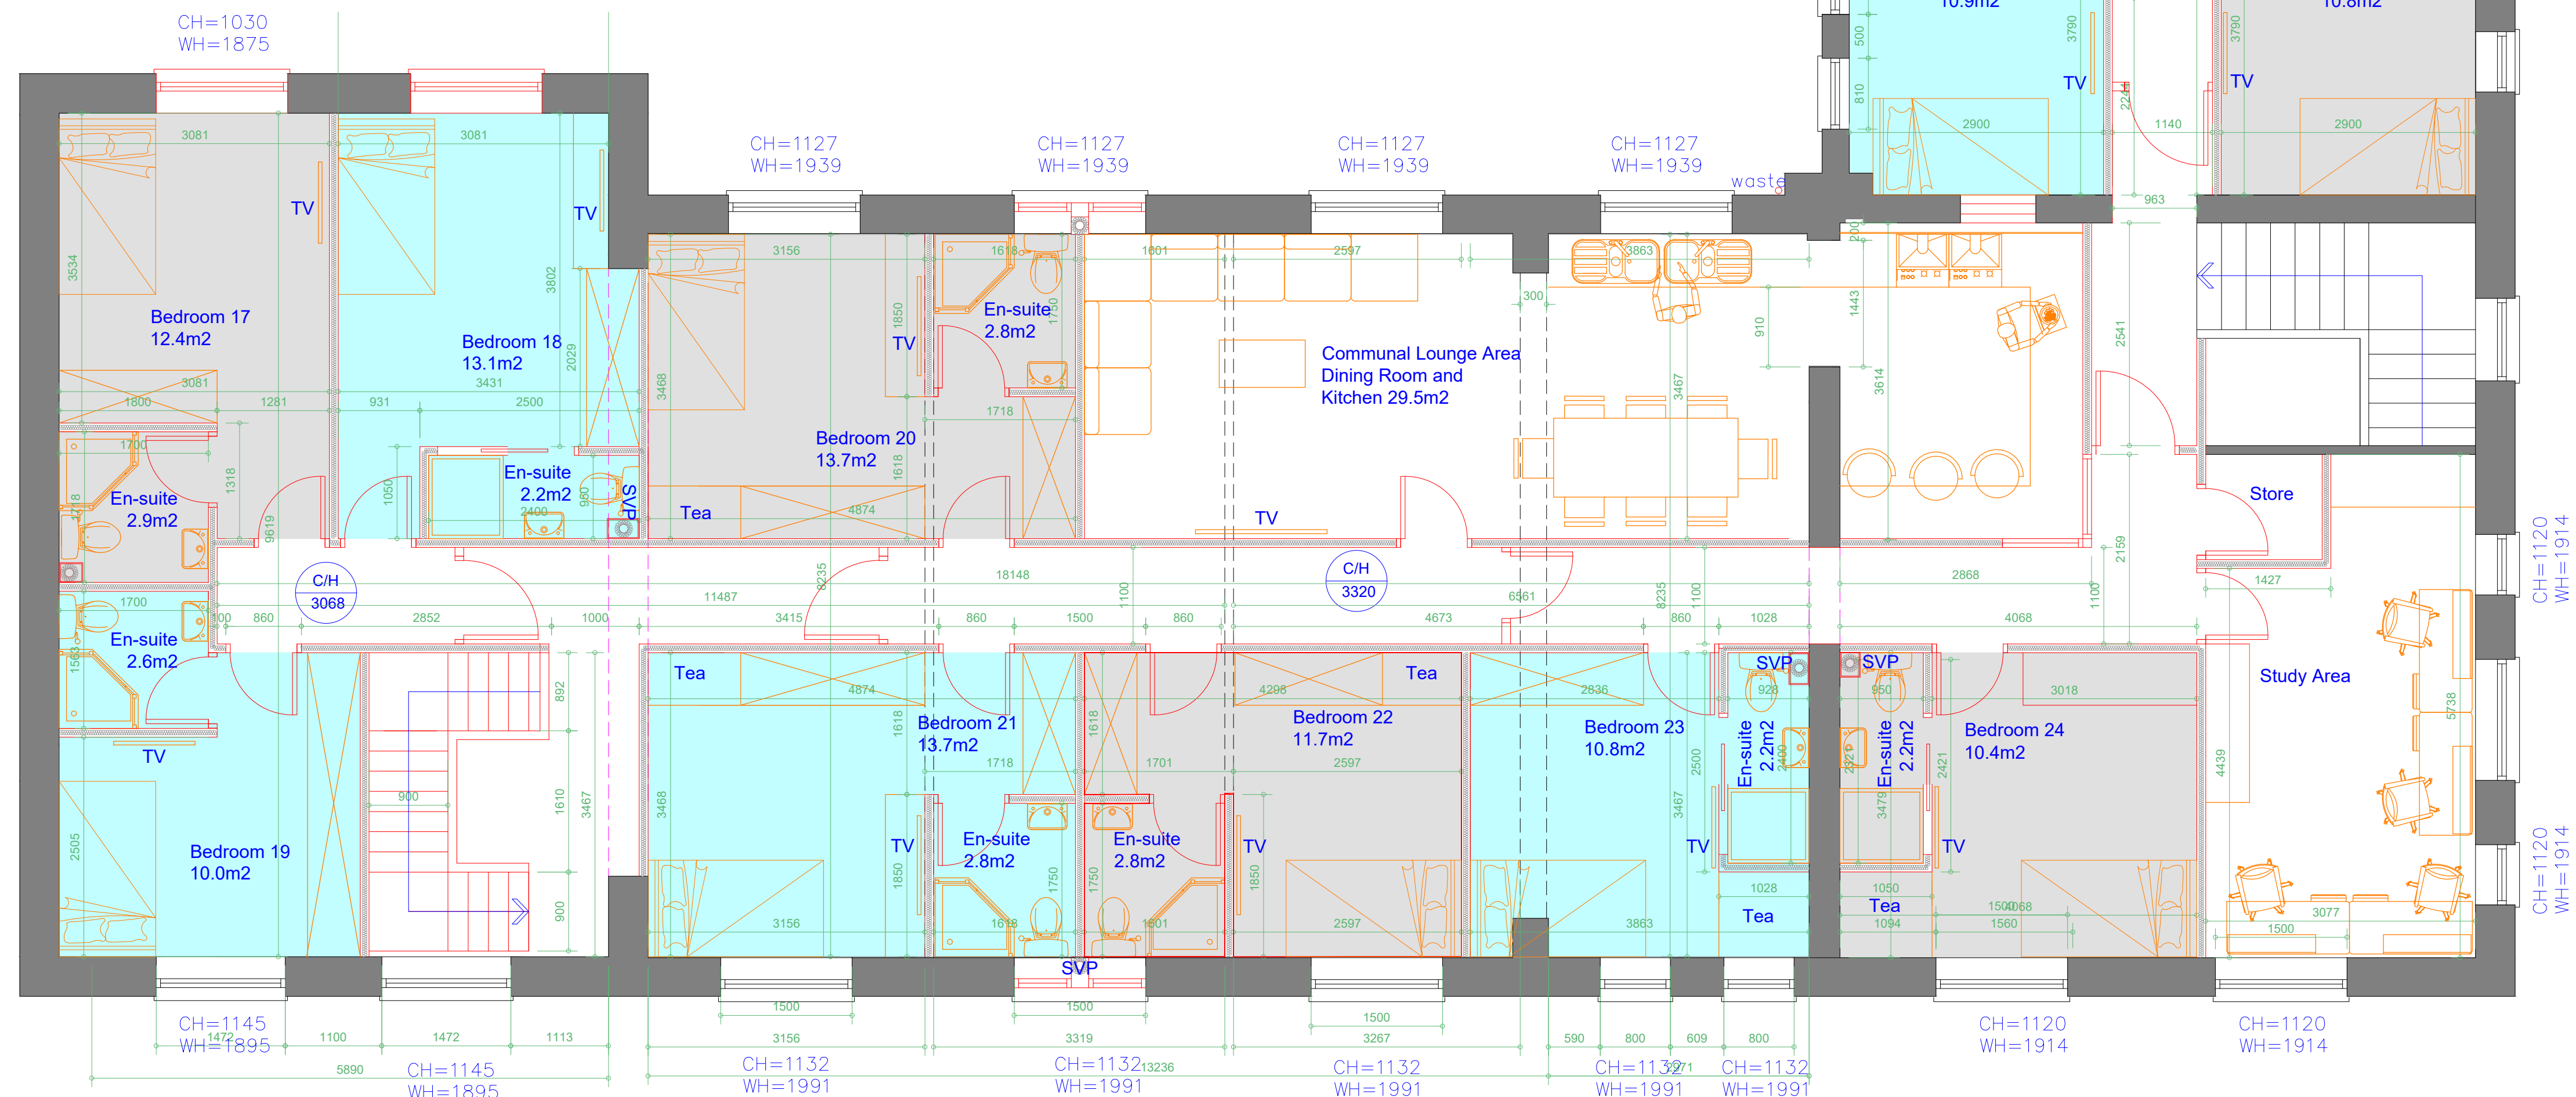


All dimensions are to be checked on site.
This drawing shall not be scaled to ascertain dimensions.

Showroom

Proposed First Floor Plan

Scale 1:100

 

Rev	Date	Description
-----	------	-------------

Issued For : **INFORMATION PURPOSES ONLY**

Client
Mr. Rick Kerfoot

Project
3 Church Street West, Radcliffe. M26 2SY
Proposed change of use from workshop/showroom
to HMO

Scheme - Drawing Title
Proposed First Floor Plan.

05		Date	08.09.23
Drawing No.	Revision	Scale	1:50 @A1



Plans To Build It Ltd
Tel: 0161 728 5730
Mob: 07741175755
www.planstobuildit.com