

All dimensions are to be checked on site.
This drawing shall not be scaled to ascertain dimensions.




Existing Front Elevation
Scale 1:100



Existing Rear Elevation
Scale 1:100



Existing R/H Side Elevation
Scale 1:100

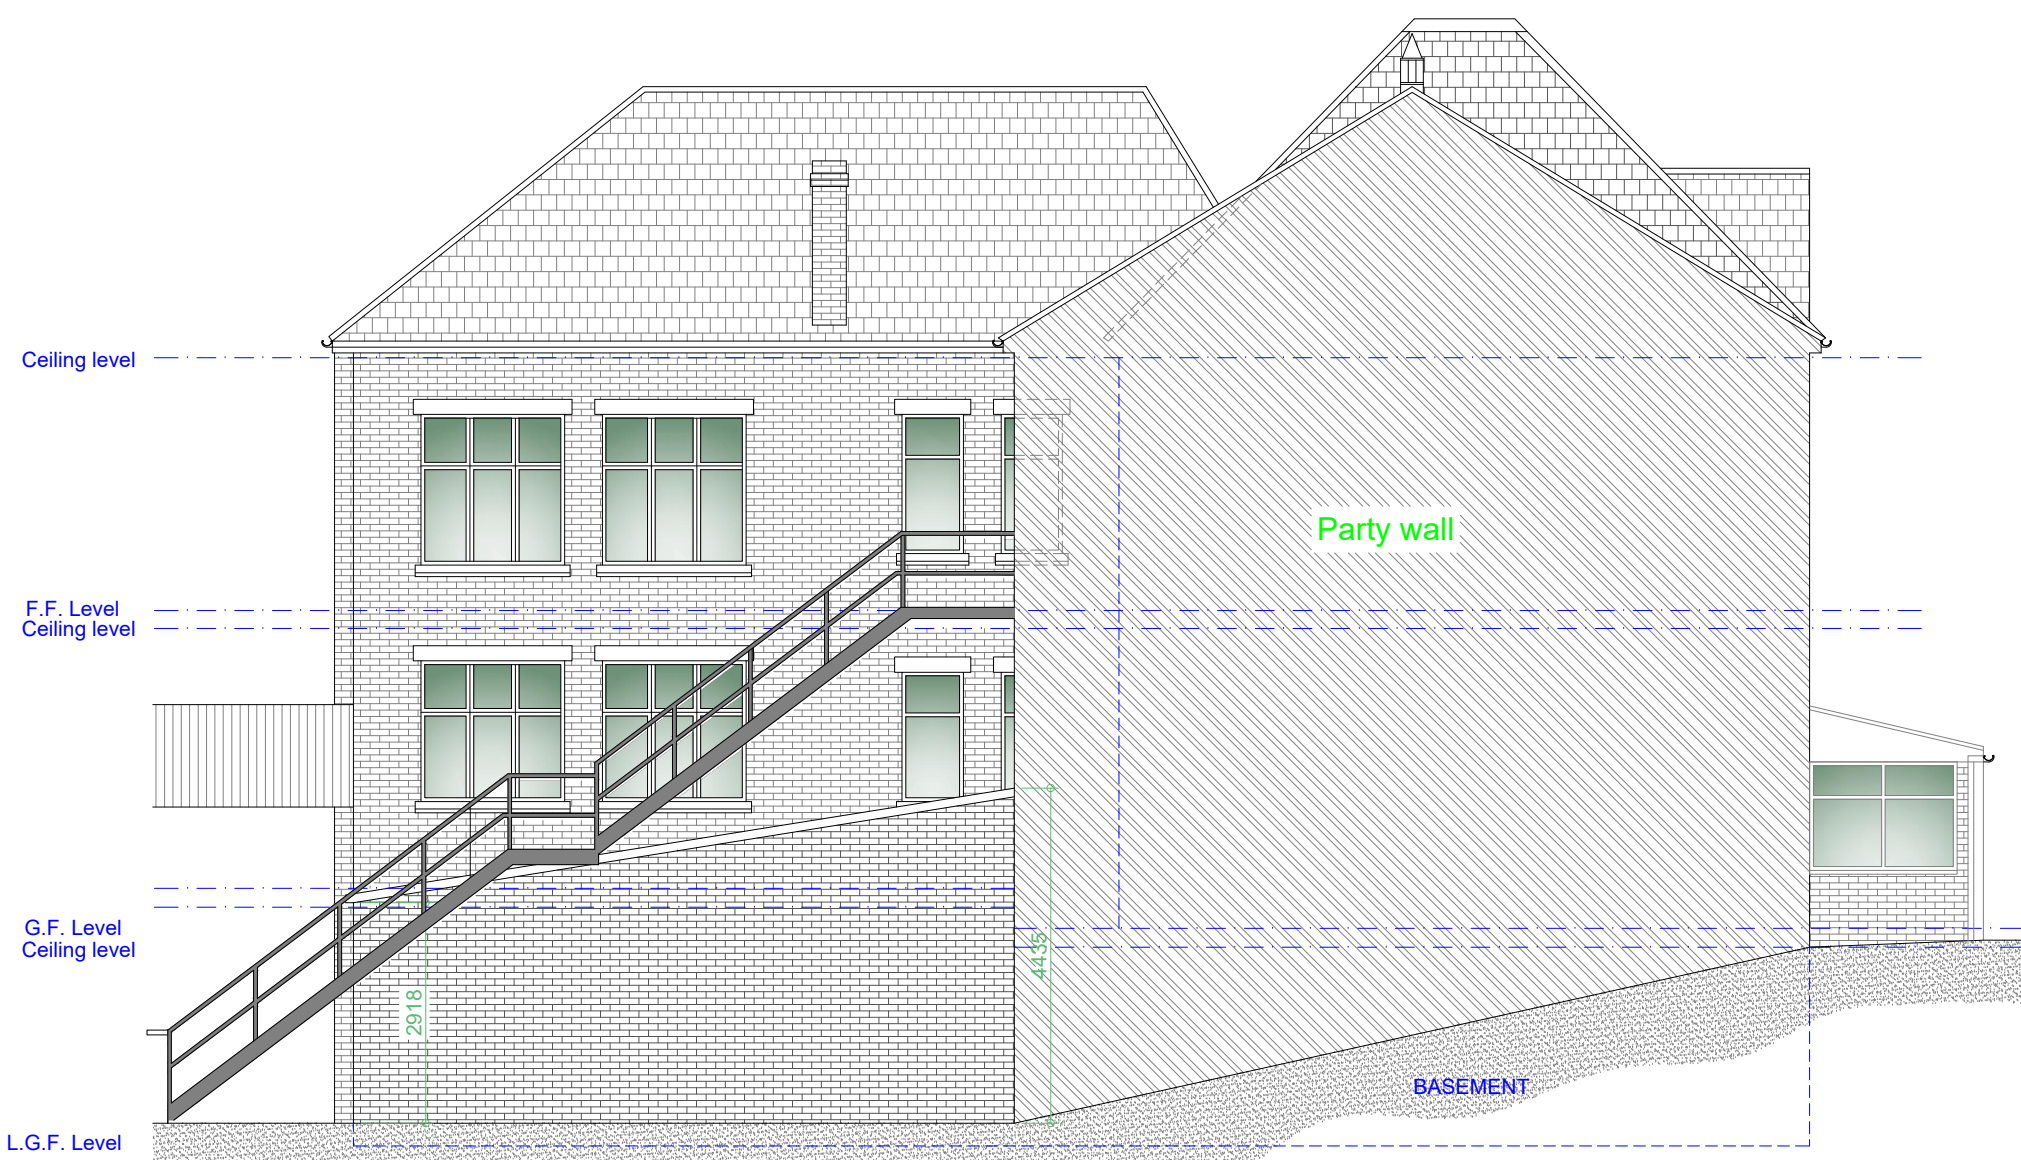

Existing L/H Side Elevation
Scale 1:100



Rev | Date | Description

Issued For: INFORMATION PURPOSES ONLY

Client
Mr. Rick Kerfoot

Project
78 Church Street West, Radcliffe, M26 2SY
Proposed change of use from workshop/showroom to HMO

Scheme - Drawing Title
Existing Elevations.

02
Drawing No. | Revision | Date 08.09.23
Scale 1:100 @A1



Plans To Build It Ltd
Tel: 0161 728 5730
Mob: 07741175755
www.planstobuildit.com