

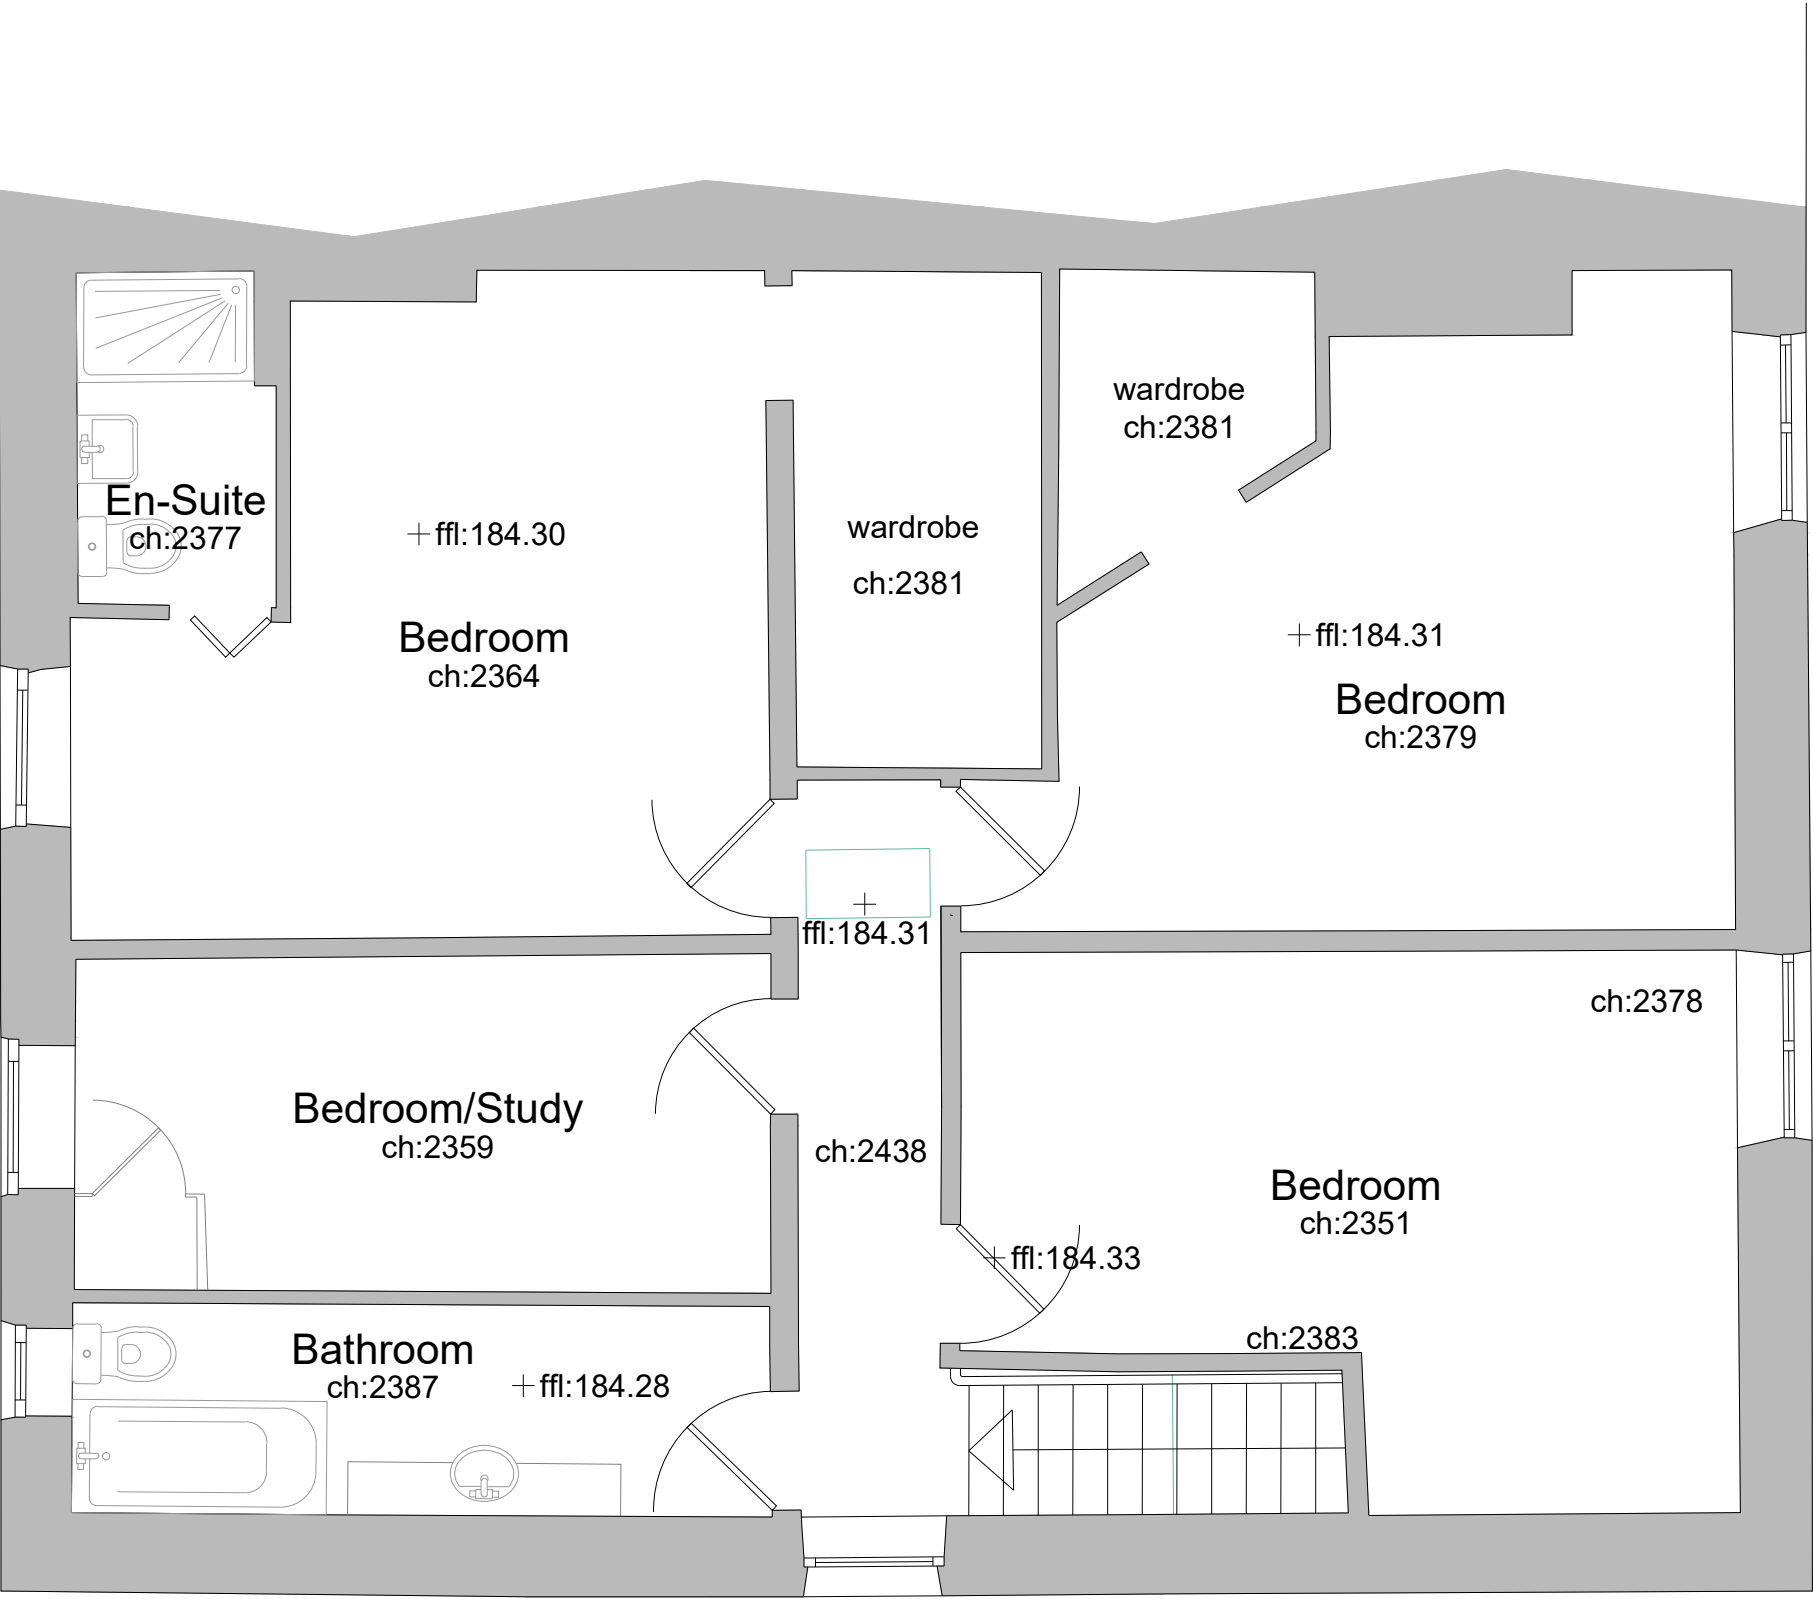
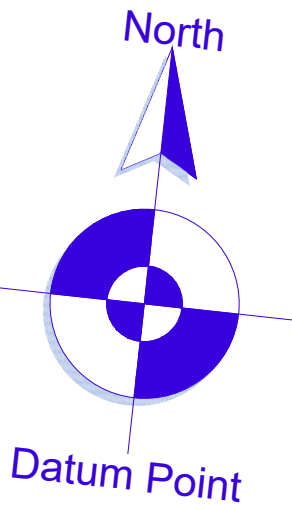


First Floor Plan

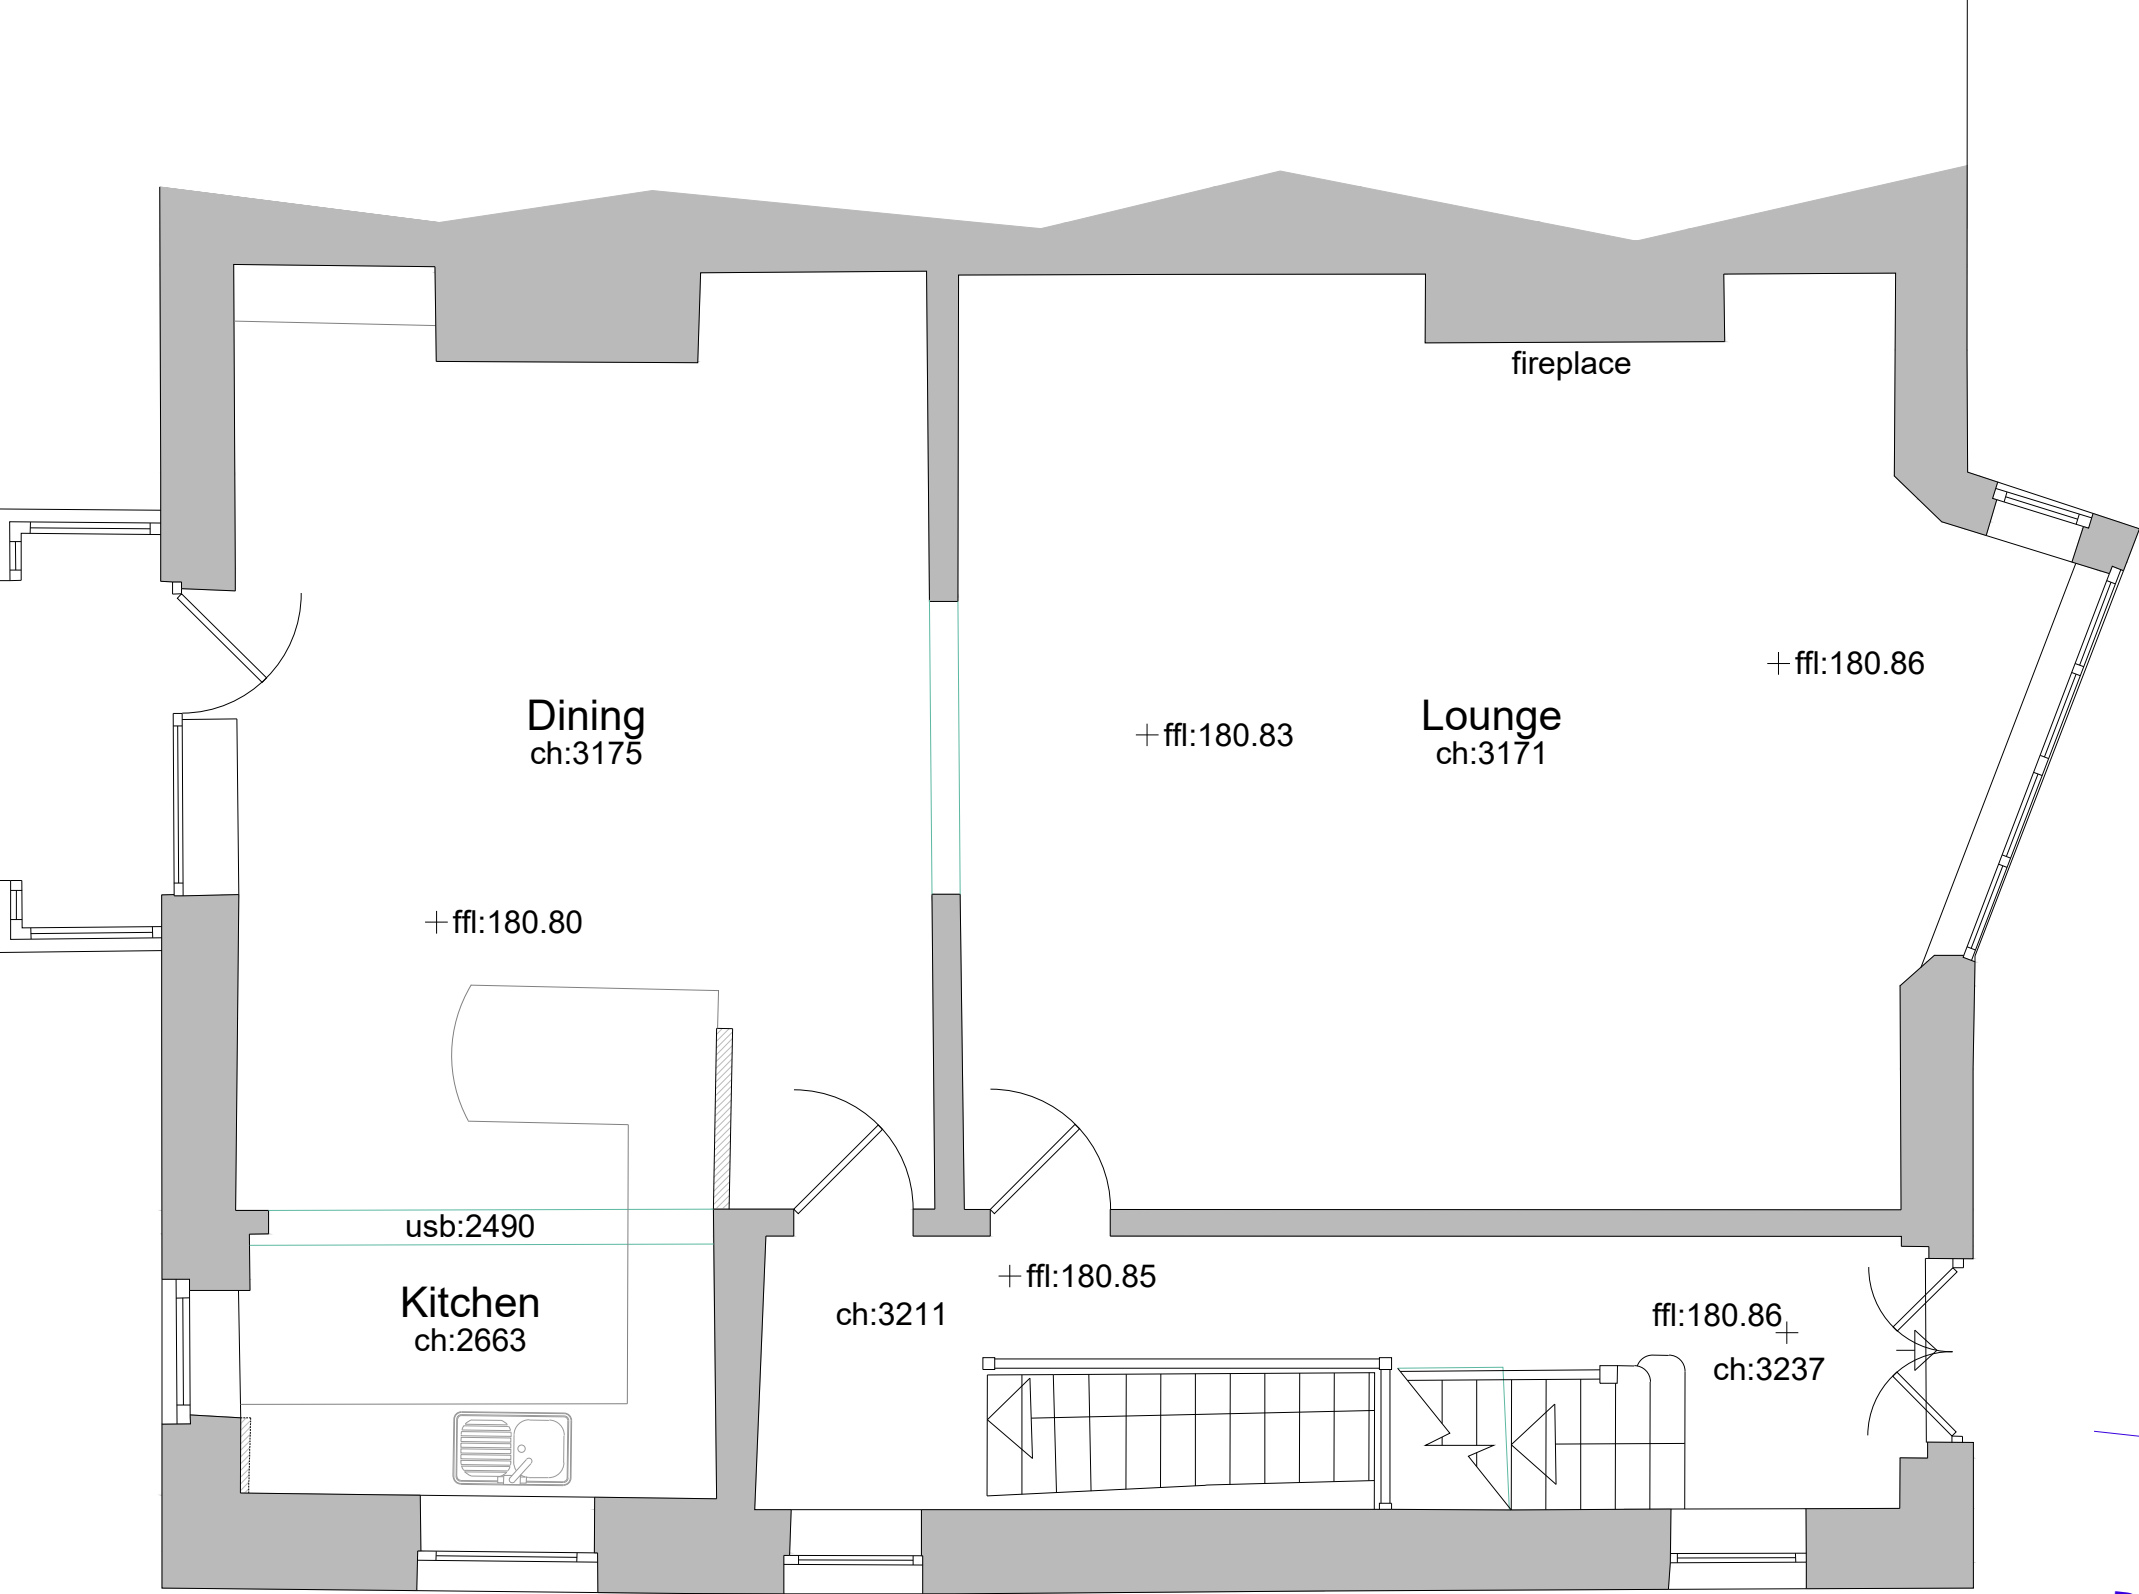


Ground Floor Plan

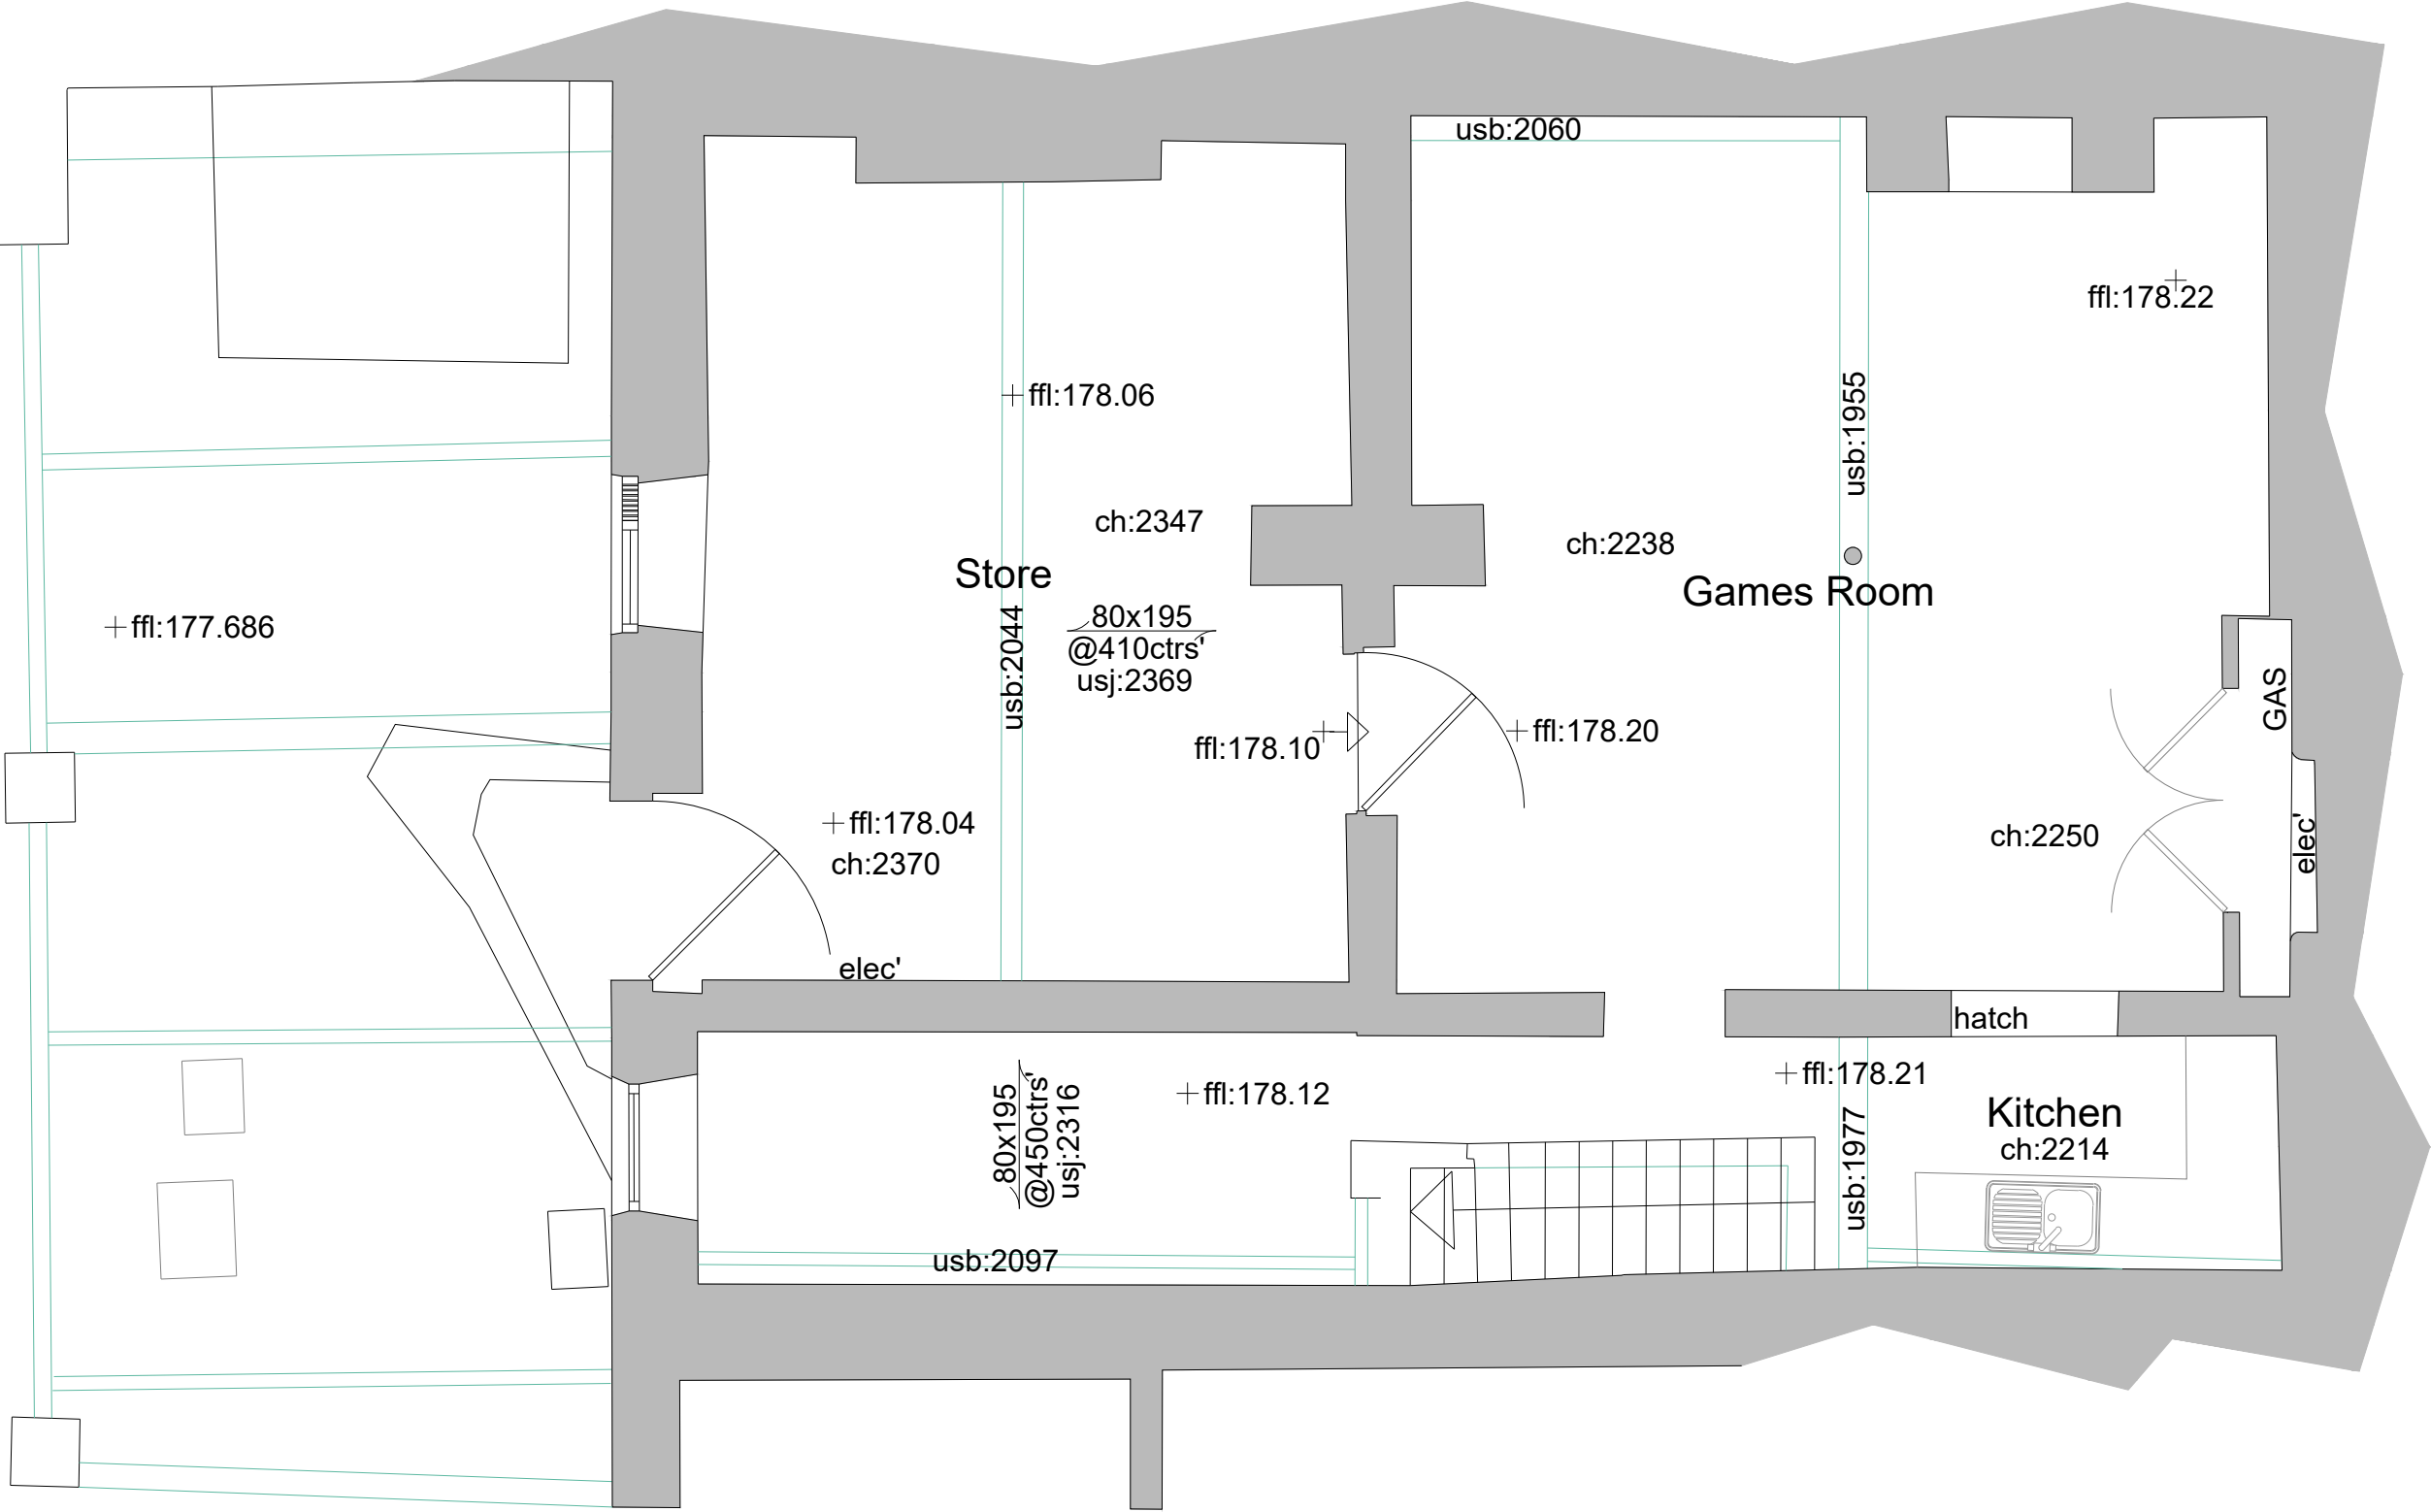

Basement Floor Plan

Notes

All Dimensions to be checked on site. Walls shown on plans are not to be assumed to be solid & should be checked for thickness, construction, load bearing capacity & stability.

 

- ABBREVIATIONS
- AB Air Brick
 - BT BT Cover
 - CH Cable Height
 - ch Ceiling Height
 - EH Eaves Height
 - FFL Finished Floor Level
 - GU Gully
 - LP Lamp Post
 - RH Ridge/Roof Height
 - RWP Rain Water Pipe
 - SVP Soil Vent Pipe
 - TF Top of Fence
 - TW Top of Wall
 - usb Under Side of Beam
 - usj Under Side of Joist
 - usr Under Side of Ridge
 - ust Under Side of Truss

NOTE

All levels and coordinates relate to OSGB36(15) using OSMS data.

Levels defining edge of carriageway are observed at channel (bottom of kerb).

Rev.0	Description.	Issued
-------	--------------	--------



2 Berkshire Close | Wilpshire | Blackburn | Lancashire | BB1 9NG
tel 01254 614055 fax 01254 209754 e-mail sales@tricadsolutions.co.uk

Site Address

32 Manchester Road
Ramsbottom
BL0 0DH

Project Description

Site Survey

Drawing Title

Existing Site Layout

Scale	Date	Drawn By
1:50@A1	02/11/2018	SN/MD

Drawing Number

TRI-M001-03