




EXISTING ELEVATIONS 1 : 100

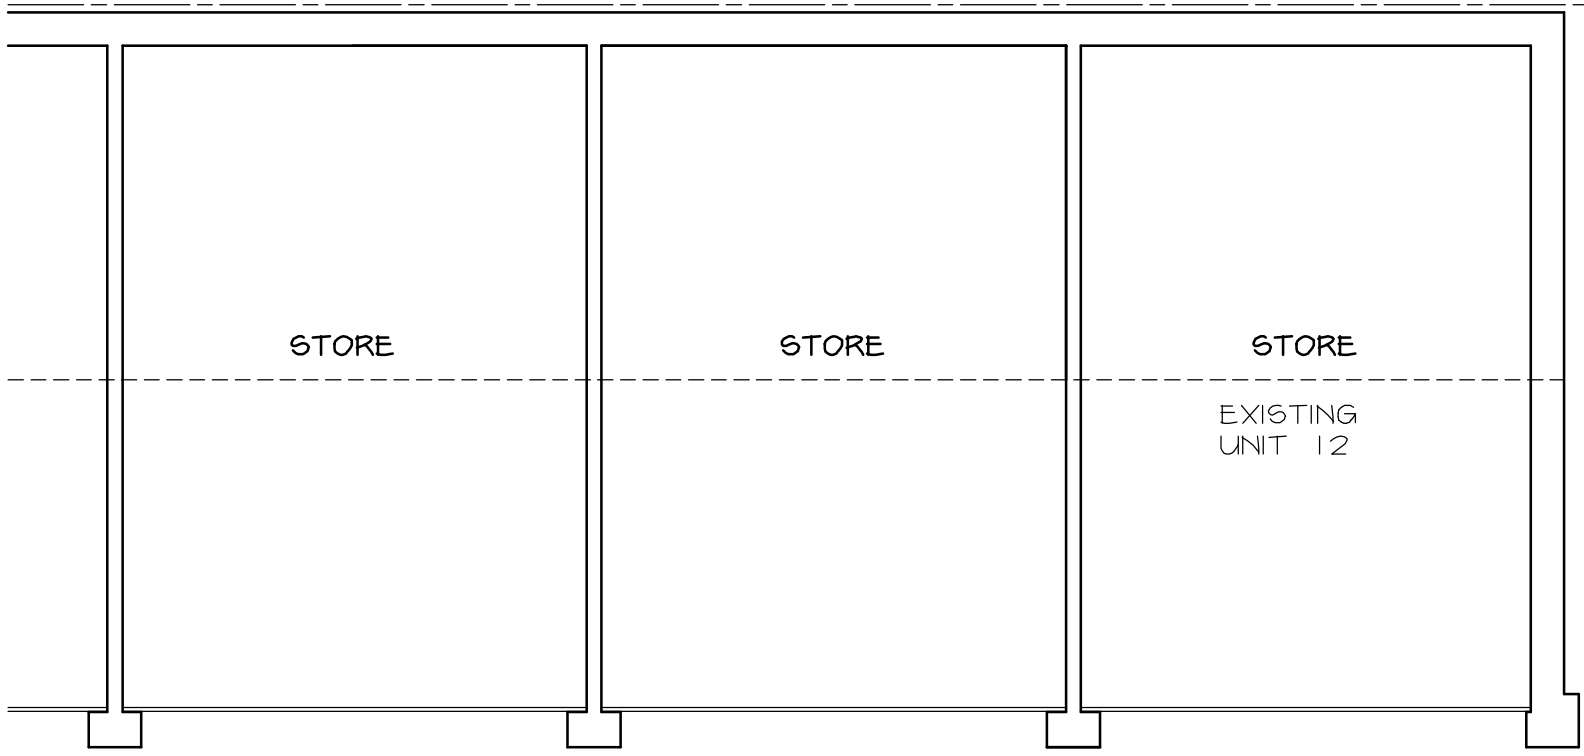


EXISTING PART GROUND FLOOR PLAN 1 : 50

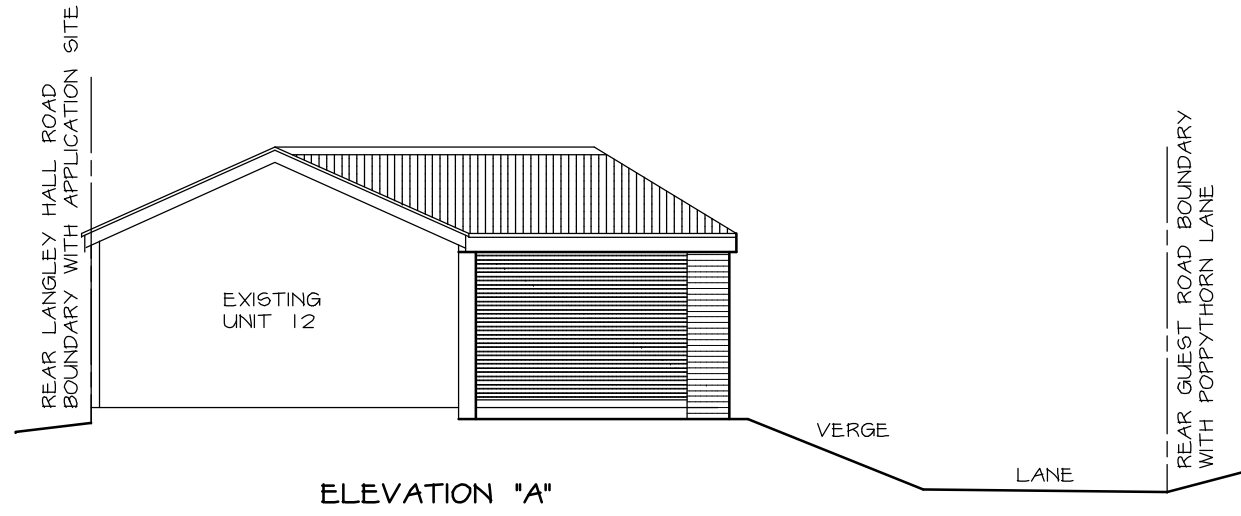


ELEVATION 'A'

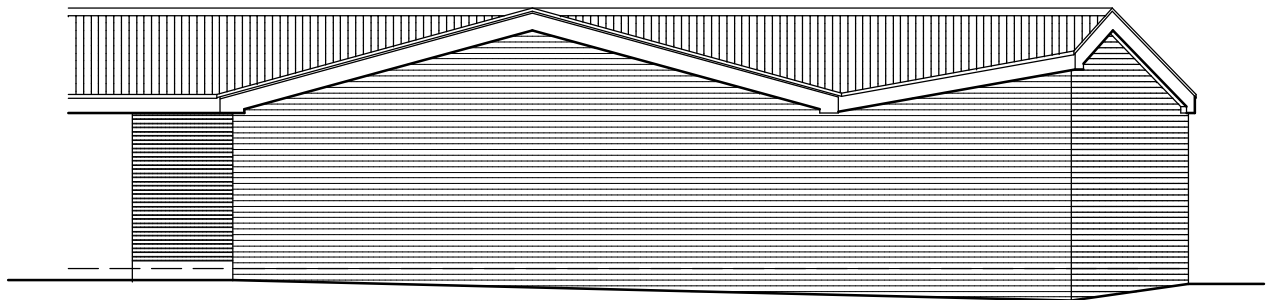


ELEVATION 'B'

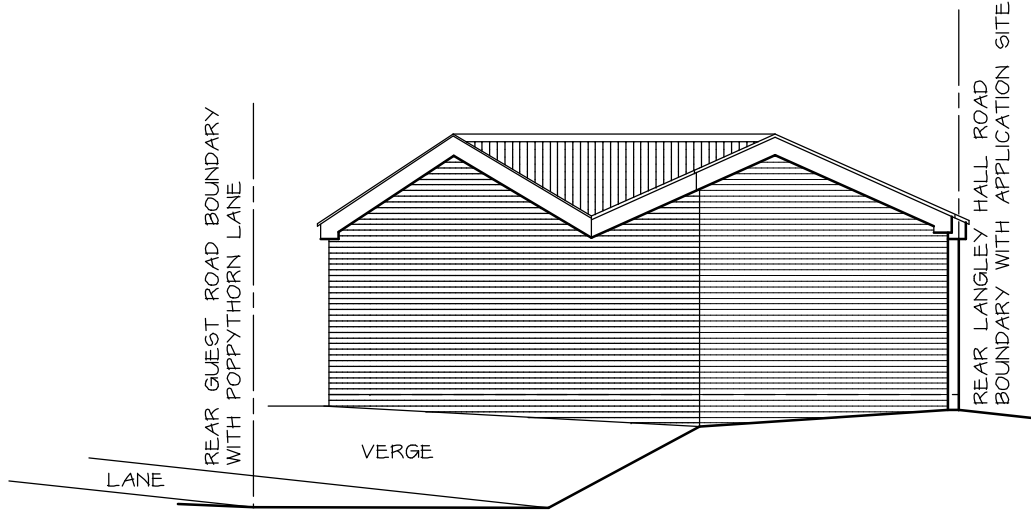


ELEVATION 'C'

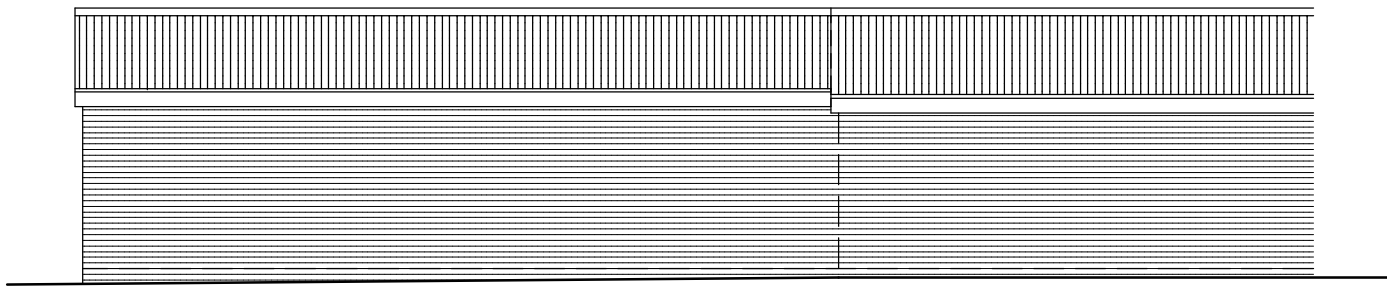

ELEVATION 'D'

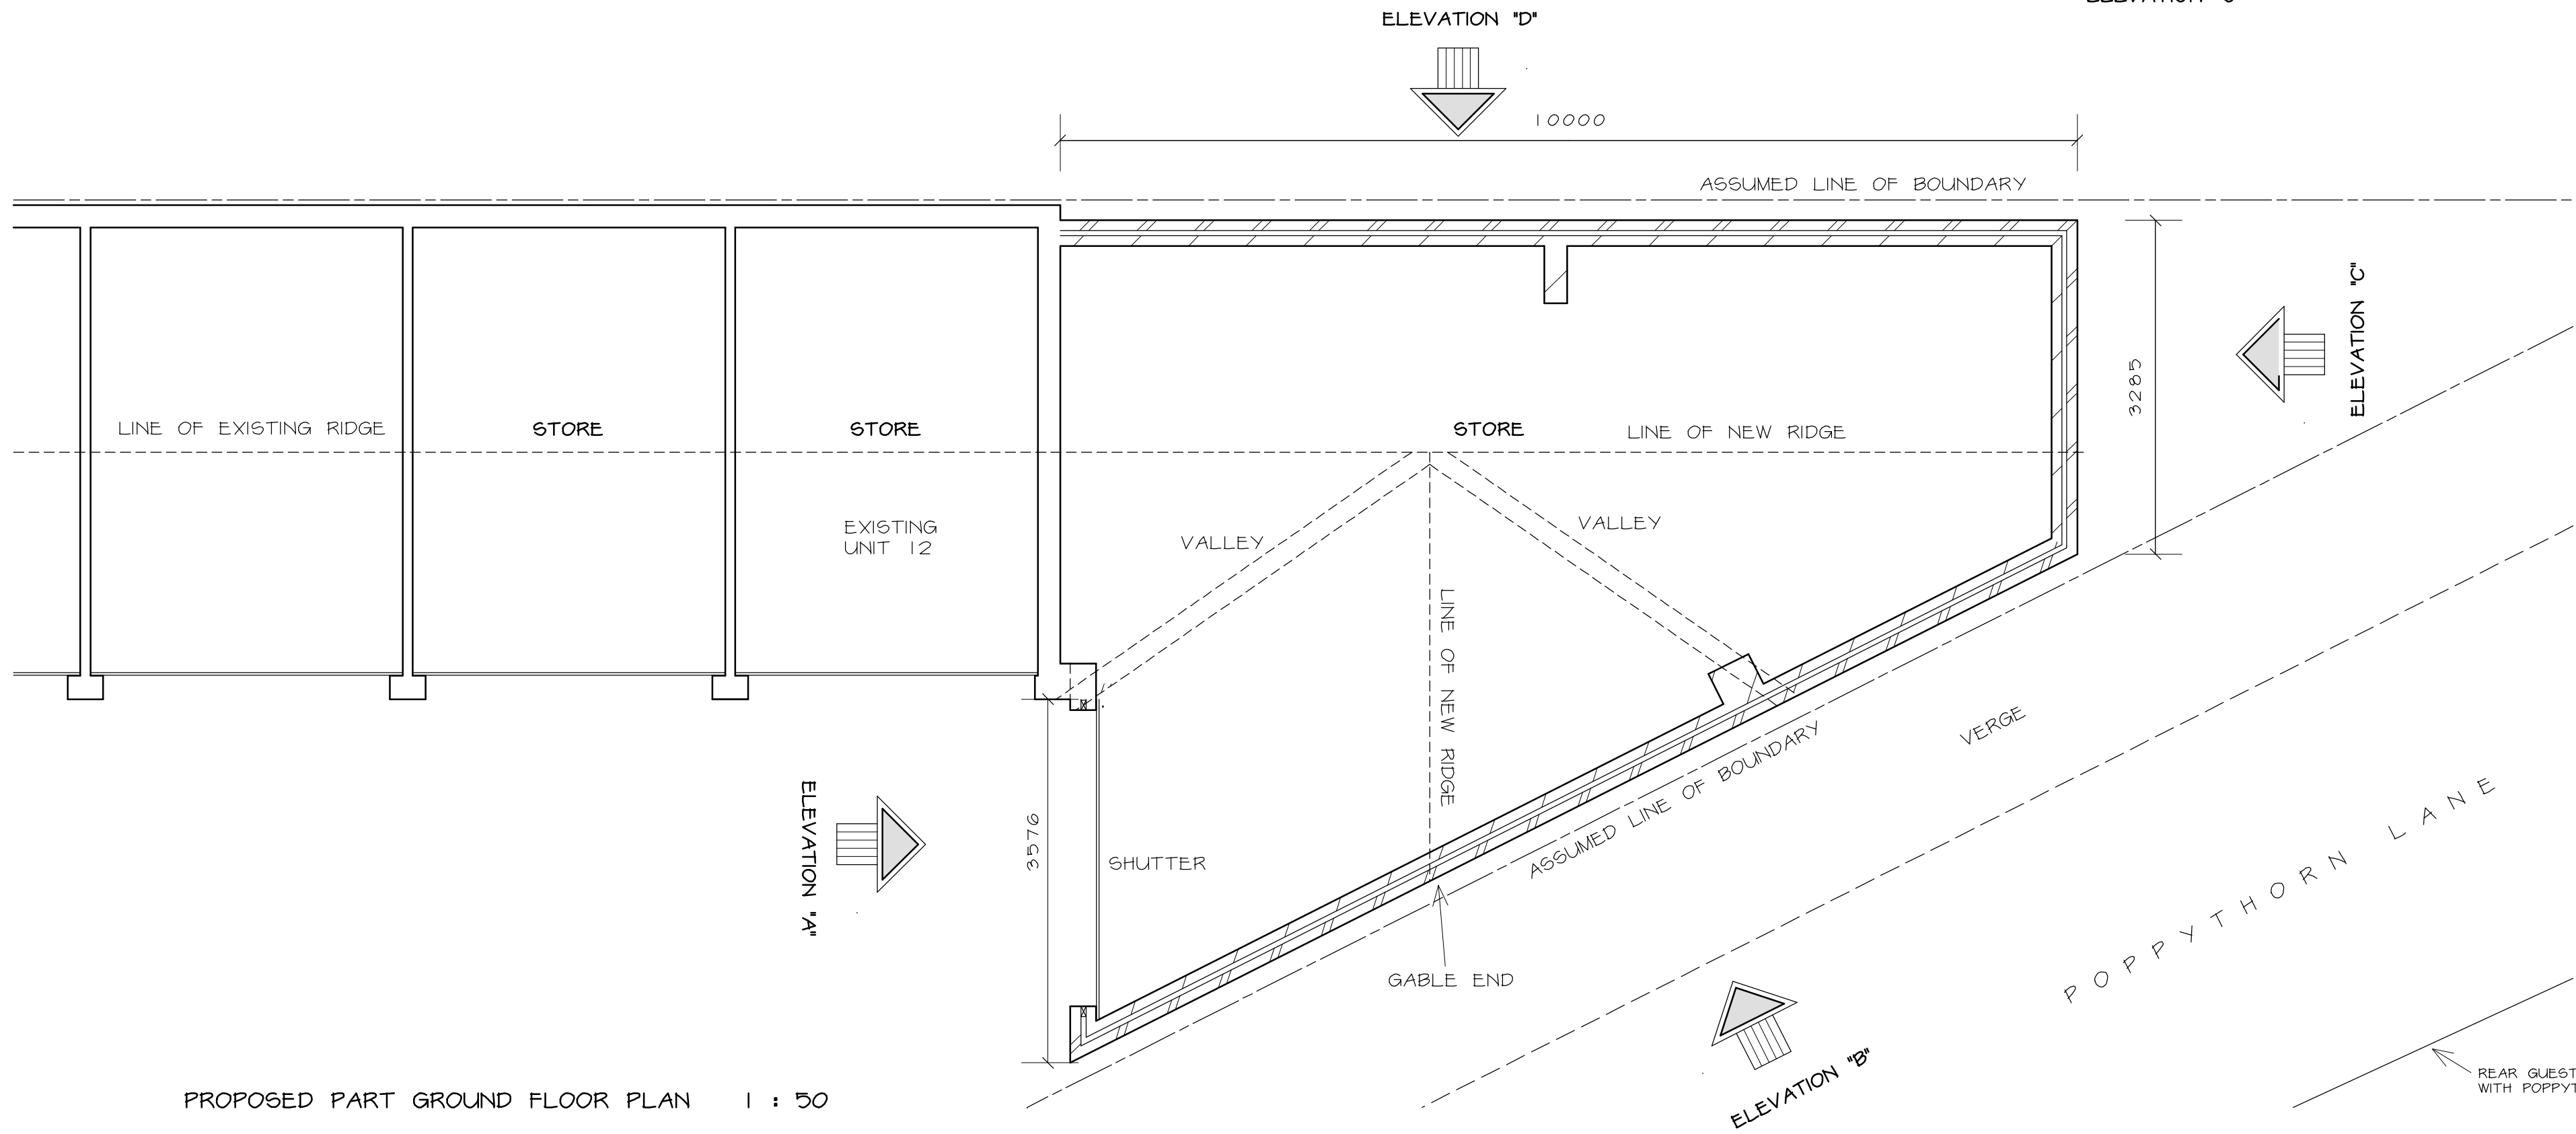

PROPOSED PART GROUND FLOOR PLAN 1 : 50

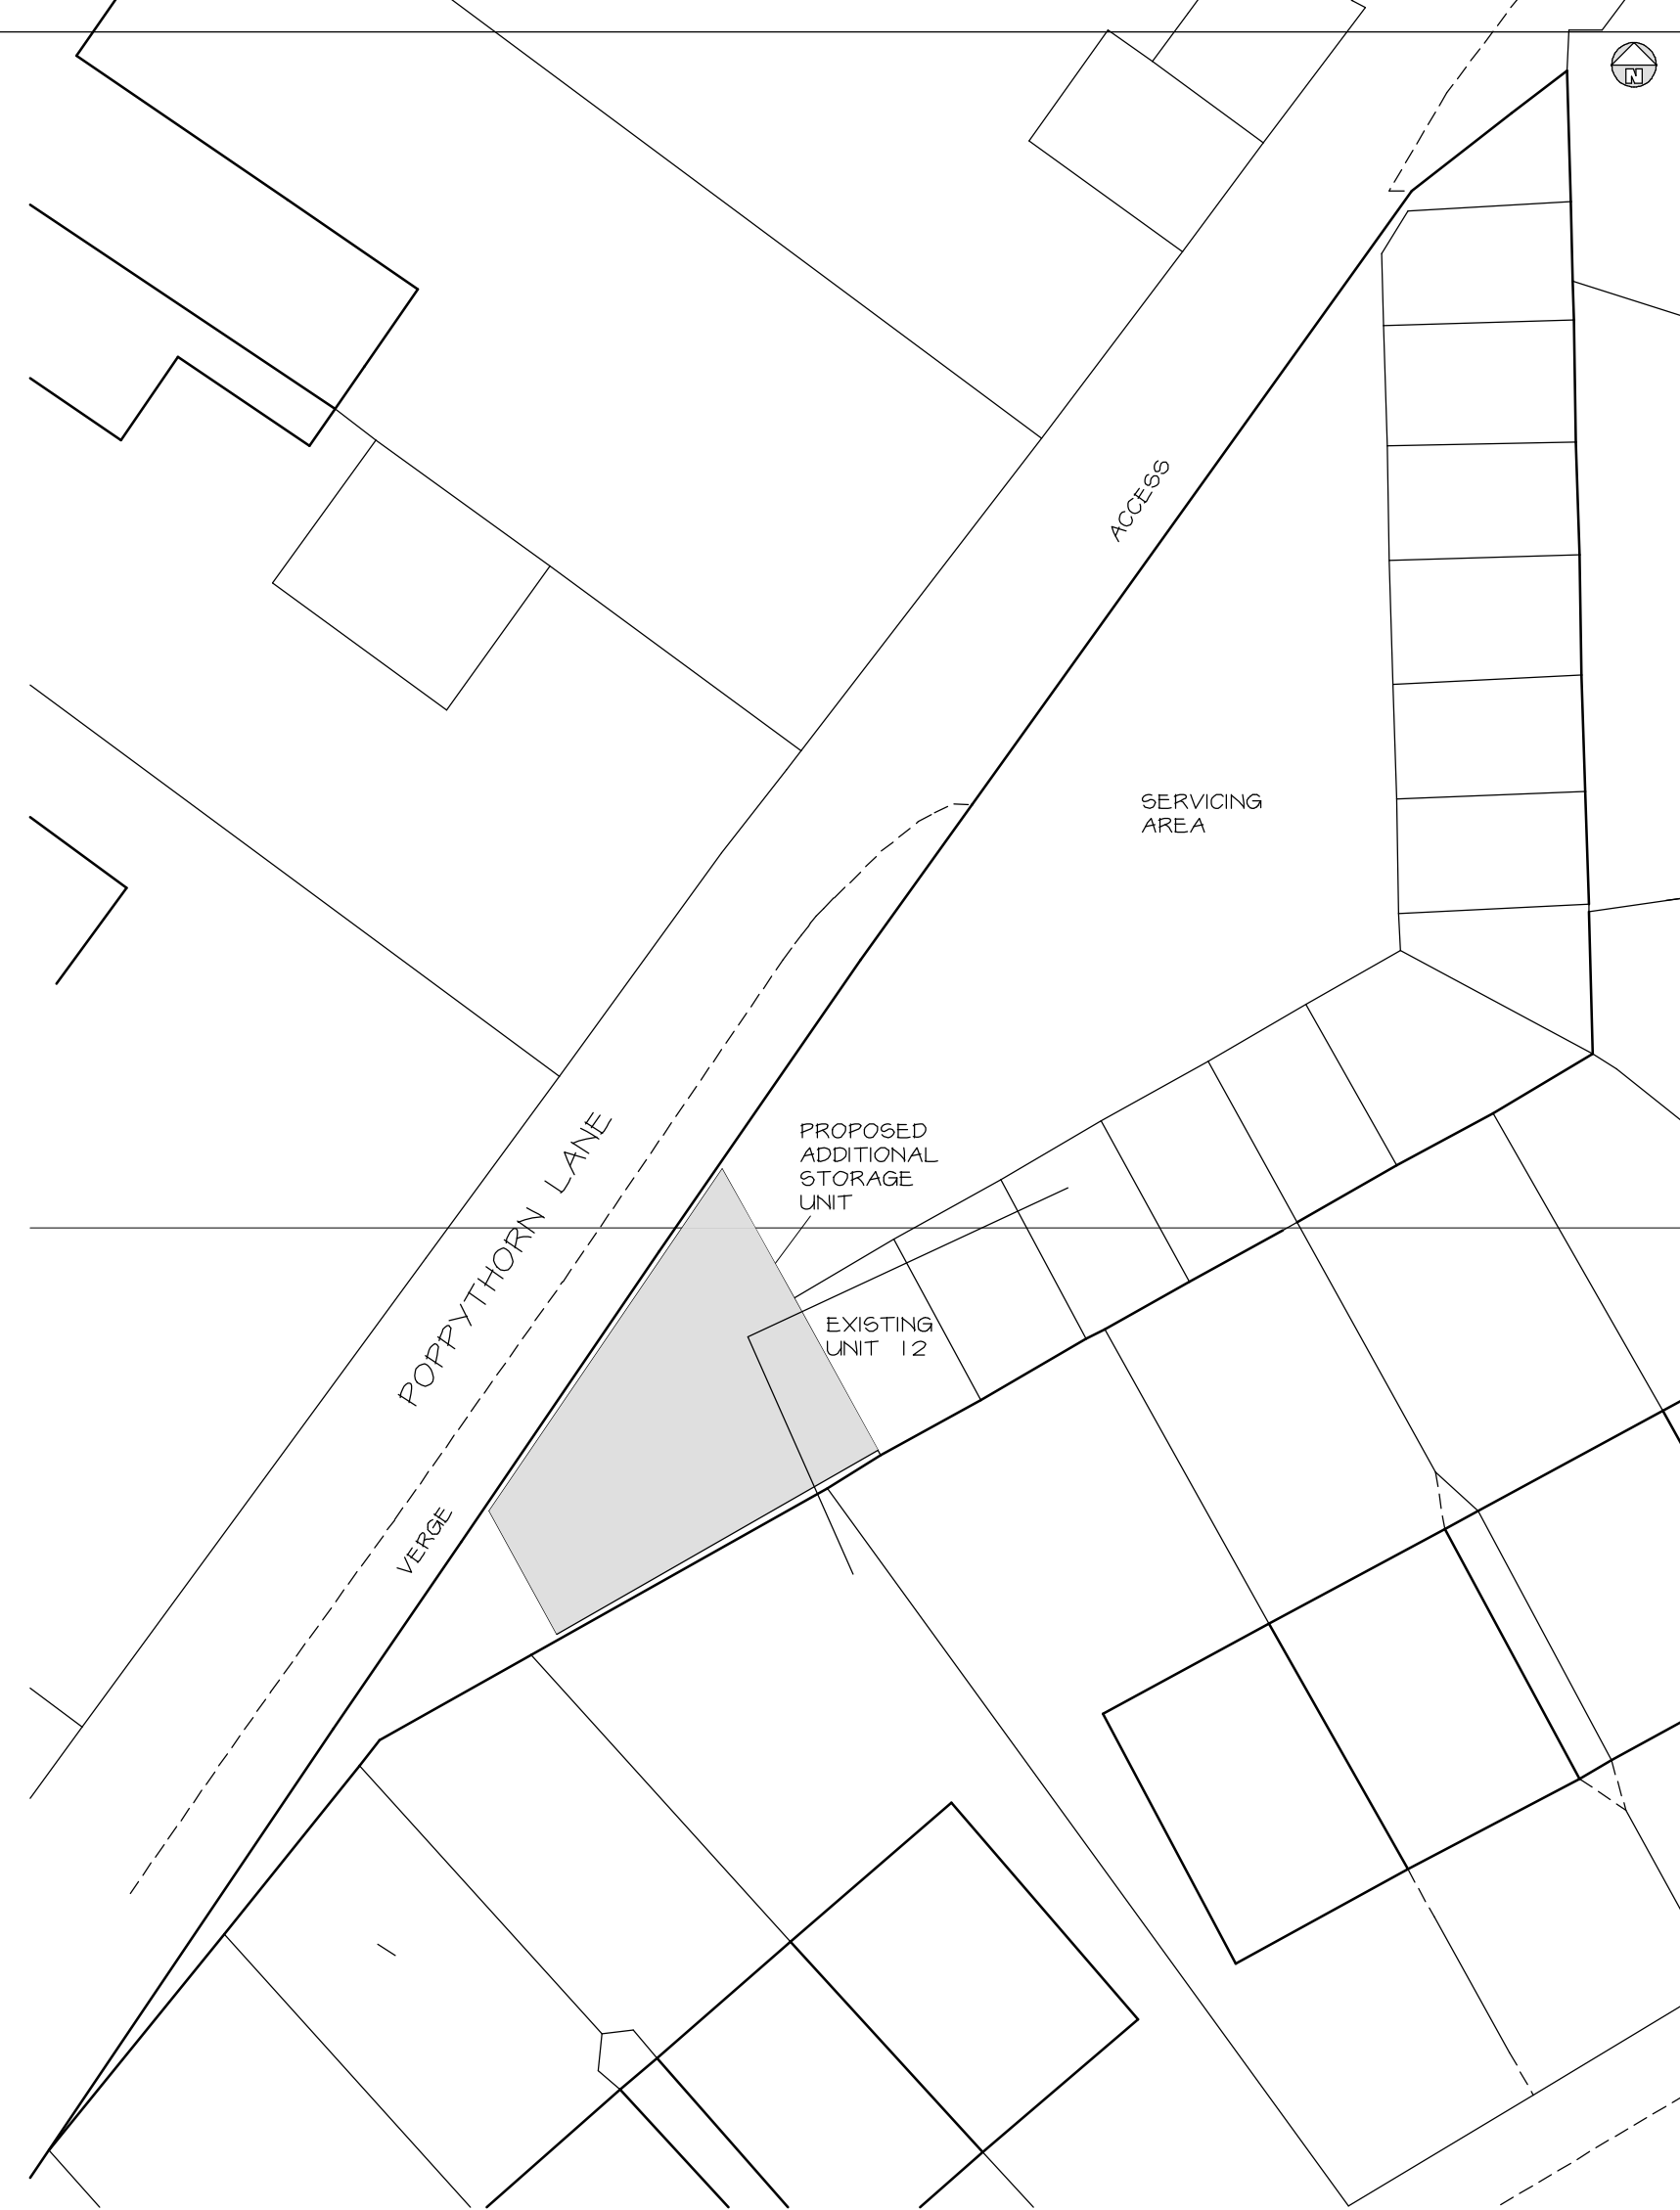

SITE PLAN 1 : 200

MATERIALS

ROOF

PROFILE STEEL SHEET ROOFING TO MATCH EXISTING

EXTERNAL WALLS

BRICKWORK TO MATCH EXISTING

NOTE - CONTRACTOR TO CHECK ALL DIMENSIONS ON SITE TO ENSURE NO AERIAL NOR SUBSOIL ENCROACHMENT OF THE BOUNDARIES.

Telephone 0161 643 2422

Northside Plans Ltd

Planning and Building Design

116 Simister Lane Prestwich Manchester M25 2SB

Project

SINGLE STOREY EXTENSION TO CREATE ADDITIONAL STORAGE UNIT


LAND OFF POPPYTHORN LANE PRESTWICH

Title

PLANS, ELEVATIONS AND SITE PLAN

Scale 1:50 1:100 1:200 (A1) Date 12/2025

Drawn by NIGEL TAMG Dwg.no.PL/1/REV E

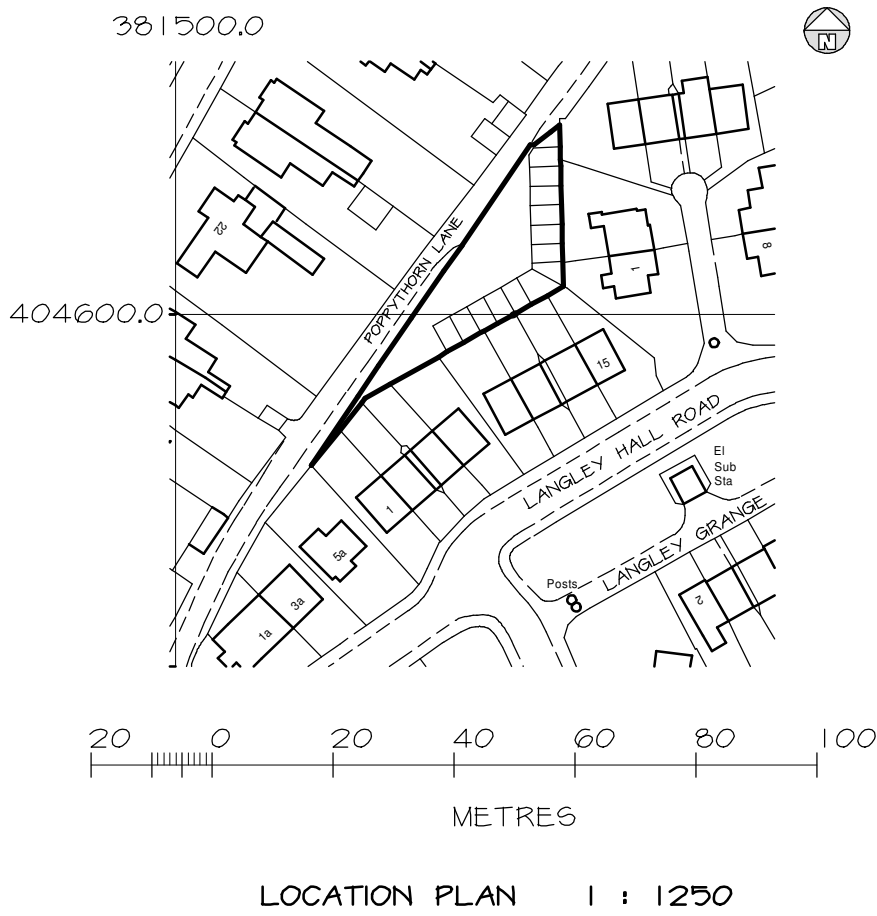

LOCATION PLAN 1 : 1250