


The use of this data by the recipient acts as an agreement of the following statements. Do not use this data if you do not agree with any of the following statements:-

Ryder Architecture has co-ordinated relevant information received from third parties, but are not responsible for the content of the information received from others.

The controlled version of this drawing should be viewed in DWG or PDF format not DWG or other formats. All prints of this drawing must be made in full colour.


Where this drawing has been based upon Ordnance Survey data, it has been reproduced under the terms of Ryder Licence No. 100000144. Reproduction of this drawing in whole or in part is prohibited without the prior permission of Ordnance Survey.

Do not scale the drawing. Use figured dimensions in all cases. Check all dimensions on site. Report any discrepancies in writing to Ryder before proceeding.

 

KEY

--- Windows/doors to be removed

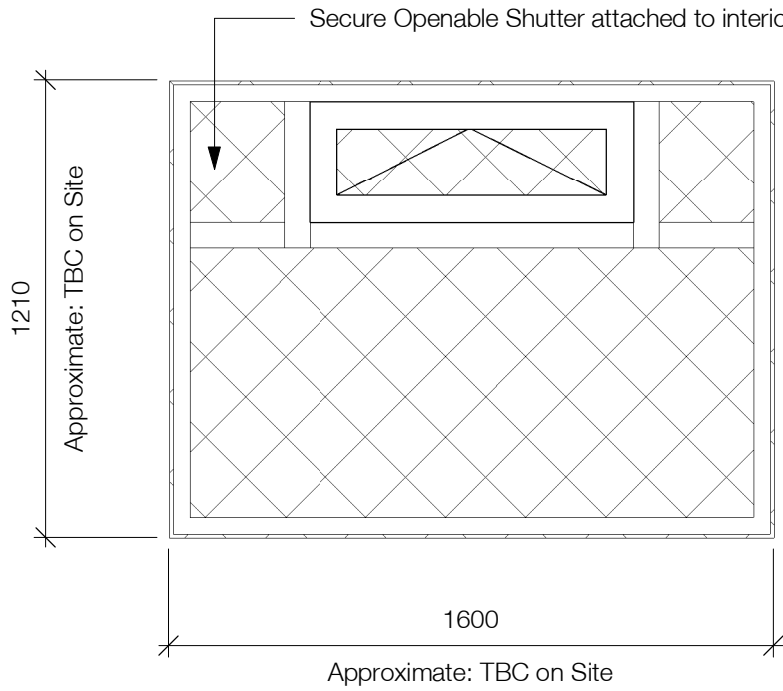

Existing Window With Shutter

1:20

1 Elevation 1

1:100

2 Elevation 2

1:100

BY1 Back Yard - Elevation 1

1:100

BY3 Back Yard - Elevation 3

1:100

BY2 Back Yard - Elevation 2 Demolition


1:100

3 Elevation 3 Demolition

1:100

4 Elevation 4 Demolition

1:100

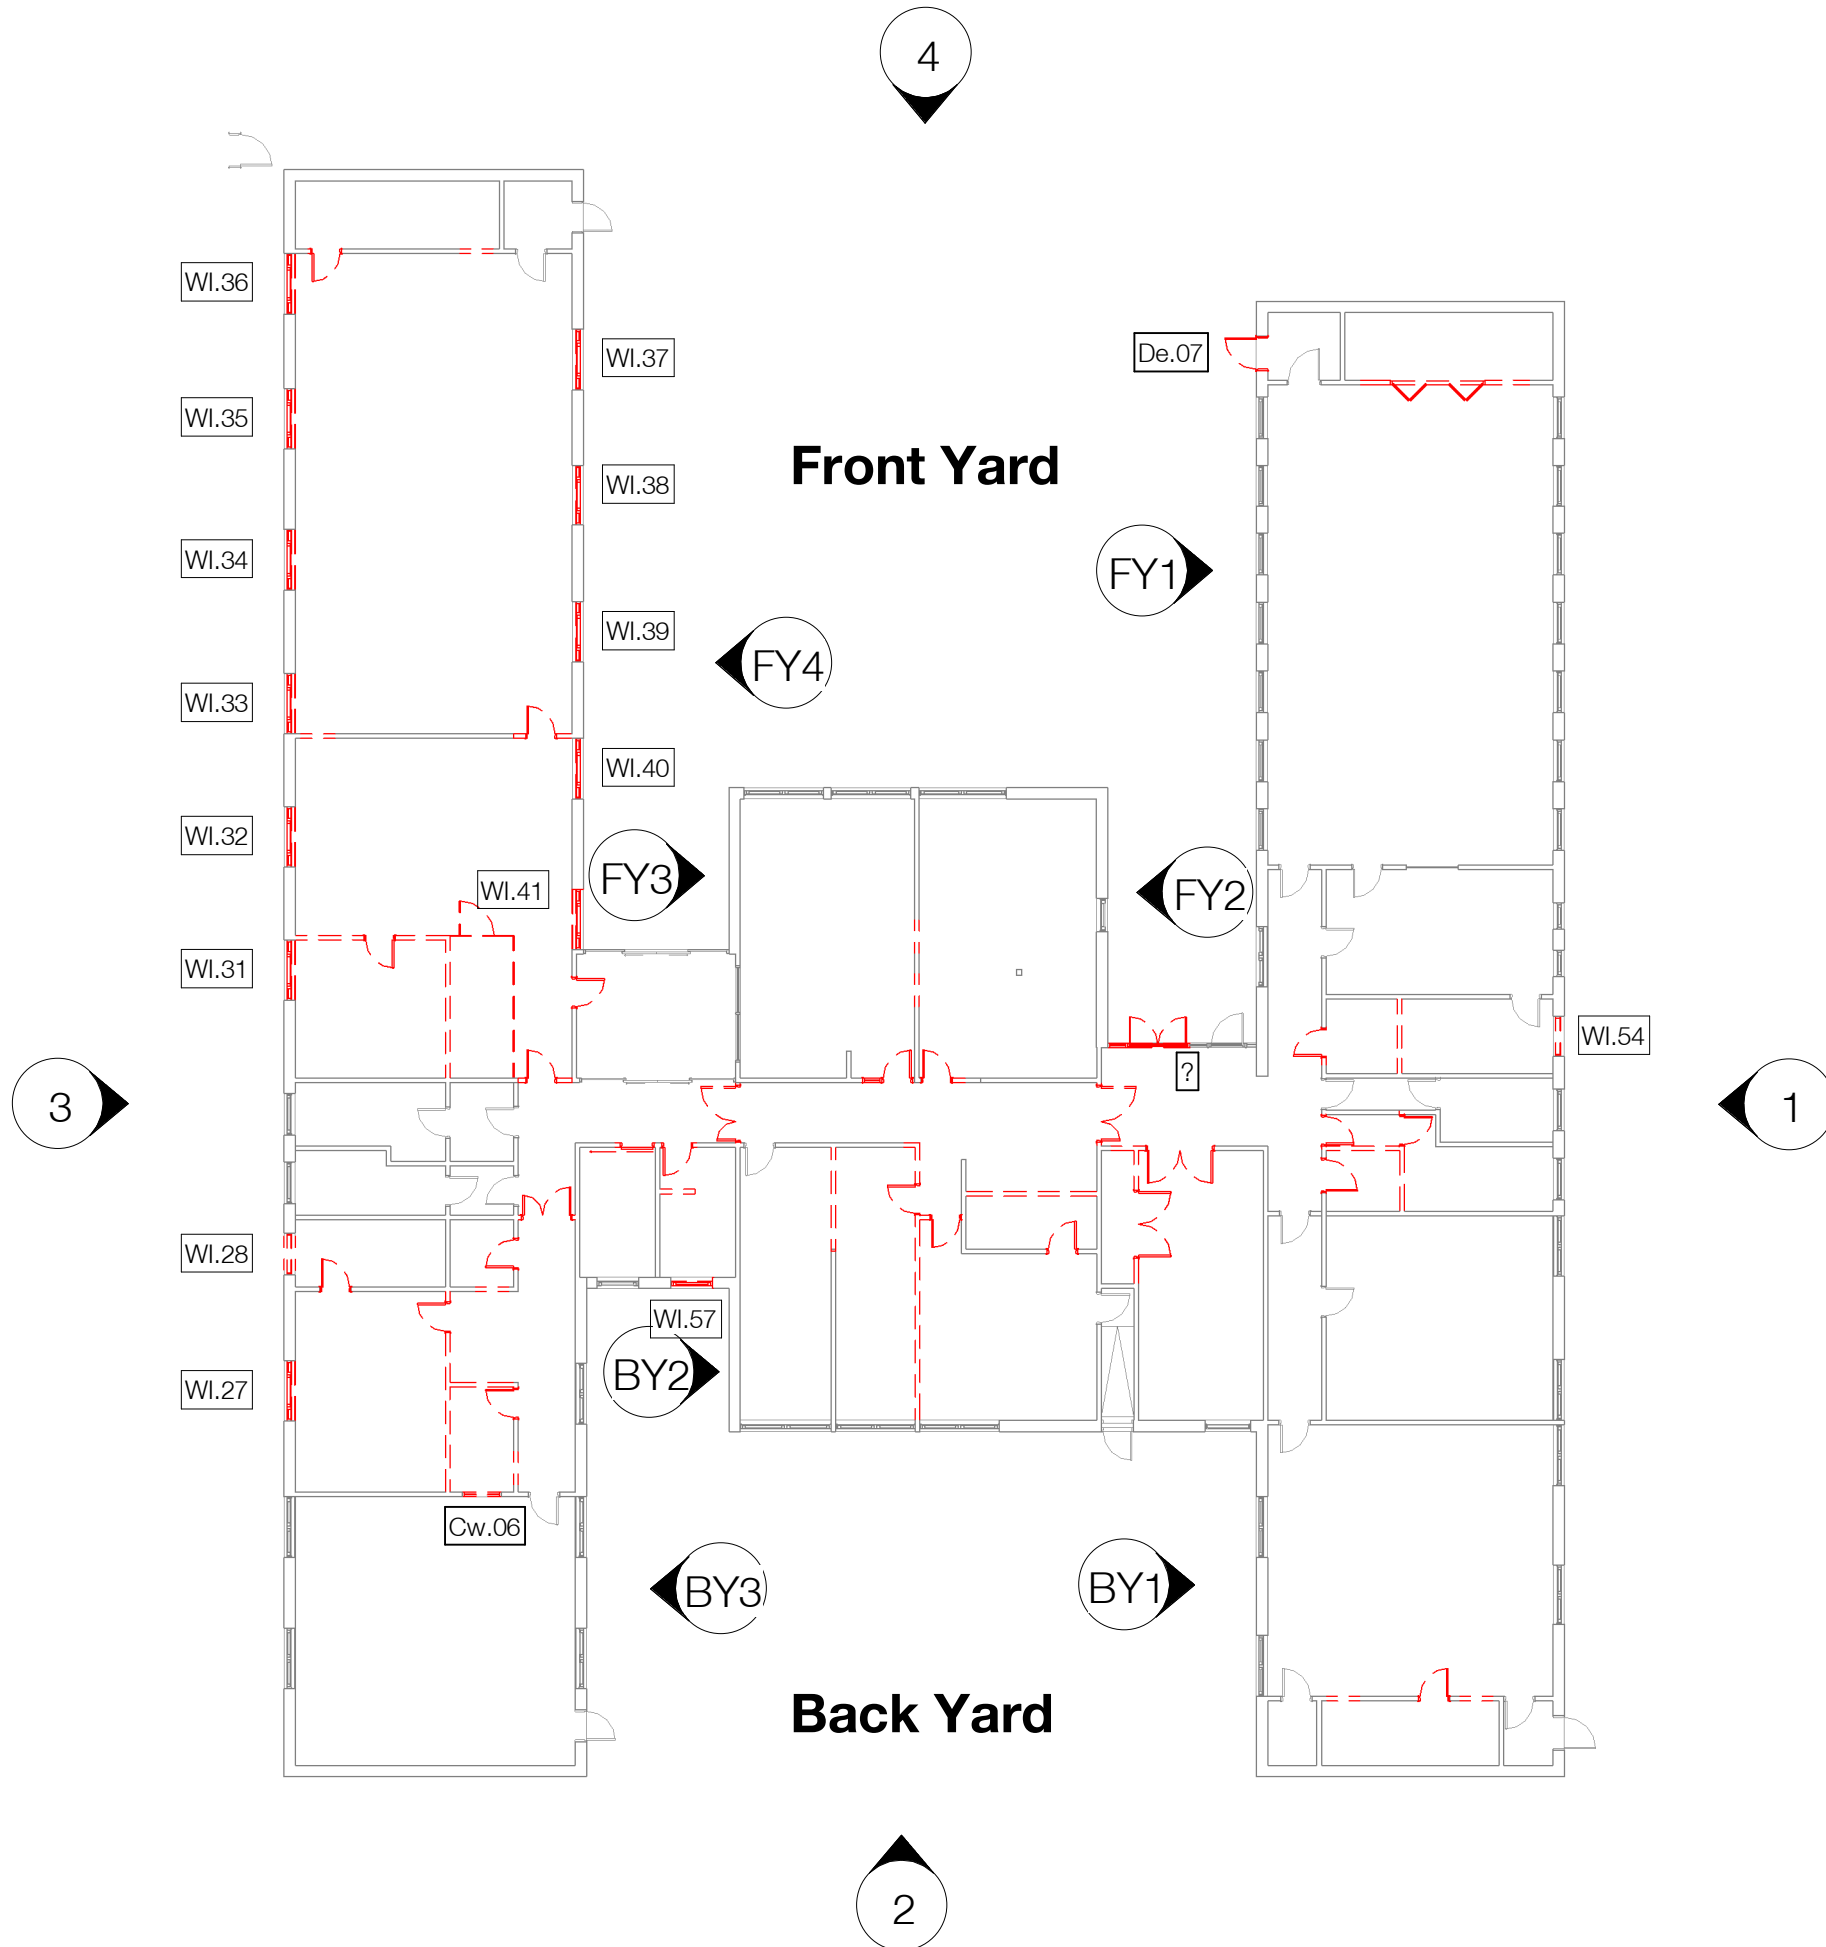

Window Schedule - Demolition					
Mark	Room		Construction		Shutter to be Removed
	Name	No.	Width	Height	
WI.27	Office	G0013	Measured on Site	Measured on Site	•
WI.28	Boiler	G0011	Measured on Site	Measured on Site	
WI.31	Kitchen	G0046	Measured on Site	Measured on Site	•
WI.32	Library	G0005	Measured on Site	Measured on Site	•
WI.33	Library	G0004	Measured on Site	Measured on Site	•
WI.34	Library	G0004	Measured on Site	Measured on Site	•
WI.35	Library	G0004	Measured on Site	Measured on Site	•
WI.36	Library	G0004	Measured on Site	Measured on Site	•
WI.37	Library	G0004	Measured on Site	Measured on Site	
WI.38	Library	G0004	Measured on Site	Measured on Site	
WI.39	Library	G0004	Measured on Site	Measured on Site	
WI.40	Library	G0005	Measured on Site	Measured on Site	
WI.41	Library	G0005	Measured on Site	Measured on Site	•
WI.54	Plant Room	G0028	Measured on Site	Measured on Site	
WI.57	Repro	G0017	Measured on Site	Measured on Site	

Glazing Schedule - Demolition				
Mark	Length	Height	Comments	
Cw.01	Measured on site	Measured on site	Door De.05 removed, and partial Cw.01 replaced by brickwall	
Cw.06	Measured on site	Measured on site	Internal Screen	

External Door Schedule - Demolition					
Mark	Room		Width	Height	Comments
	Number	Name			
De.05	G0043	Circulation	Measured on site	Measured on site	Removed from Cw.01, and Cw.01 made good
De.07	G0026	Circulation	Measured on site	Measured on site	

P3	Issued for planning	HR	KPE	25/01/24
P2	Issued for planning pre-app discussion	HR	KPE	17/01/24
P1	Issued for Costing	PAL	KPE	22/12/23

Rev	Description	Drawn	Checked	Date
-----	-------------	-------	---------	------

Subability
INFORMATION

Project
Pupil Referral Unit
New Kershaw Centre
Deal Street, Bury, BL9 7PZ

Drawing
GA Demolition Elevations

Drawing Number					
Project ID	Originator	Zone	Level	Type	Role
NKC	- RYD	- 00	- ZZ	- DR	- A
Project Number	Scale at A1	Status	Revision		
11348-01	As Indicated	S2	P3		

info@ryderarchitecture.com
www.ryderarchitecture.com

Ryder