


The use of this data by the recipient acts as an agreement of the following statements. Do not use this data if you do not agree with any of the following statements:-

Fyder Architecture has co-ordinated relevant information received from third parties, but are not responsible for the content of the information received from others.

The controlled version of this drawing should be viewed in DWG or PDF format not DWG or other formats. All prints of this drawing must be made in full colour.


Where this drawing has been based upon Ordnance Survey data, it has been reproduced under the terms of Fyder Licence No. 100000144. Reproduction of this drawing in whole or in part is prohibited without the prior permission of Ordnance Survey.

Do not scale the drawing. Use figured dimensions in all cases. Check all dimensions on site. Report any discrepancies in writing to Fyder before proceeding.

 


1 Elevation 1

1 : 100

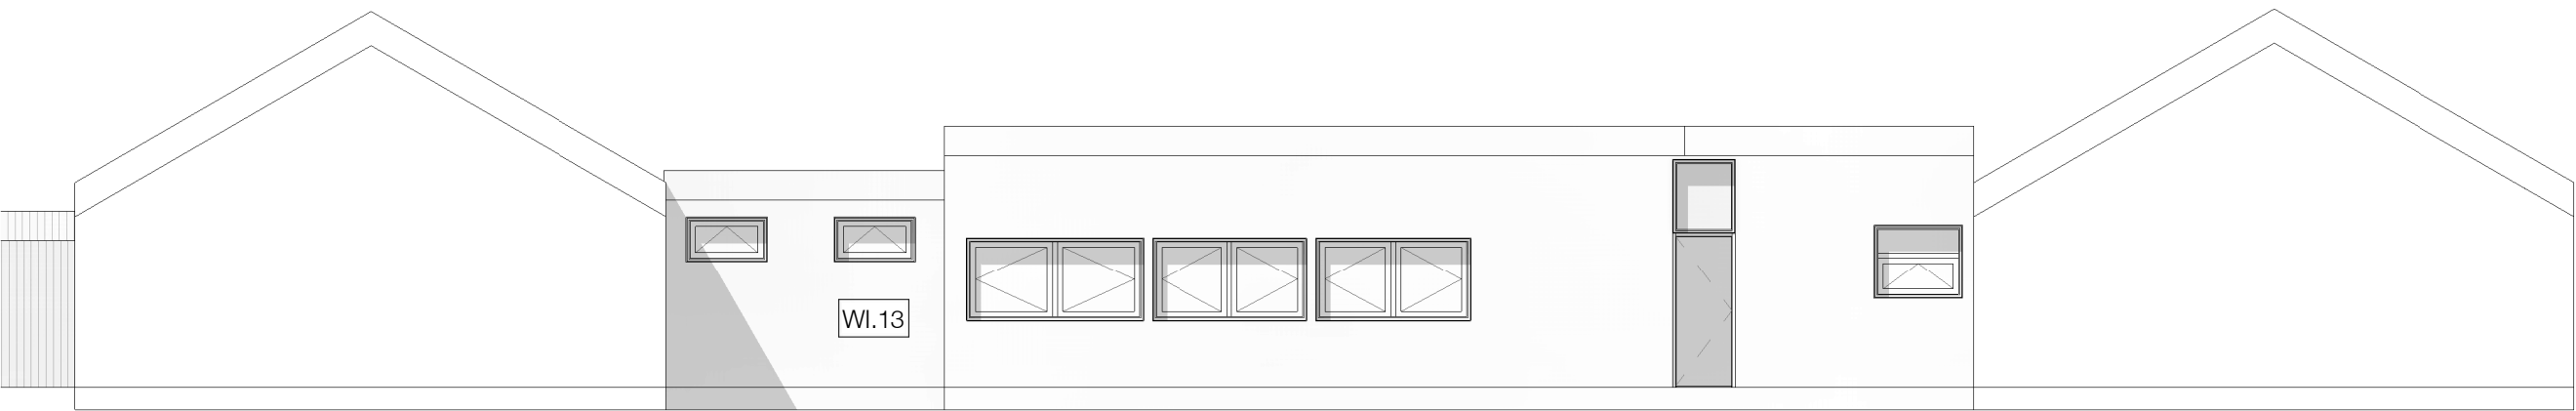


2 Elevation 2

1 : 100

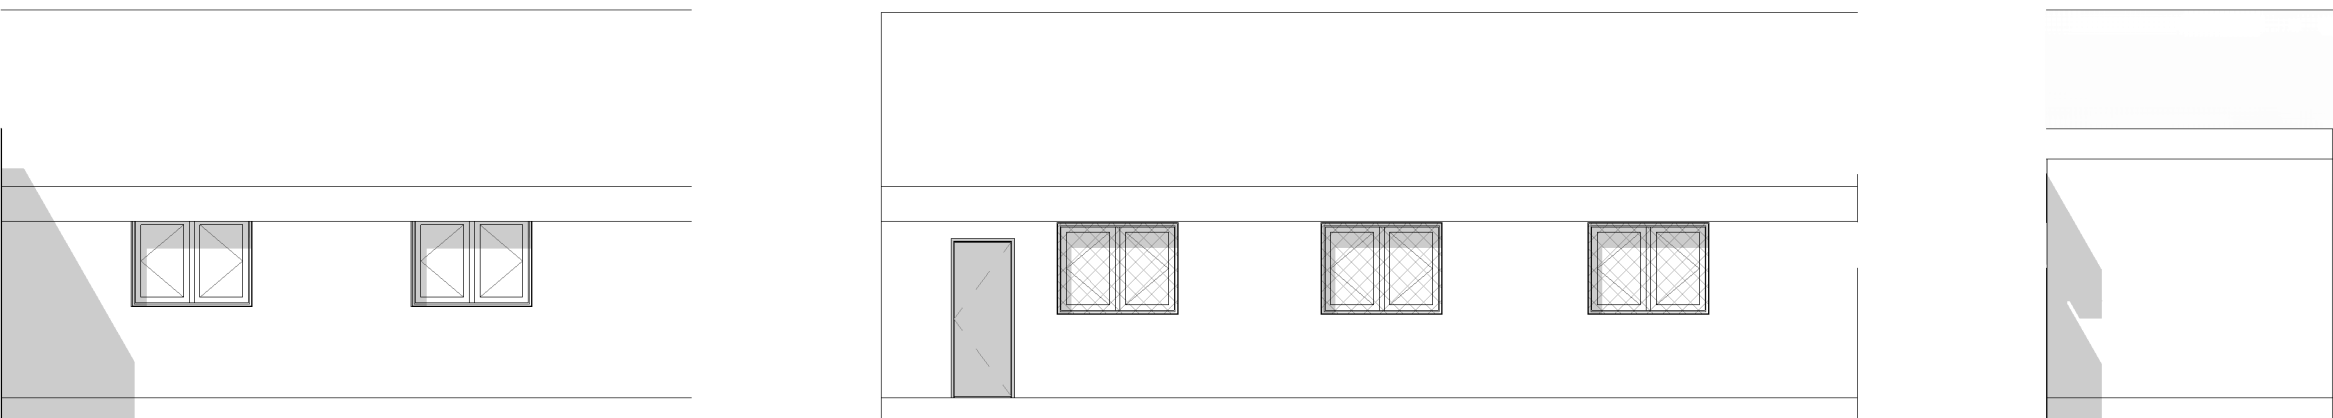


BY1 Back Yard - Elevation 1

1 : 100

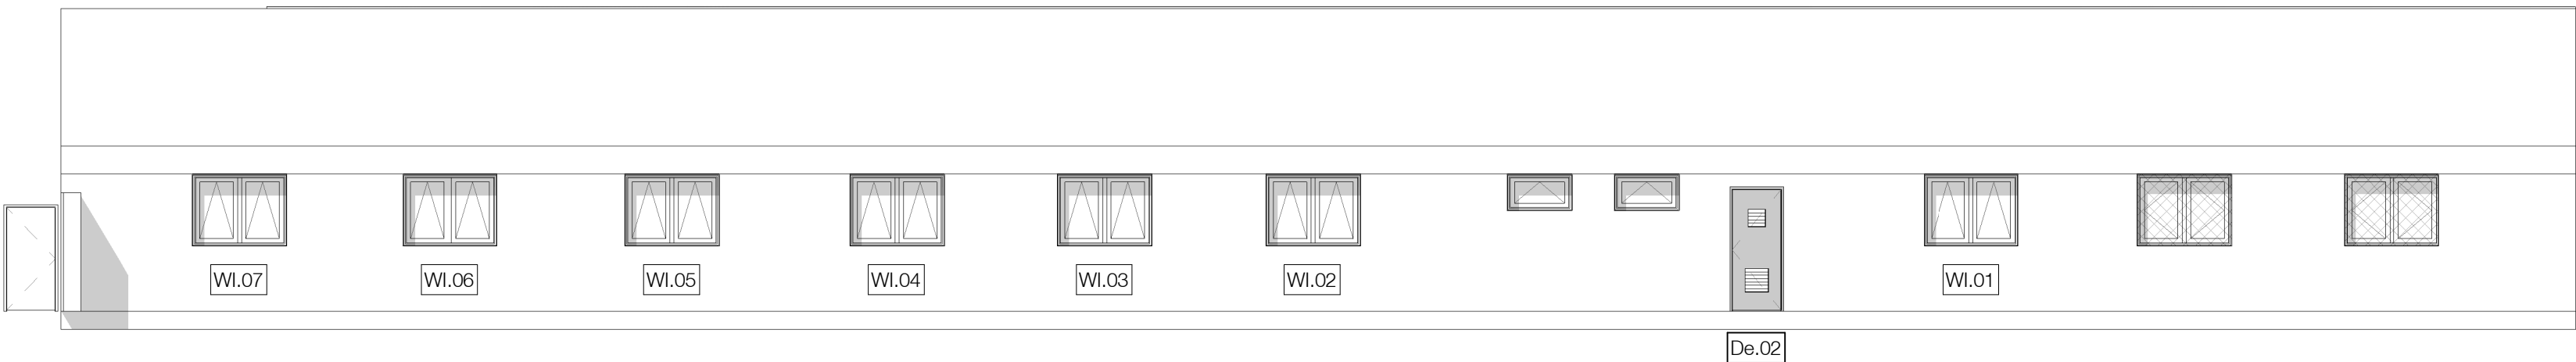


BY3 Back Yard - Elevation 3

1 : 100

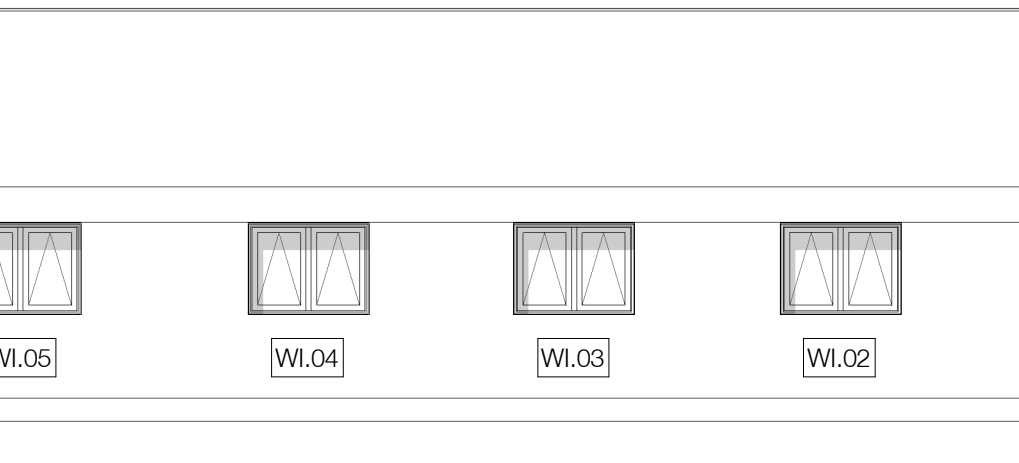


BY2 Back Yard - Elevation 2

1 : 100

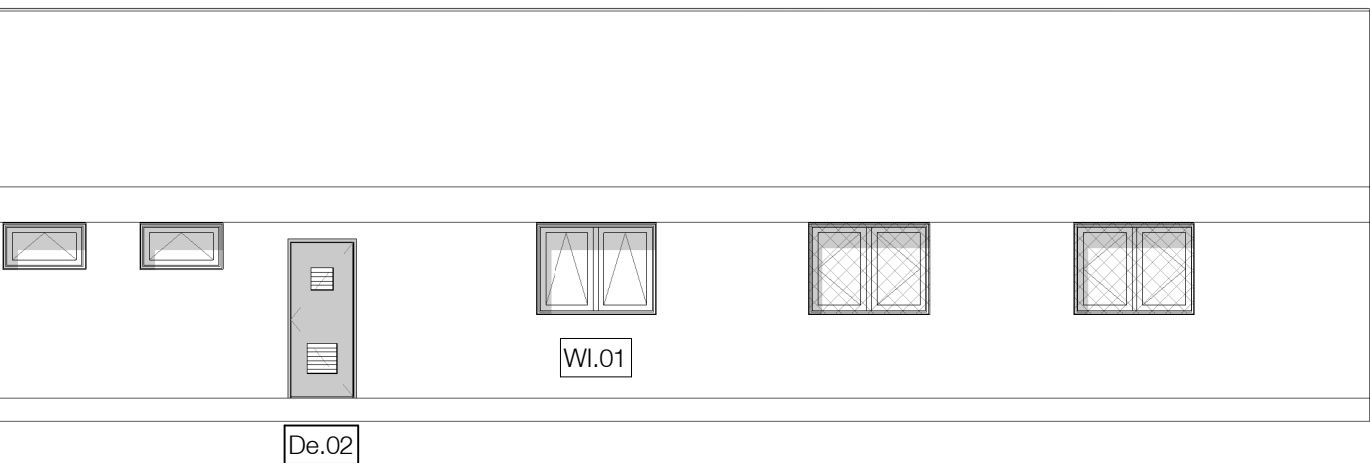


3 Elevation 3

1 : 100

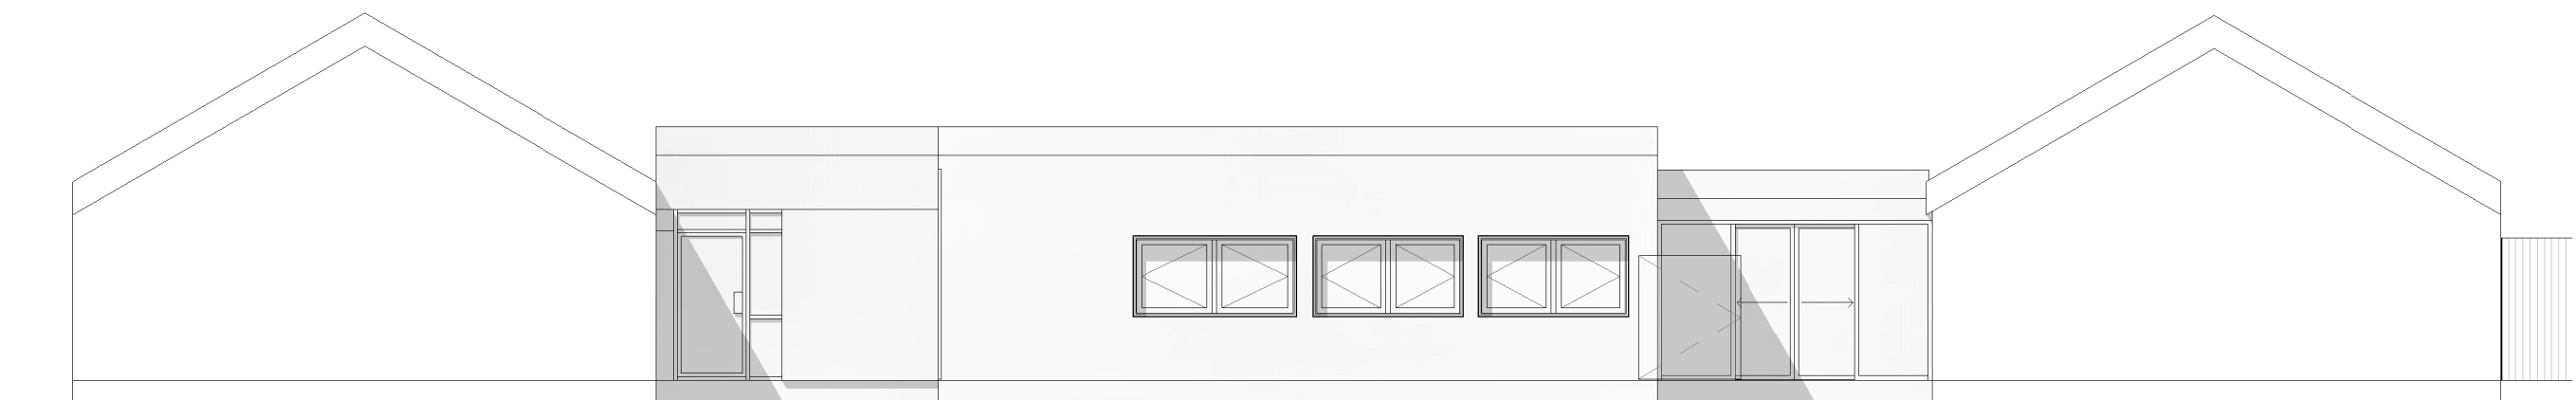

4 Elevation 4

1 : 100

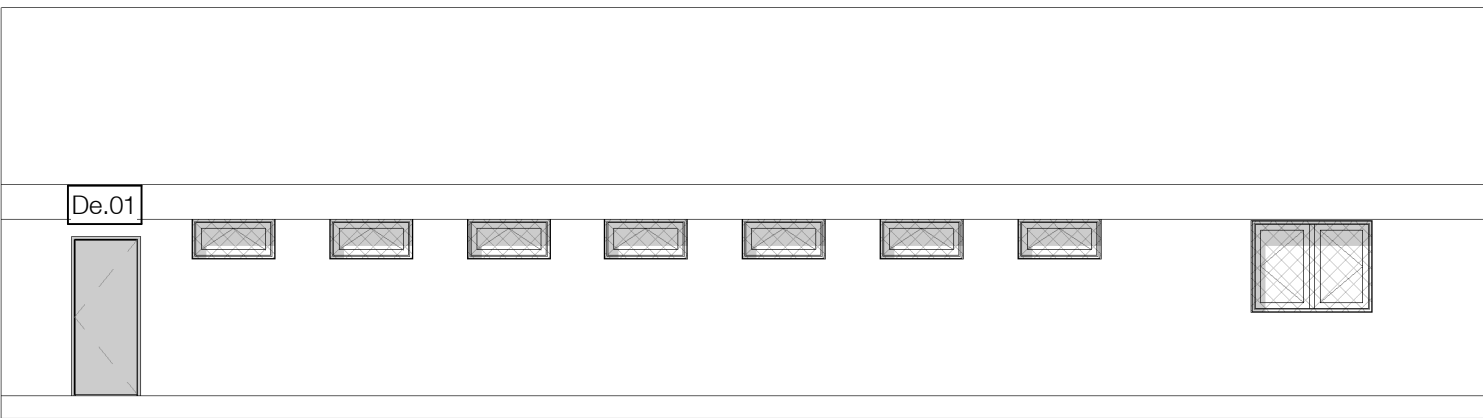

FY1 Front Yard - Elevation 1

1 : 100



FY2 Front Yard - Elevation 2

1 : 100




FY3 Front Yard - Elevation 3

1 : 100



FY4 Front Yard - Elevation 4

1 : 100

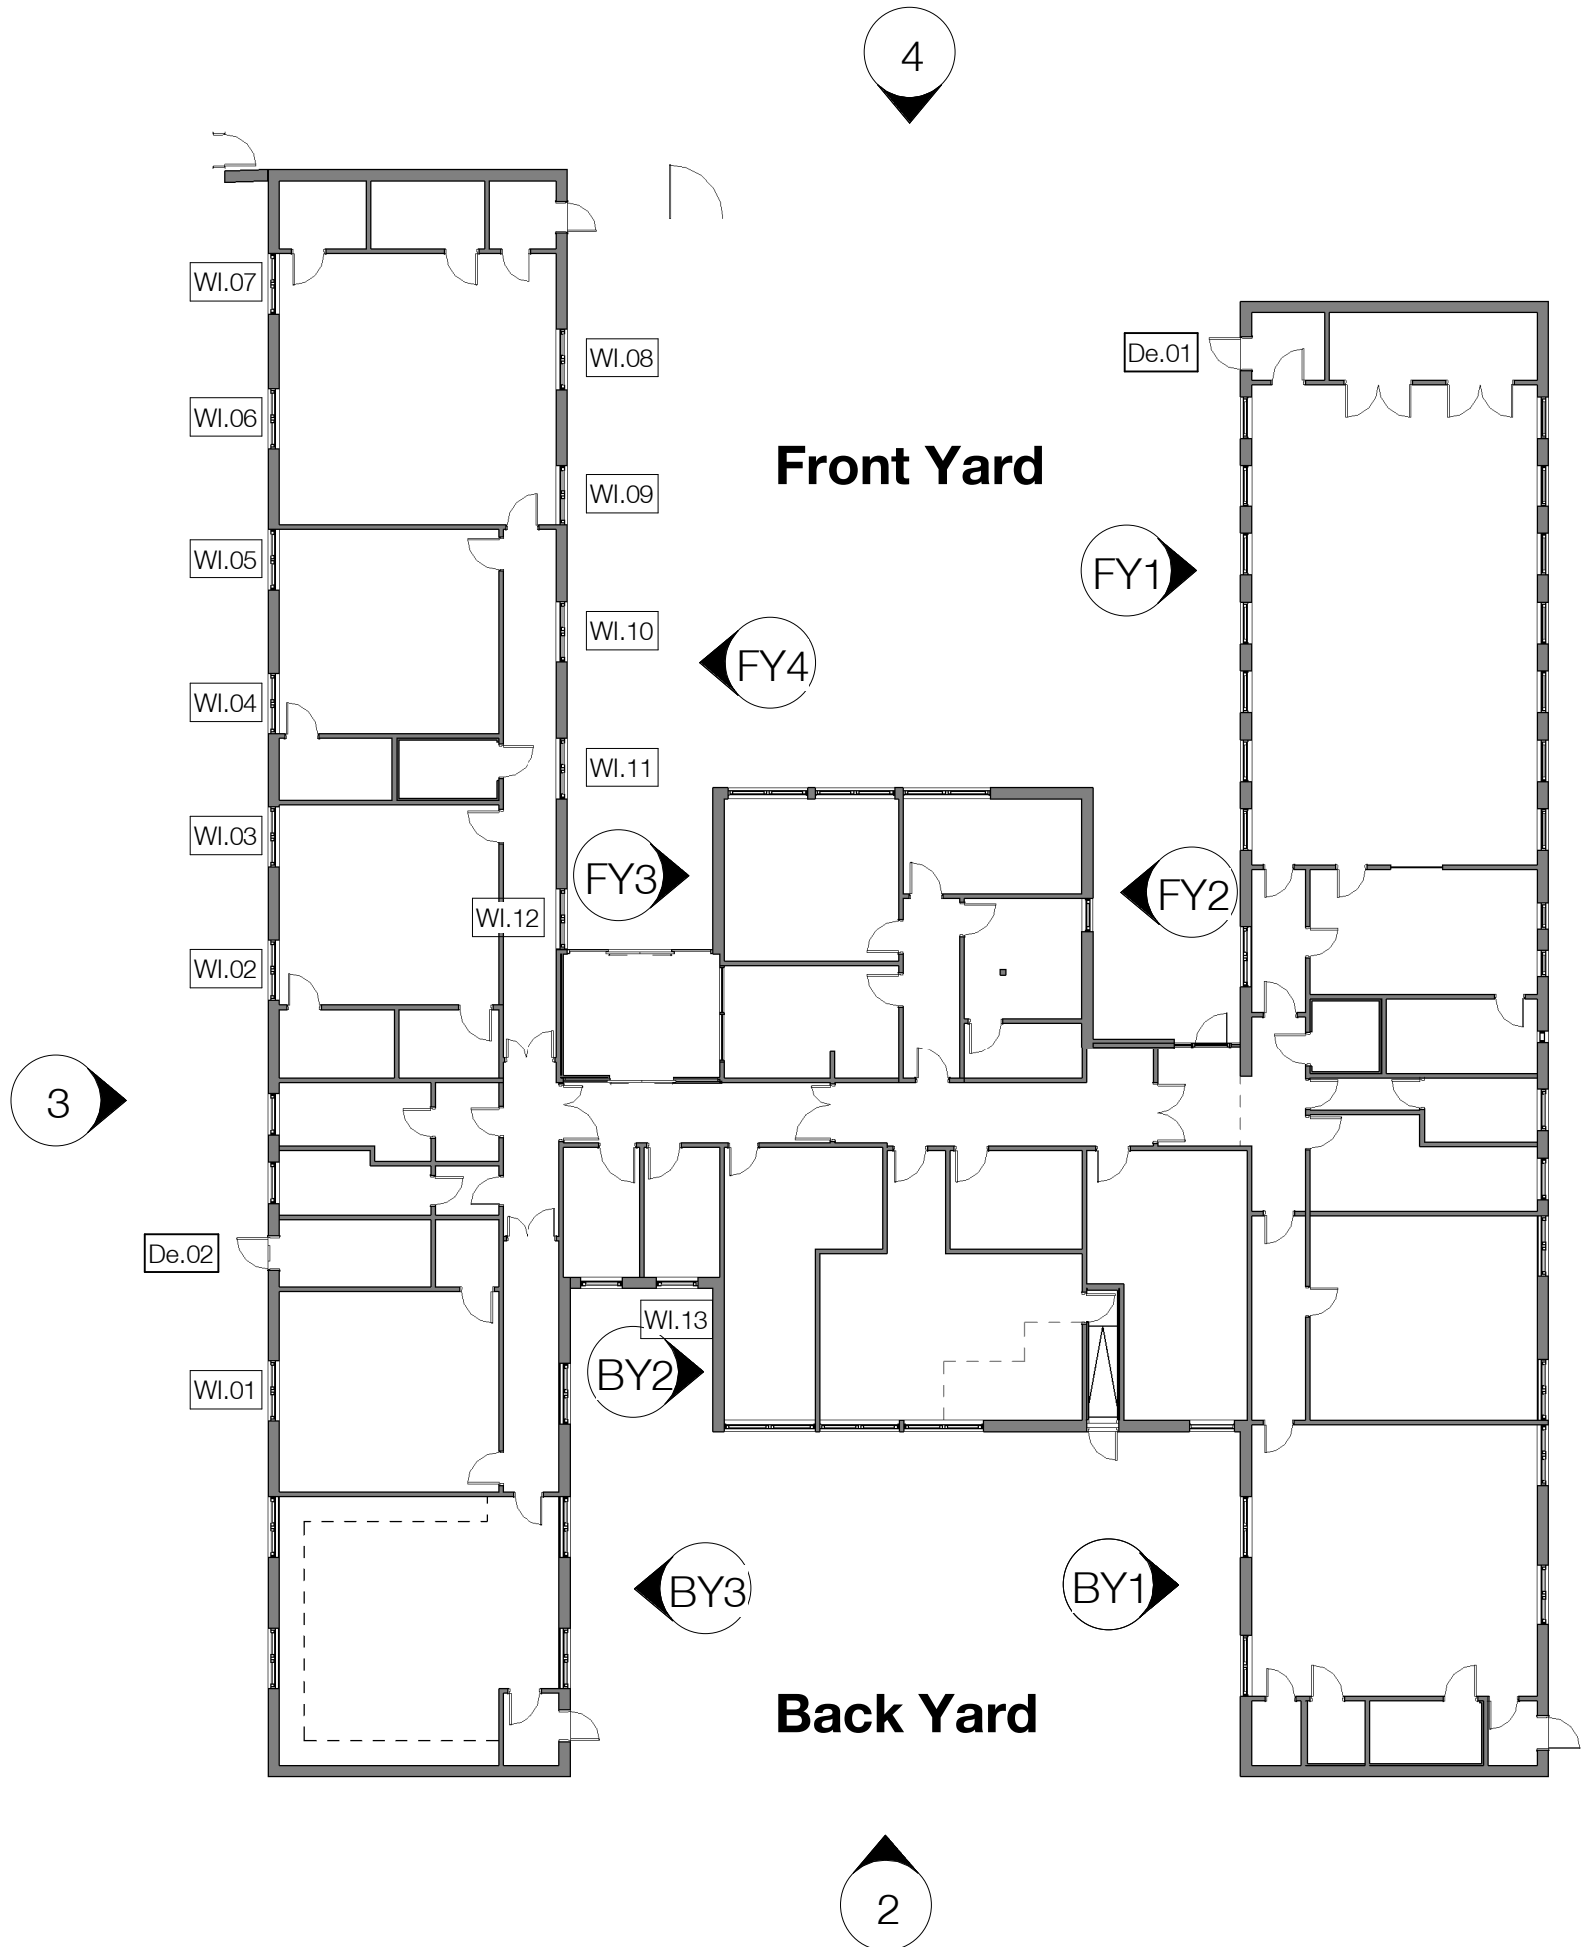


Window Schedule - Proposed Replacements						
Mark	Window Type	Room		Construction		
		Name	No.	Width	Height	
W1.01	W1	Class 4	00.17	Measured to match existing on site	Measured to match existing on site	
W1.02	W1	Class 3	00.08	Measured to match existing on site	Measured to match existing on site	
W1.03	W1	Class 3	00.08	Measured to match existing on site	Measured to match existing on site	
W1.04	W1	Class 5	00.05	Measured to match existing on site	Measured to match existing on site	
W1.05	W1	Class 5	00.05	Measured to match existing on site	Measured to match existing on site	
W1.06	W1	Class 6	00.04	Measured to match existing on site	Measured to match existing on site	
W1.07	W1	Class 6	00.04	Measured to match existing on site	Measured to match existing on site	
W1.08	W1	Class 6	00.04	Measured to match existing on site	Measured to match existing on site	
W1.09	W1	Class 6	00.04	Measured to match existing on site	Measured to match existing on site	
W1.10	W1	Corridor	00.57	Measured to match existing on site	Measured to match existing on site	
W1.11	W1	Corridor	00.57	Measured to match existing on site	Measured to match existing on site	
W1.12	W1	Corridor	00.57	Measured to match existing on site	Measured to match existing on site	
W1.13	W2	Office	00.23	Measured to match existing on site	Measured to match existing on site	

External Door Schedule - Proposed									
Mark	Room		Door Type	Structural Opening		Ironmongery	Mag-lock	Vision Panel	Comments
	Number	Name		Height	Width				
De.01	00.53	Circulation	D1	2100.00	910.00	Pushbar and pushplate			Maglock release on fire
De.02	00.15	Boiler	D4	2100.00	910.00				300°300mm Louvre at high level, 400°400mm Louvre at low level


Louvre Schedule - Proposed						
Mark	Window Type	Room		Construction		
		Name	No.	Width	Height	
W1.14	W3	Boiler Room	00.47	400.00	400.00	
W1.15	W3	Boiler Room	00.47	300.00	300.00	

KEY

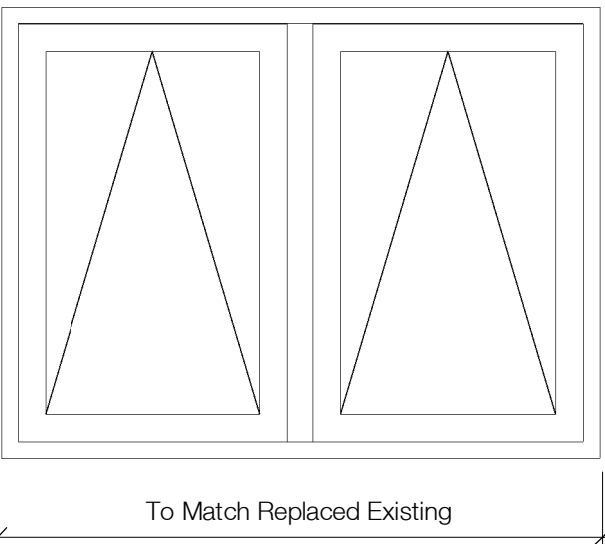

Type W1
New Window Types

1 : 20

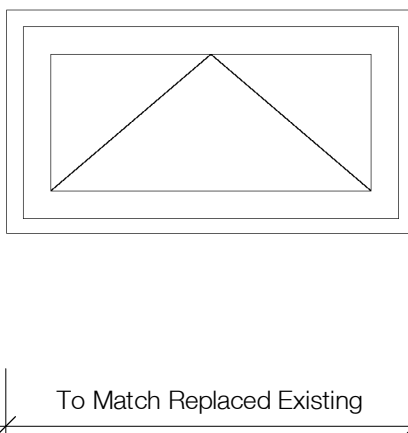

Type W2

P3	Issued for planning	HRL	KPE	25/01/24
P2	Issued for planning pre-app discussion	HRL	KPE	17/01/24
P1	Issued for Costing	PAL	KPE	22/12/23

Rev	Description	Drawn	Checked	Date
-----	-------------	-------	---------	------

Subability INFORMATION

Project
Pupil Referral Unit
New Kershaw Centre
Deal Street, Bury, BL9 7PZ

Drawing
GA Proposed Elevations

Drawing Number							
Project ID	Originator	Zone	Level	Type	Role	Number	
NKC	- RYD	- 00	- ZZ	- DR	- A	- 3601	
Project Number	Scale at A1	Status	Revision				
11348-01	As Indicated	S2	P3				

info@ryderarchitecture.com
www.ryderarchitecture.com

Ryder