



1 Elevation 1

1 : 100

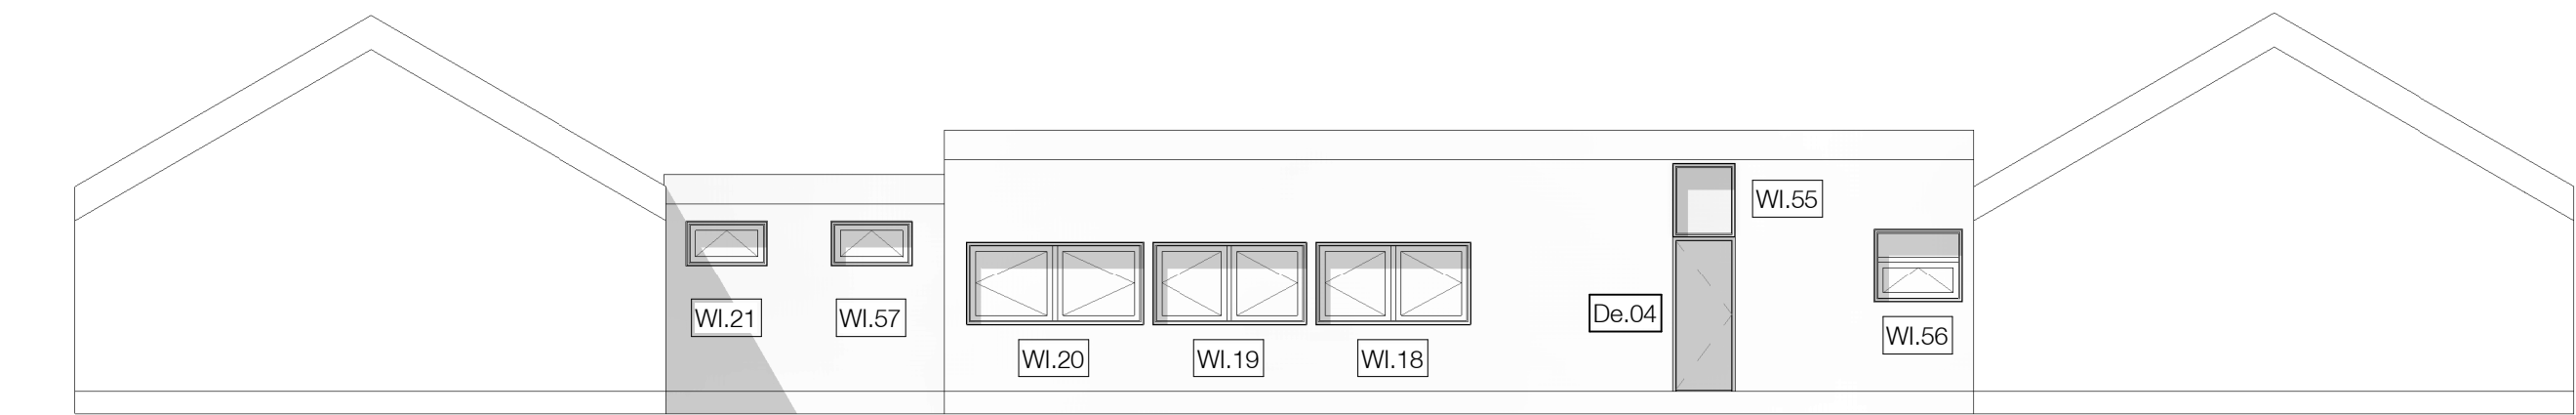


2 Elevation 2

1 : 100

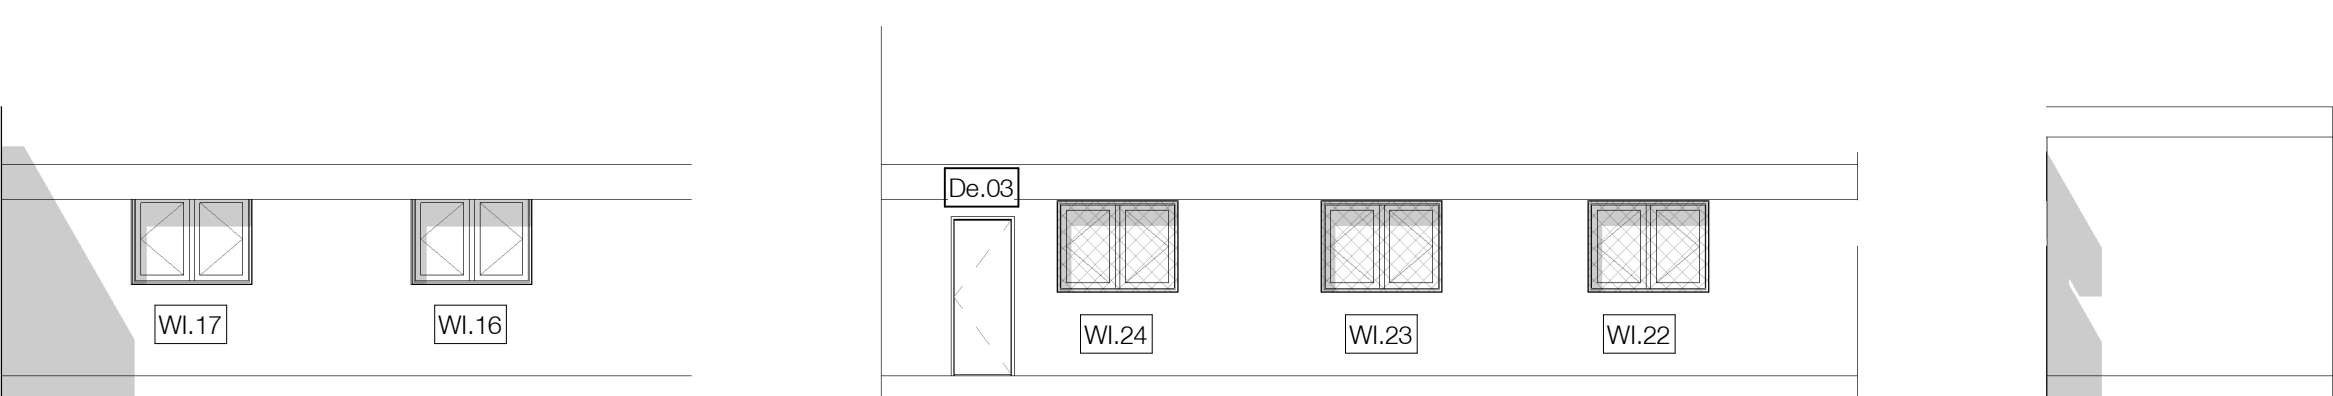


BY1 Back Yard - Elevation 1

1 : 100

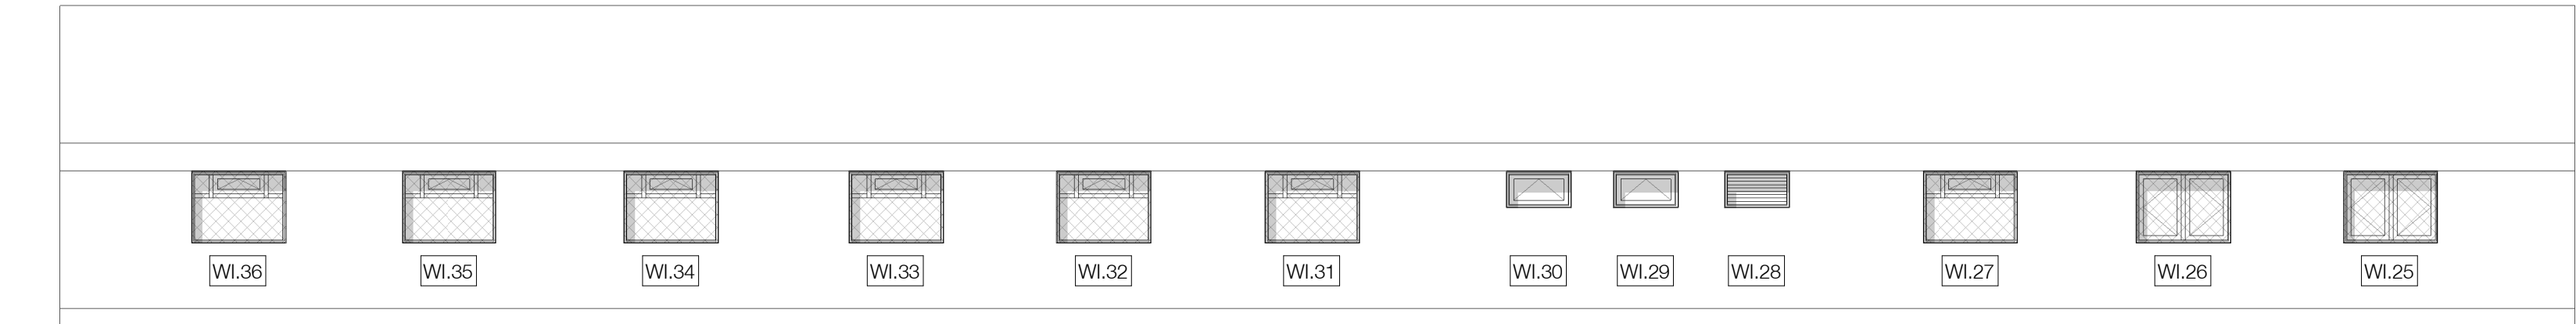


3 Elevation 3

1 : 100

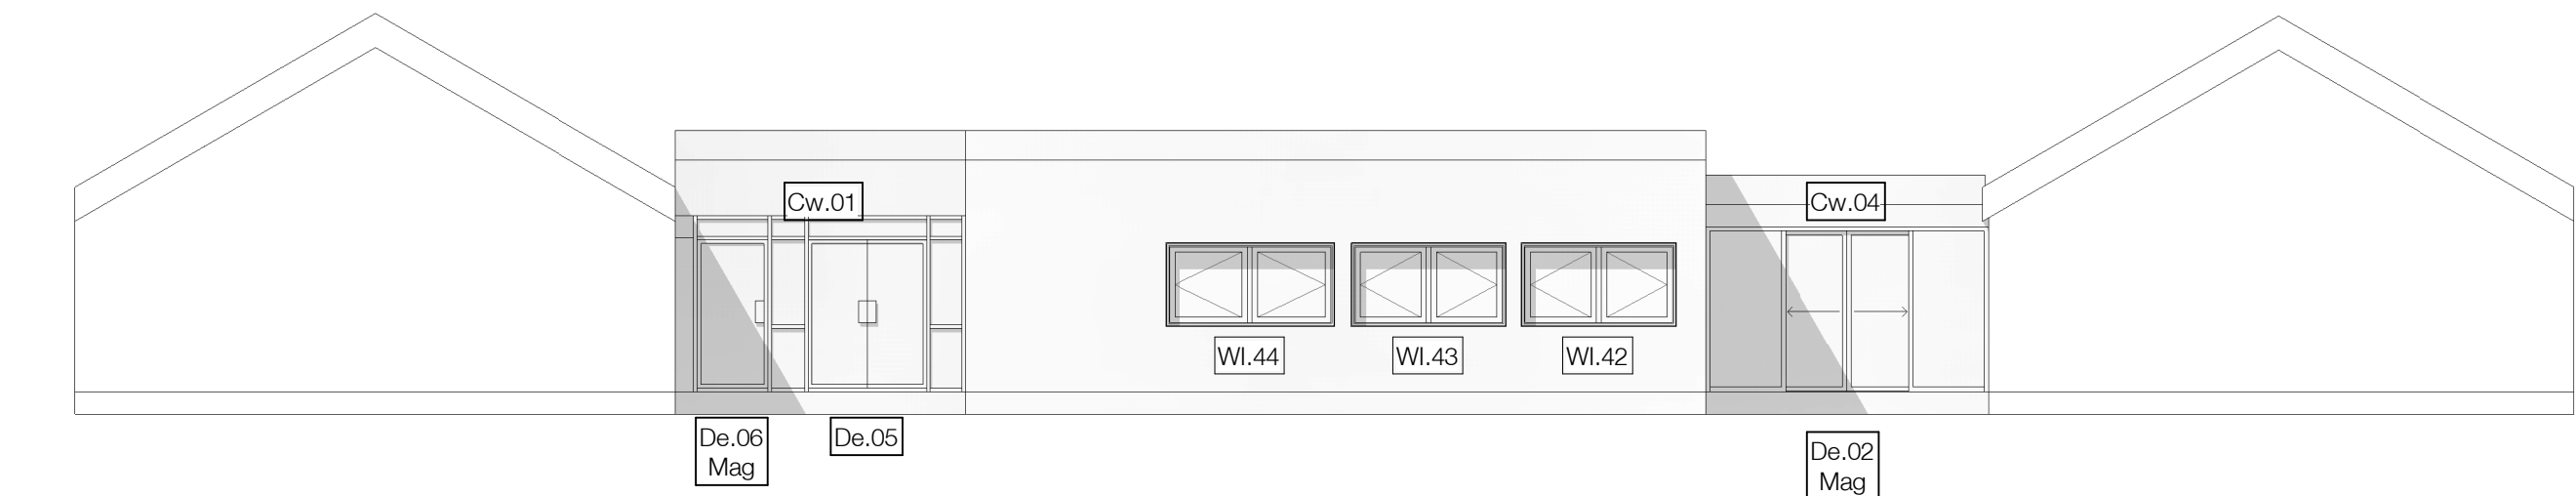

4 Elevation 4

1 : 100

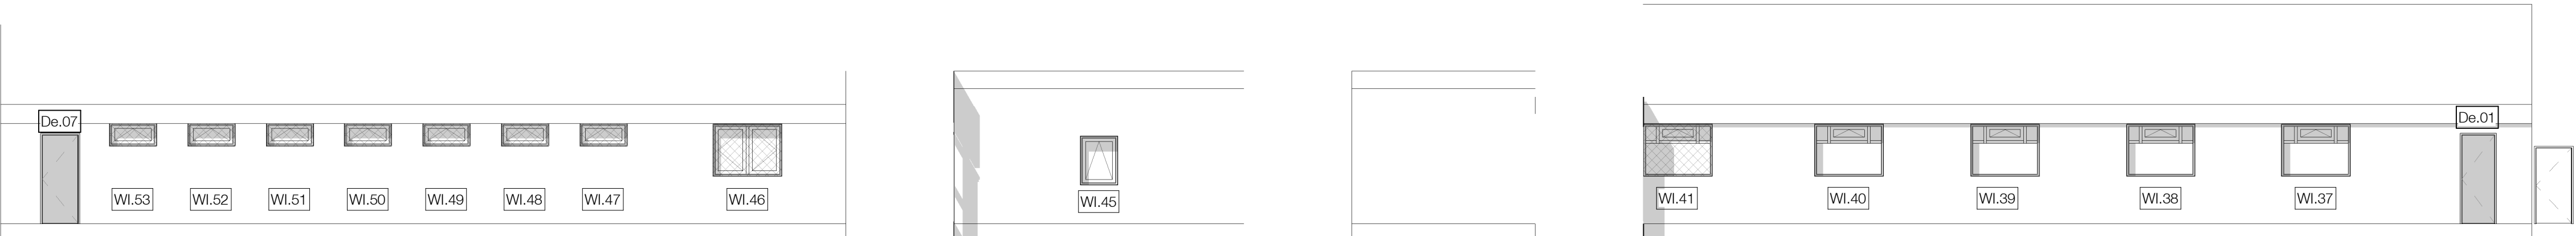

FY1 Front Yard - Elevation 1

1 : 100

FY2 Front Yard - Elevation 2


1 : 100

FY3 Front Yard - Elevation 3

1 : 100

FY4 Front Yard - Elevation 4

1 : 100

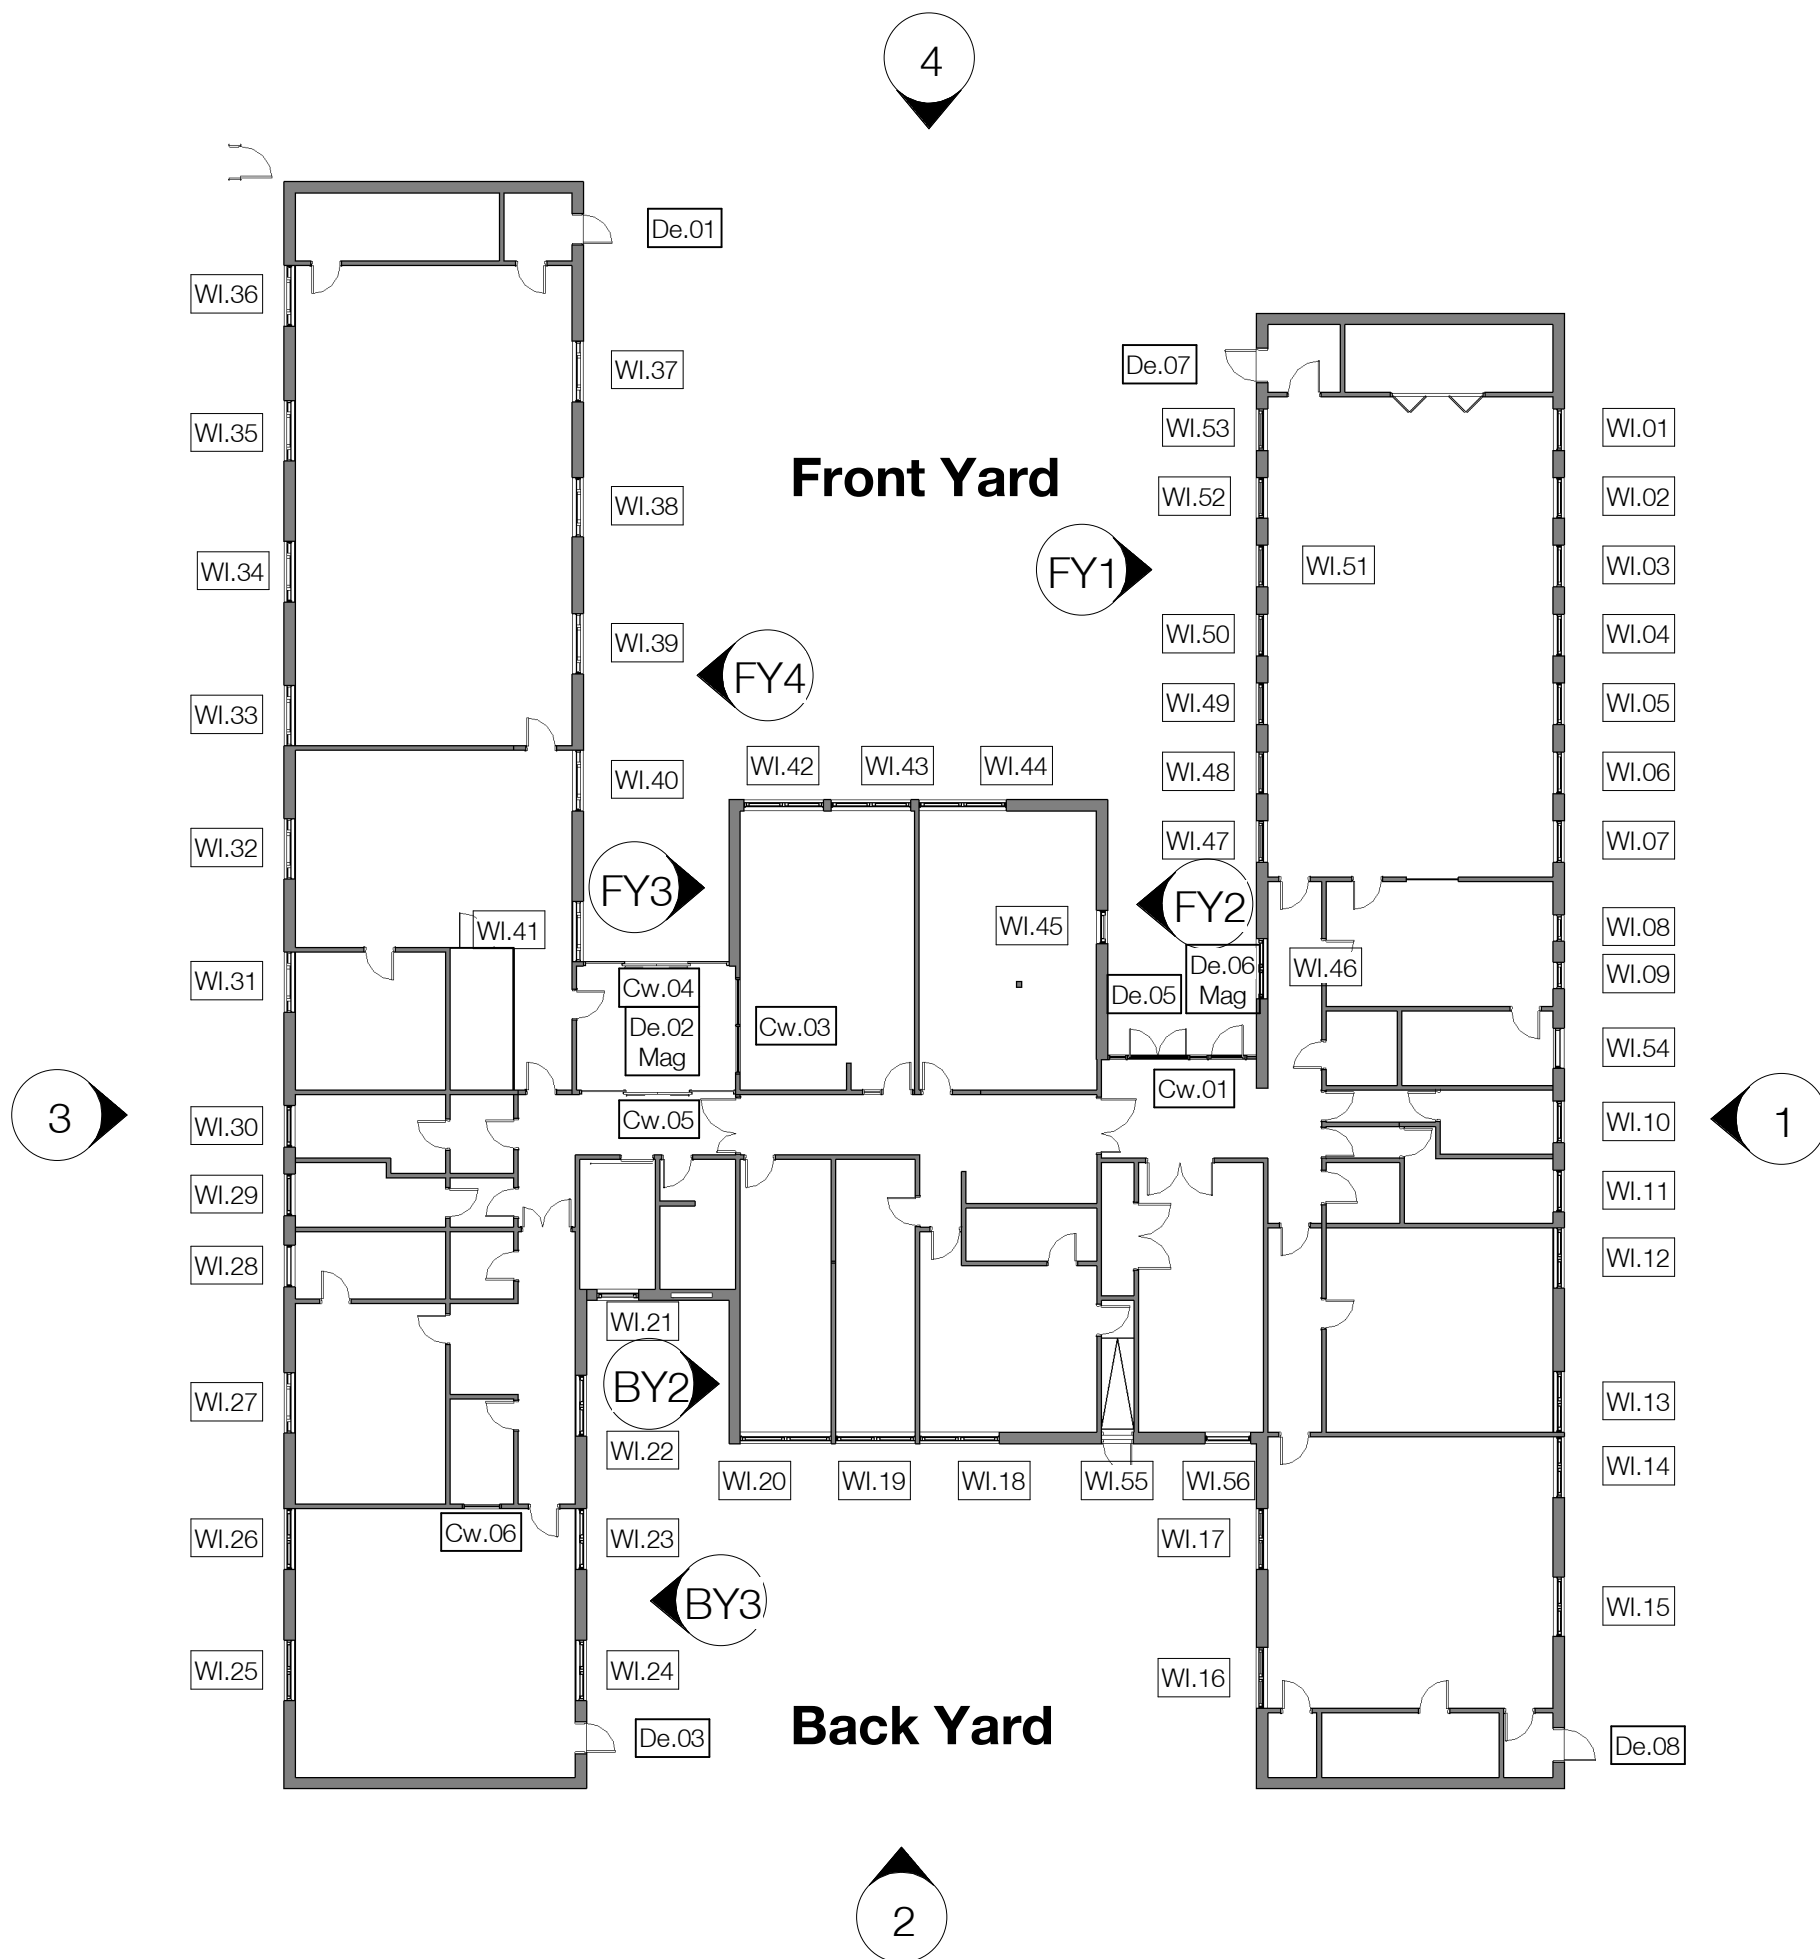

Window Schedule - Existing					
Mark	Room		Construction		
	Name	No.	Width	Height	Shutter
Wi.01	Community	G0027	Measured on Site	Measured on Site	•
Wi.02	Community	G0027	Measured on Site	Measured on Site	•
Wi.03	Community	G0027	Measured on Site	Measured on Site	•
Wi.04	Community	G0027	Measured on Site	Measured on Site	•
Wi.05	Community	G0027	Measured on Site	Measured on Site	•
Wi.06	Community	G0027	Measured on Site	Measured on Site	•
Wi.07	Community	G0027	Measured on Site	Measured on Site	•
Wi.08	Kitchen	G0054	Measured on Site	Measured on Site	
Wi.09	Kitchen	G0054	Measured on Site	Measured on Site	
Wi.10	WC/Female	G0032	Measured on Site	Measured on Site	
Wi.11	WC/Male	G0033	Measured on Site	Measured on Site	
Wi.12	Office	G0035	Measured on Site	Measured on Site	•
Wi.13	Office	G0035	Measured on Site	Measured on Site	•
Wi.14	Community	G0036	Measured on Site	Measured on Site	
Wi.15	Community	G0036	Measured on Site	Measured on Site	
Wi.16	Community	G0036	Measured on Site	Measured on Site	
Wi.17	Community	G0036	Measured on Site	Measured on Site	
Wi.18	Office	G0019	Measured on Site	Measured on Site	
Wi.19	Office	G0047	Measured on Site	Measured on Site	
Wi.20	Office	G0051	Measured on Site	Measured on Site	
Wi.21	DIS/WC	G0016	Measured on Site	Measured on Site	
Wi.22	Circulation	G0008	Measured on Site	Measured on Site	•
Wi.23	Community	G0015	Measured on Site	Measured on Site	•
Wi.24	Community	G0015	Measured on Site	Measured on Site	•
Wi.25	Community	G0015	Measured on Site	Measured on Site	•
Wi.26	Community	G0015	Measured on Site	Measured on Site	•
Wi.27	Office	G0013	Measured on Site	Measured on Site	•
Wi.28	Boiler	G0011	Measured on Site	Measured on Site	
Wi.29	WC/Male	G0009	Measured on Site	Measured on Site	
Wi.30	WC/Female	G0007	Measured on Site	Measured on Site	
Wi.31	Kitchen	G0046	Measured on Site	Measured on Site	•
Wi.32	Library	G0005	Measured on Site	Measured on Site	•
Wi.33	Library	G0004	Measured on Site	Measured on Site	•
Wi.34	Library	G0004	Measured on Site	Measured on Site	•

Window Schedule - Existing					
Mark	Room		Construction		
	Name	No.	Width	Height	Shutter
Wi.35	Library	G0004	Measured on Site	Measured on Site	•
Wi.36	Library	G0004	Measured on Site	Measured on Site	•
Wi.37	Library	G0004	Measured on Site	Measured on Site	
Wi.38	Library	G0004	Measured on Site	Measured on Site	
Wi.39	Library	G0004	Measured on Site	Measured on Site	
Wi.40	Library	G0005	Measured on Site	Measured on Site	
Wi.41	Library	G0005	Measured on Site	Measured on Site	•
Wi.42	Office	G0023	Measured on Site	Measured on Site	
Wi.43	Office	G0023	Measured on Site	Measured on Site	
Wi.44	Office	G0022	Measured on Site	Measured on Site	
Wi.45	Office	G0022	Measured on Site	Measured on Site	
Wi.46	Circulation	G0043	Measured on Site	Measured on Site	•
Wi.47	Community	G0027	Measured on Site	Measured on Site	•
Wi.48	Community	G0027	Measured on Site	Measured on Site	•
Wi.49	Community	G0027	Measured on Site	Measured on Site	•
Wi.50	Community	G0027	Measured on Site	Measured on Site	•
Wi.51	Community	G0027	Measured on Site	Measured on Site	•
Wi.52	Community	G0027	Measured on Site	Measured on Site	•
Wi.53	Community	G0027	Measured on Site	Measured on Site	•
Wi.54	Plant Room	G0028	Measured on Site	Measured on Site	
Wi.55	Circulation	G0041	Measured on Site	Measured on Site	
Wi.56	Meeting room	G0021	Measured on Site	Measured on Site	
Wi.57	Repro	G0017	Measured on Site	Measured on Site	

Glazing Schedule - Existing			
Mark	Length	Height	Comments
Cw.01	Measured on site	Measured on site	Door De.05 removed, and partial Cw.01 replaced by brickwall
Cw.03	Measured on site	Measured on site	Internal Screen
Cw.04	Measured on site	Measured on site	Sliding Door Screen
Cw.05	Measured on site	Measured on site	Sliding Door Screen
Cw.06	Measured on site	Measured on site	Internal Screen

External Door Schedule - Existing		
Mark	Room	Name
	Number	
De.01	G0001	Circulation
De.02	G0024	Foyer
De.03	G0015	Community
De.04	G0041	Circulation
De.05	G0043	Circulation
De.06	G0043	Circulation
De.07	G0026	Circulation
De.08	G0037	Circulation


The use of this data by the recipient acts as an agreement of the following statements:
Do not use this data if you do not agree with any of the following statements:-

Fyder Architecture has co-ordinated relevant information received from third parties, but are not responsible for the content of the information received from others.

The controlled version of this drawing should be viewed in DWG or PDF format not DWG or other formats. All prints of this drawing must be made in full colour.

Where this drawing has been based upon Ordnance Survey data, it has been reproduced under the terms of Fyder Licence No. 100000144. Reproduction of this drawing in whole or in part is prohibited without the prior permission of Ordnance Survey.

Do not scale the drawing. Use figured dimensions in all cases. Check all dimensions on site. Report any discrepancies in writing to Fyder before proceeding.

 

P3	Issued for planning	HRL	KPE	25/01/24
P2	Issued for planning pre-app discussion	HRL	KPE	17/01/24
P1	Issued for Costing	PAL	KPE	22/12/23

Rev	Description	Drawn	Checked	Date
-----	-------------	-------	---------	------

Subtality
INFORMATION

Project
Pupil Referral Unit
New Kershaw Centre
Deal Street, Bury, BL9 7PZ

Drawing
GA Existing Elevations

Drawing Number						
Project ID	Originator	Zone	Level	Type	Role	Number
NKC	- RYD	- 00	- ZZ	- DR	- A	- 3600
Project Number	Scale at A1	Status	Revision			
11348-01	As Indicated	S2	P3			

info@ryderarchitecture.com
www.ryderarchitecture.com

Ryder