



View A



View B



View C



View D



The use of this data by the recipient acts as an agreement of the following statements. Do not use this data if you do not agree with any of the following statements:

Ryder Architecture has co-ordinated relevant information received from third parties, but are not responsible for the content of the information received from others.


The controlled version of this drawing should be viewed in DWG or PDF format not DWG or other formats. All prints of this drawing must be made in full colour.

Where this drawing has been based upon Ordnance Survey data, it has been reproduced under the terms of Ryder Licence No. 100000144. Reproduction of this drawing in whole or in part is prohibited without the prior permission of Ordnance Survey.


Do not scale the drawing. Use figured dimensions in all cases. Check all dimensions on site. Report any discrepancies in writing to Ryder before proceeding.

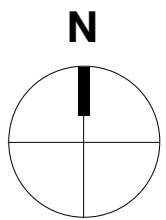 


- Ownership boundary
- Existing fence
- To be removed
- New fence, 2.4mm High. V mesh fencing. Refer to specification data sheet
- New fence, 3000mm High. V mesh fencing. Refer to specification data sheet
- New 1500mm wide gate - pedestrian access
- New 3600mm wide gate - vehicular access
- Approximate areas for vegetation scrub tidy up. To be confirmed on site.

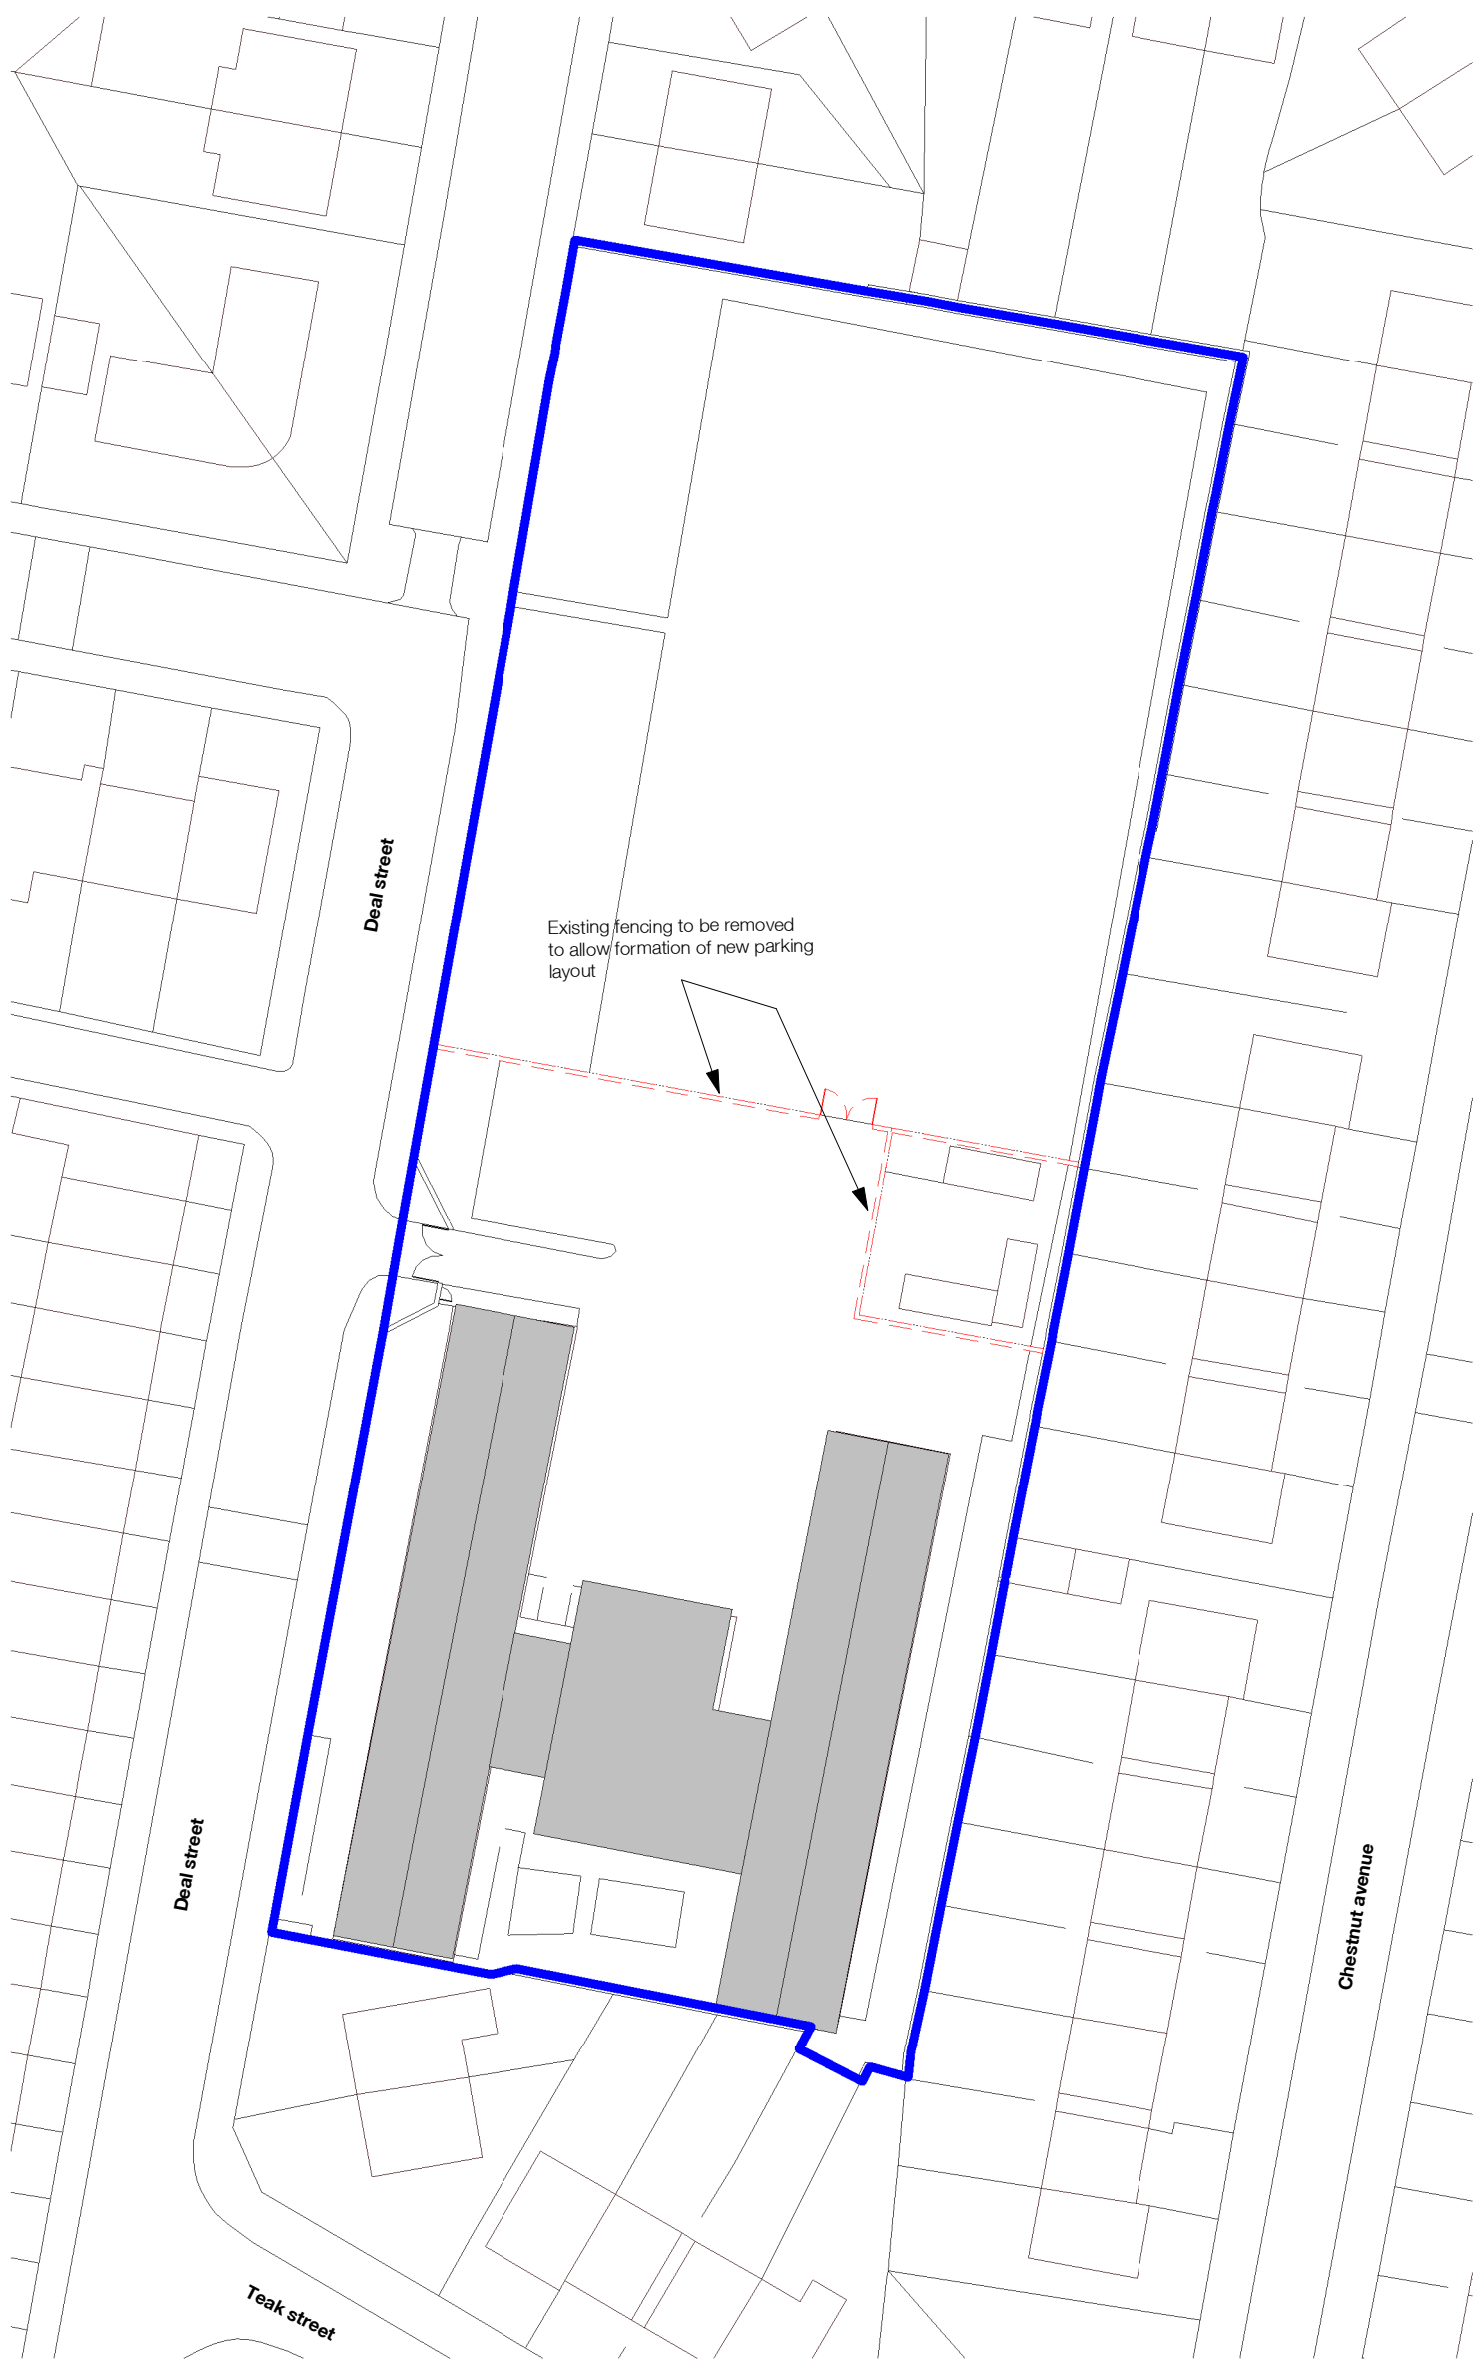

1 Existing Site Plan
1 : 500

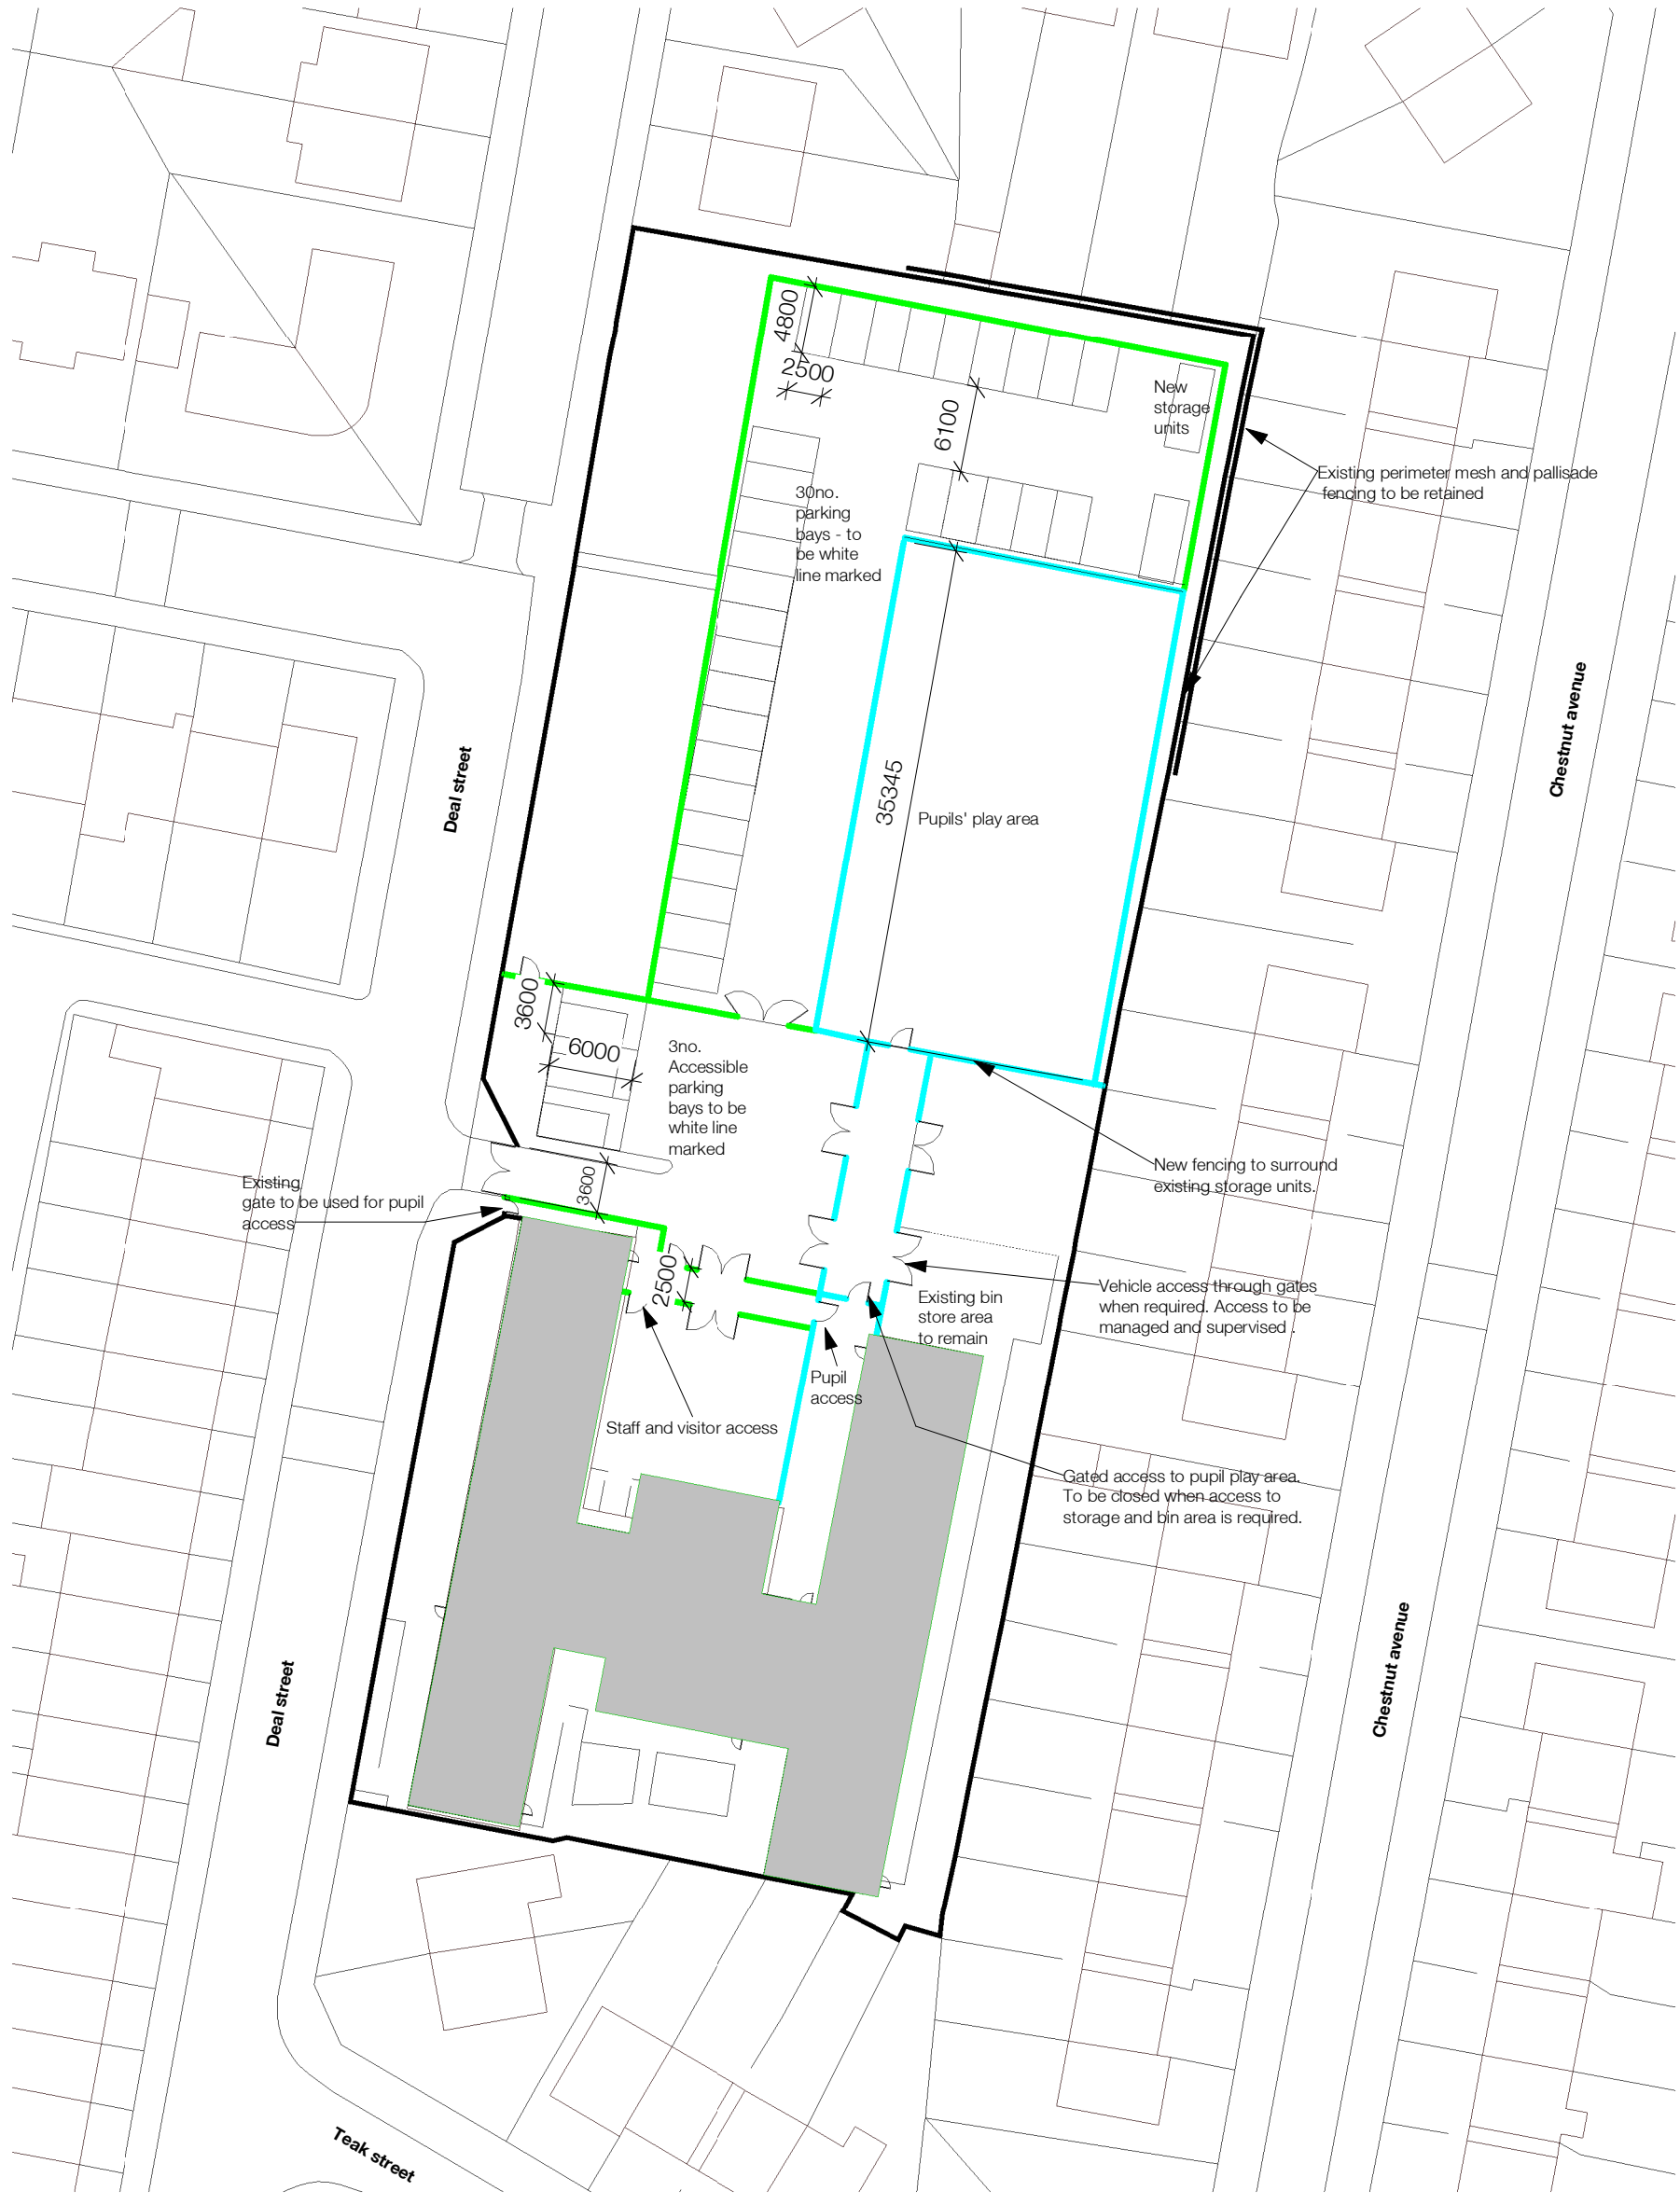

2 Proposed Site Plan
1 : 500

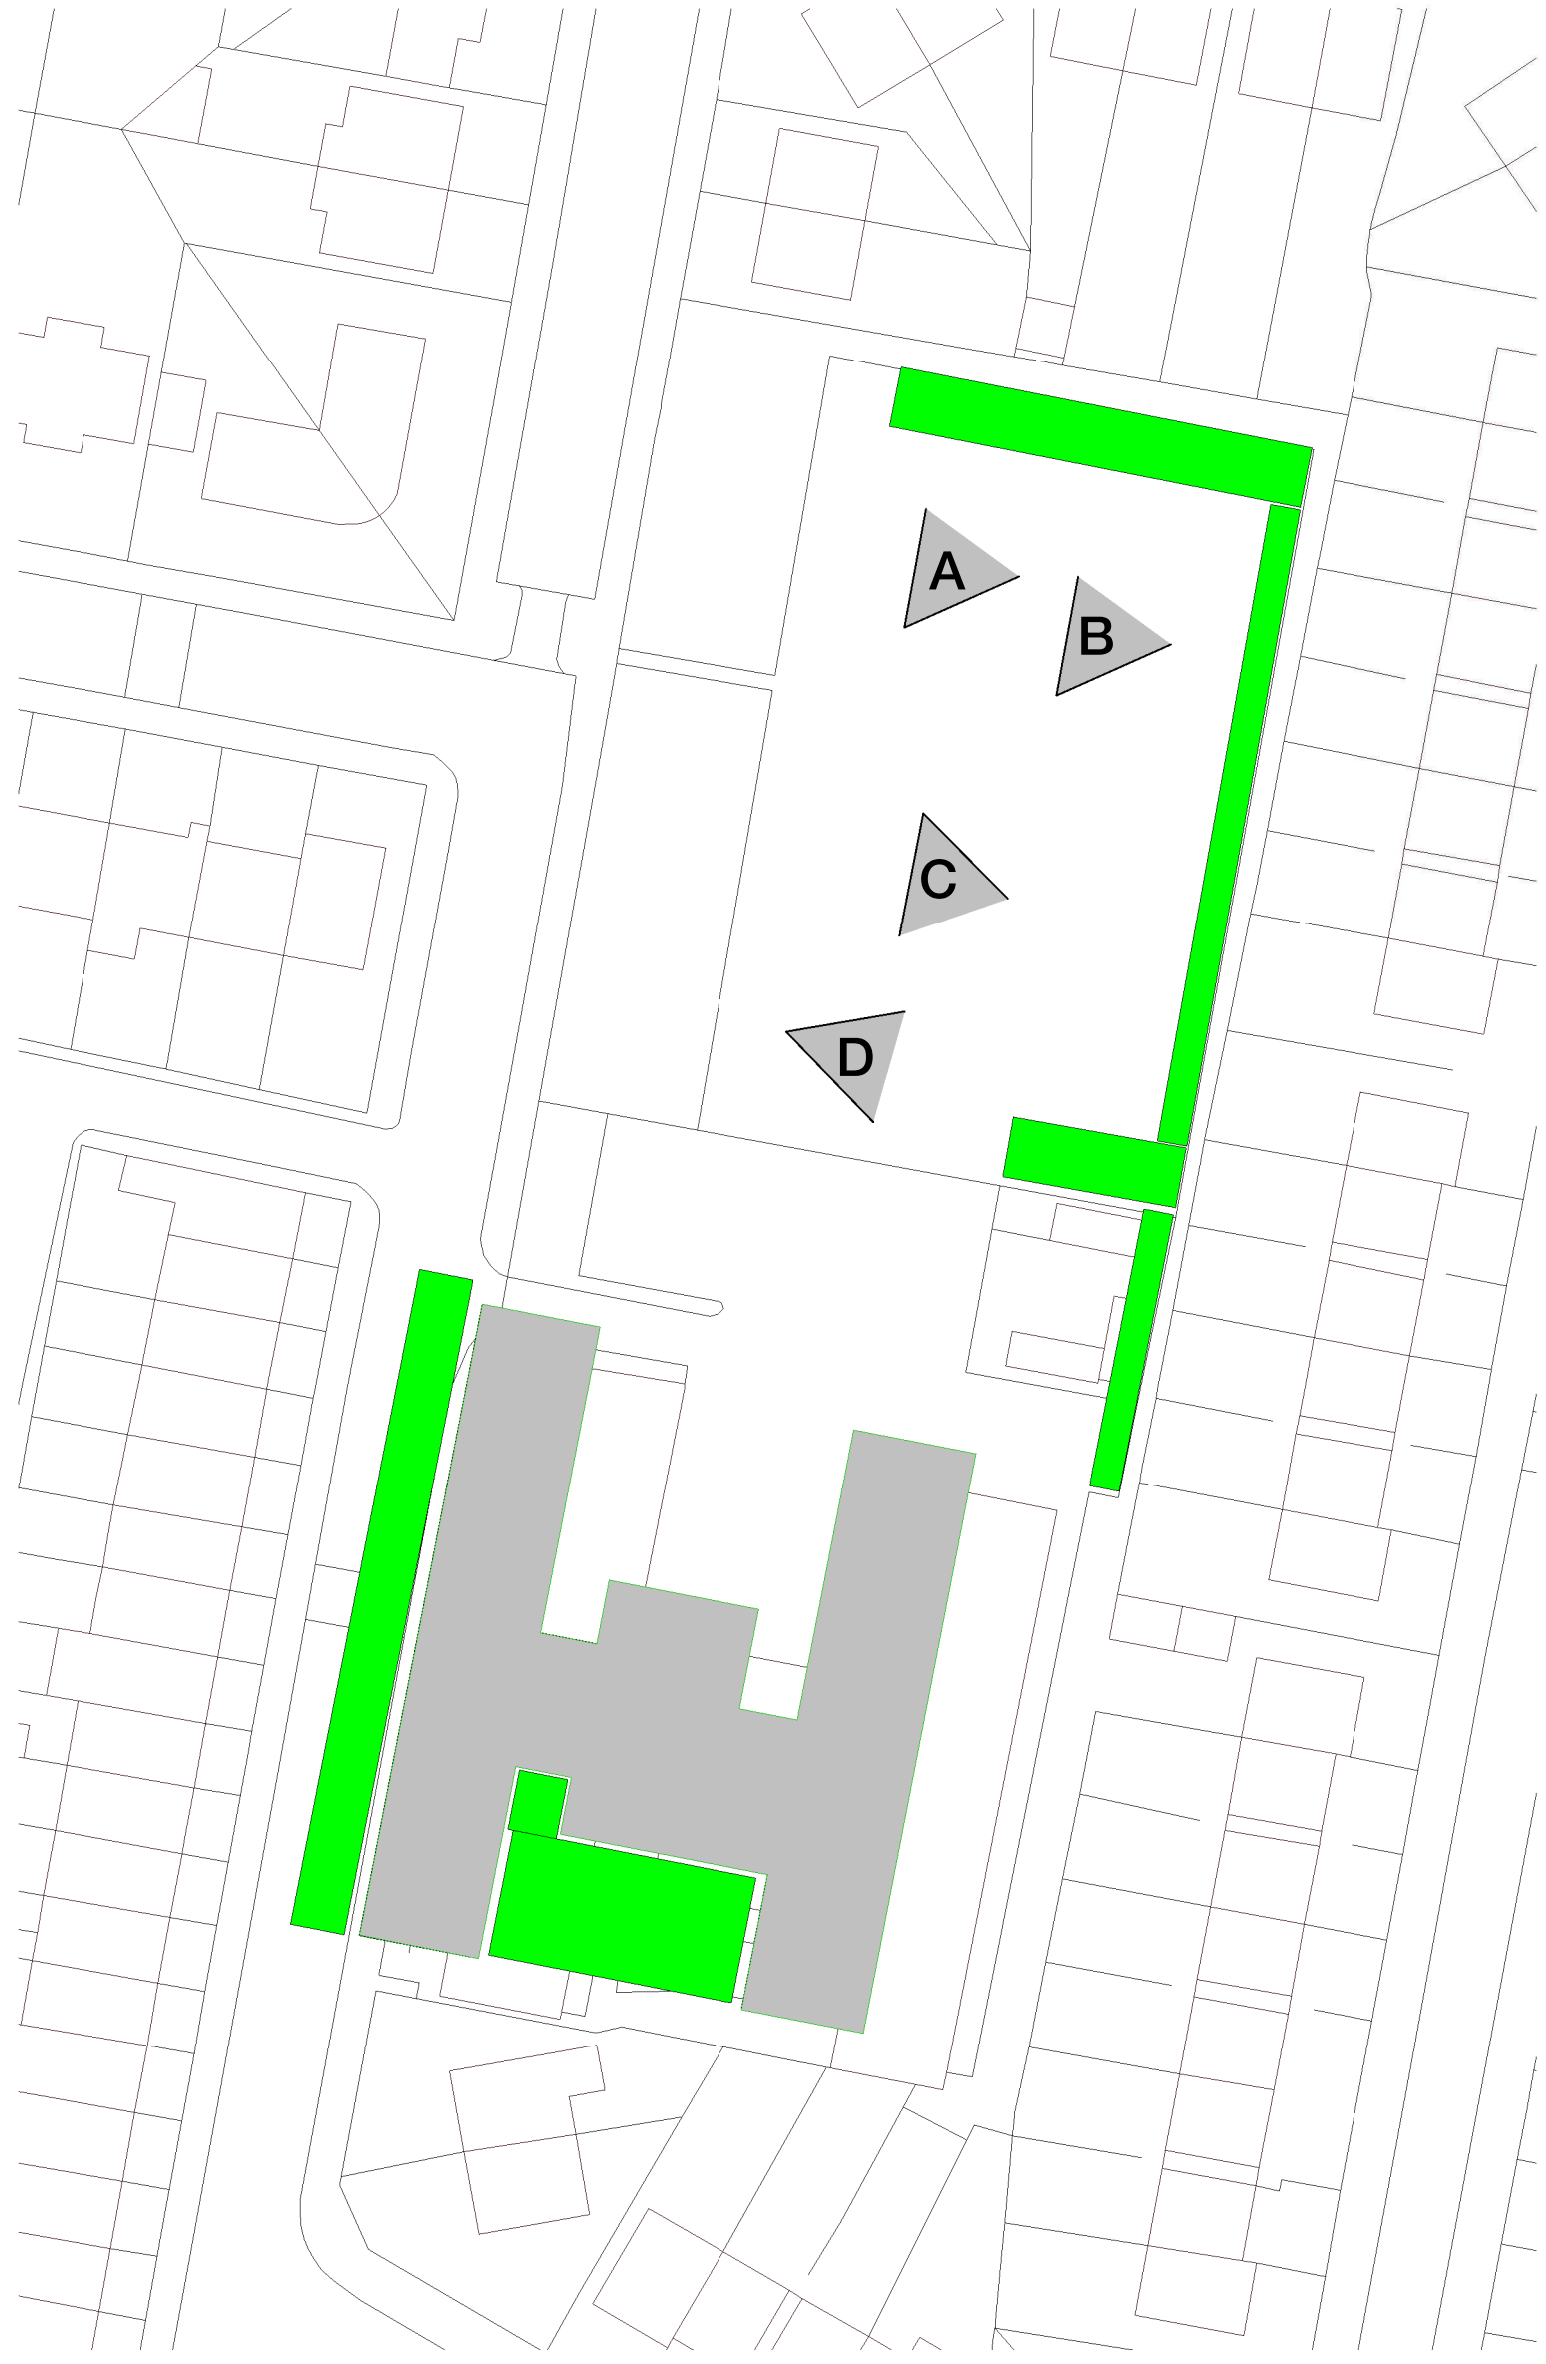

3 Approximate areas for tree removal
1 : 500

P4	Issued for planning	HR	KPE	25/01/24
P3	Issued for planning pre-app discussion	HR	KPE	17/01/24
P2	Issued for Costing	KPE	PAL	22/12/23
P1	First Issue	PAL	DFO	15/12/23

Rev	Description	Drawn	Checked	Date
-----	-------------	-------	---------	------

Subsidiary
INFORMATION

Project
Pupil Referral Unit
New Kershaw Centre
Deal Street, Bury, BL9 7PZ

Drawing
Site Plans - Existing & Proposed

Drawing Number	Project ID	Originator	Zone	Level	Type	Role	Number
NKC	- RYD	- 00	- ZZ	- DR	- A	- 0101	
Project Number	Scale at A1	Status	Revision				
11348-01	1 : 500	S2	P4				

info@ryderarchitecture.com
www.ryderarchitecture.com

Ryder