




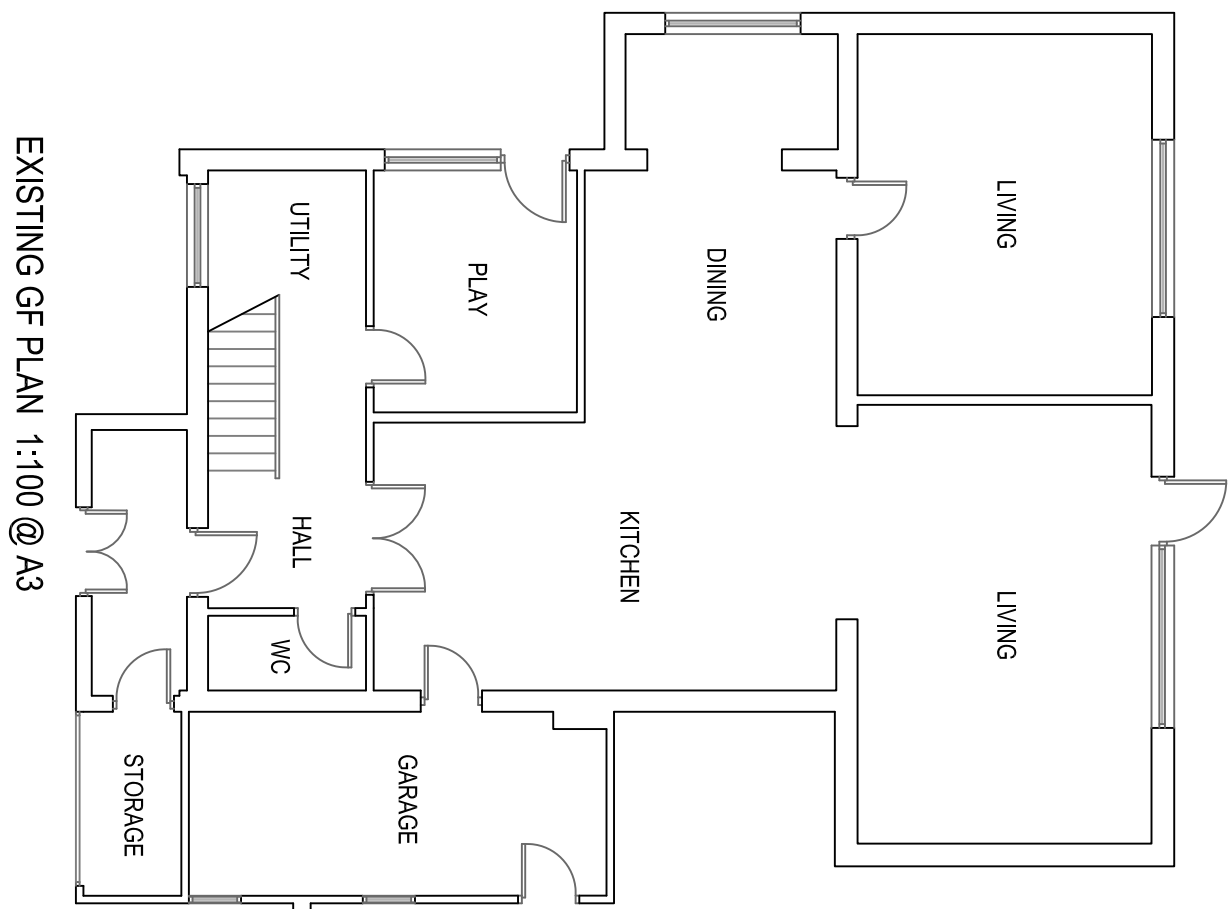


EXISTING GF PLAN 1:100 @ A3

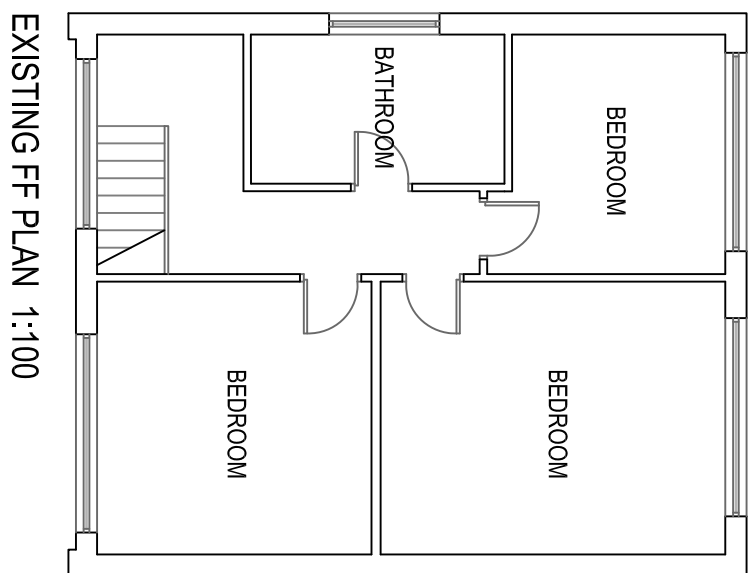


EXISTING FF PLAN 1:100

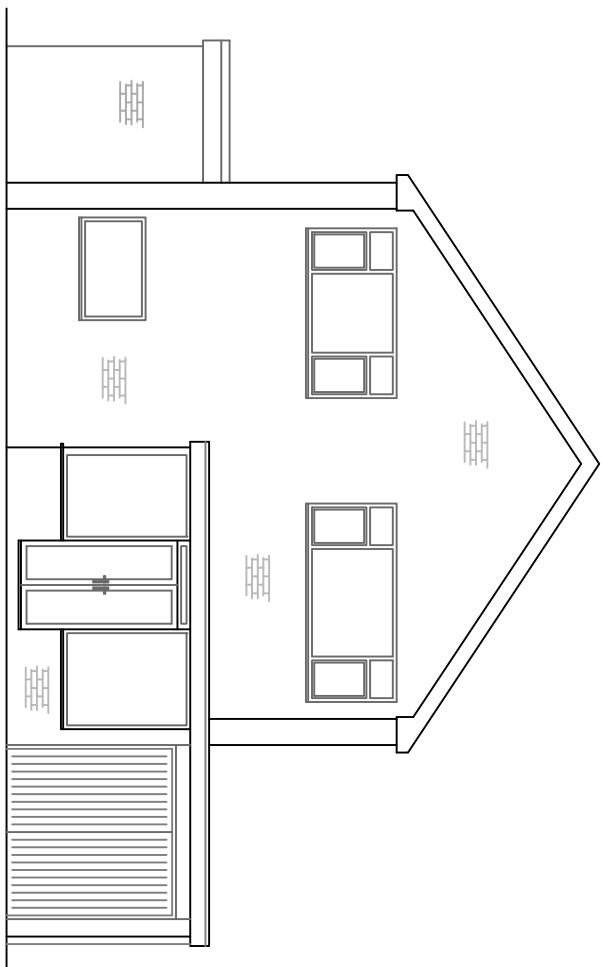


EXISTING FRONT ELEVATION 1:100

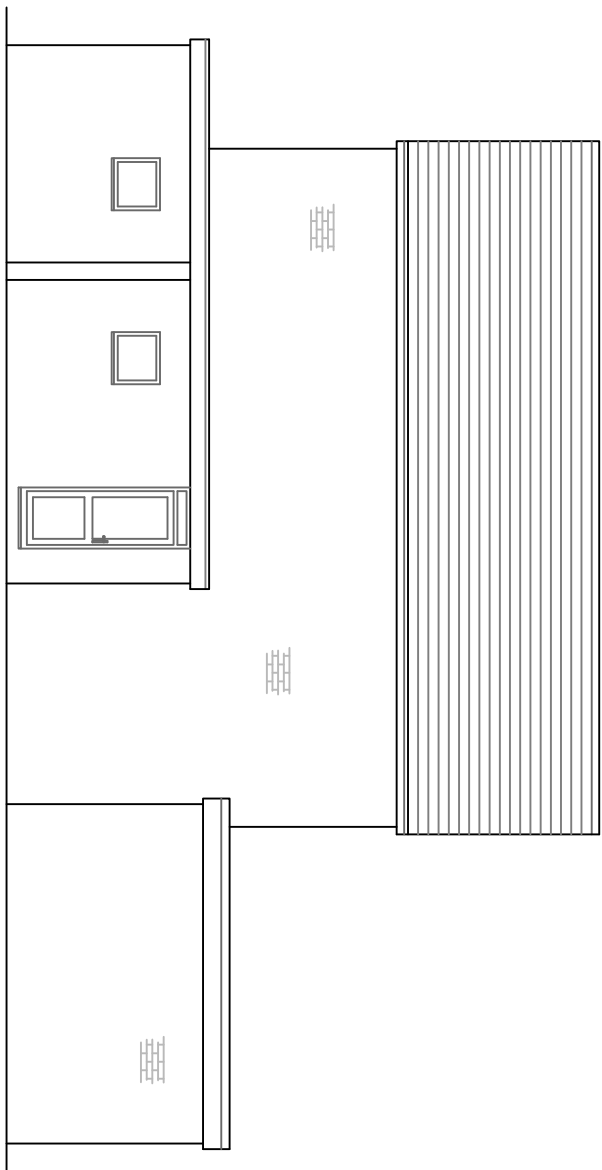



EXISTING SIDE ELEVATION 1:100

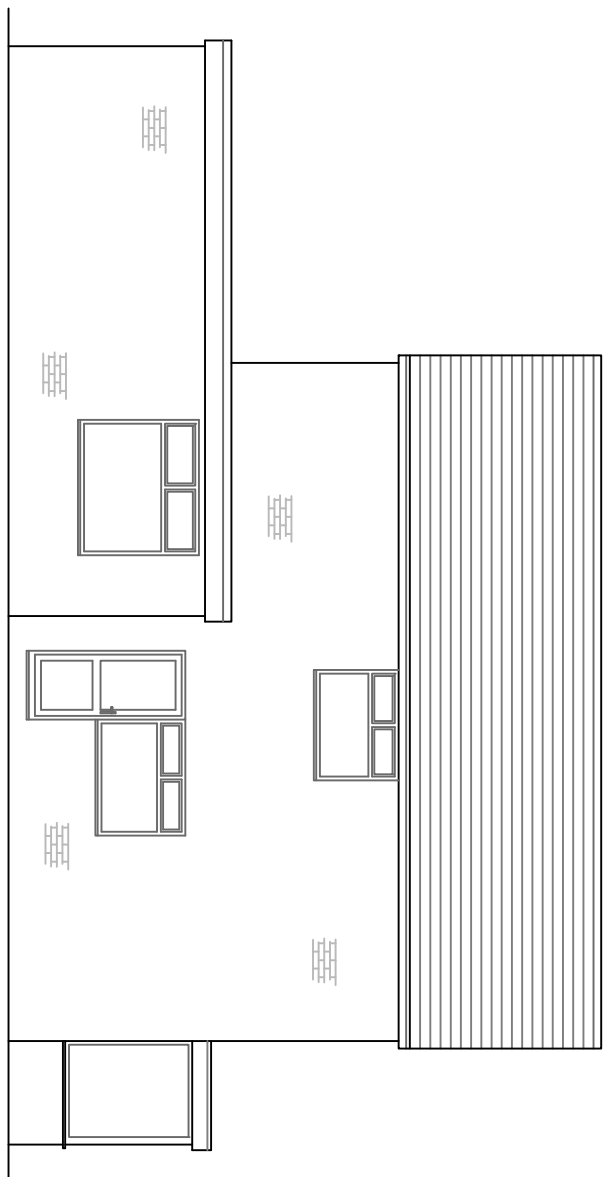


EXISTING SIDE ELEVATION 1:100

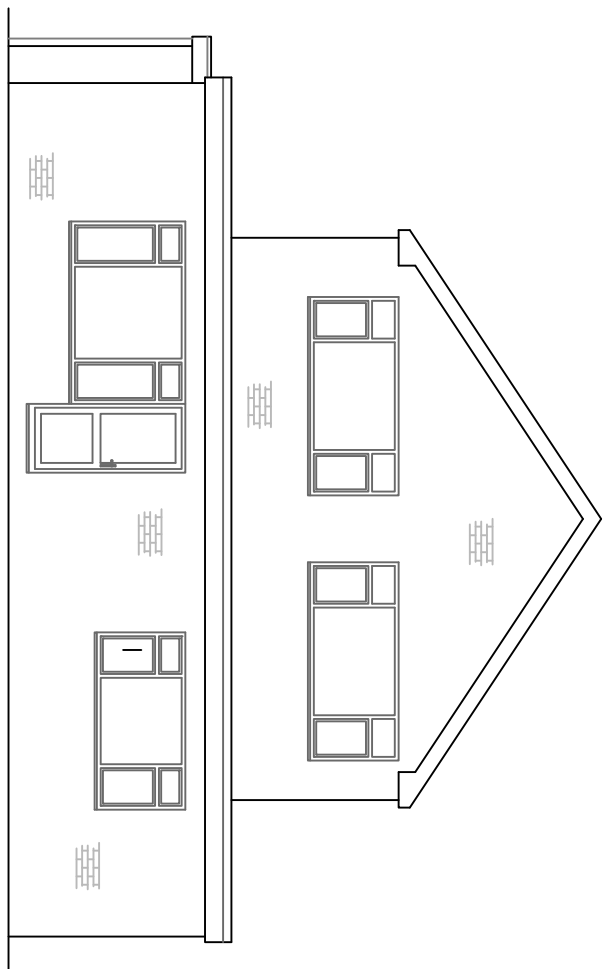

EXISTING REAR ELEVATION 1:100

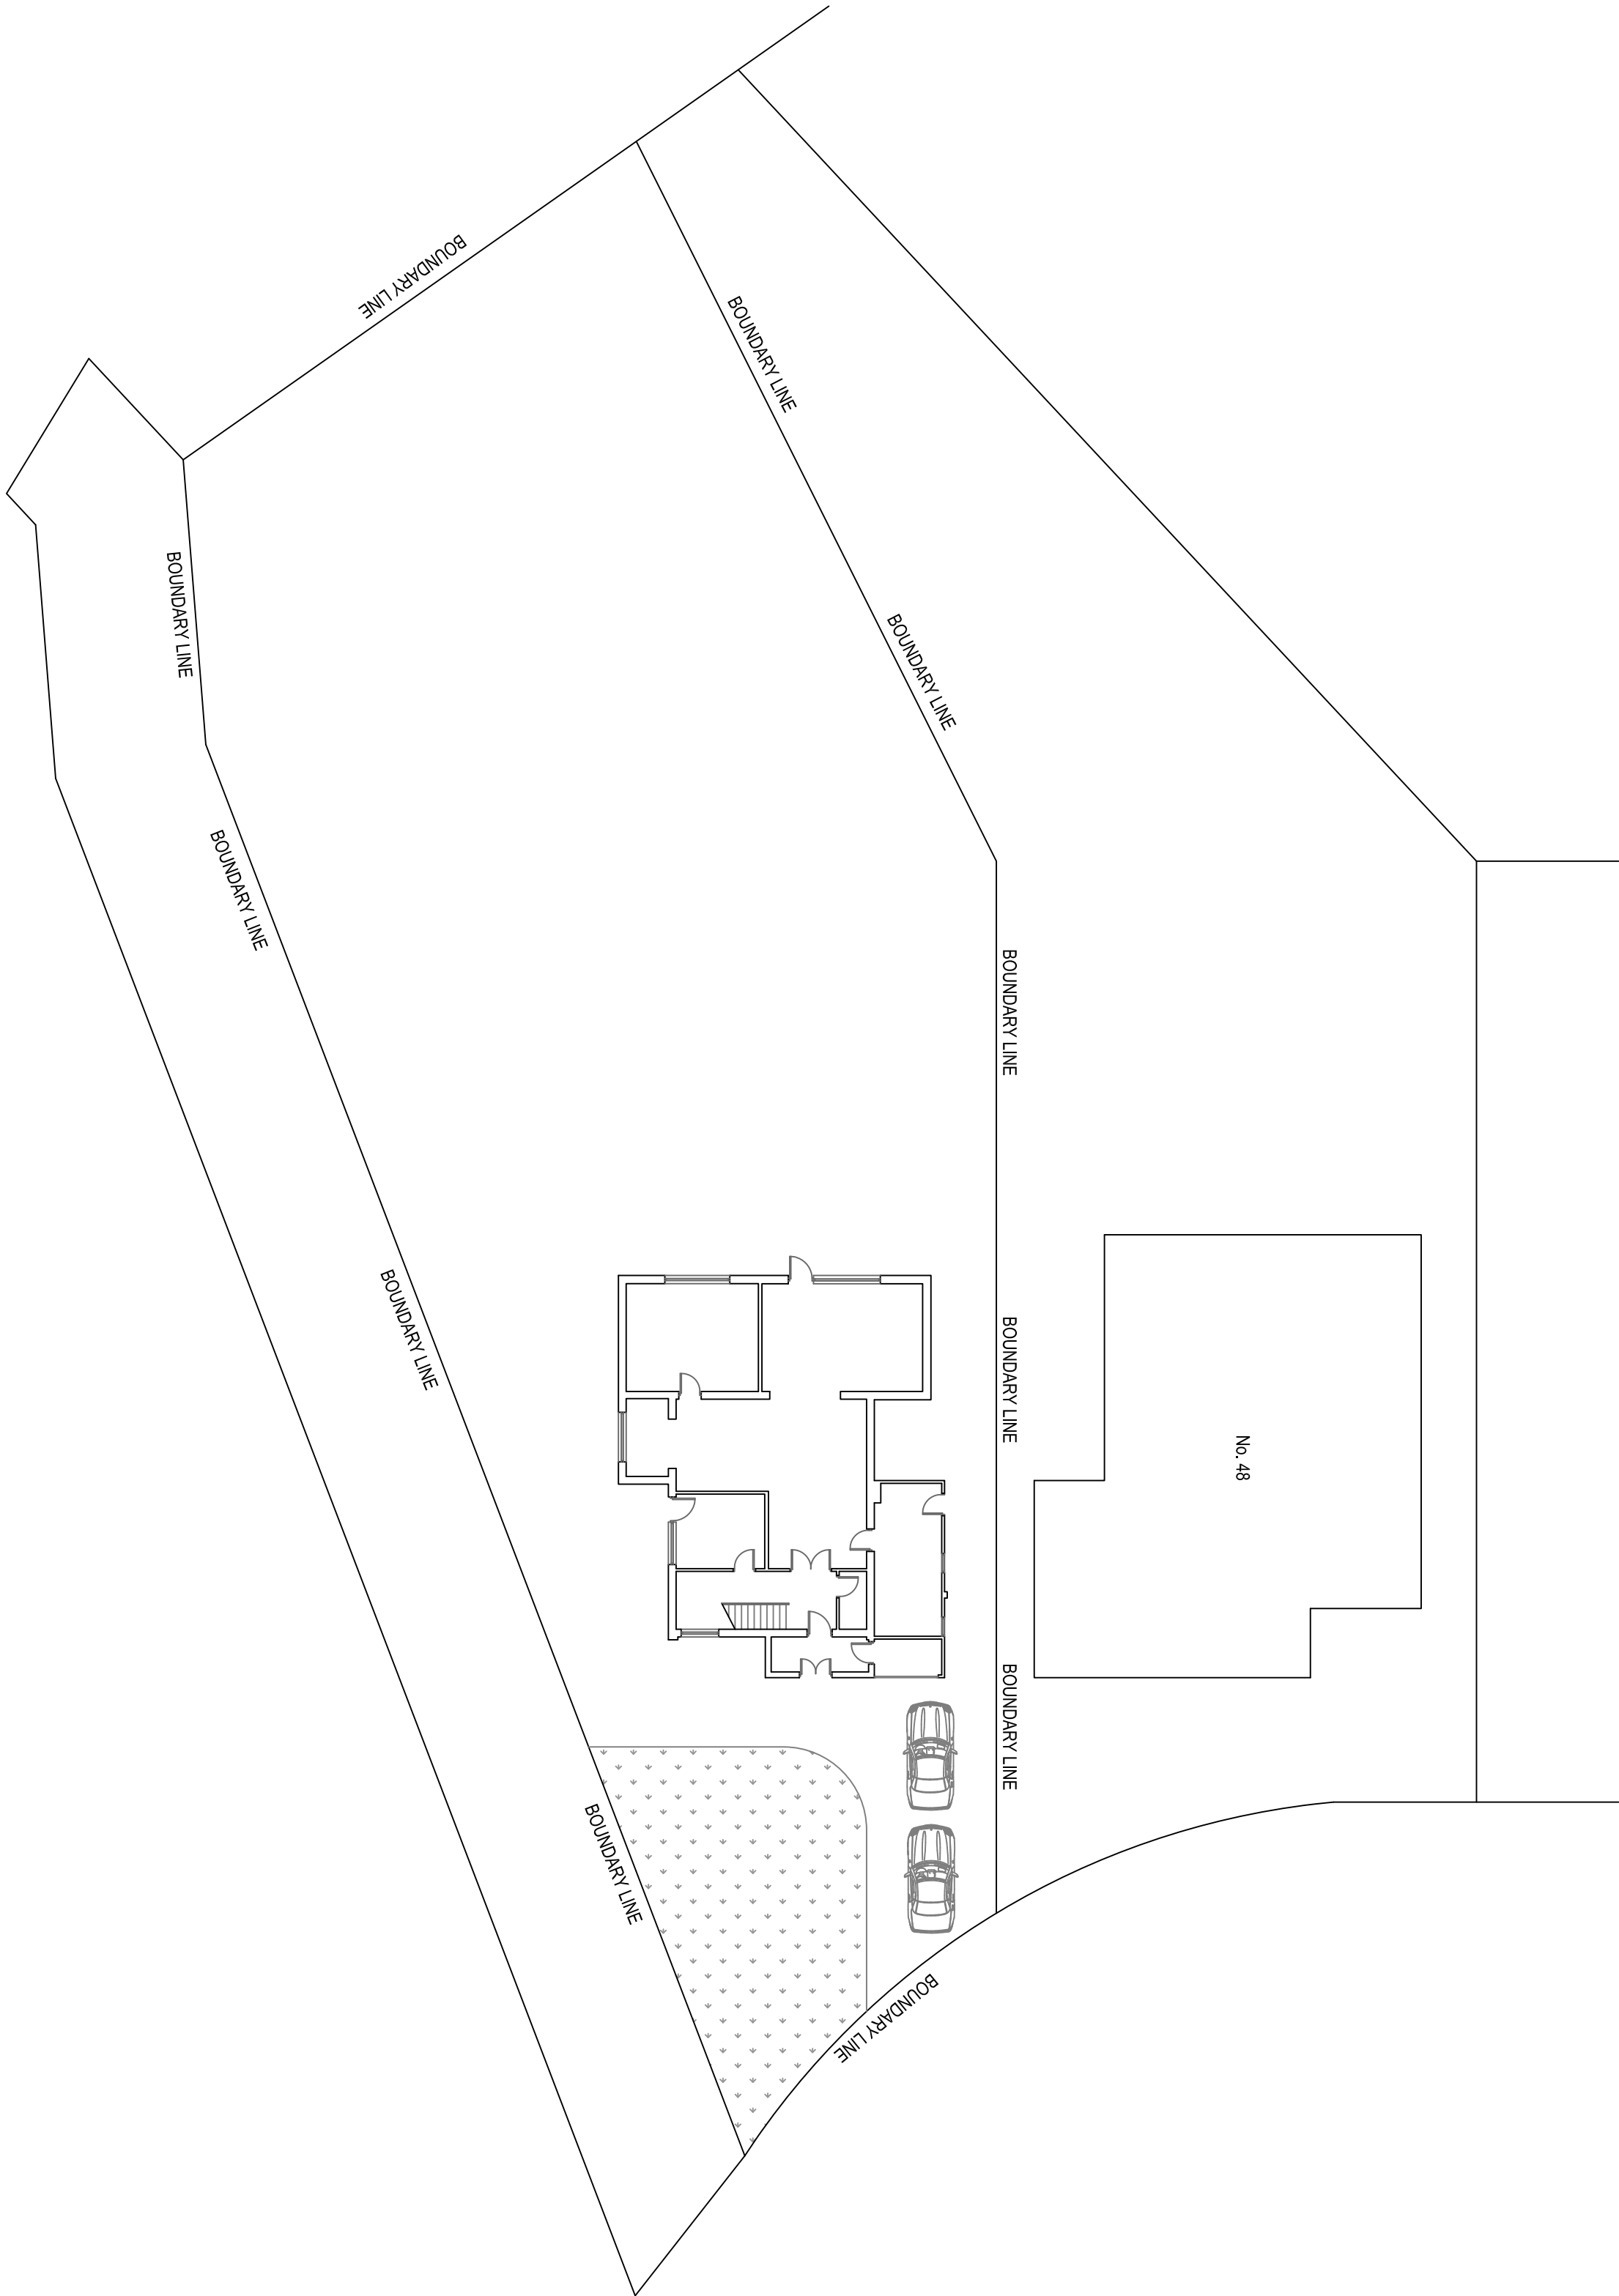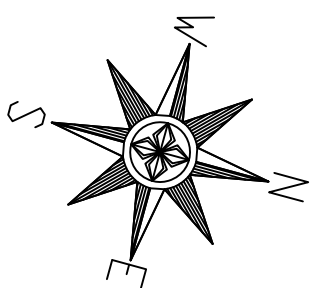

EXISTING SITE PLAN 1:200

 

50 Hillingdon Road
Whitefield
M45 7QN

Existing Plans & Elevations

Drawn: CDW
Scale: 1:100 & 1:200 @ A1
Date: January 2024

2720_WH1_02_Planning