




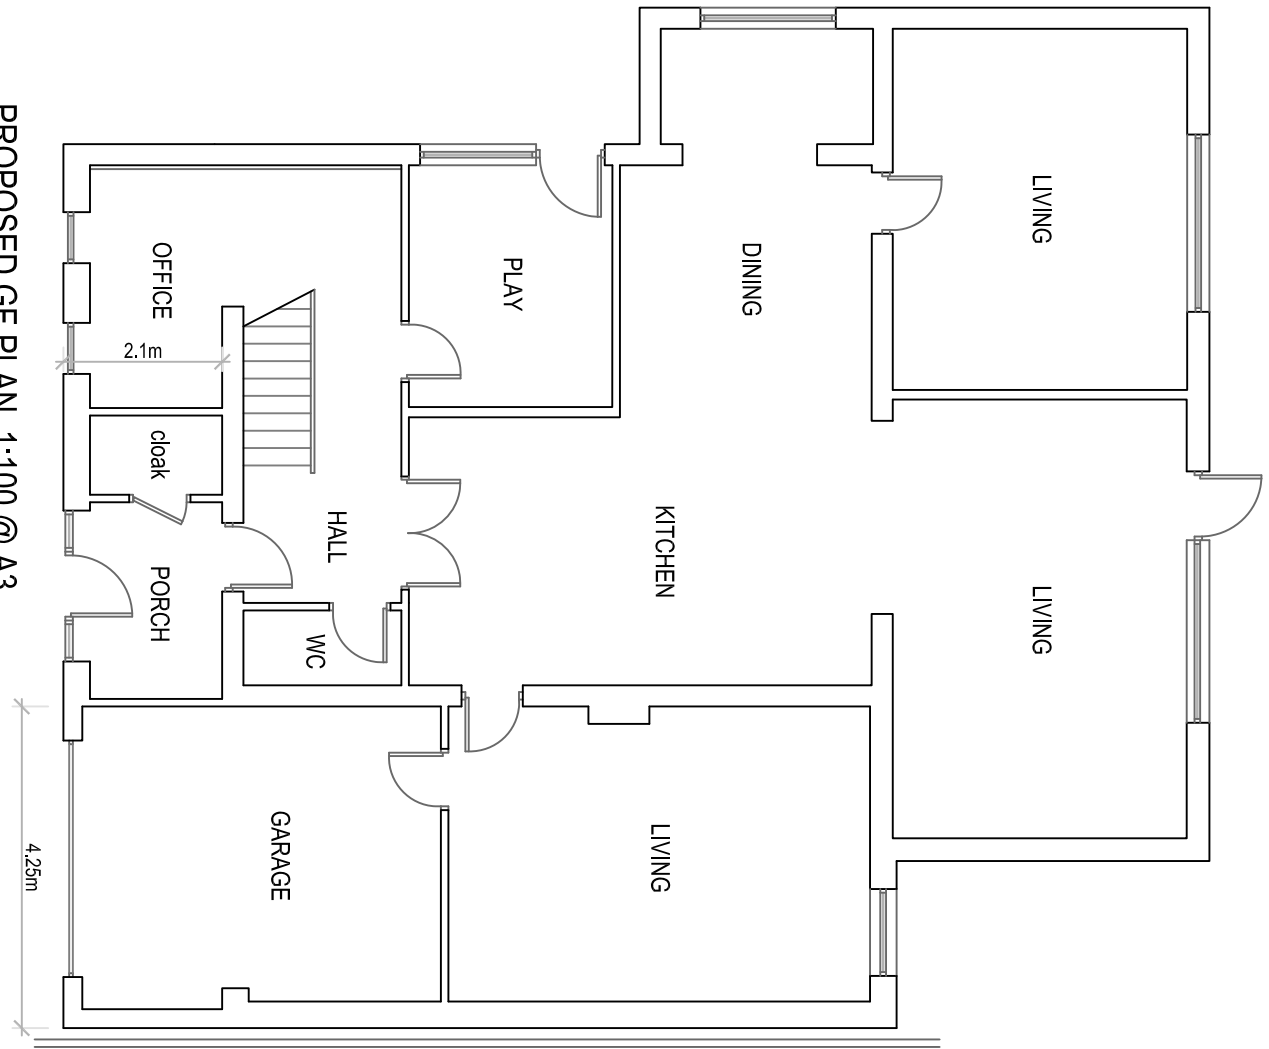


PROPOSED GF PLAN 1:100 @ A3

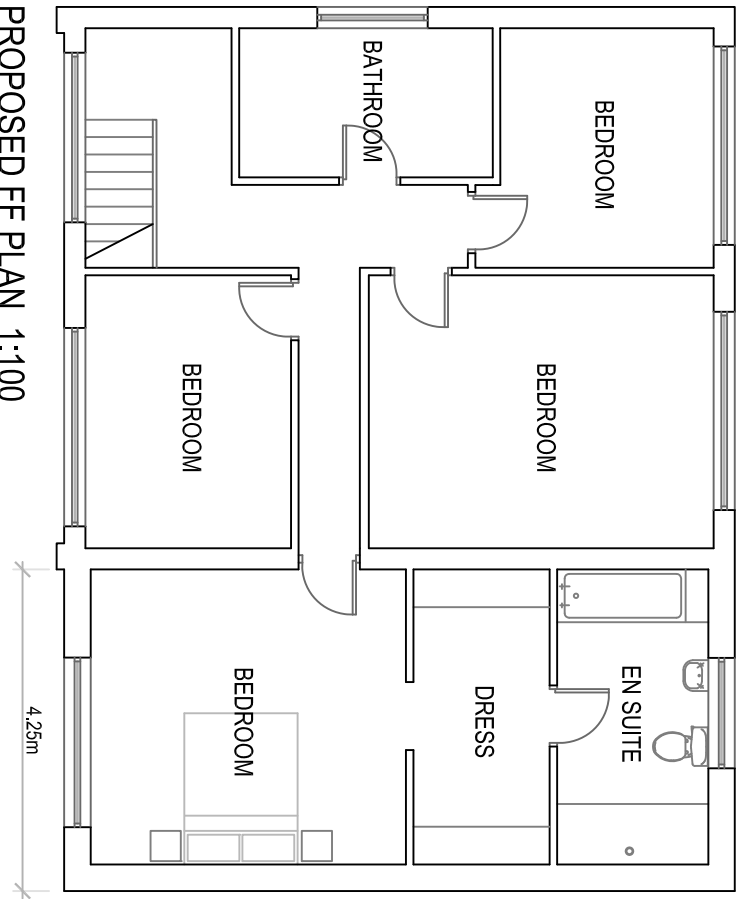


PROPOSED FF PLAN 1:100

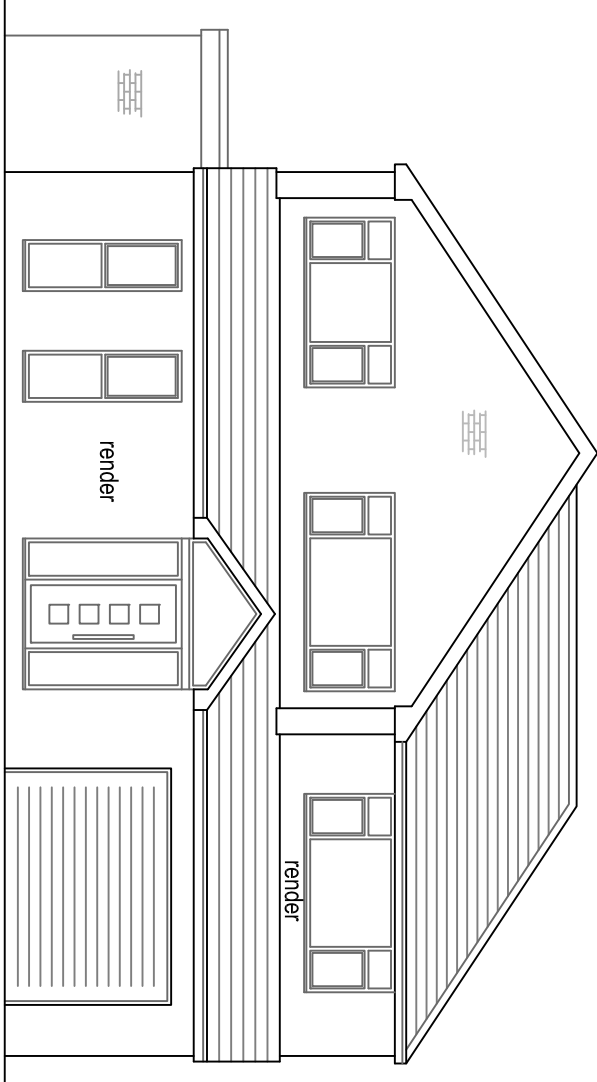


PROPOSED FRONT ELEVATION 1:100

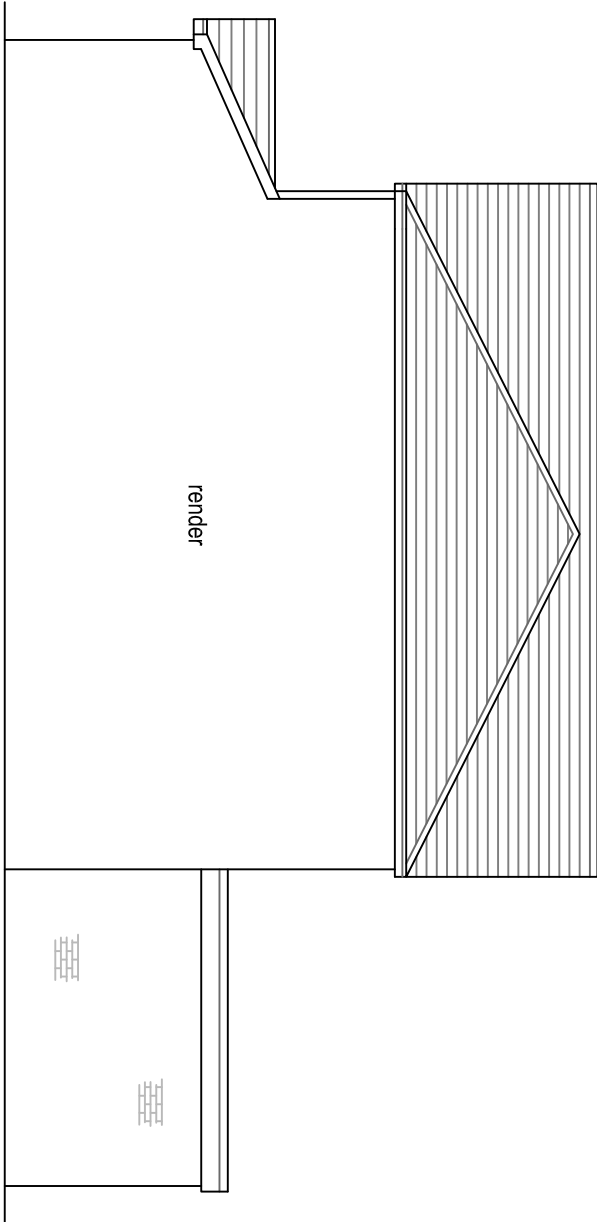



PROPOSED SIDE ELEVATION 1:100

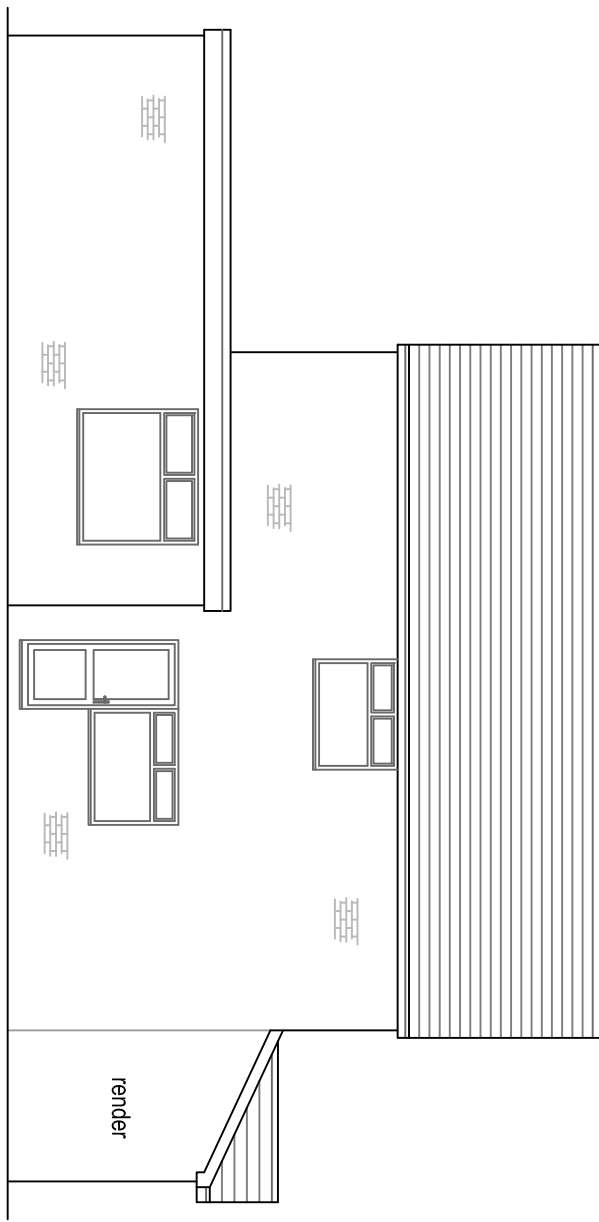


PROPOSED SIDE ELEVATION 1:100

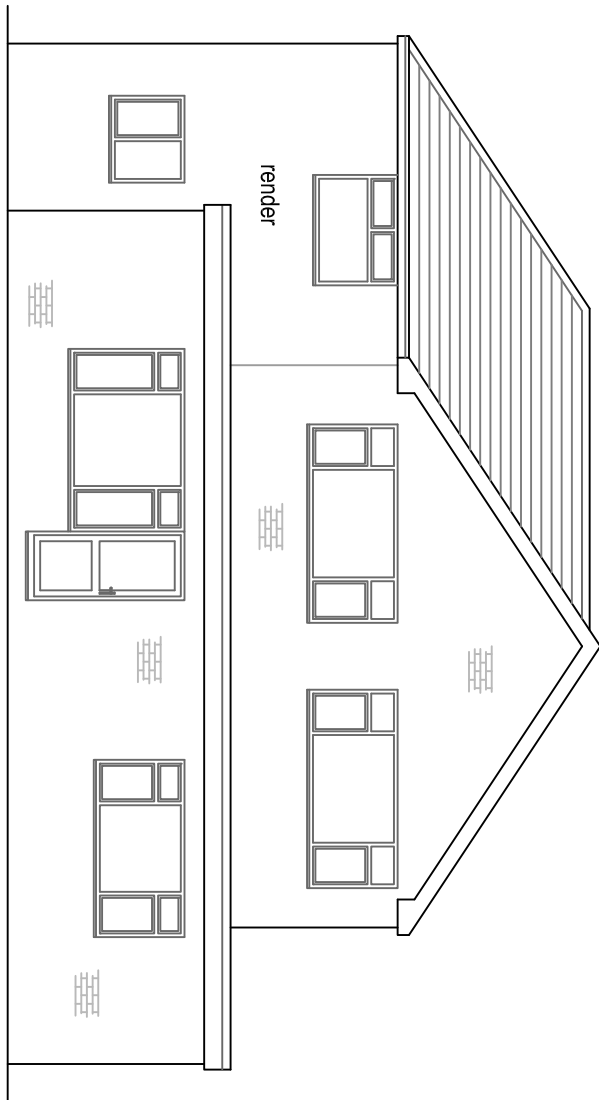

PROPOSED REAR ELEVATION 1:100

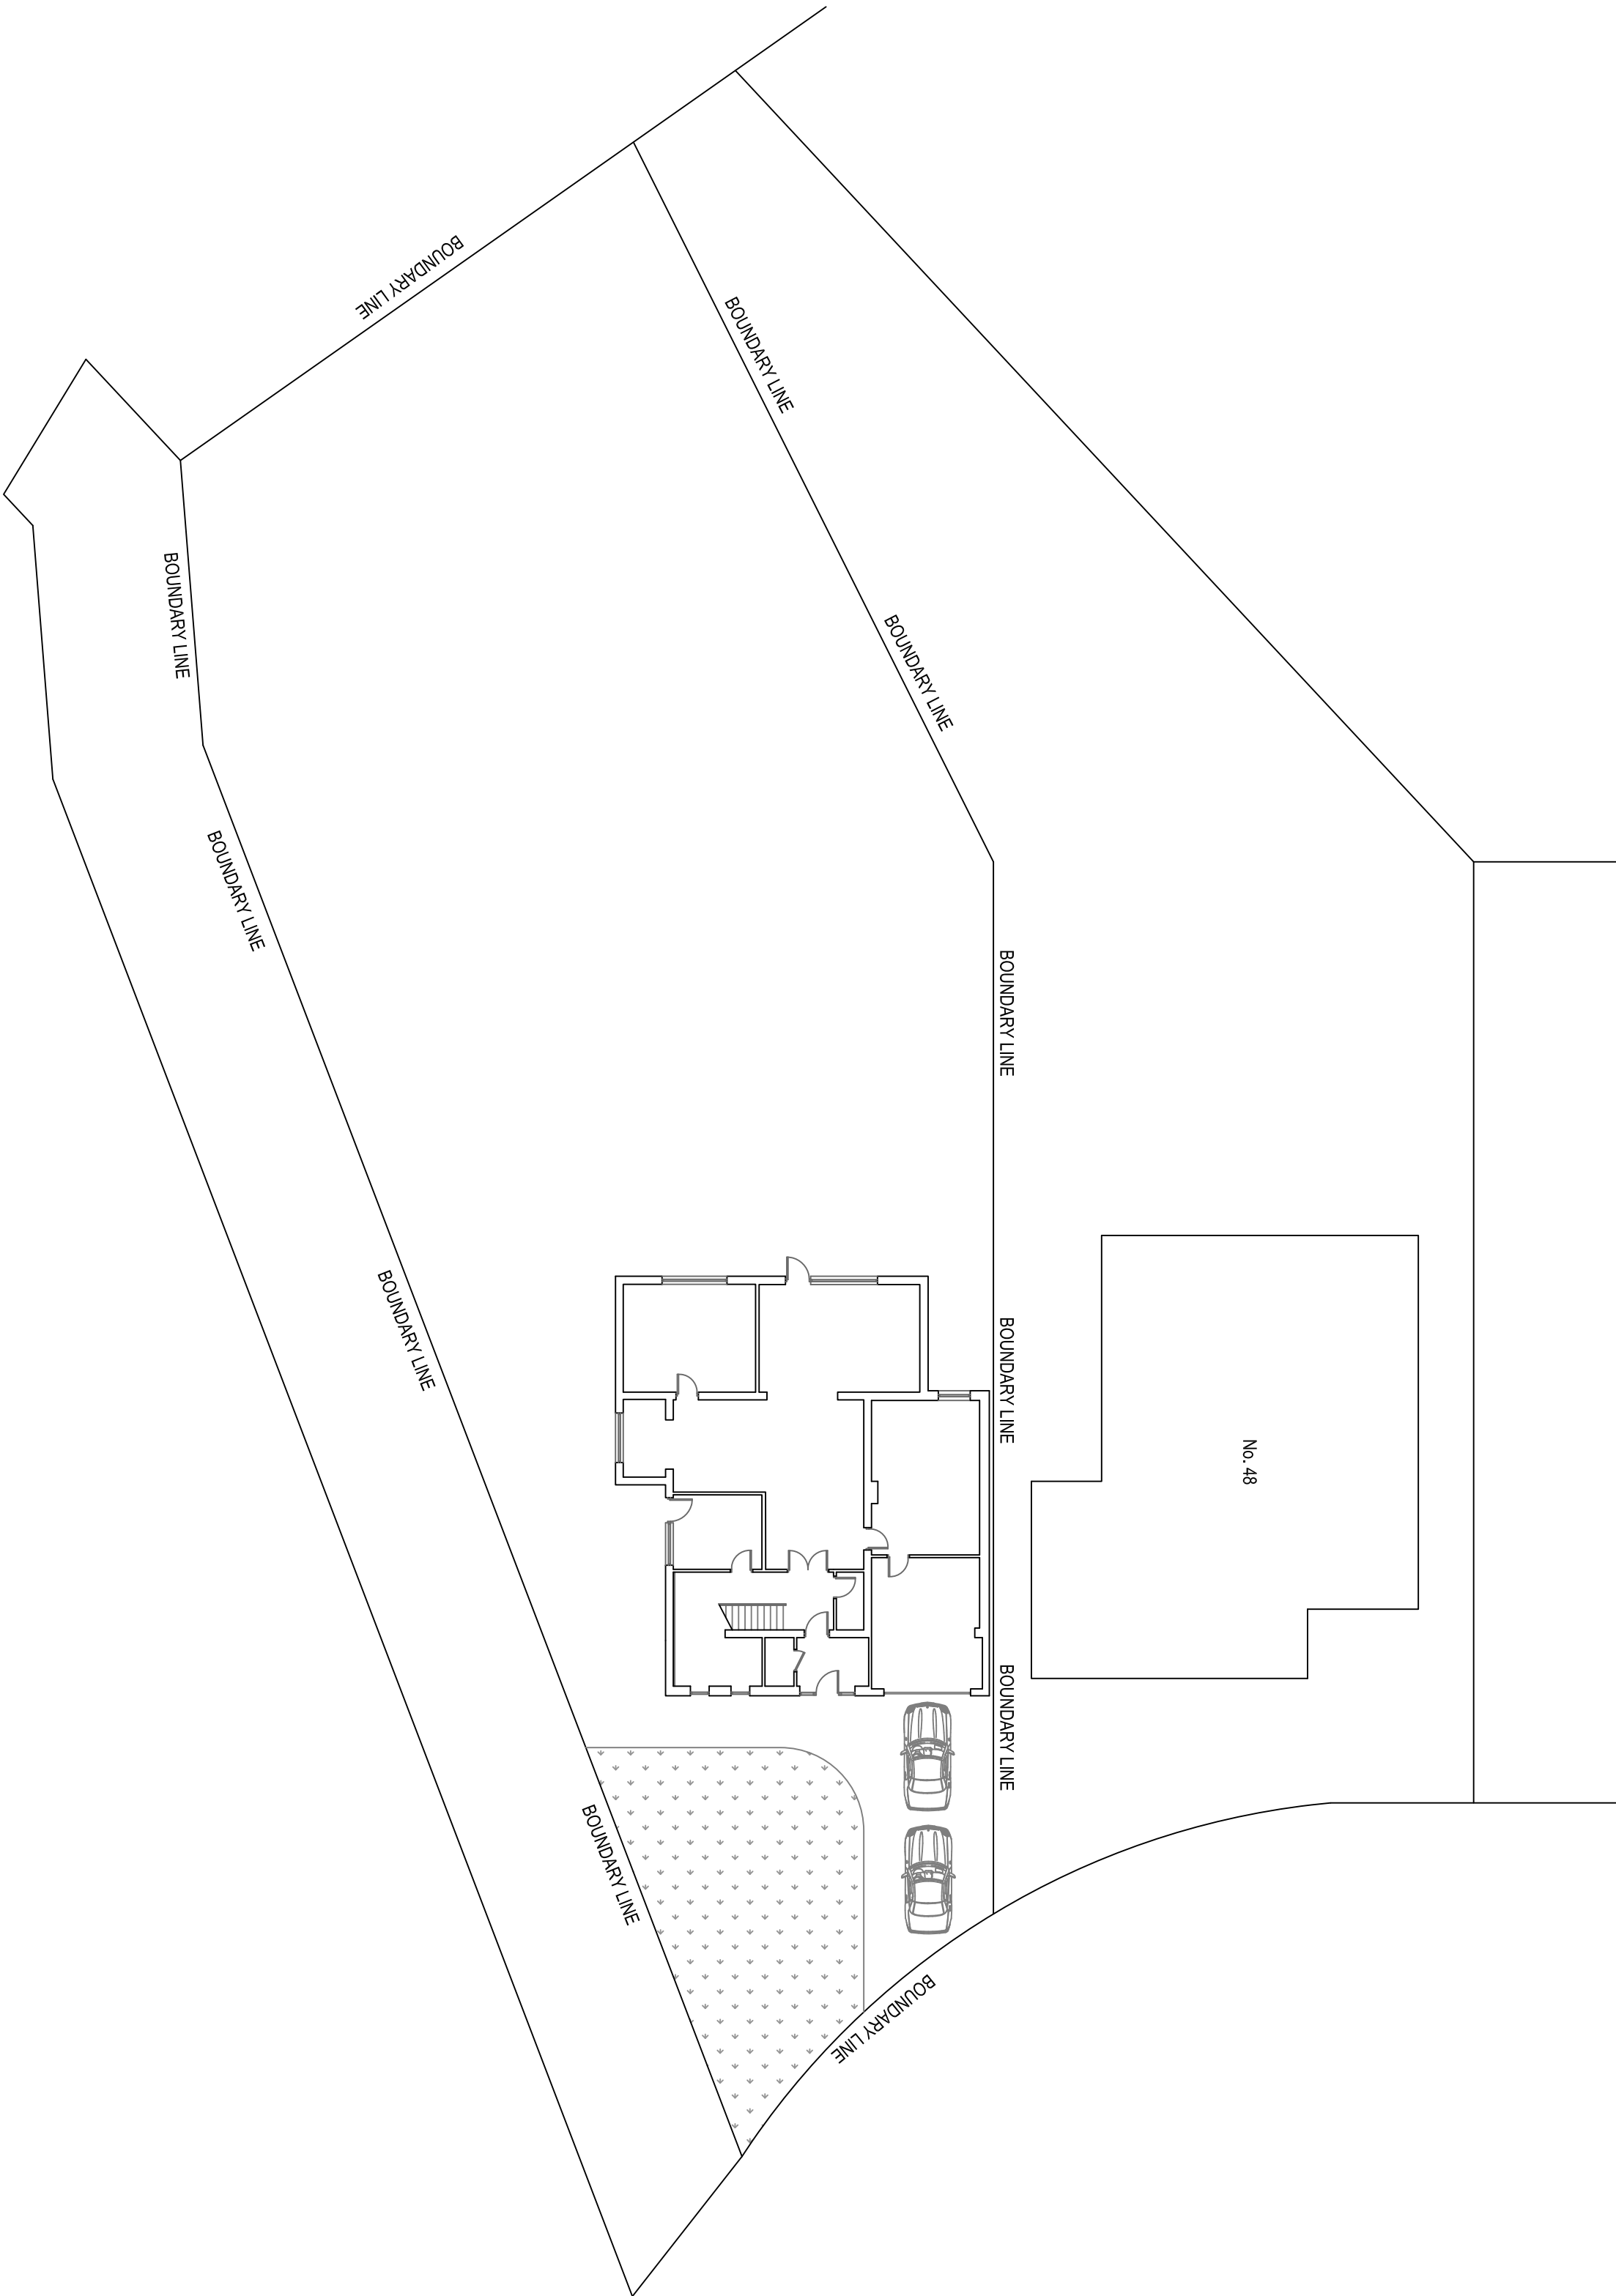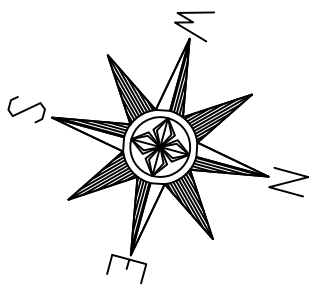

PROPOSED SITE PLAN 1:200

 

50 Hillington Road
Whitefield
M45 7QN

Proposed Plans & Elevations

Drawn: CDW
Scale: 1:100 & 1:200 @ A1
Date: January 2024

2720_WH1_03_Planning

CDWMP
CD Wilkinson Plans

tel: 07967 522401 email: chris@cdwilkinsonplans.co.uk
5 Highmeadow, Manchester, M26 1YN