






PL - Front (North) Elevation
1 : 50

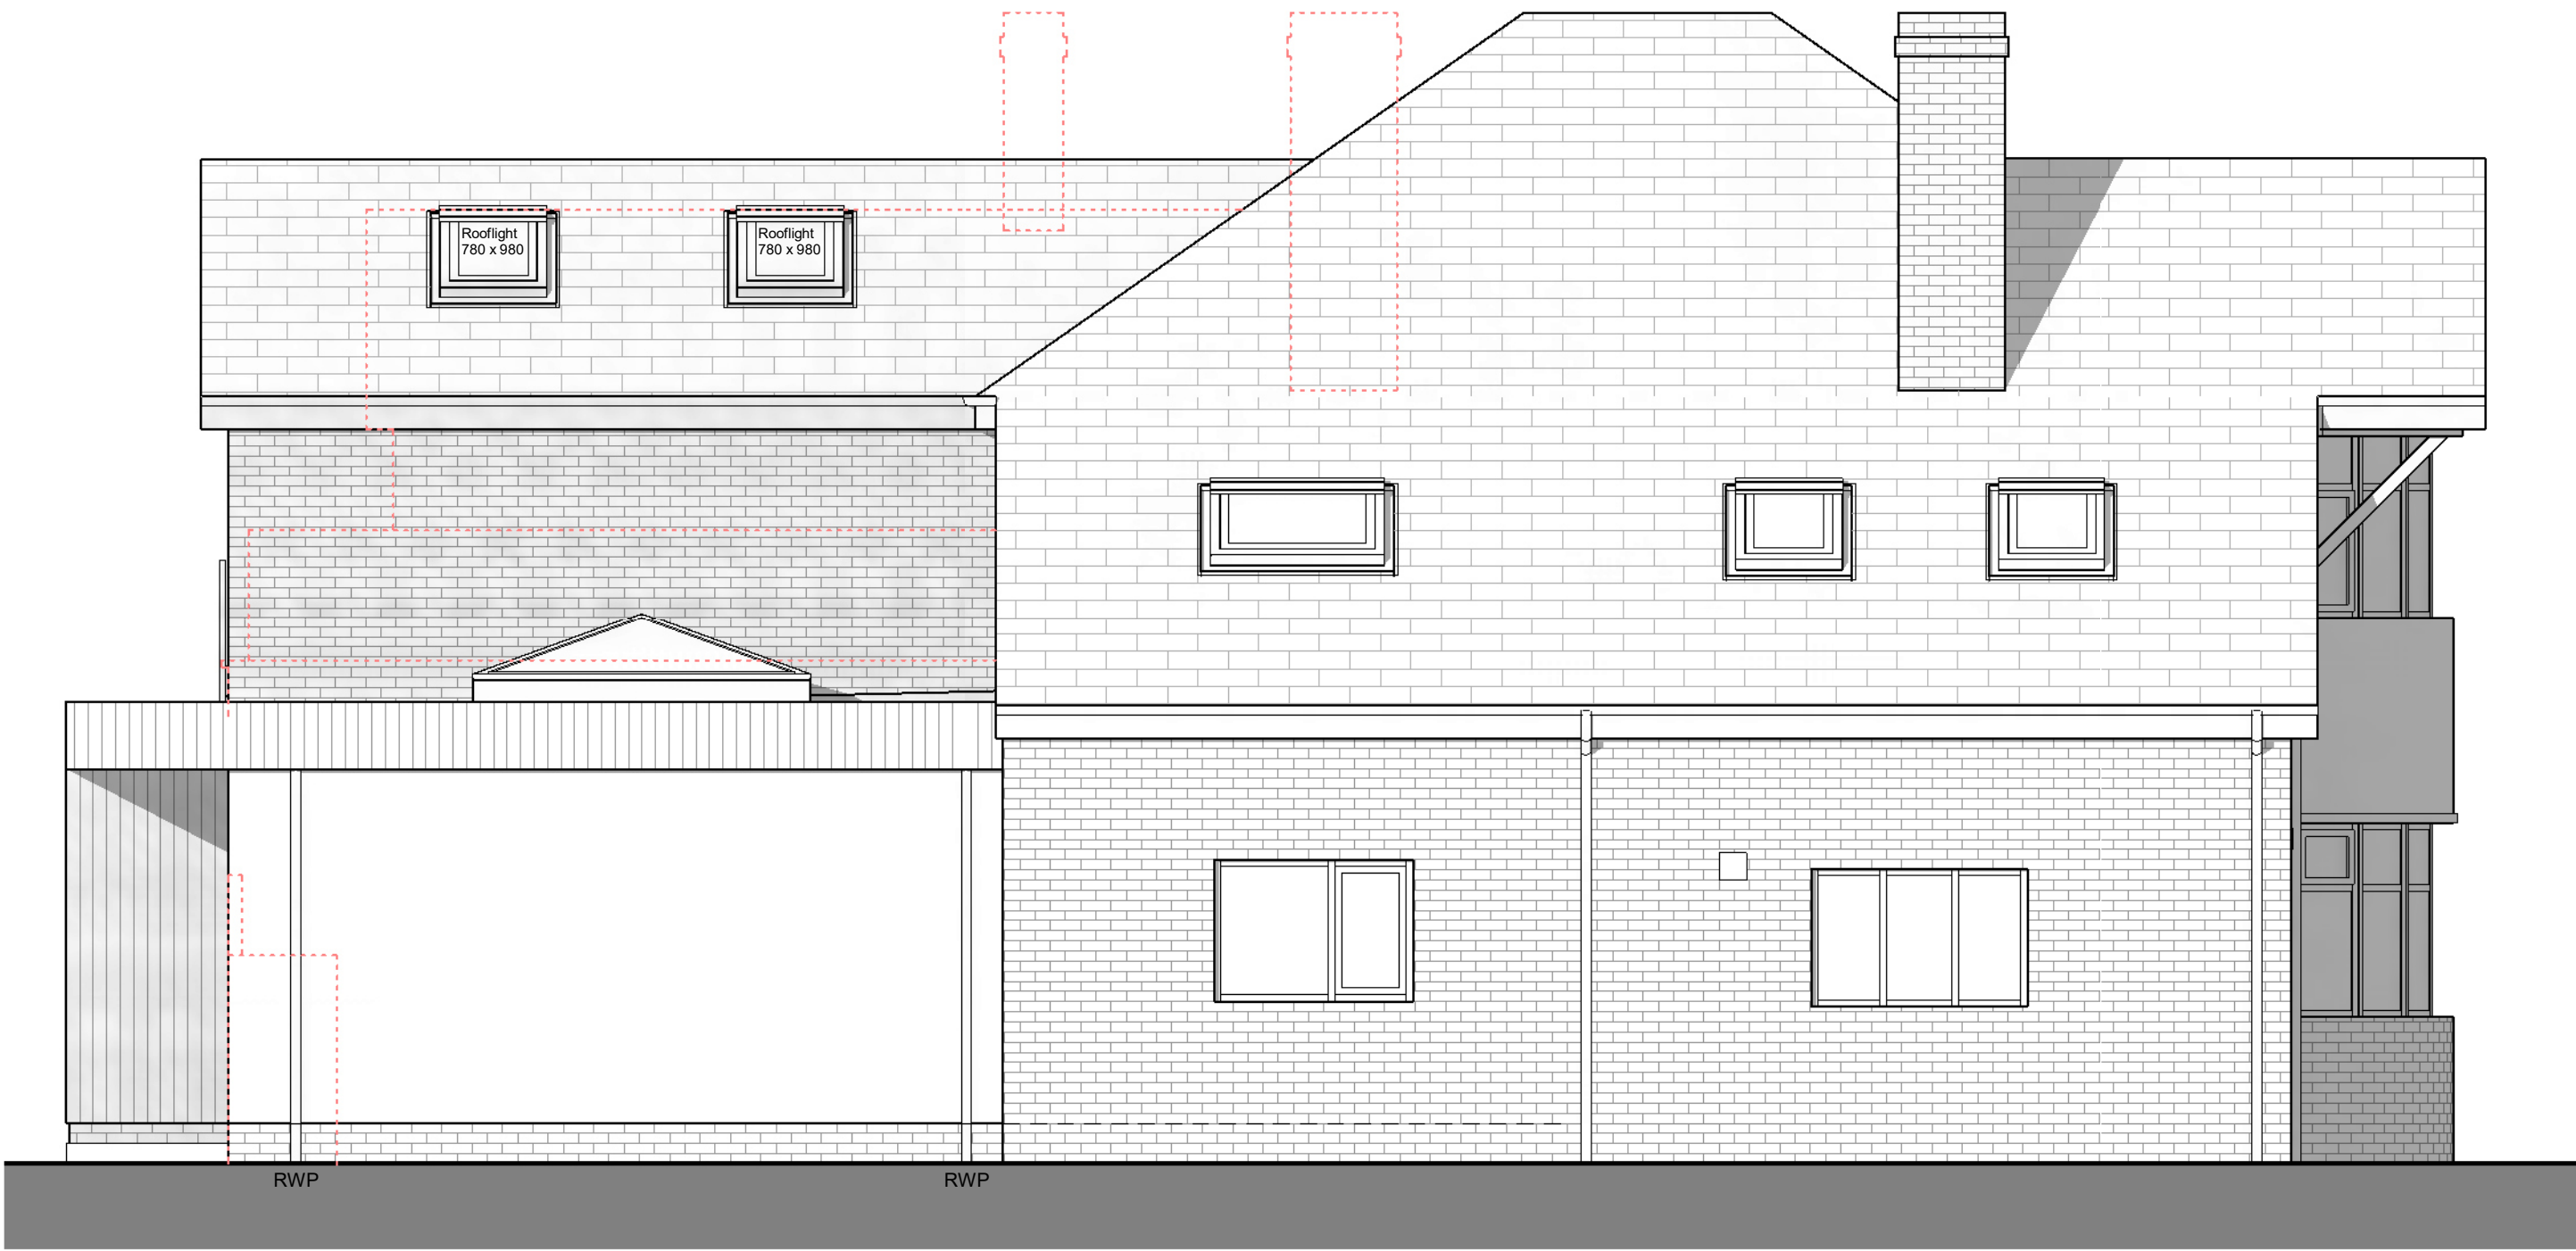

PL - Side (East) Elevation
1 : 50

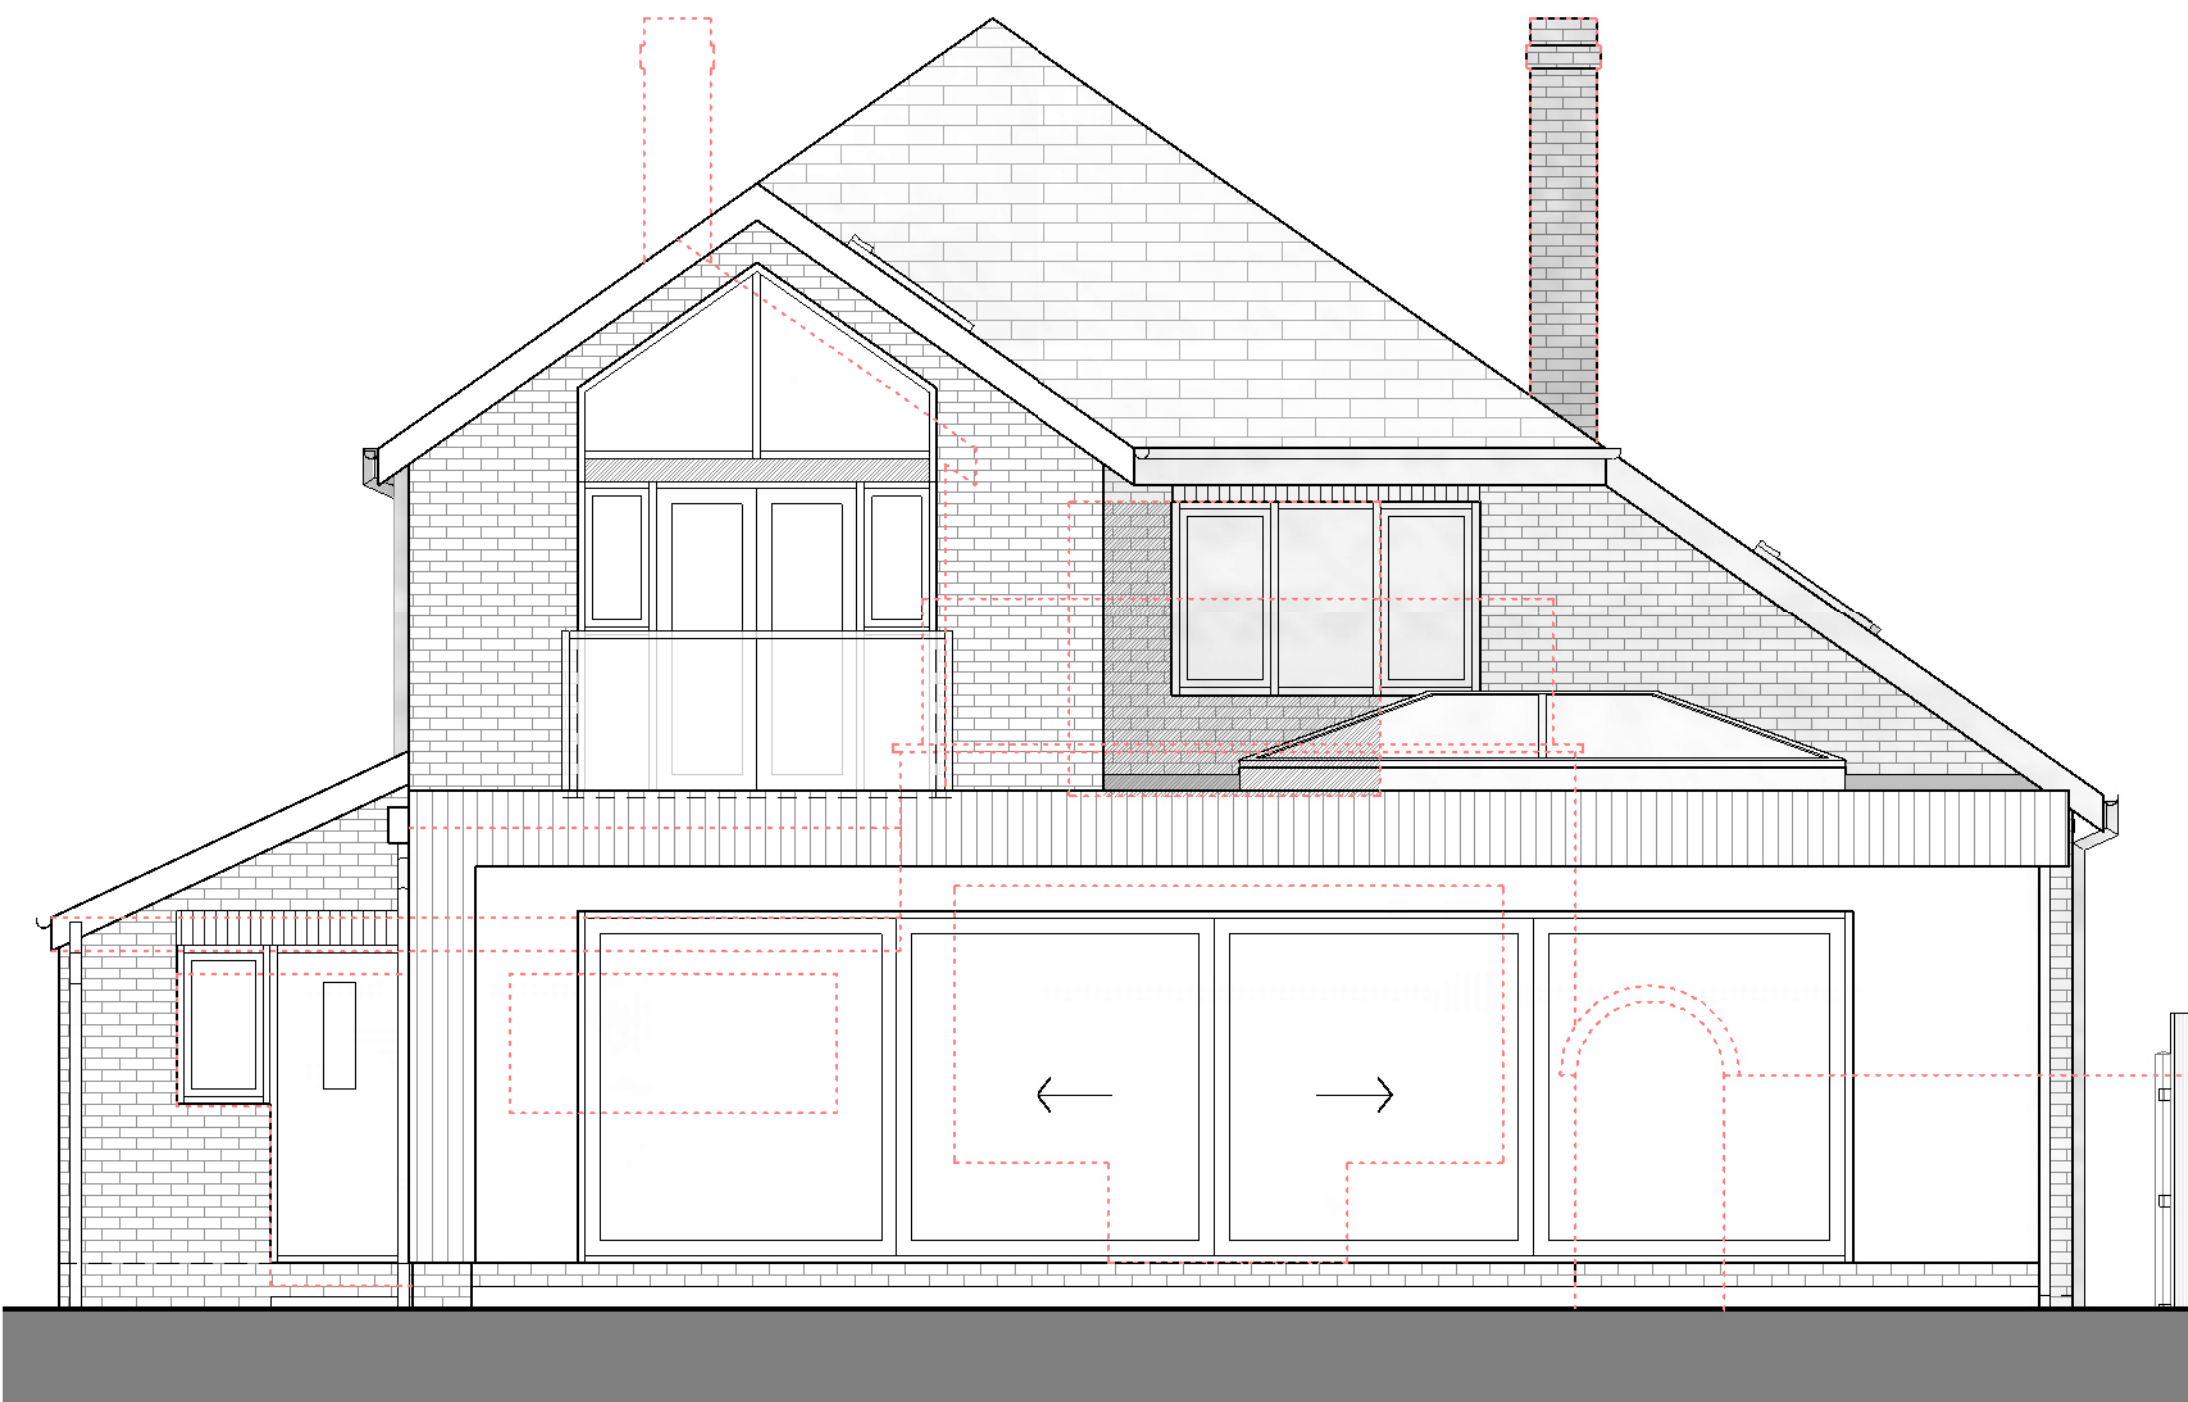

PL - Rear (South) Elevation
1 : 50

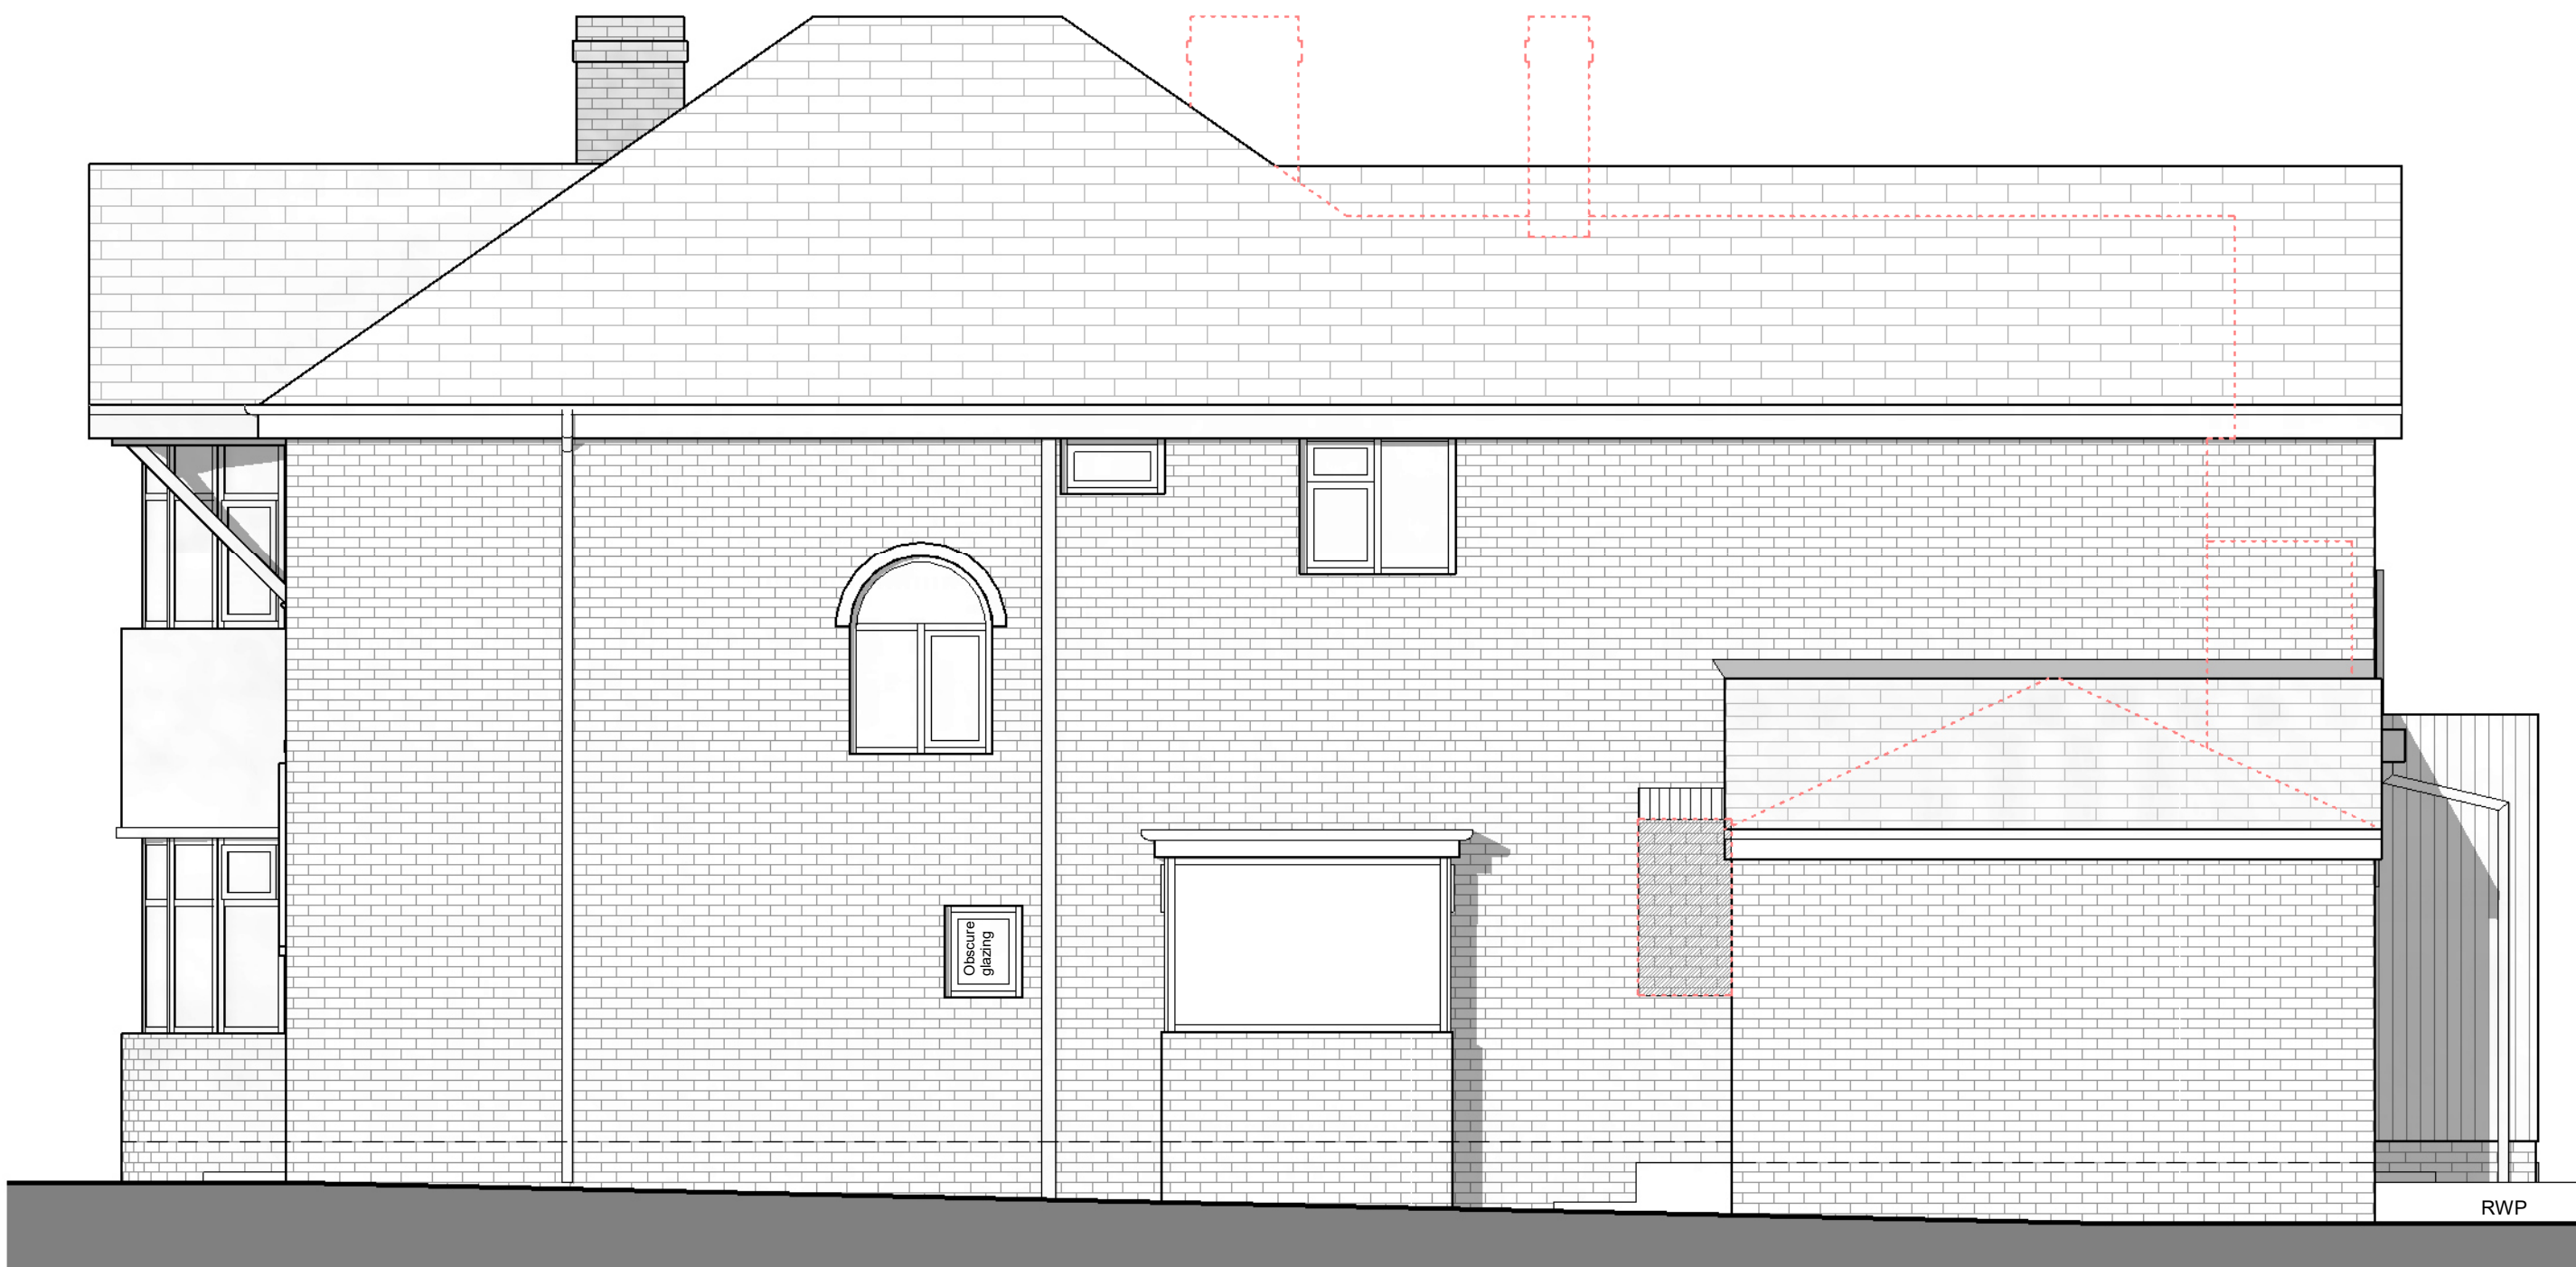

PL - Side (West) Elevation
1 : 50



NOTES
The Contractor is to check all dimensions and site conditions before commencing.
Do not scale from this drawing.
This drawing remains the copyright of WHYL Architecture.

KEYPLAN

MATERIALS KEY

- Wall**
Brickwork, colour to match existing.
Render, colour white.
Feature cladding, colour black.
- Roof**
Tile, colour to match existing.
Single ply membrane, colour grey.
- Rooflight**
DGU aluminium, frame colour grey.
- Roof lantern**
DGU aluminium, frame colour black.
- Windows**
Rear elevation - DGU aluminium, frame colour black.
DGU uPVC, frame colour black.
To existing - uPVC double glazed, frame colour white.
- Doors**
Sliding door - DGU aluminium, frame colour black.
Juliette door - DGU aluminium, frame colour black.
Utility - GRP composite, frame colour black.
Laminated and toughened glass balustrade.
- Rainwater goods**
uPVC, colour black.

A	Planning issue	WL	27.01.24
Rev	Description	By	Date
Client	Mr Iqbal		
Project	23 Castle Hill Road, Prestwich		
Drawing	Proposed Elevations		
Dwg No.	23CH - 325	Rev	A
Date	26.01.2024	Scale	1 : 50
Drawn	Author	Approved	Approver
Status	Concept		

WHYL ARCHITECTURE
T: 07894 348777
whyarchitecture@hotmail.co.uk