



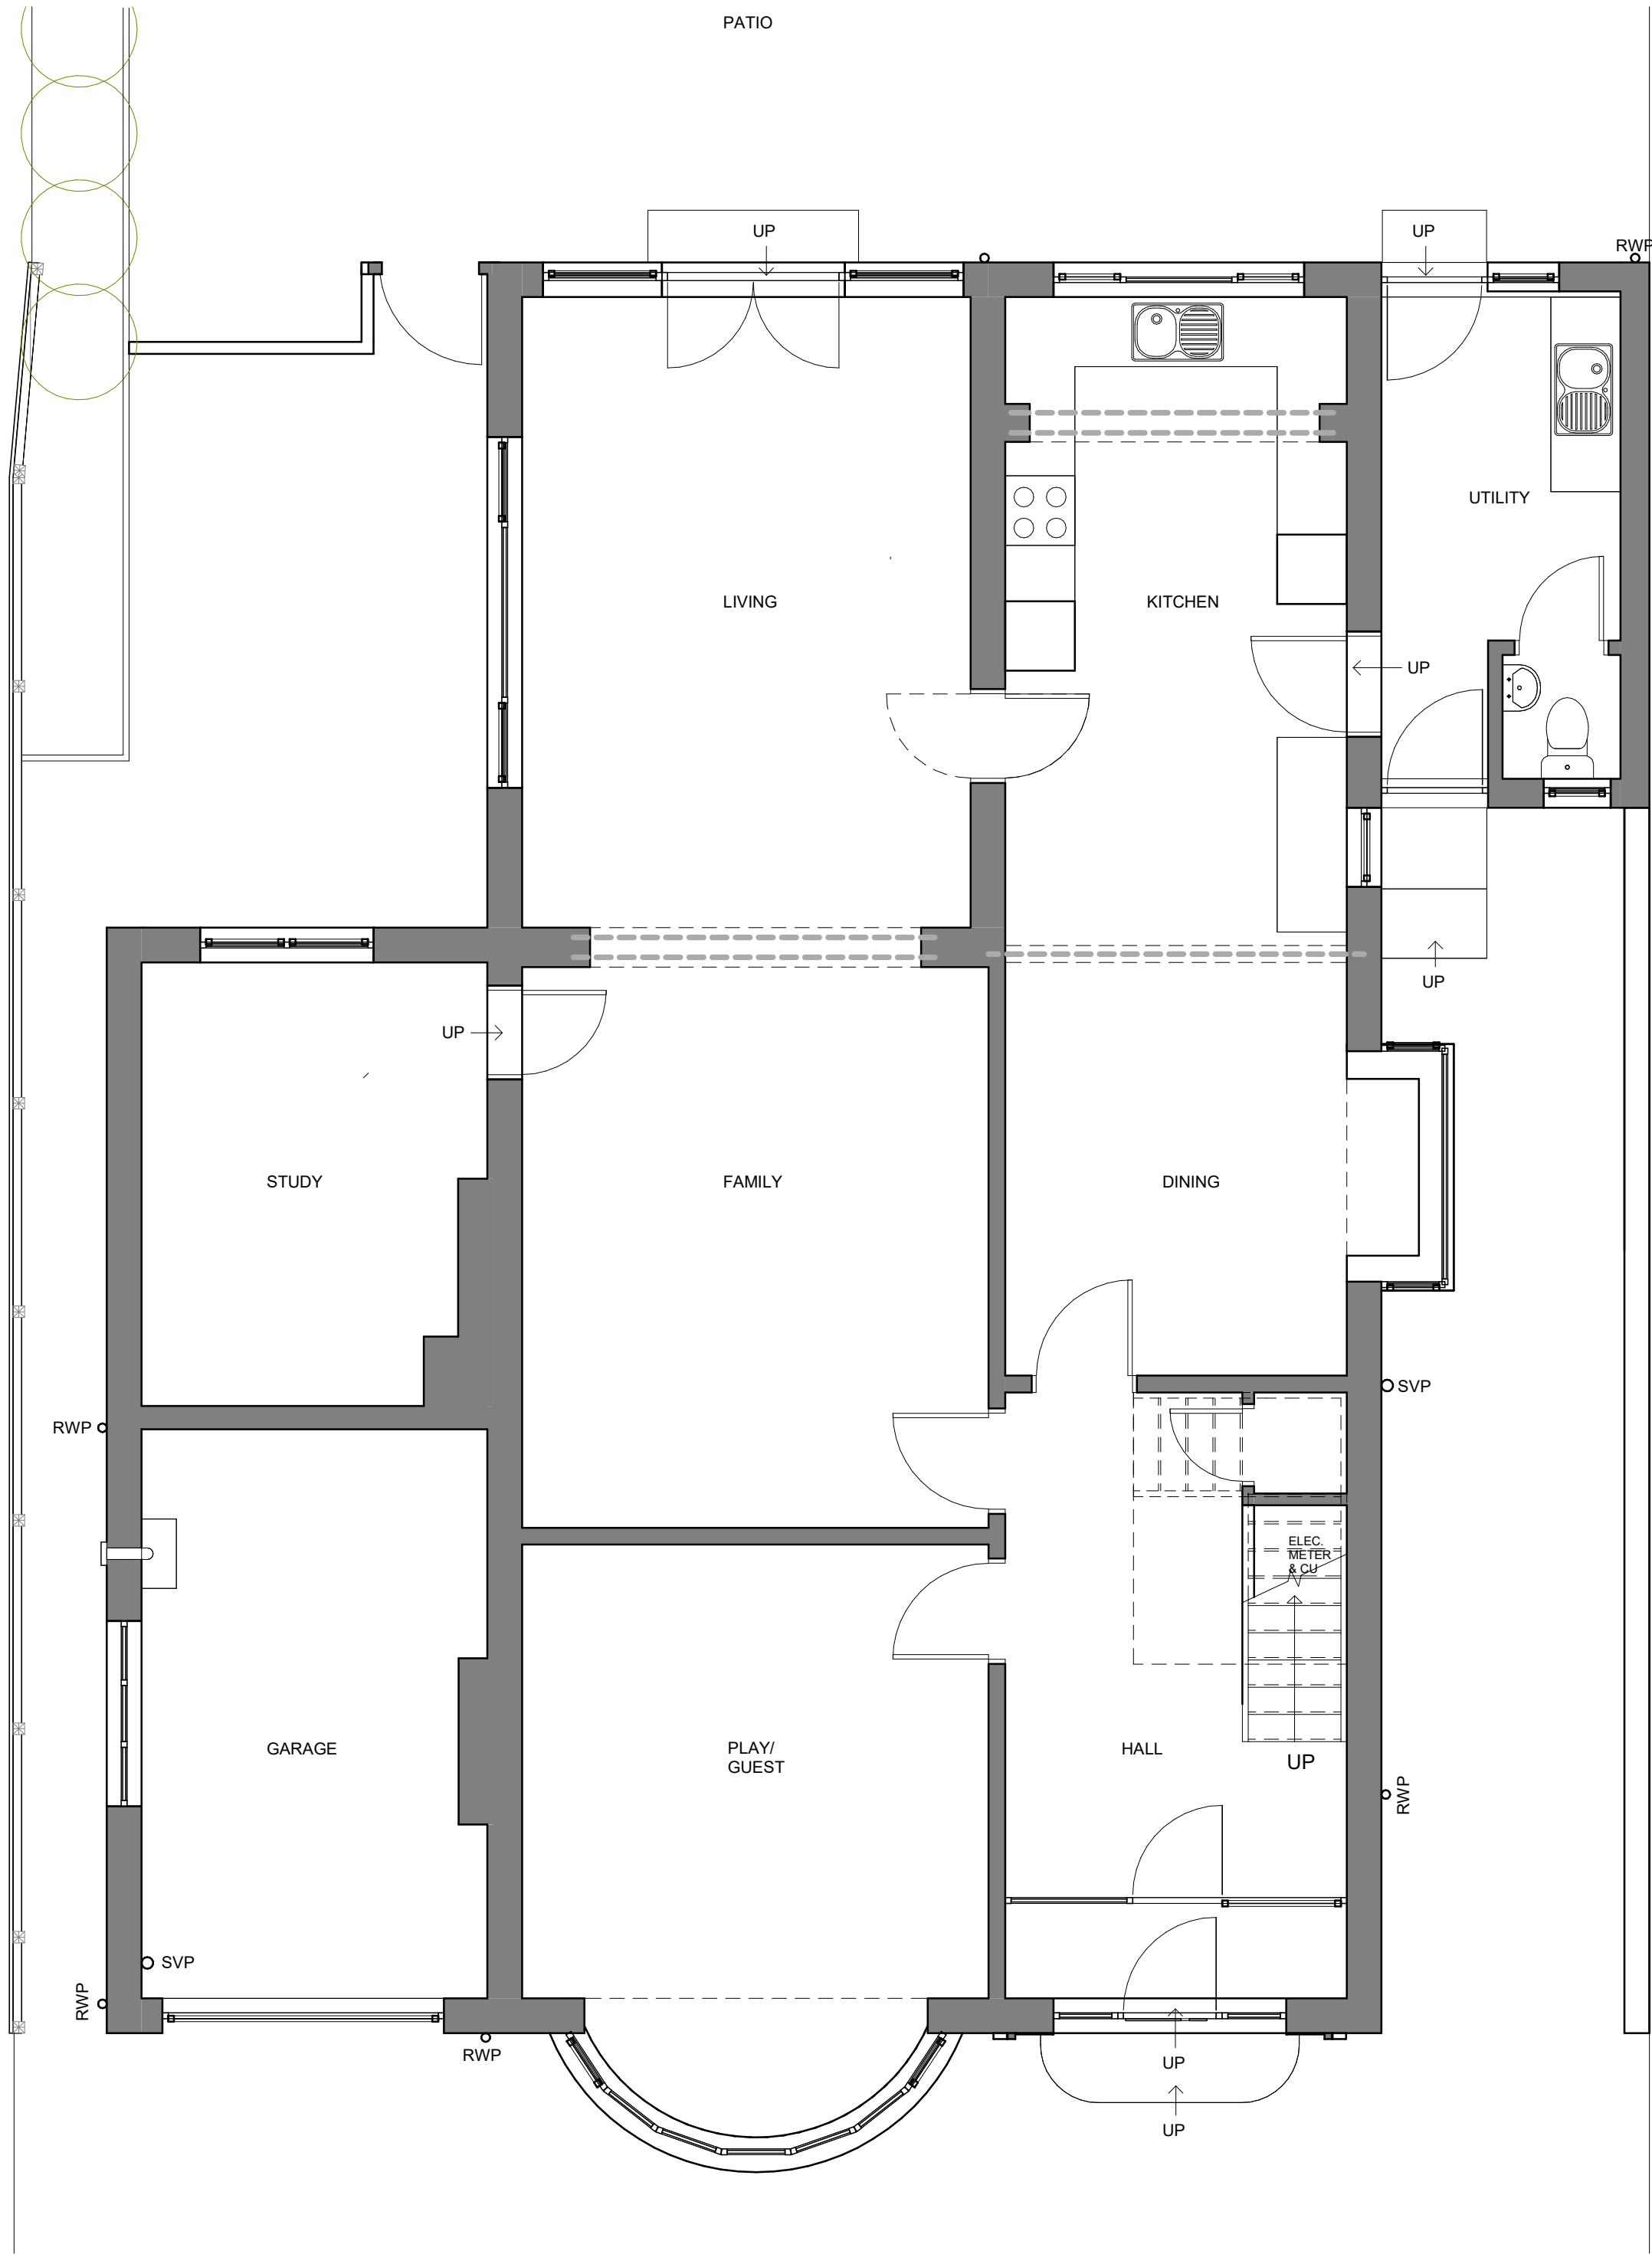

Ground Floor Plan
1 : 50

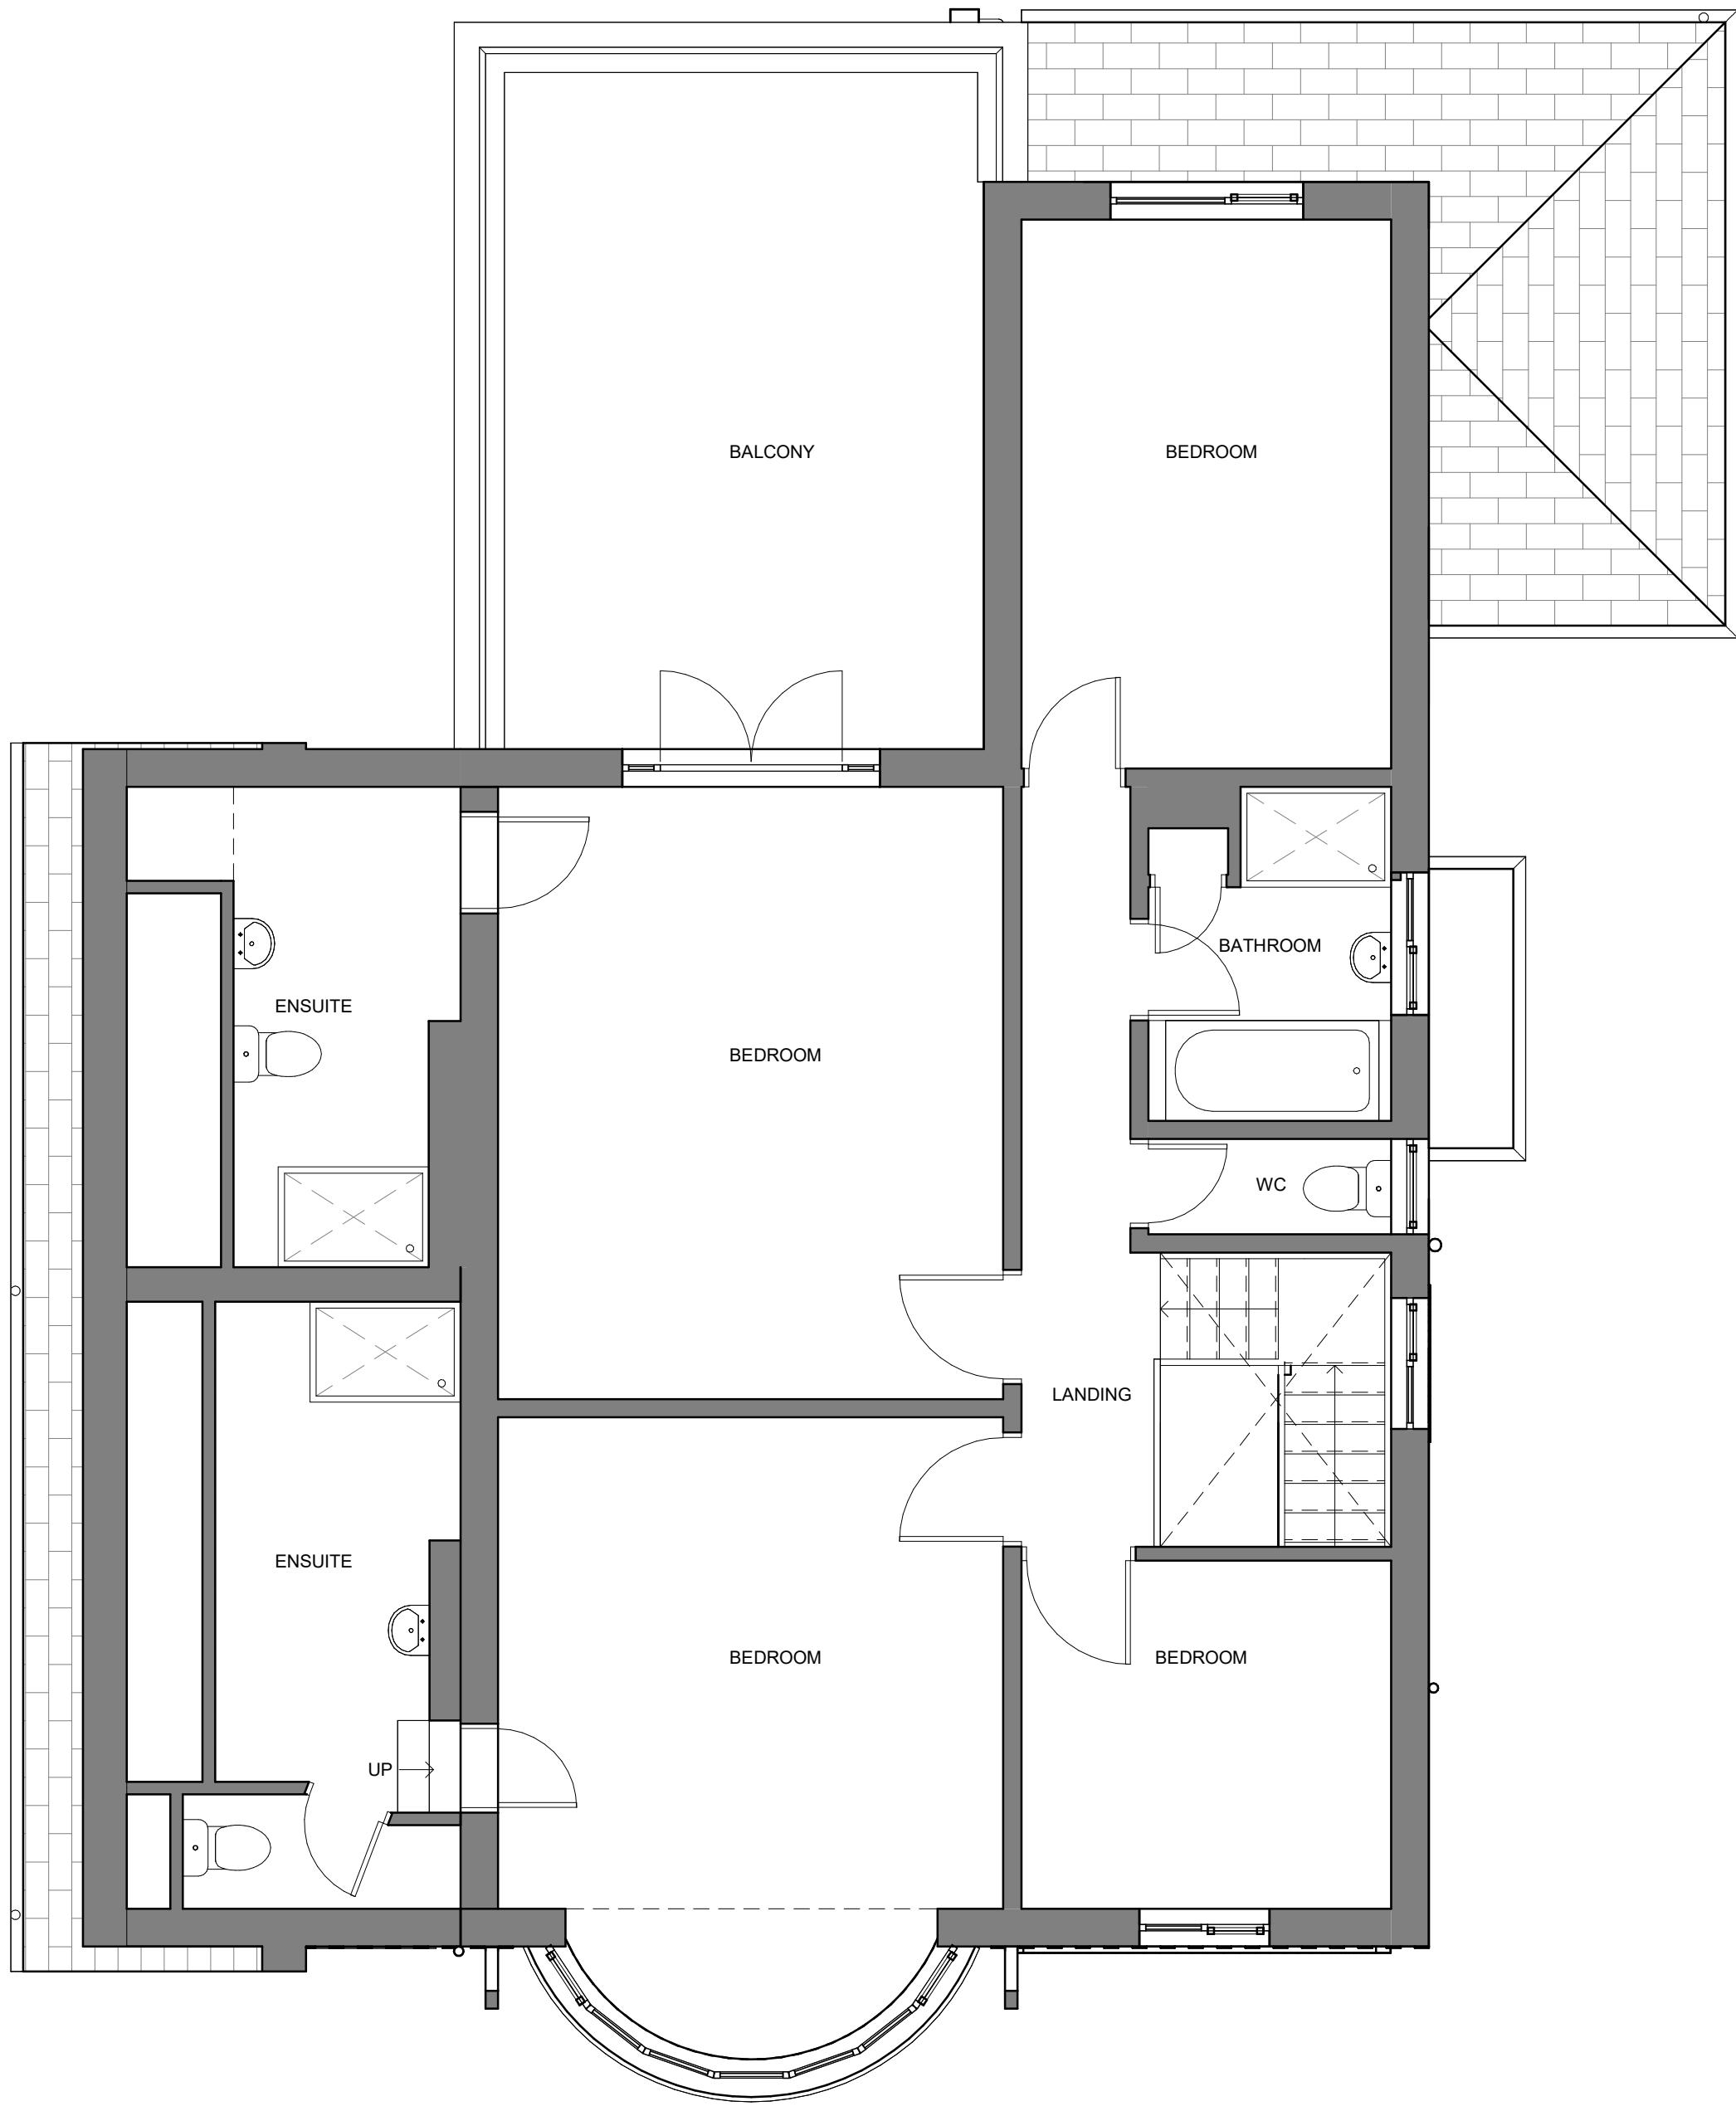

First Floor Plan
1 : 50



Site Location Plan
1 : 1250

NOTES
The Contractor is to check all dimensions and site conditions before commencing.
Do not scale from this drawing.
This drawing remains the copyright of WHYL Architecture.

KEYPLAN

Rev	Planning issue		WL	27.01.24
	Description		By	Date
Client	Mr Iqbal			
Project	23 Castle Hill Road, Prestwich			
Drawing	Existing Plans			
Dwg No.	23CH - 310			Rev
Date	06.09.2023	Scale	As indicated	@ A
Drawn	Author	Approved	Approver	
Notes	Concept			