


NOTES


- This drawing is copyright. No unauthorised copying of drawing without the express permission of the architect.
- Do not scale from prints. Use figure dimensions only.
- Contractors to check all dimensions on site prior to commencement of works.
- All works to be carried out in accordance with current statutory Health and Safety Regulations.
- The drawings to be used in conjunction with all relevant contracts and/or specialist drawings / documents and any discrepancies or variations are to be notified to the architect before affected work commences.

REV. AMENDMENTS

DATE

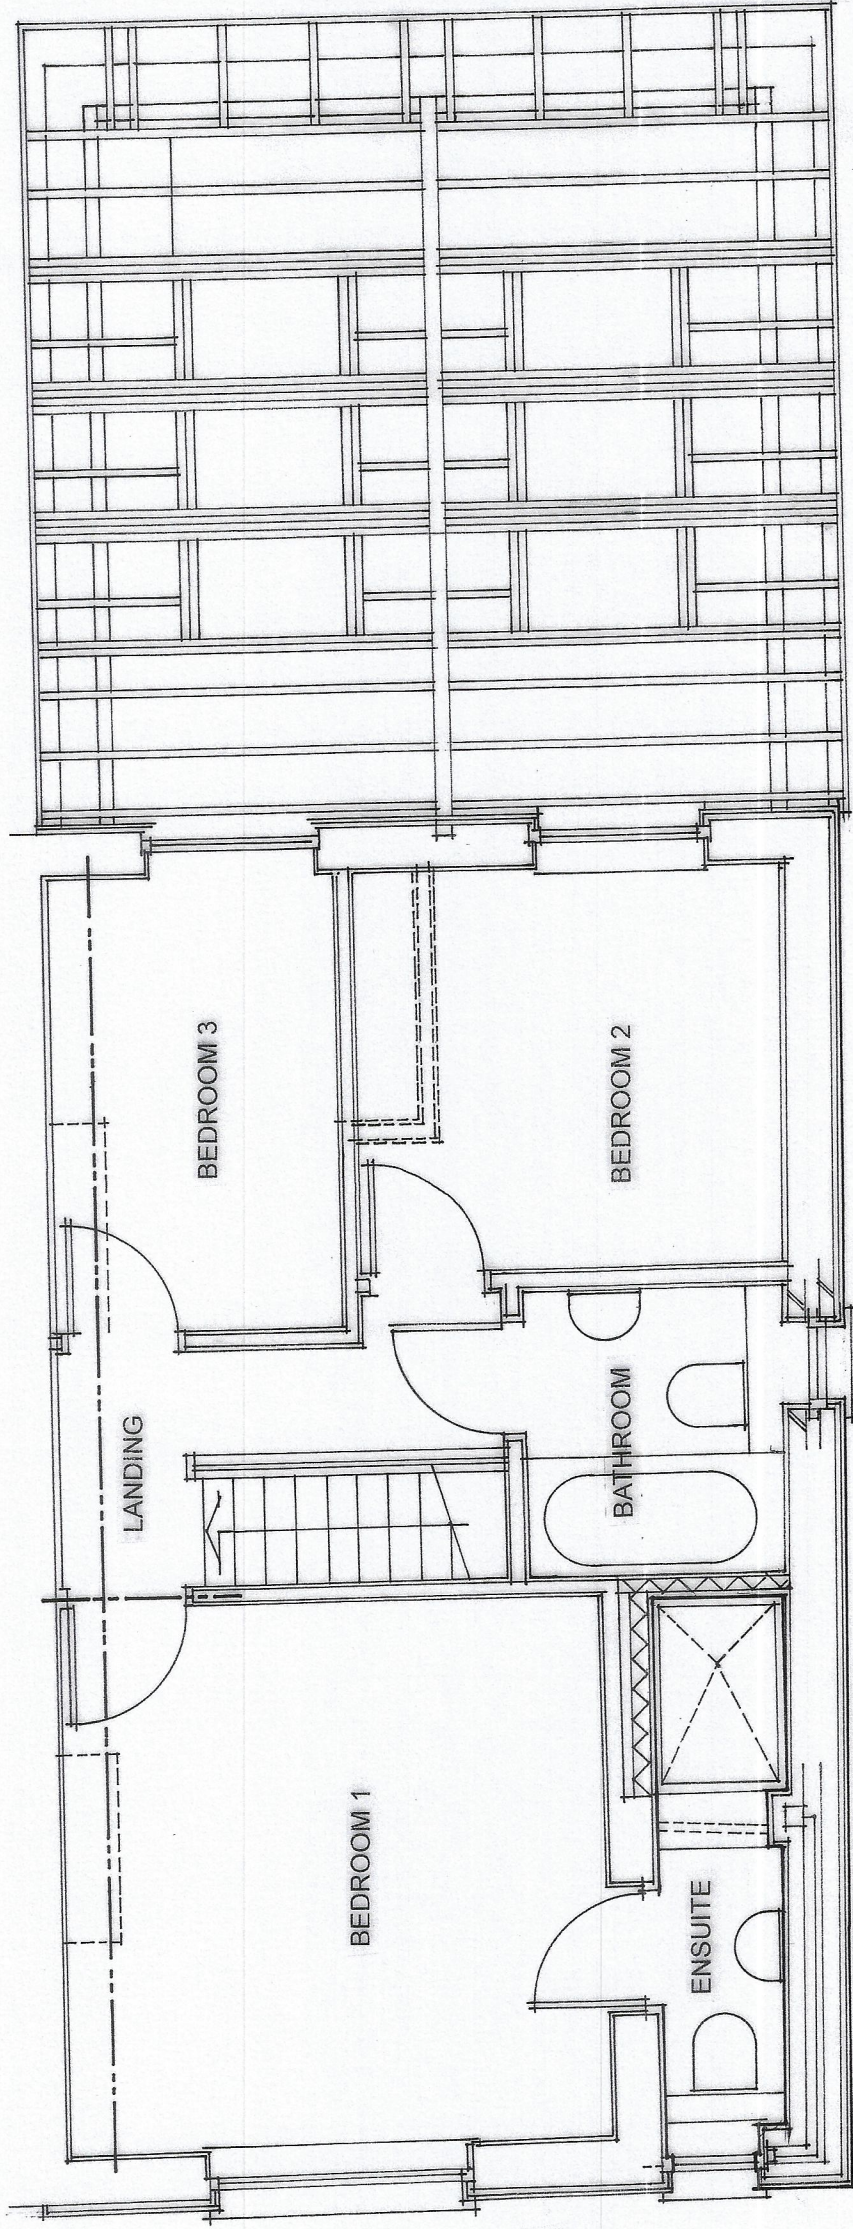

PROPOSED FIRST FLOOR PLAN

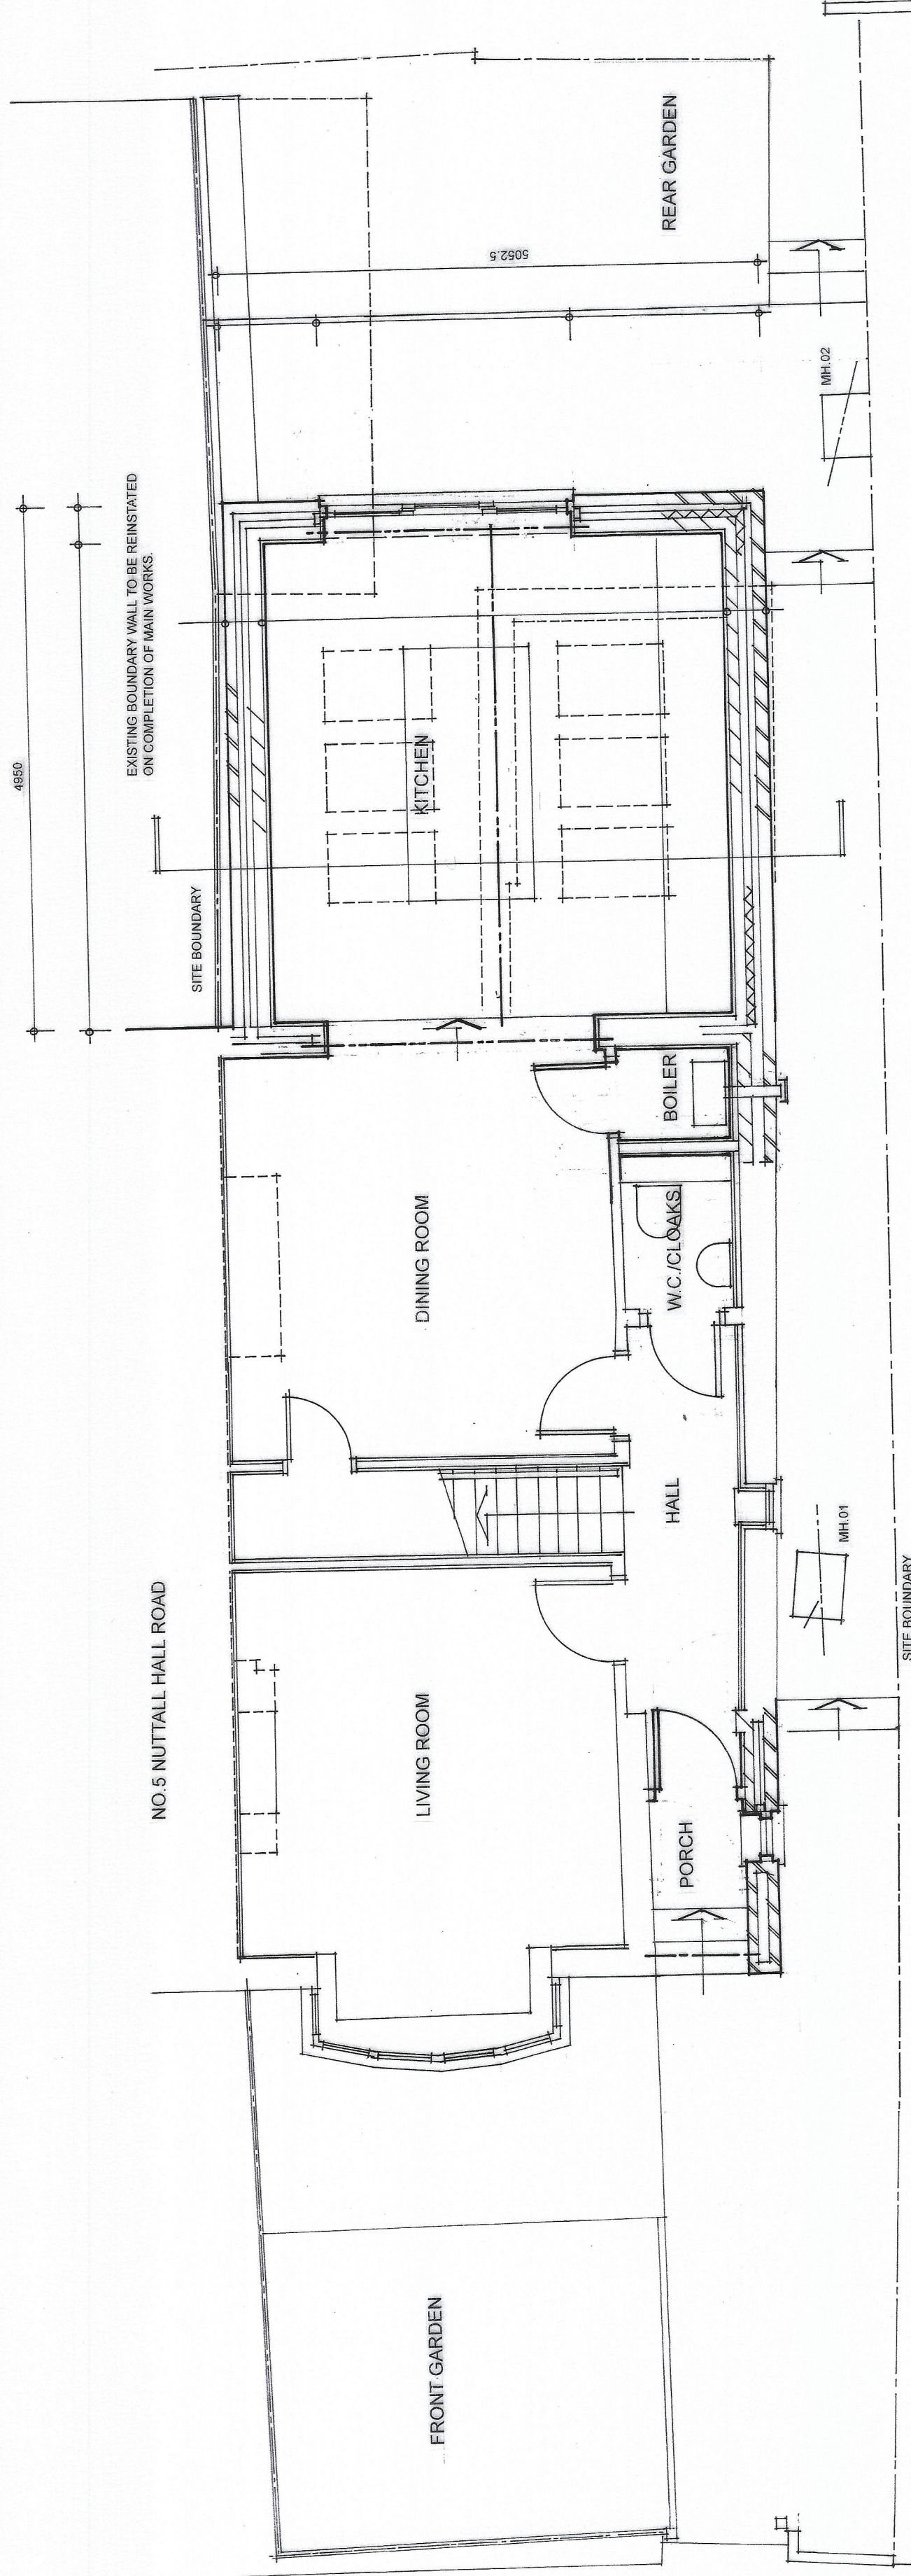

PROPOSED GROUND FLOOR PLAN

Project	ALTERATIONS & EXTENSION: 7 NUTTALL HALL ROAD, RAMSBOTTOM
Drawing	PROPOSED FLOOR PLANS
Client	ARON HOMES
Drawn By	WJH
Scale	1:50 @ A1
Dwg. No.	23/04/05
Dwg. Size	A1
Date	JUNE 2023

JOHN HOLT ARCHITECTS LTD.

3 MANCHESTER ROAD BURY LANCASHIRE BL9 0DR
TELEPHONE 0161 764 8314 FACSIMILE 0161 764 6985
E-MAIL: info@johnholtarchitects.co.uk
DO NOT SCALE DRAWING