




FRONT ELEVATION

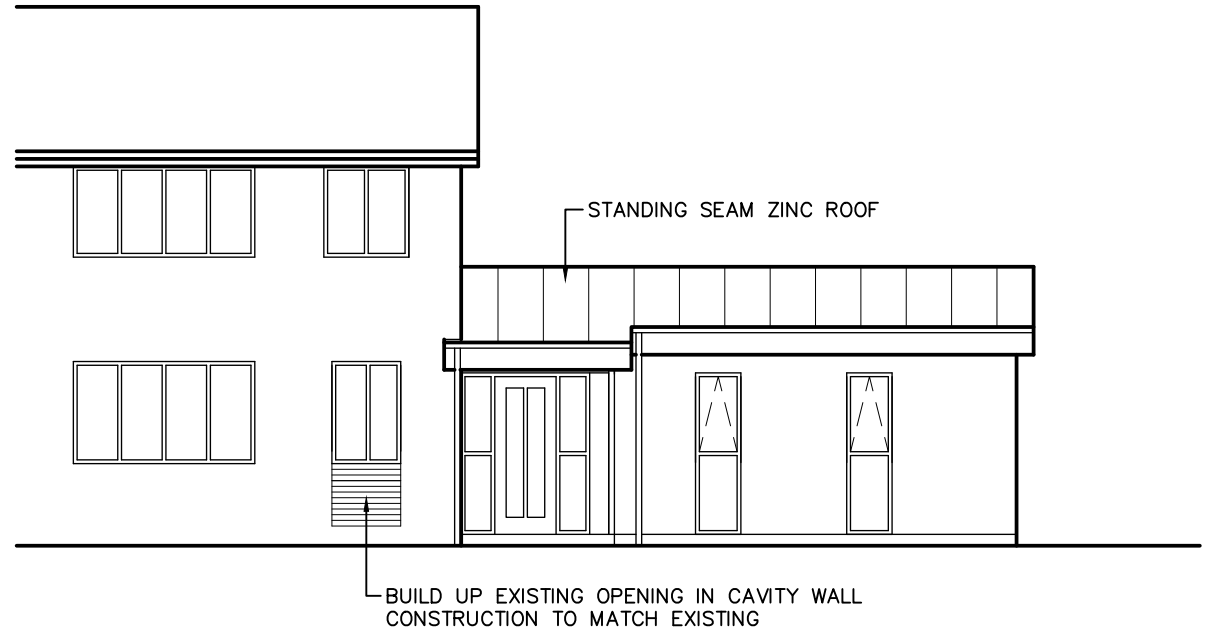

SIDE ELEVATION

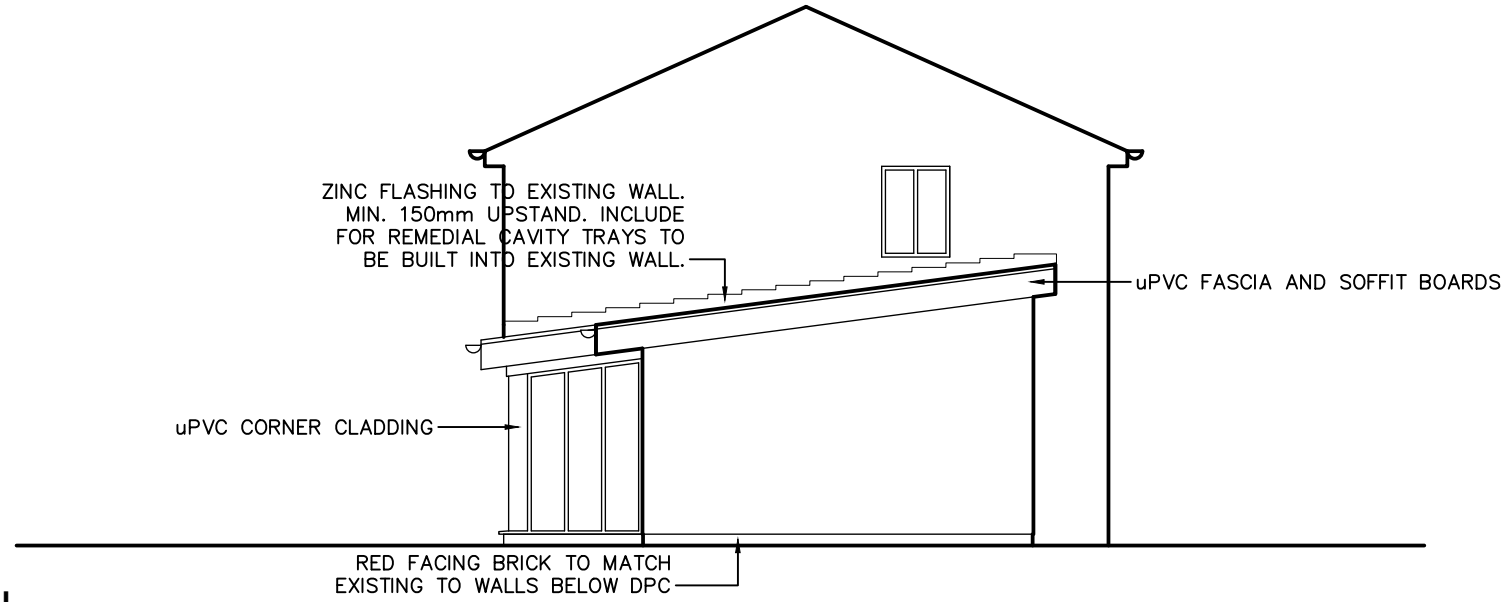

REAR ELEVATION

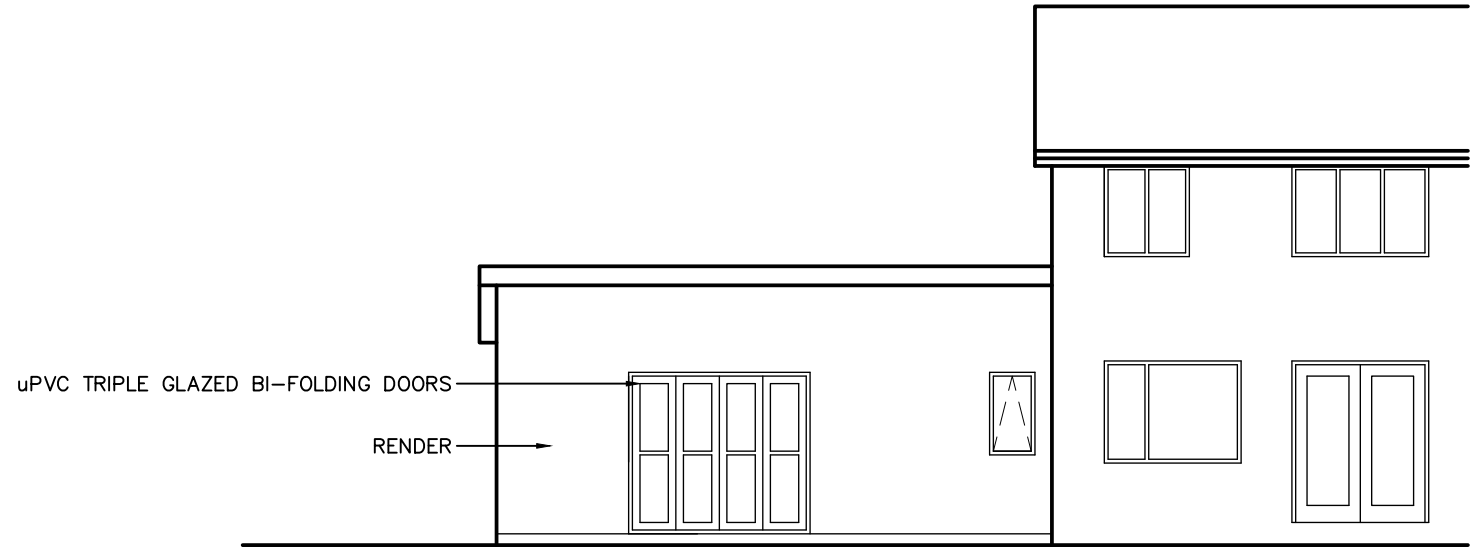

NOTES

- ALL DIMENSIONS TO BE CHECKED ON SITE
- NO DIMENSIONS TO BE SCALED FROM THIS DRAWING UNLESS OTHERWISE STATED

REVISION	DATE	DESCRIPTION
A	18.08.23	MINOR AMENDMENTS

FAST
ARCHITECTURE

CLIENT
**MS BRYONIE SHAW &
MR STEWART HARNEY**

PROJECT
**11 NORMANY CRES.
RADCLIFFE**

DRAWING TITLE
**ELEVATIONS
AS PROPOSED**

SCALE 1:100 @A3	DATE 08.23	
JOB NO. 2023-03	DRAWING NO. 121	REV. A