


TO MATCH EXT


SCURE GLASS



REAR ELEVATION

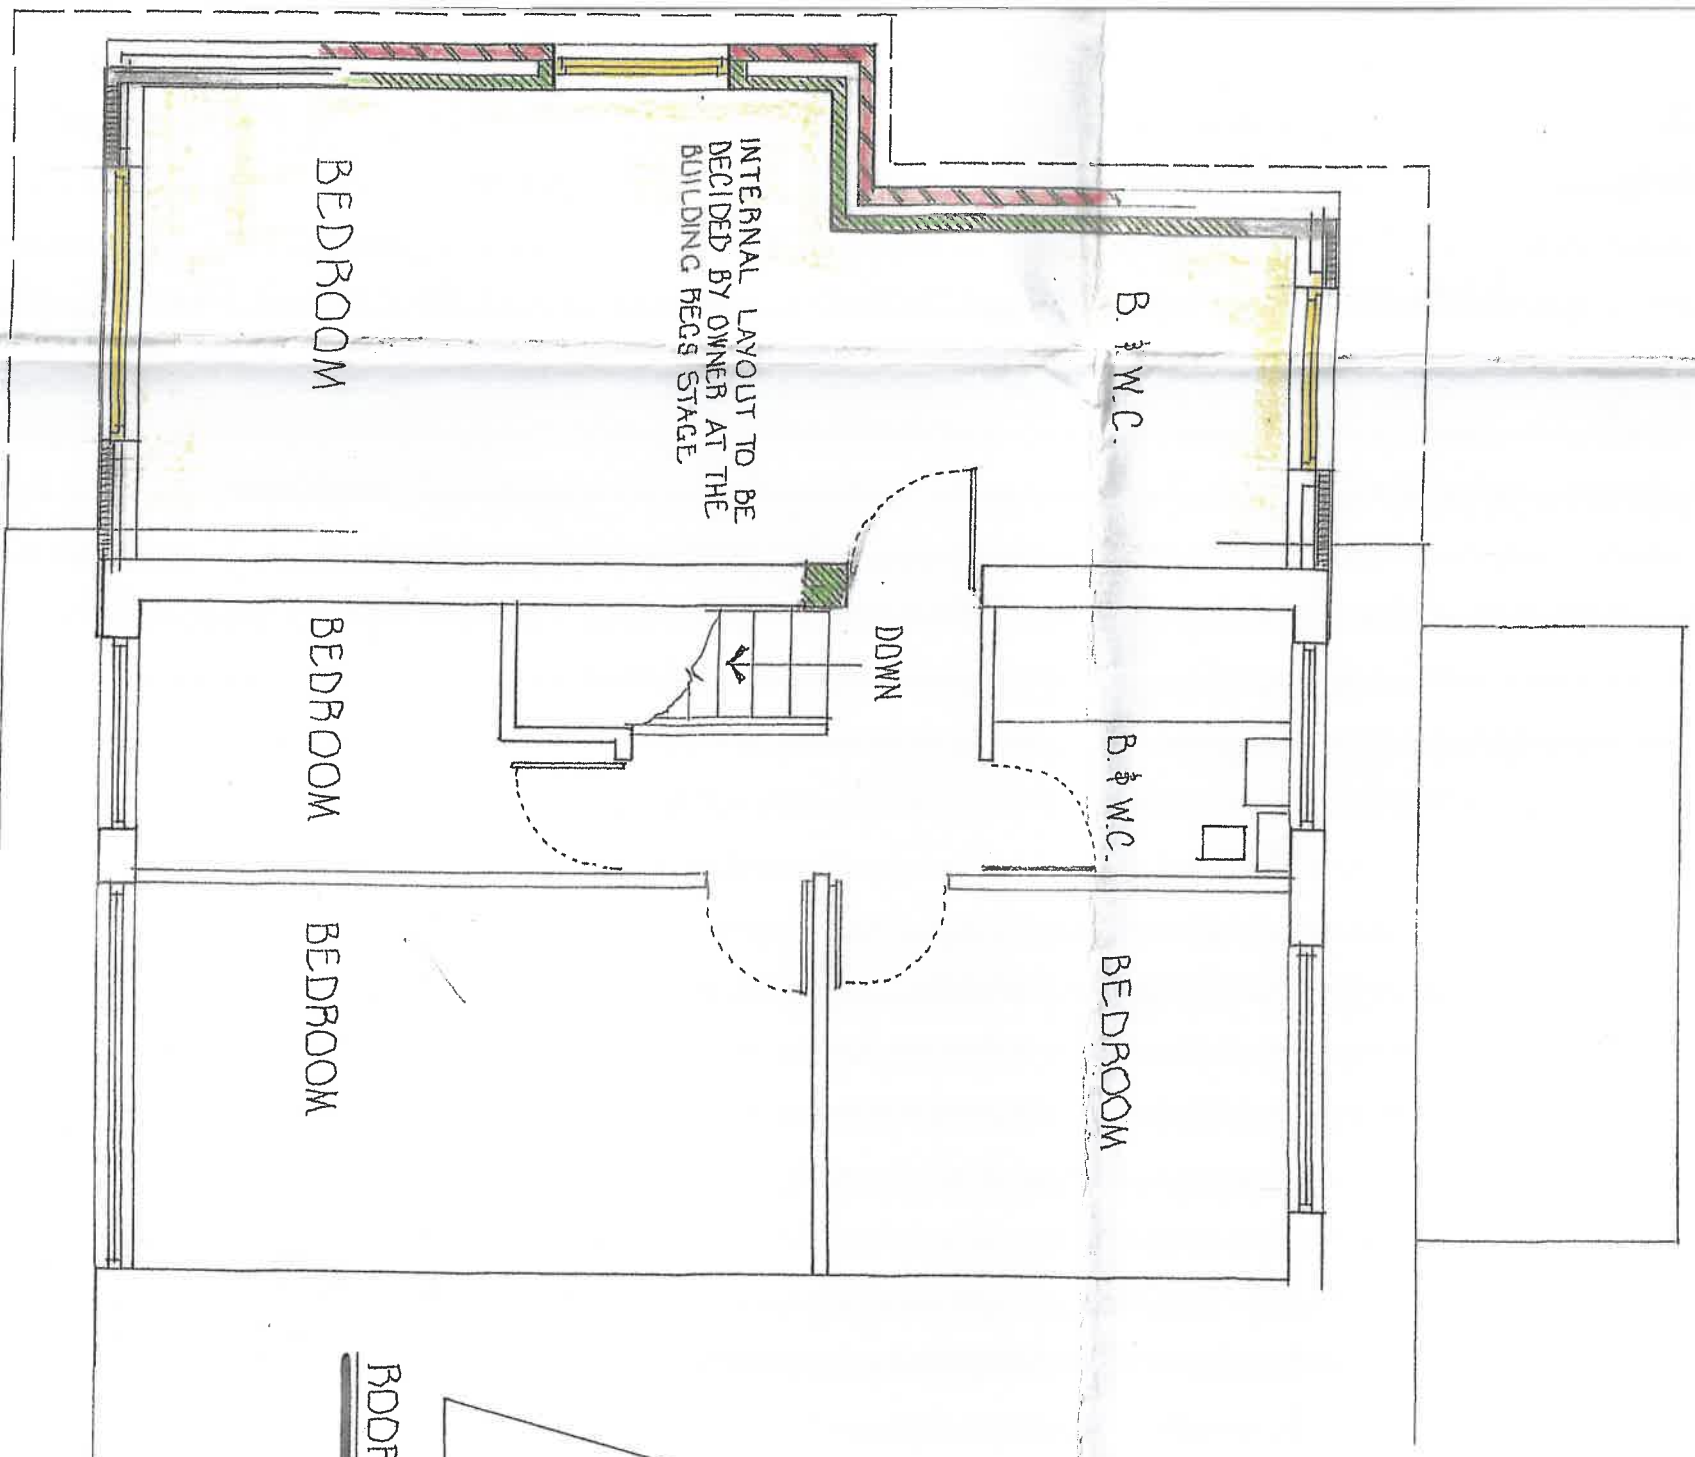

FIRST FLOOR PLAN

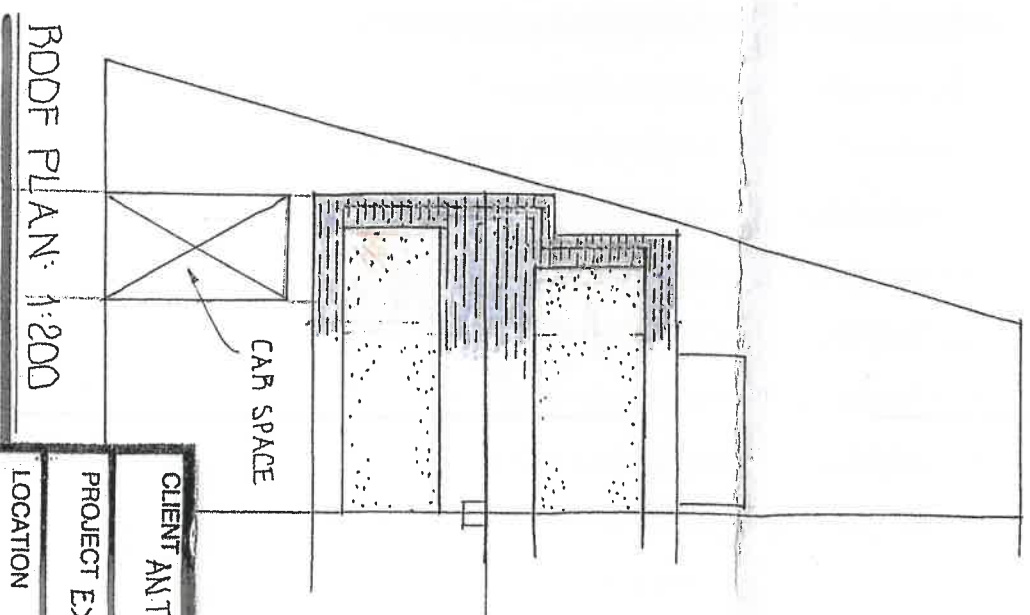

APPOINTED CONTRACTOR TO PRODUCE METHOD STATEMENT AND HEALTH & SAFETY PLAN FOR APPROVAL BY APPLICANT'S HEALTH & SAFETY ADVISOR TO ENSURE COMPLIANCE WITH C.D.M. REGULATIONS PRIOR TO COMMENCING ANY WORK.
CONTRACTOR TO CHECK ALL DIMENSIONS ON SITE PRIOR TO COMMENCING WORK
ANY DISCREPANCIES TO BE DISCUSSED WITH STEVE INGRAM.

CLIENT	ANTOINETTE HAMILTON
PROJECT	EXTENSION & ALTERATIONS
LOCATION	1, ACRES STREET, TOTTINGTON
DESIGN STUD	HEIGHTS LANDSCAPE
DESIGNER	DE
OLDHAM	OL3 5
Telephone:	0145 78
Mobile:	0170 5211
SCALES:	1:100 & 1:50
DRAWN BY:	S. INGRAM
DATE:	JUNE 2022
DRAWING No.	29