



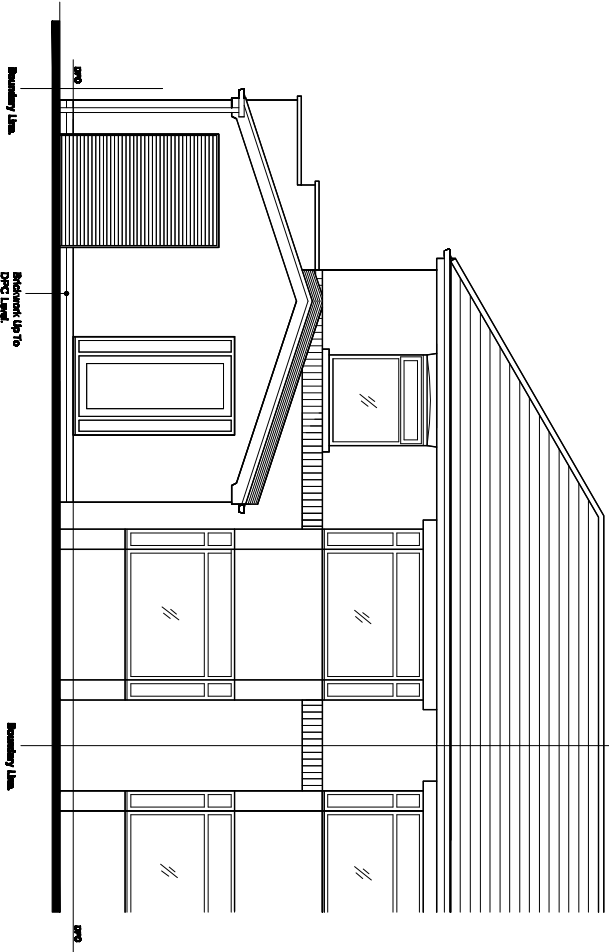


PROPOSED FRONT ELEVATION.

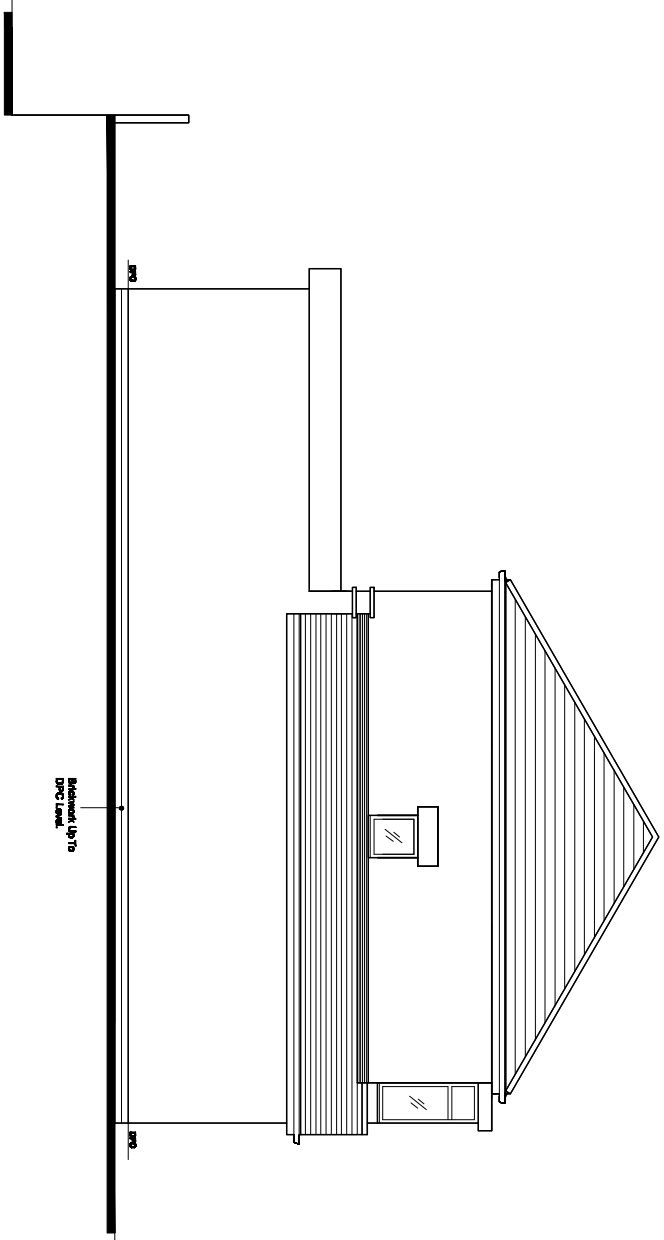


PROPOSED SIDE ELEVATION.

ALL WALLS OF PROPOSED EXTENSION TO BE RENDERED WITH KREND WATERPROOF RENDERING.

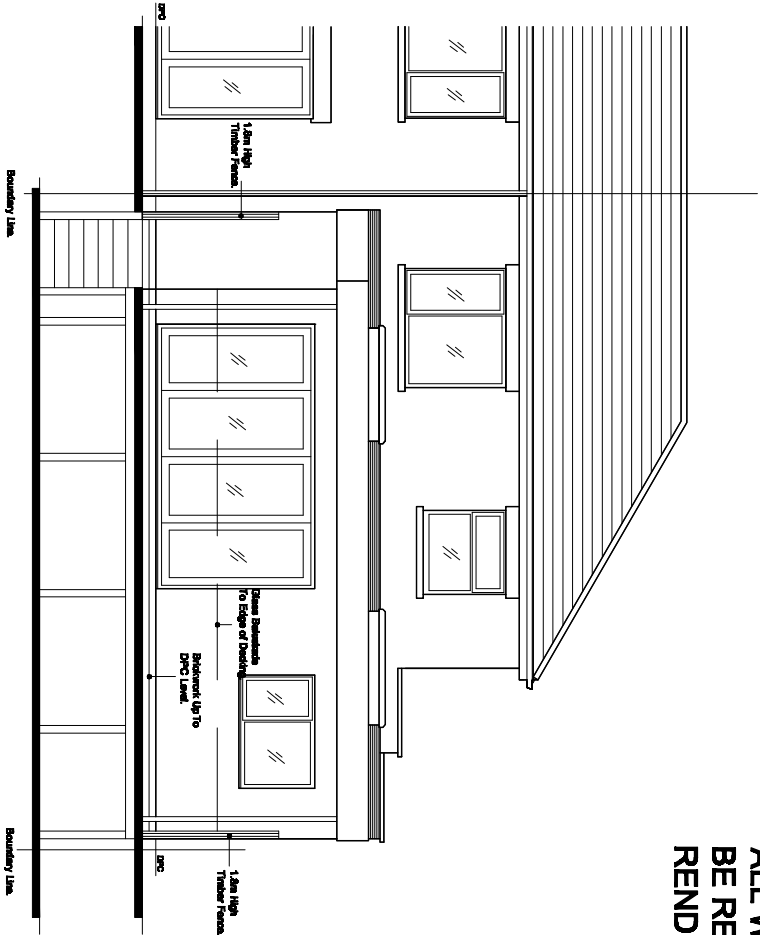

PROPOSED REAR ELEVATION.

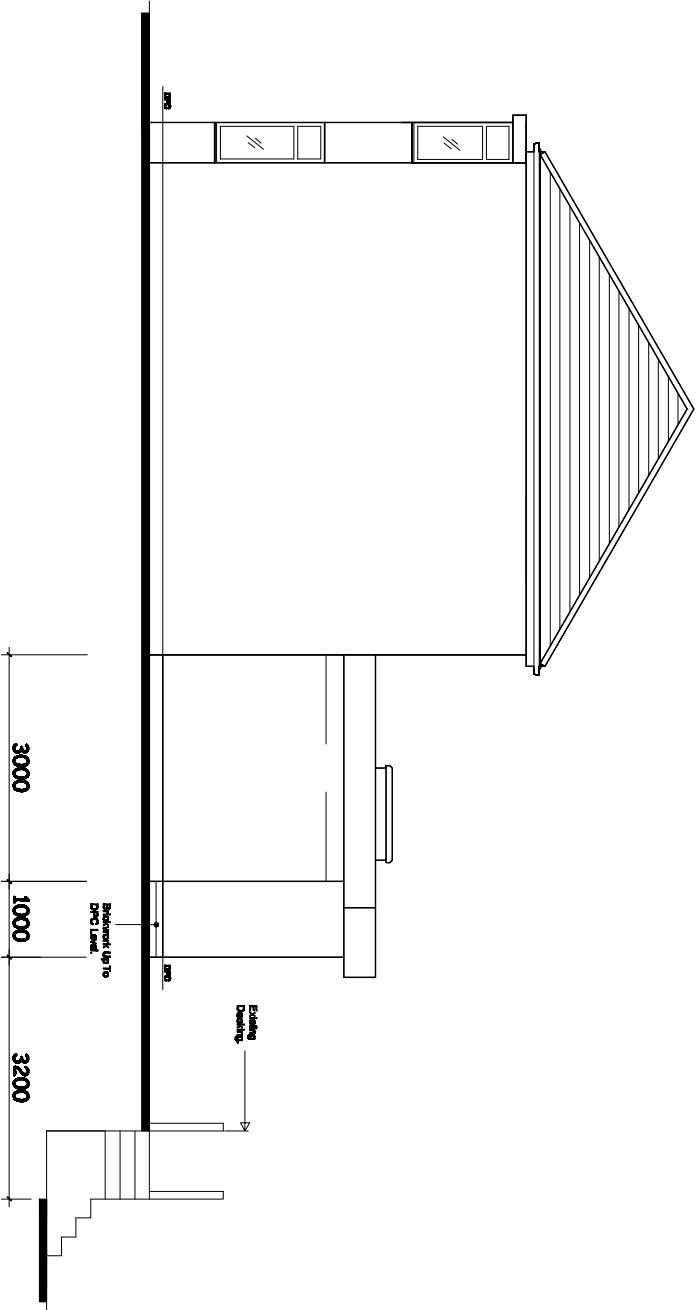

PROPOSED SIDE ELEVATION.

Revision	Title :	Project :	MTC Designs
	PROPOSED SINGLE STOREY EXTENSION AT FRONT, SIDE AND REAR & EXTENDED DECKING AT REAR.	21, FIELDHEAD AVENUE, BURY, BL9 2LX	31 Edwal Drive Bolton BL2 6TB T: 01204 418714 M: 0778888914 Email: info@mtecdesigns.co.uk
			Scale 1:100 @ A3 Date: February 2023.
			Drawing No: P03