


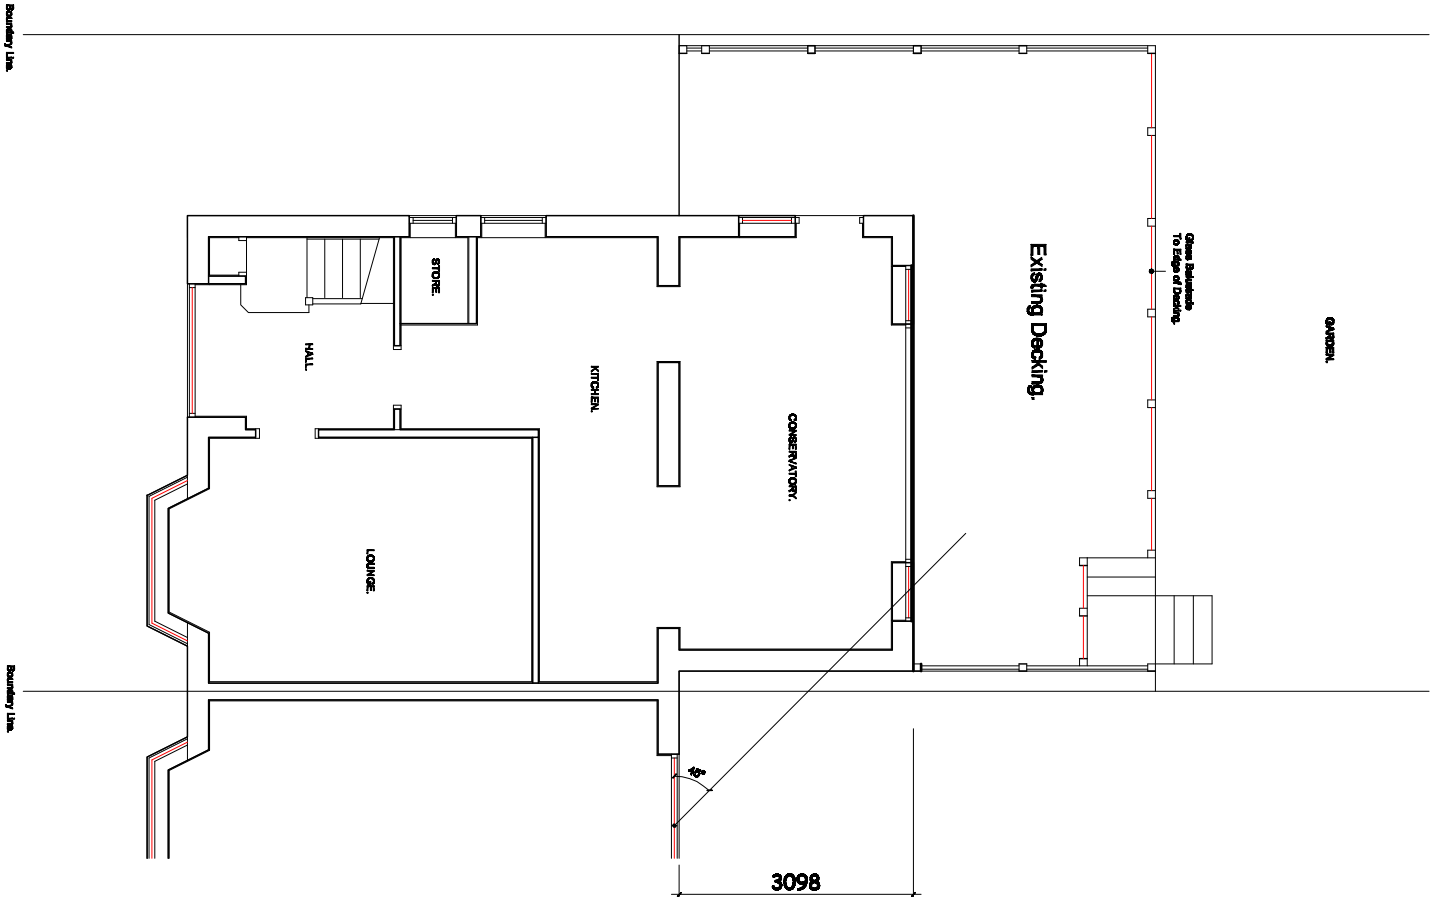

EXISTING GROUND FLOOR PLAN.

Revision	Title :	Project :	MTC Designs
	PROPOSED SINGLE STOREY EXTENSION AT FRONT, SIDE AND REAR & EXTENDED DECKING AT REAR.	21, FIELDHEAD AVENUE, BURY, BL8 2LX	31 Edgely Dale Bolton BL3 6TB T: 01204 410714 L: 0770000014 Email: info@mtcdesigns.co.uk
			Scale 1:100 @ A3 Date: February 2023.
			Drawing No: P02