




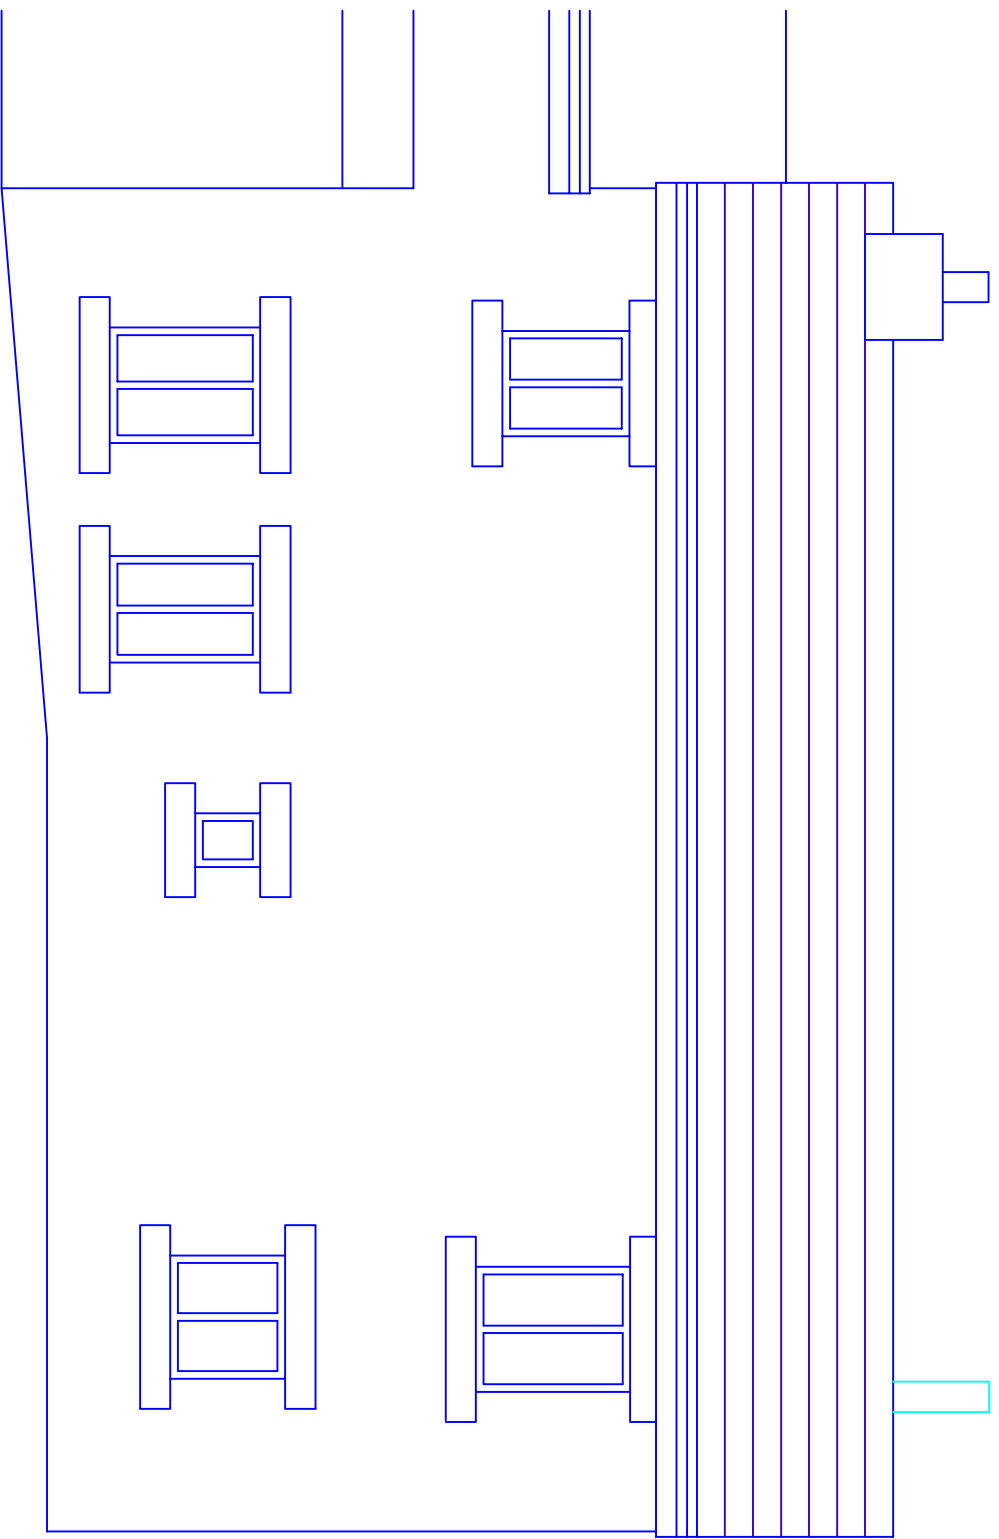

Proposed Side Elevation - North

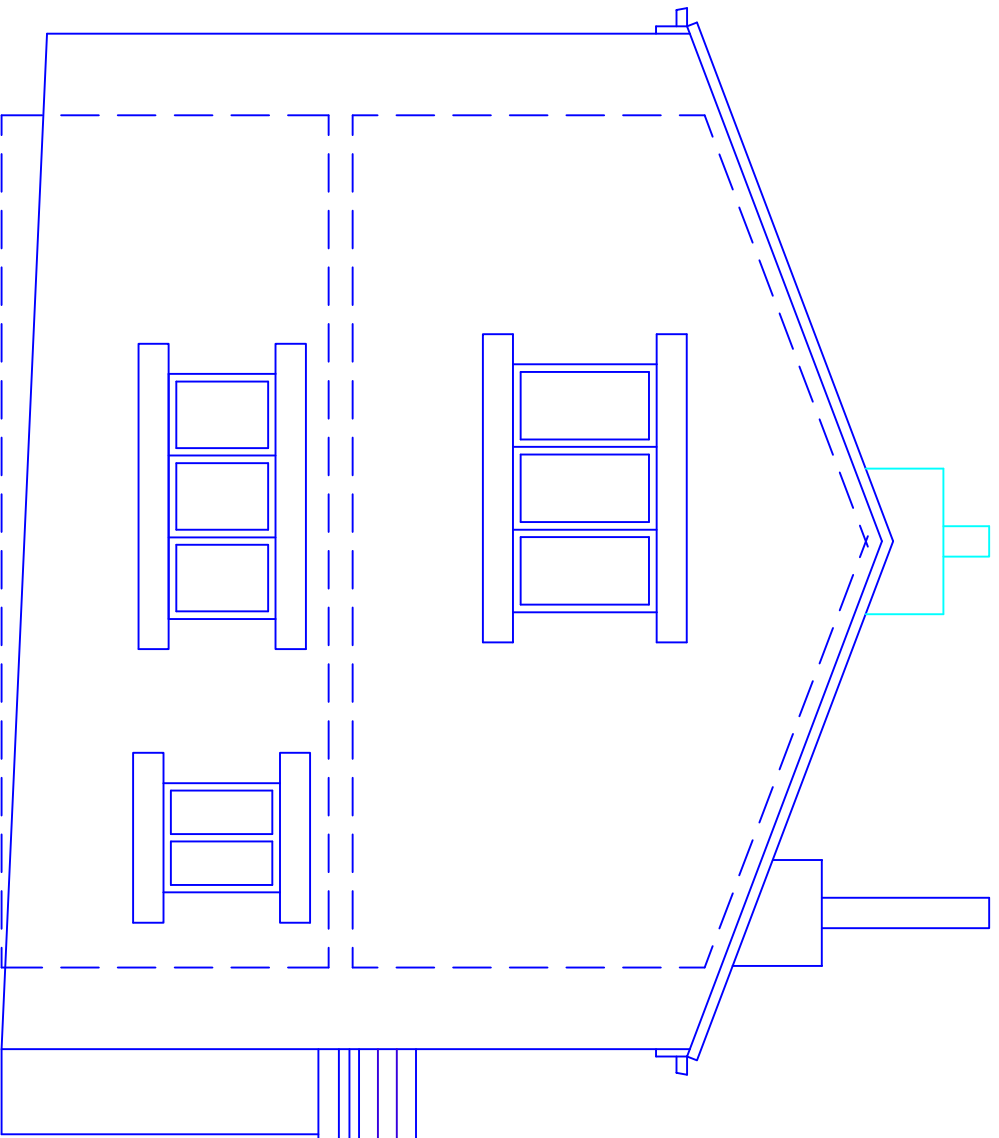


Proposed Front Elevation - West


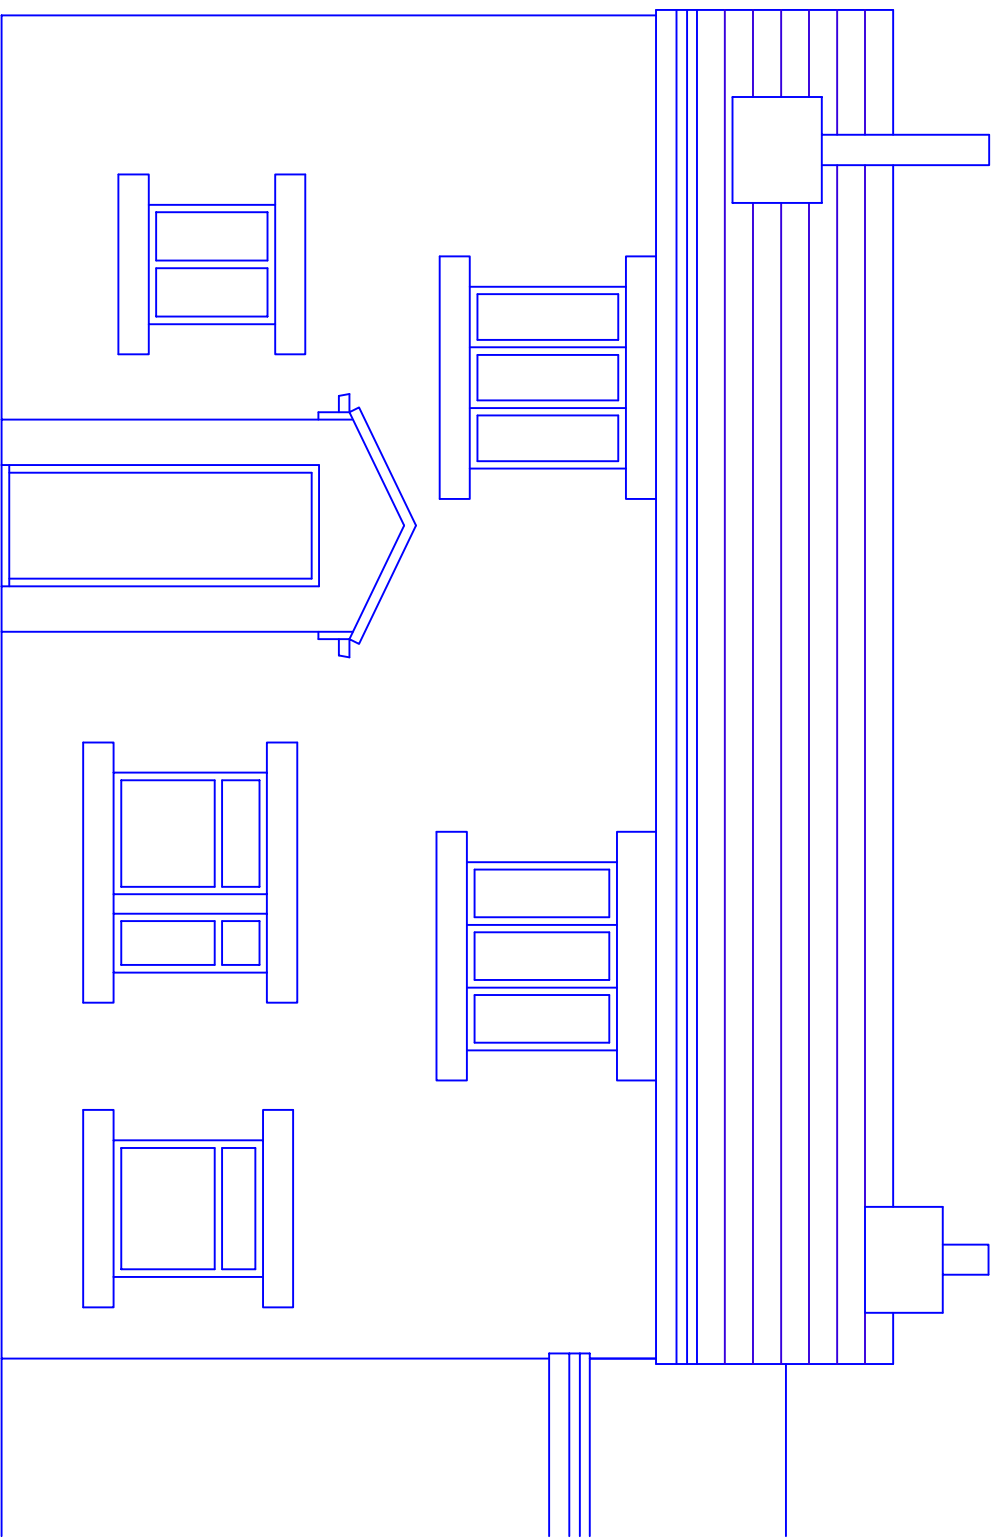


Proposed Side Elevation - South


Proposed Plan
Ground Floor
No change

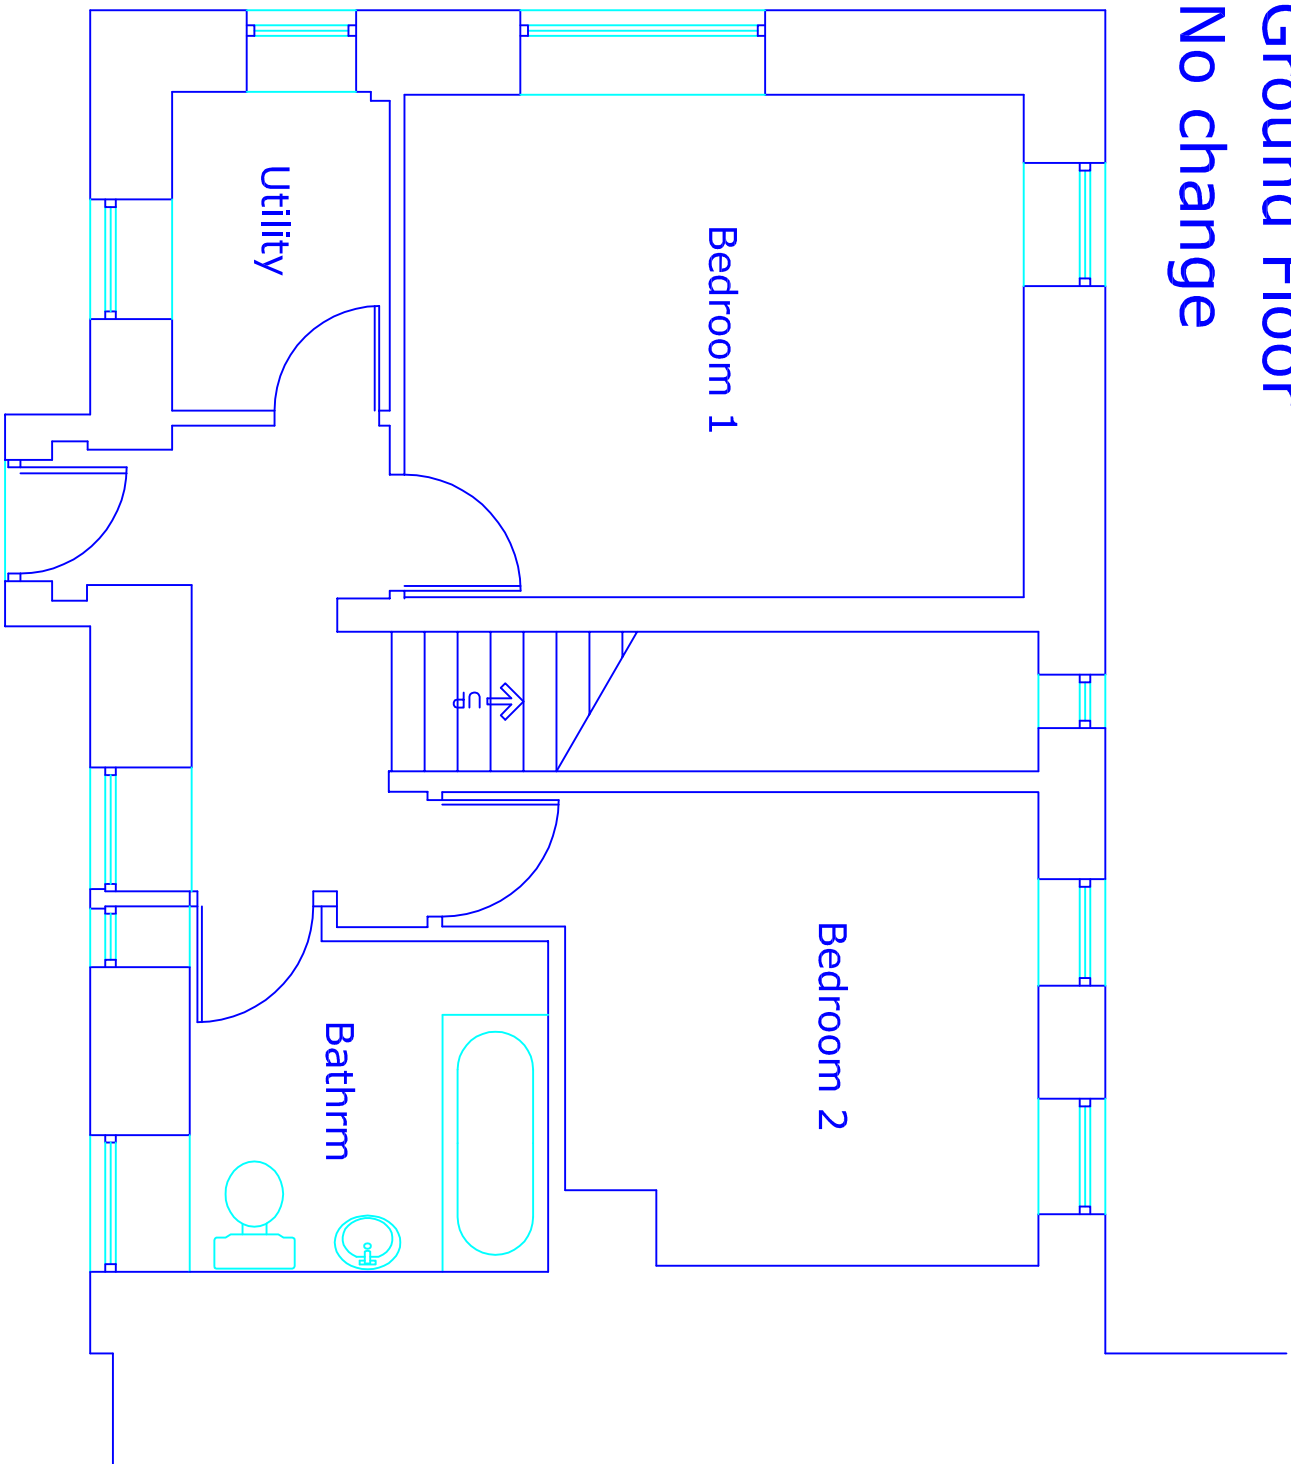


Proposed Plan
First Floor
No change

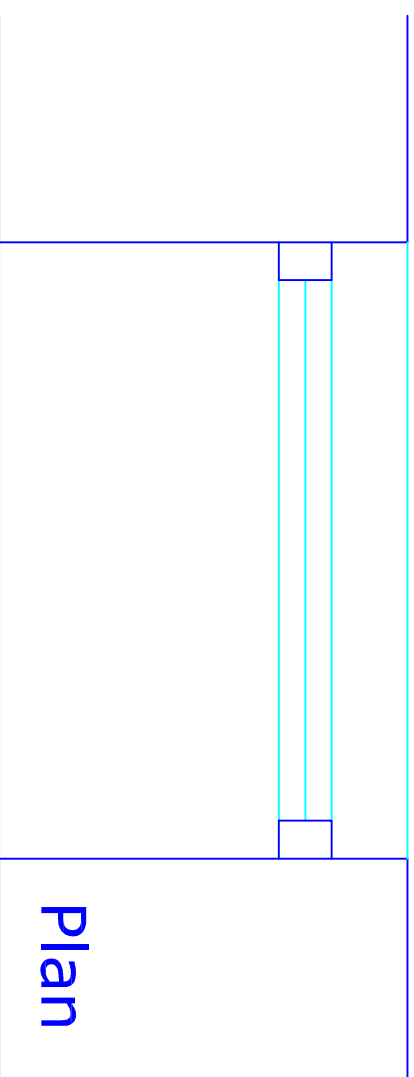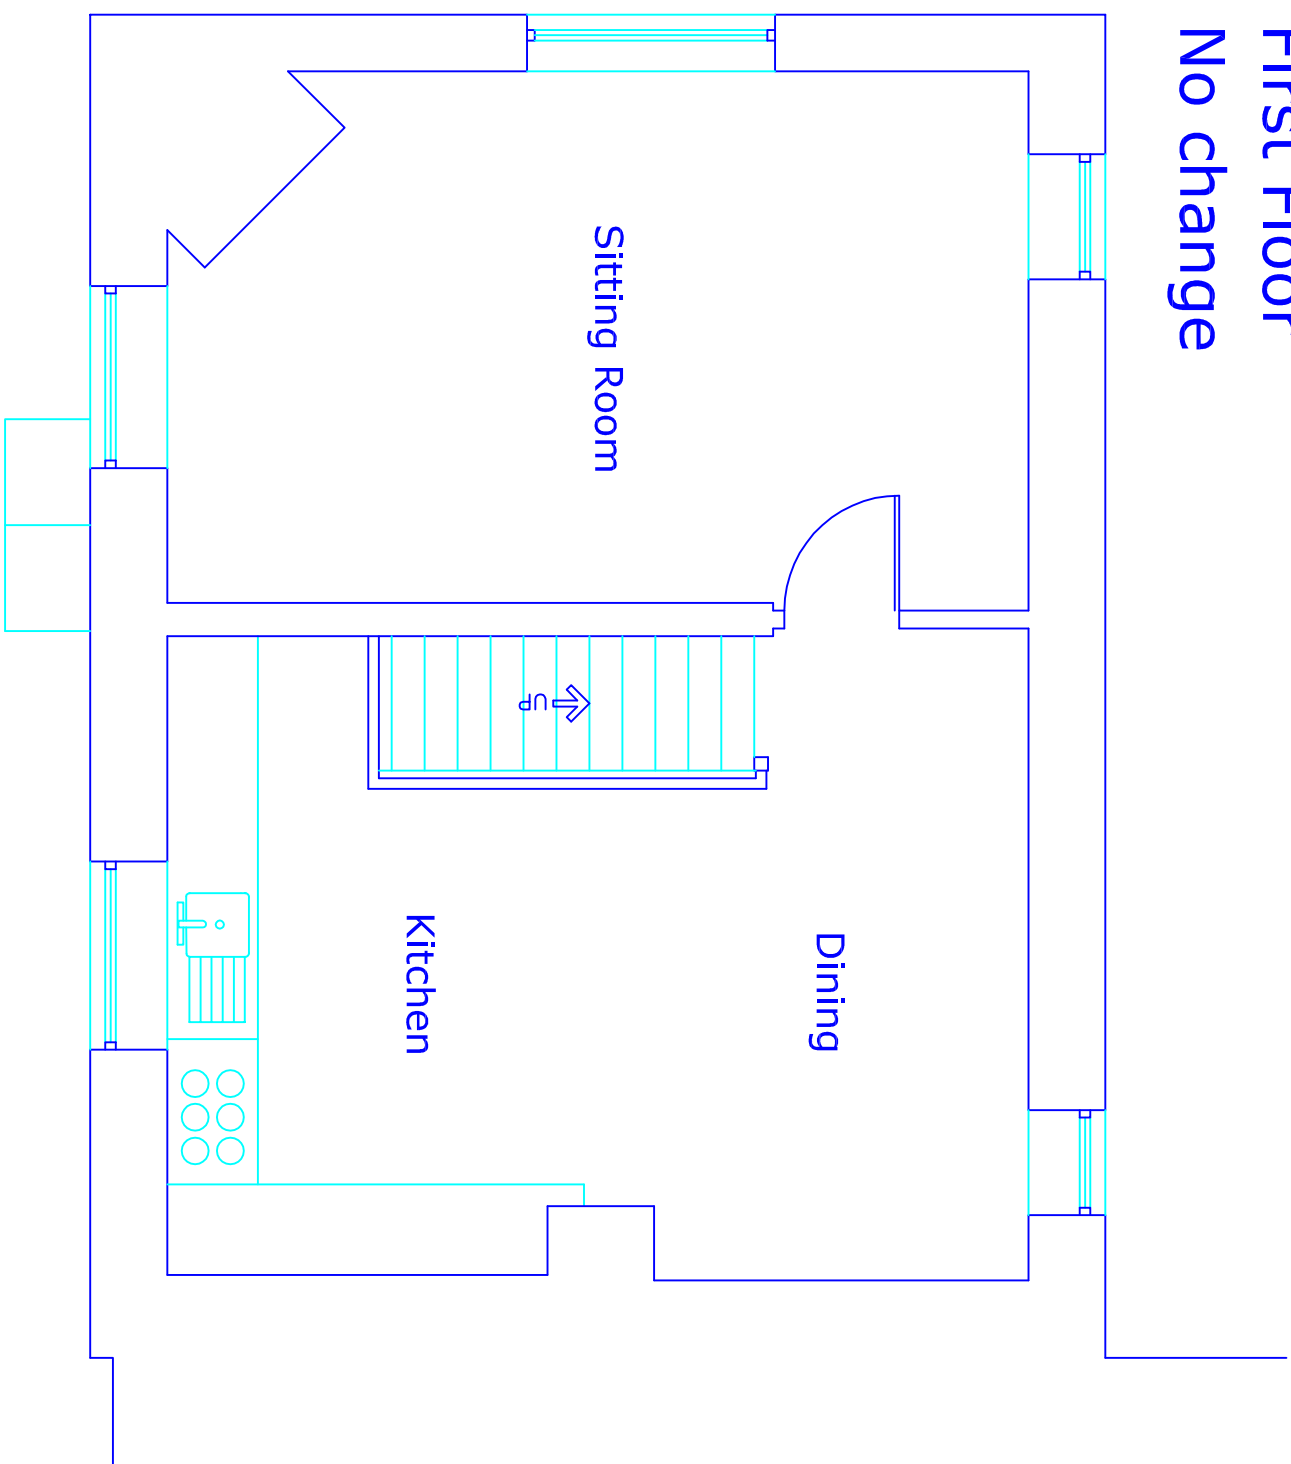

Plan

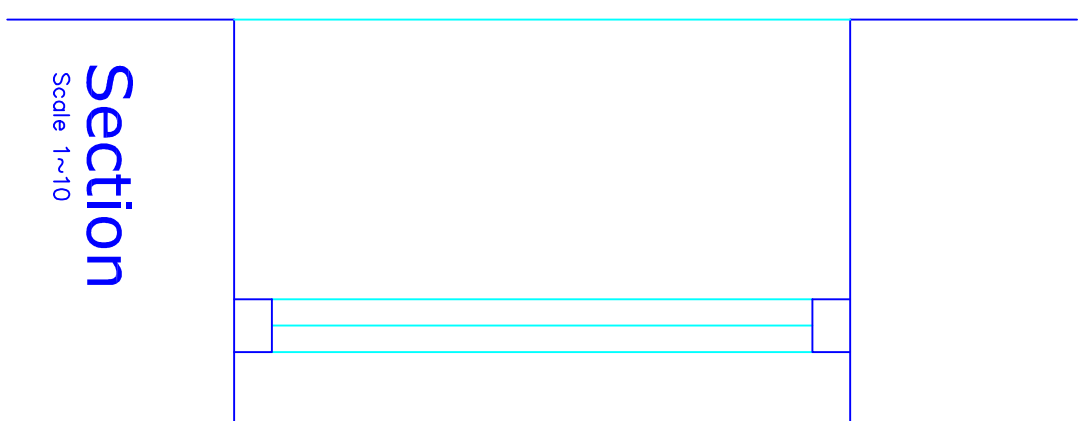

Section

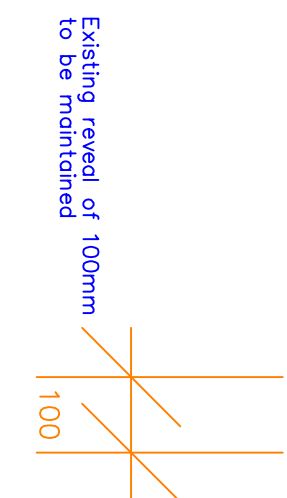

Scale 1:10

109 Holcombe Old Road Holcombe Bury BL9 4NF	scale 1:50 at A1 Except where noted April 2022
AB1-02B	Proposed Plans and Elevations
P P Y design Ltd	

2 Helmshore Road, Holcombe Village
Ramsbottom, Lancashire BL8 4PA
Gary Dearden (BA Hons) DipArch RIBA
garry@ppy-design.co.uk www.ppy-design.co.uk
T. 01706 822751 M. 07112 669482

B 1:10 Section added 16.06.2022
A Windows amended to be casement 15.06.2022

This drawing and design concept is the
property of PPY design. It should not
be reproduced without written permission