
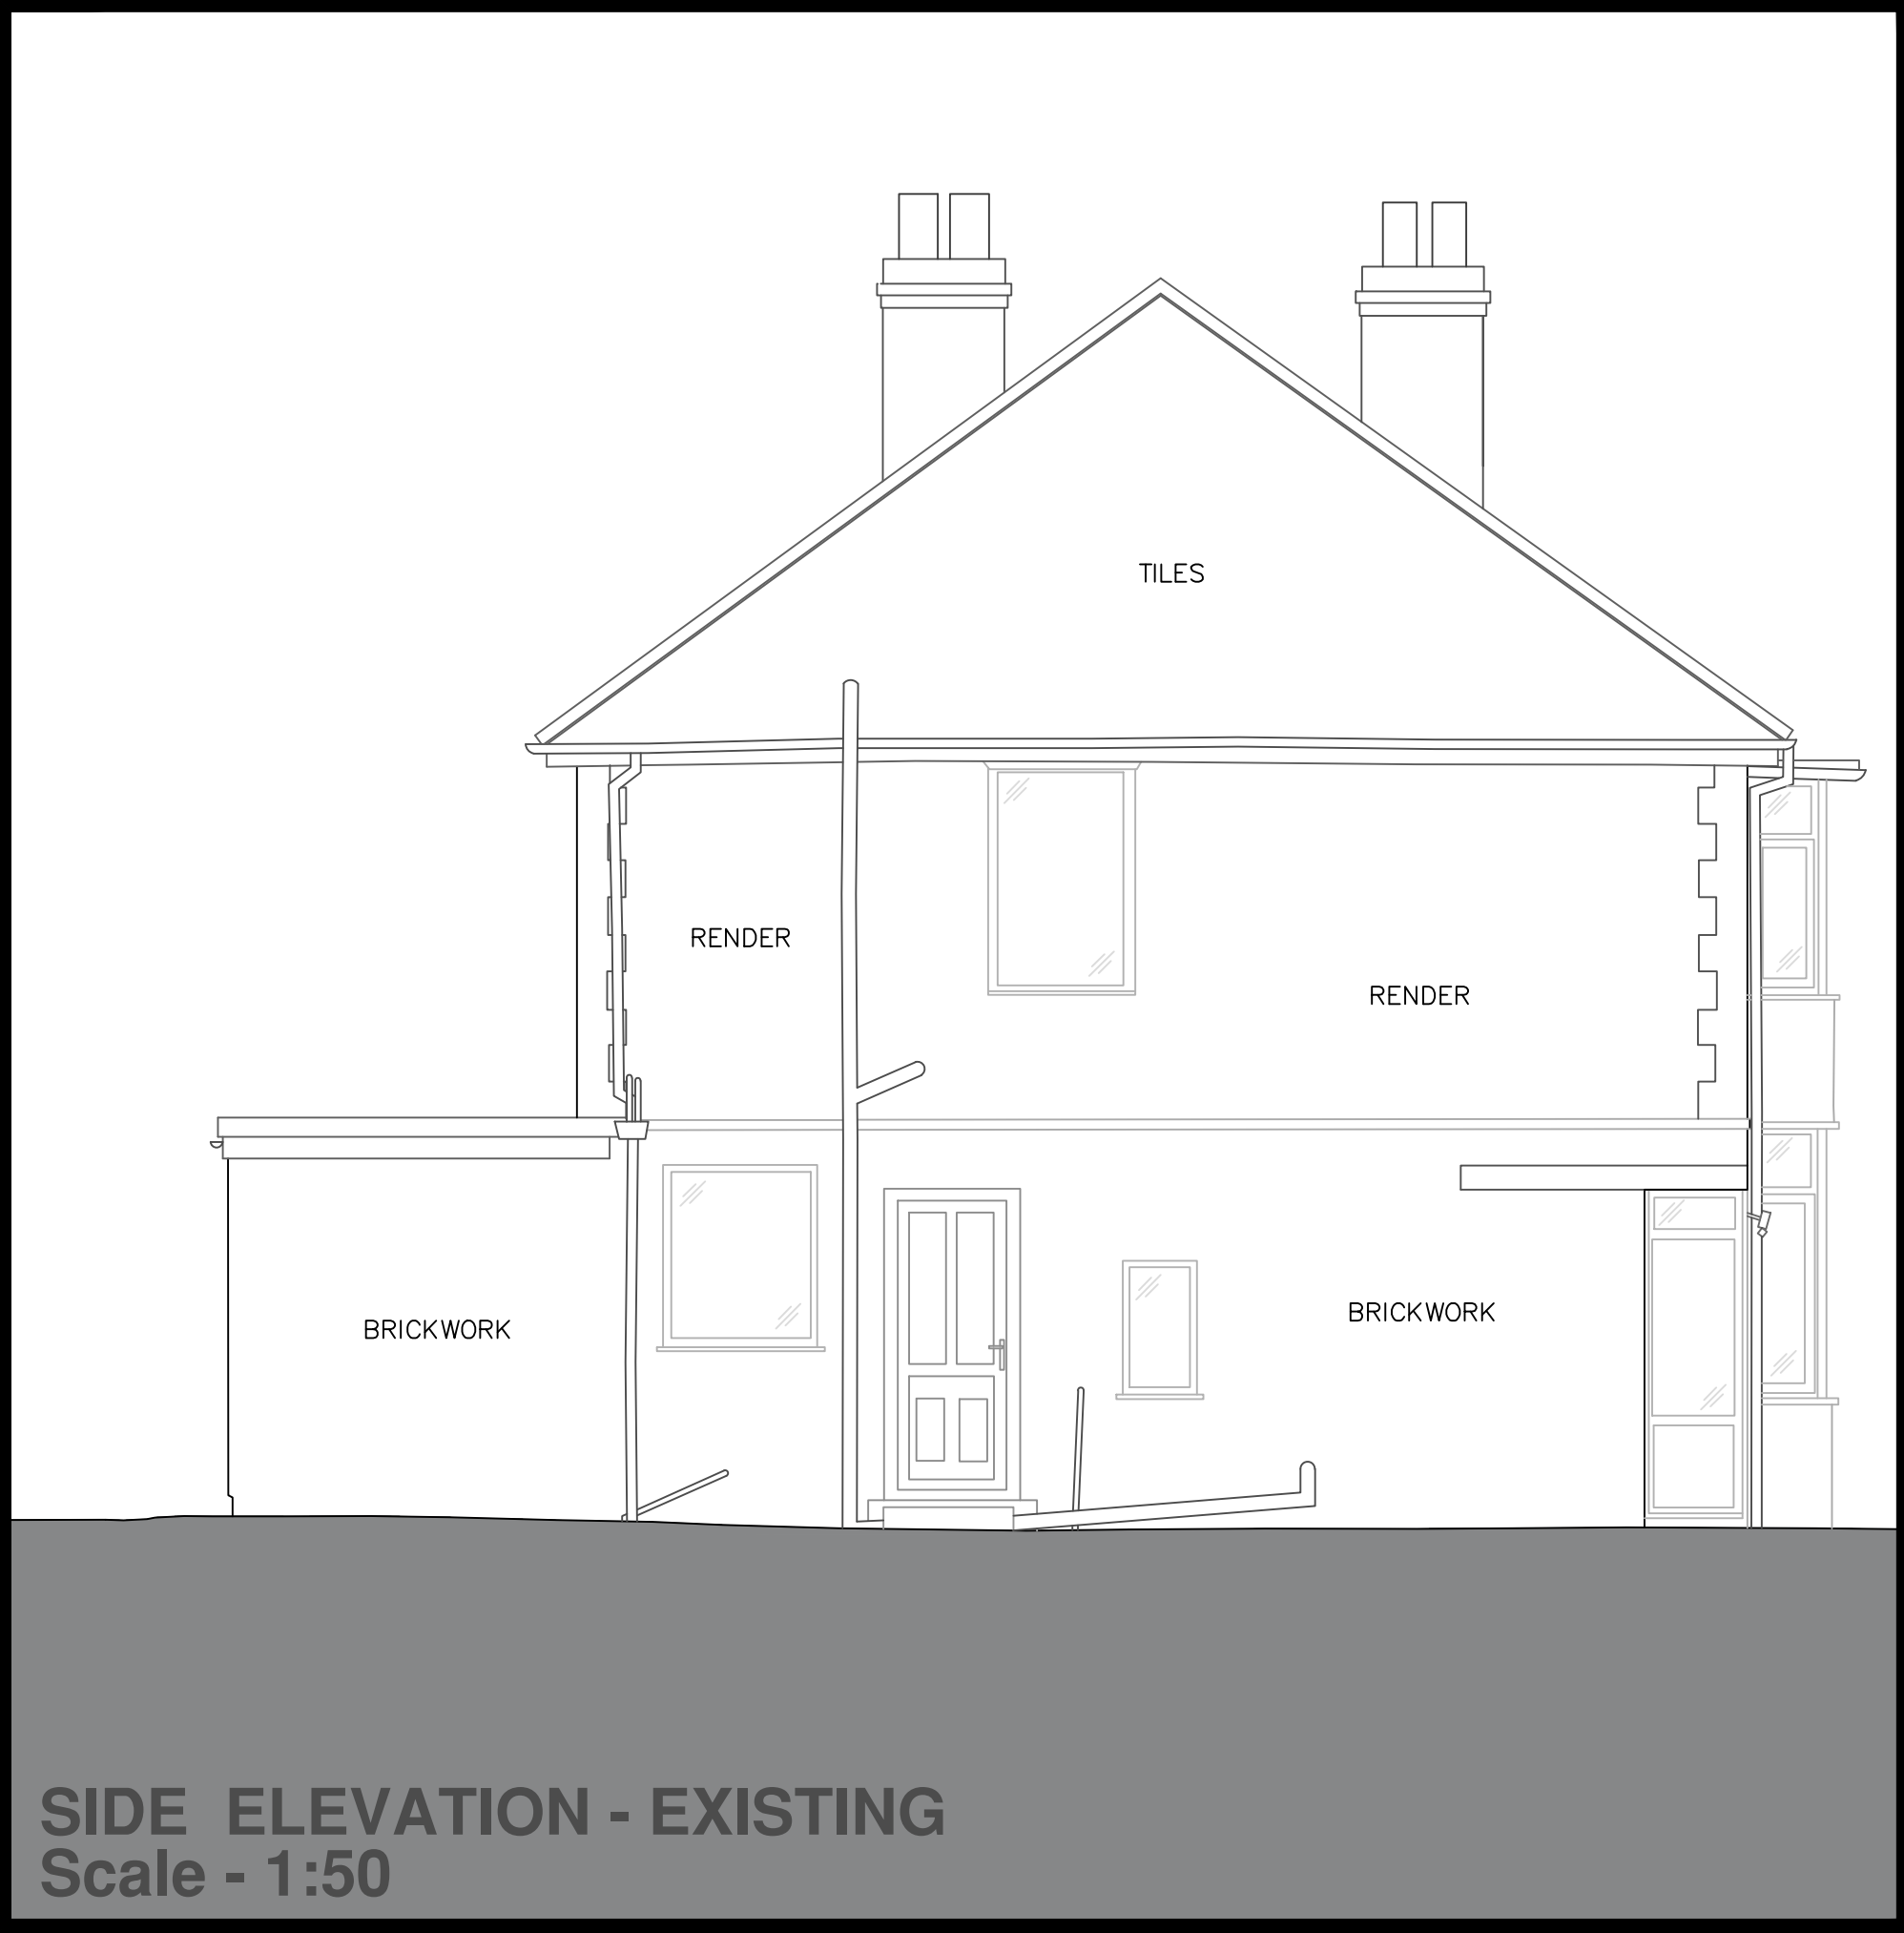


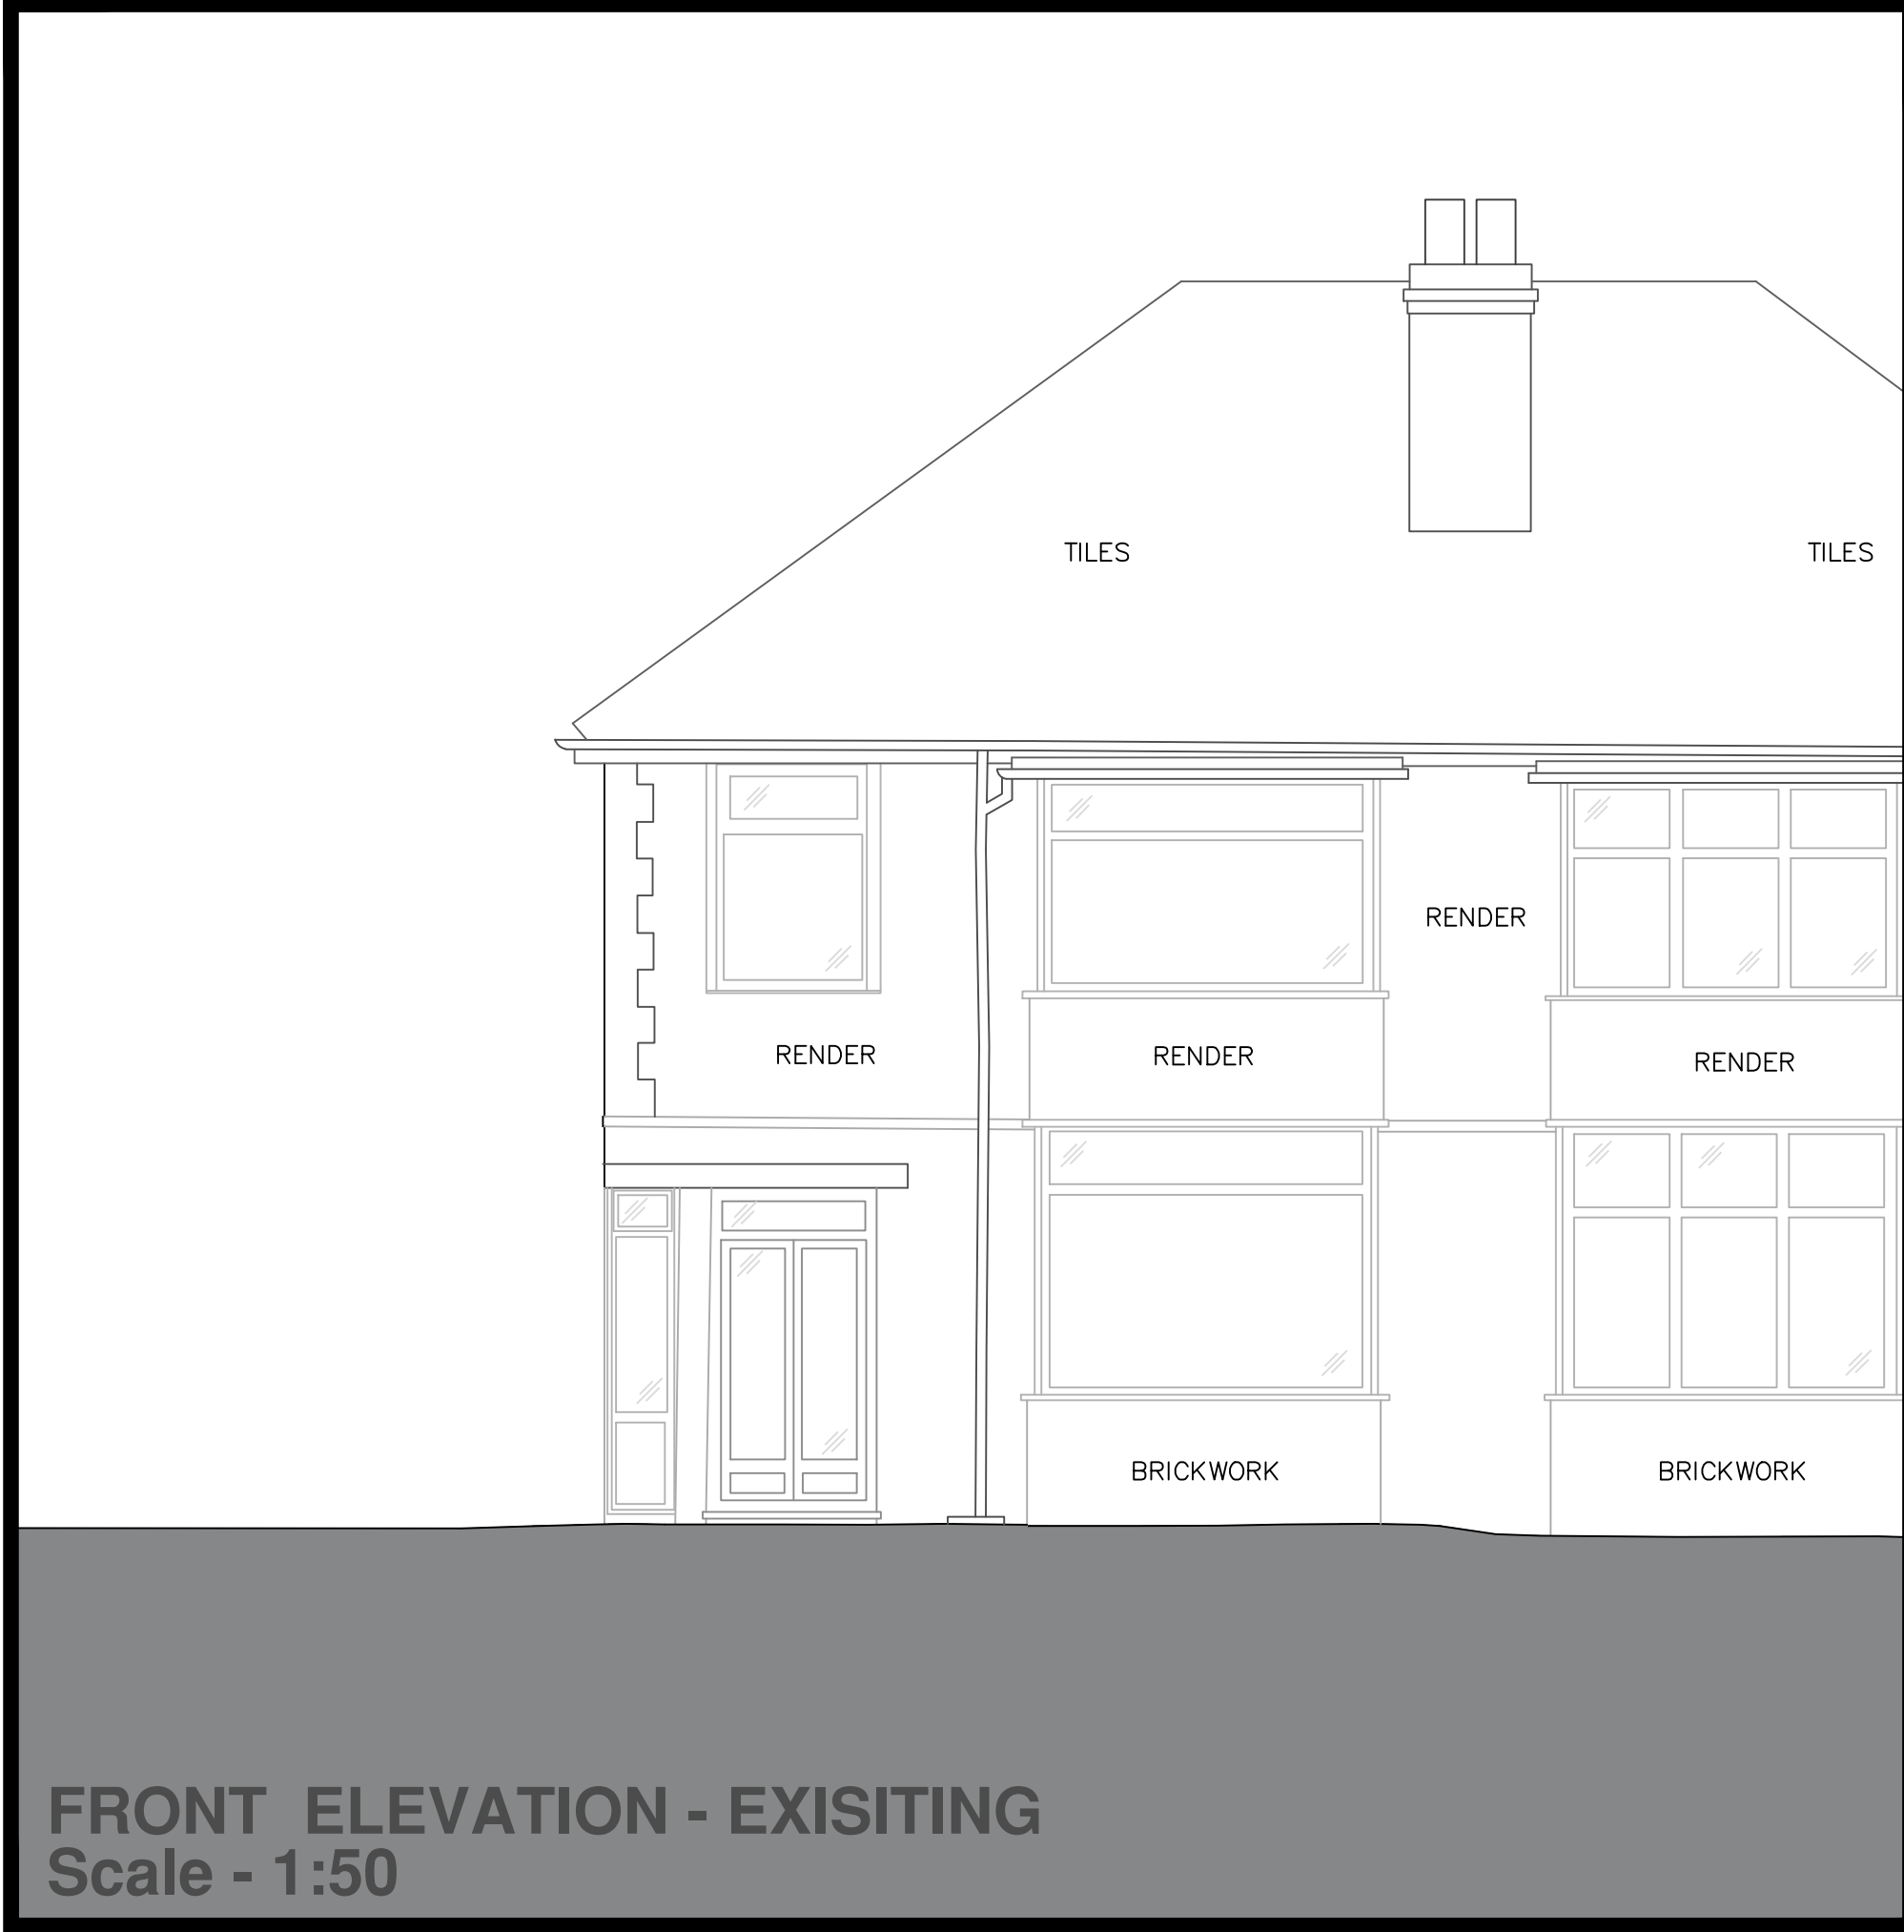

Drawing no; 063 / 01 / 003		revision; D	Project title; 16, THE AVENUE,		Drawing title; EXISTING AND PROPOSED ELEVATIONS.		revision; A	date; 22/04/22	comment; Planning Application	revision;	date;	comment;	revision;	date;	comment;
date; 22.04.2022		scale; 1:50 @ A1	BURY, GT MANCHESTER.		B		26/06/22	Proposed Elevations updated in line with amended plans							
					C		12/07/22	Obscured glazing annotated on Proposed Side Elevation.							
					D		13/07/22	Obscured glazing annotated on Proposed Rear Elevation.							