
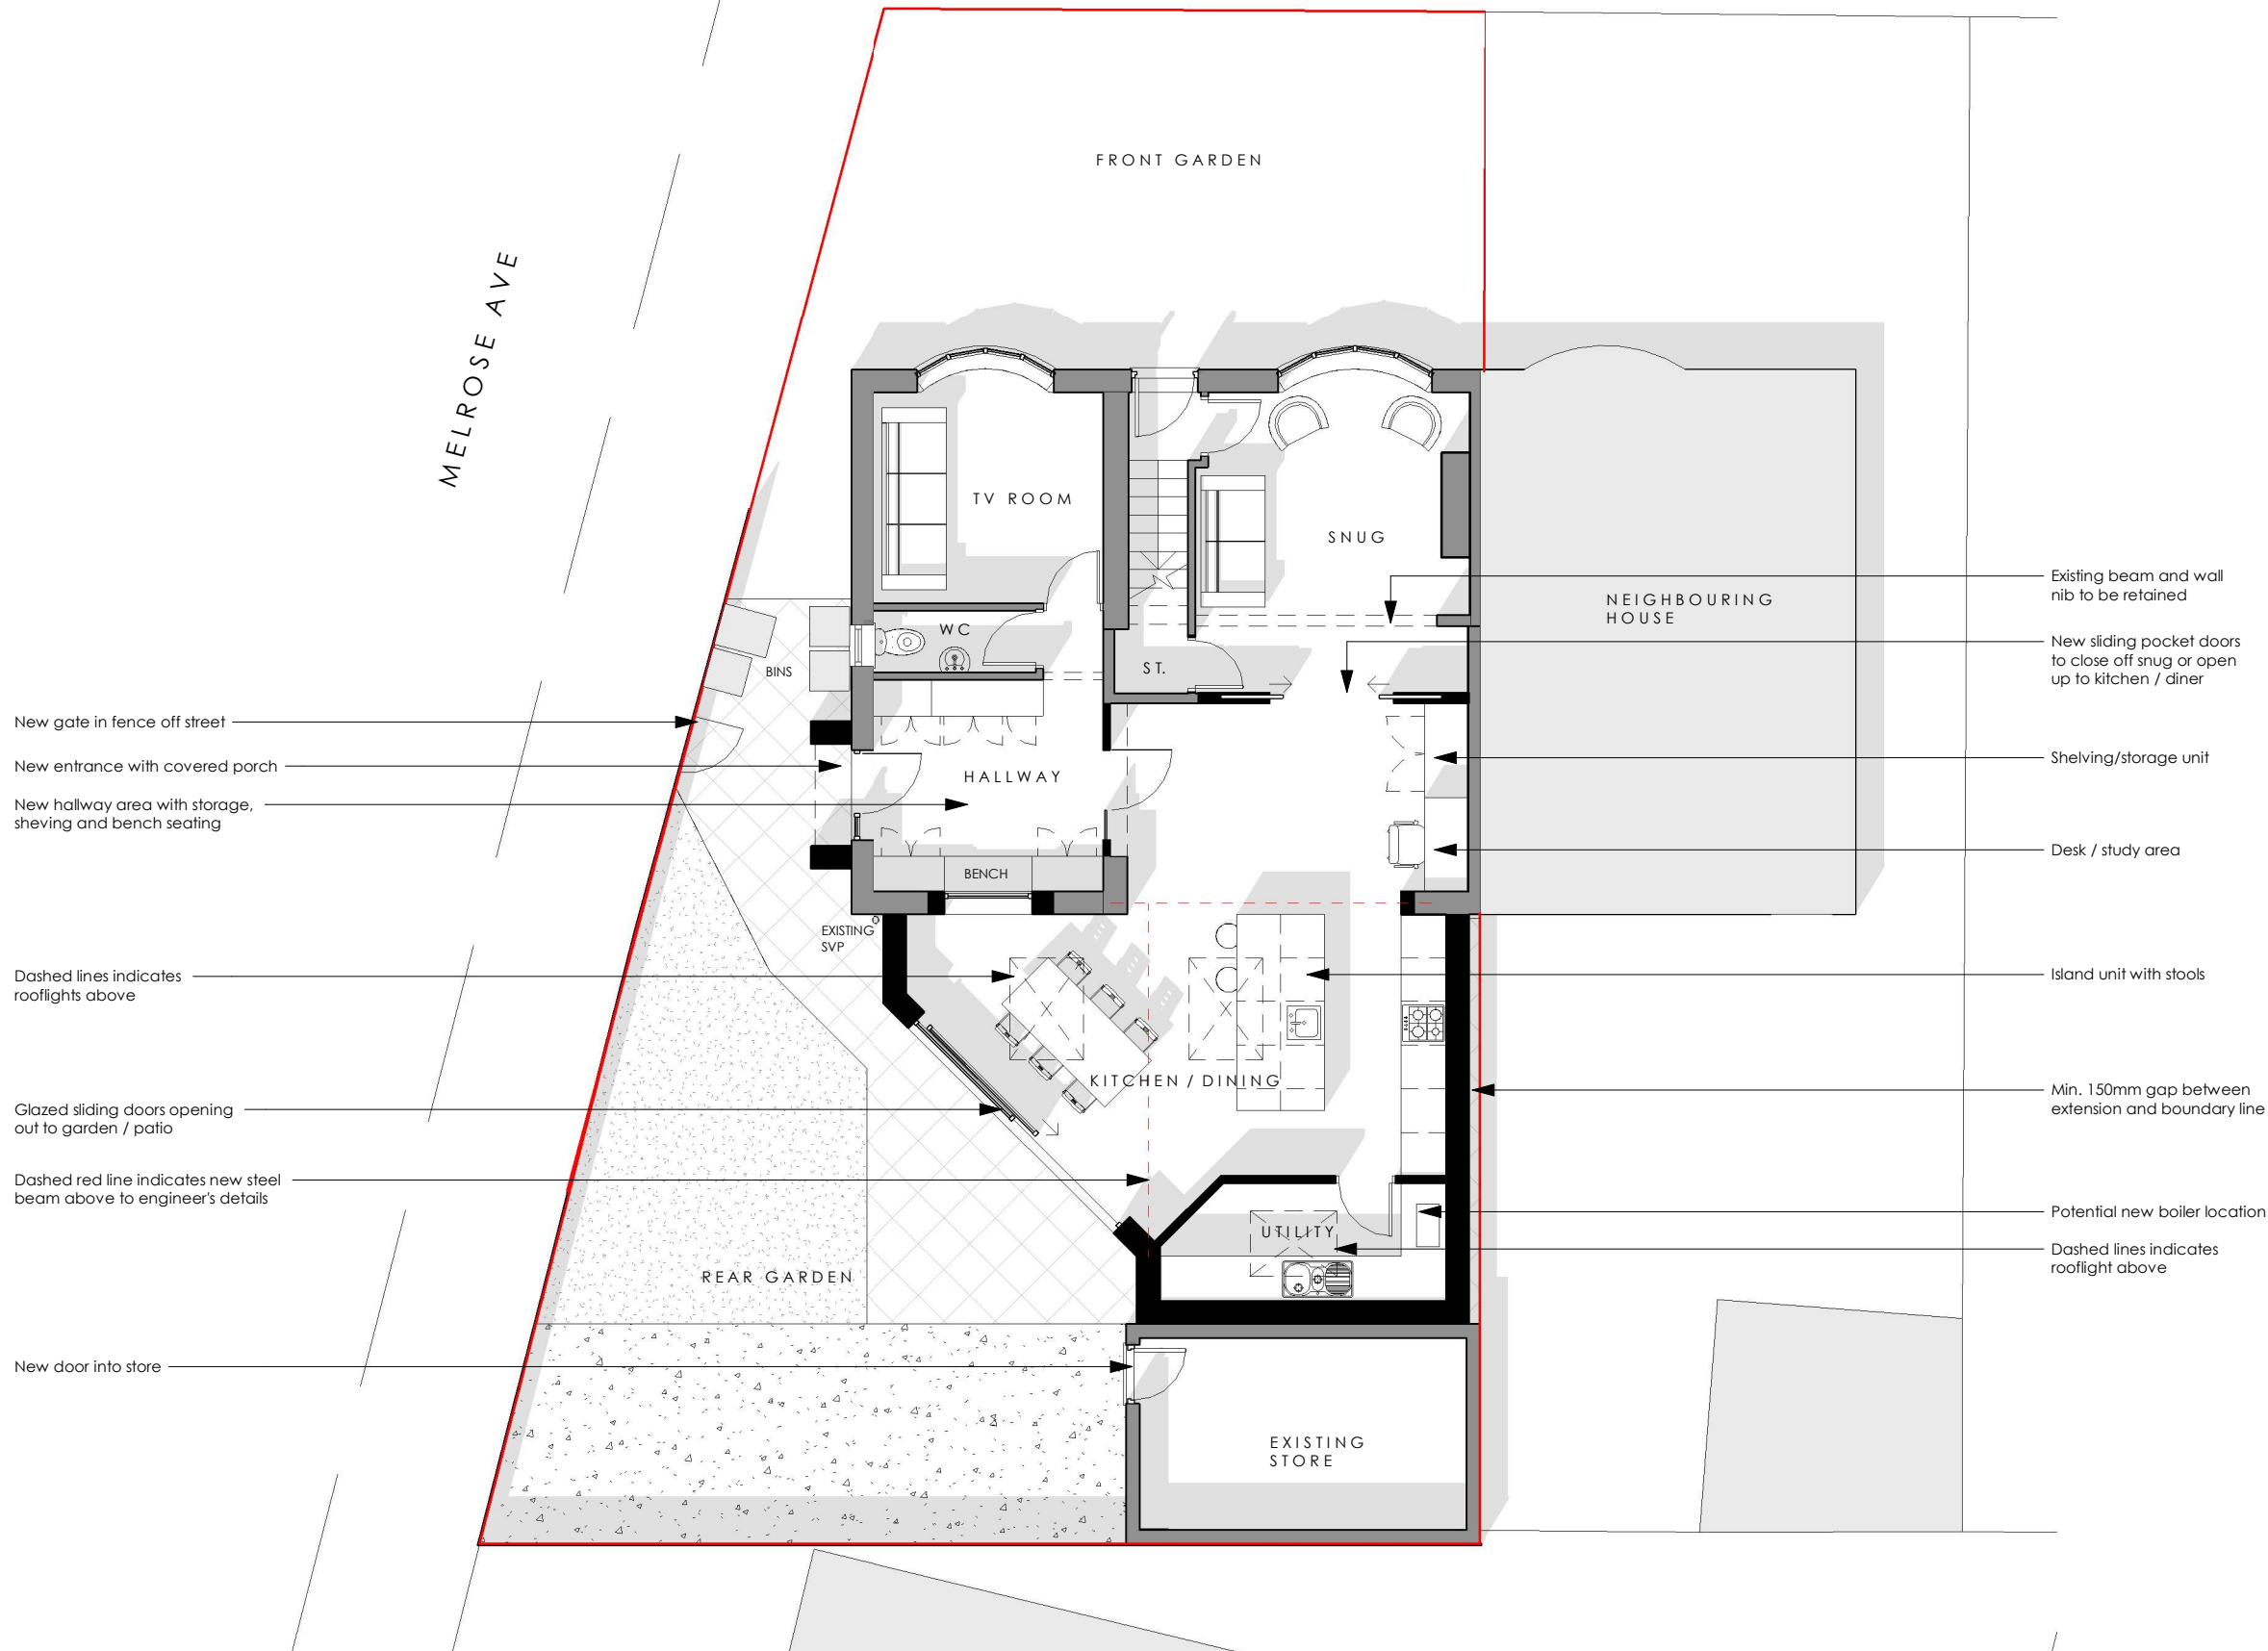


NEWBOLD STREET

MELROSE AVE

 

DO NOT SCALE FROM THIS DRAWING.
All drawings and visuals are provided for illustrative purposes only and are indicative proposals subject to detailed design and structural coordination. AA advises all measurements to be checked on site.
Specific details and materials/colours are subject to further design development.

COPYRIGHT: Artform Architects.

Rev	Description	Date	By
-----	-------------	------	----

SCALE
1 : 100 @A3

STATUS
PLANNING

DATE
24/10/21

DWG No
NBS/PL/101


DRAWN
JE

REV

WEB: www.artformarchitects.com | EMAIL: info@artformarchitects.com
XYZ Building 1st Floor 2 Hardman Blvd Manchester | TEL 0161 6600377

131 NEWBOLD STREET
Proposed Ground Floor Plan

ARTFORM
ARCHITECTS

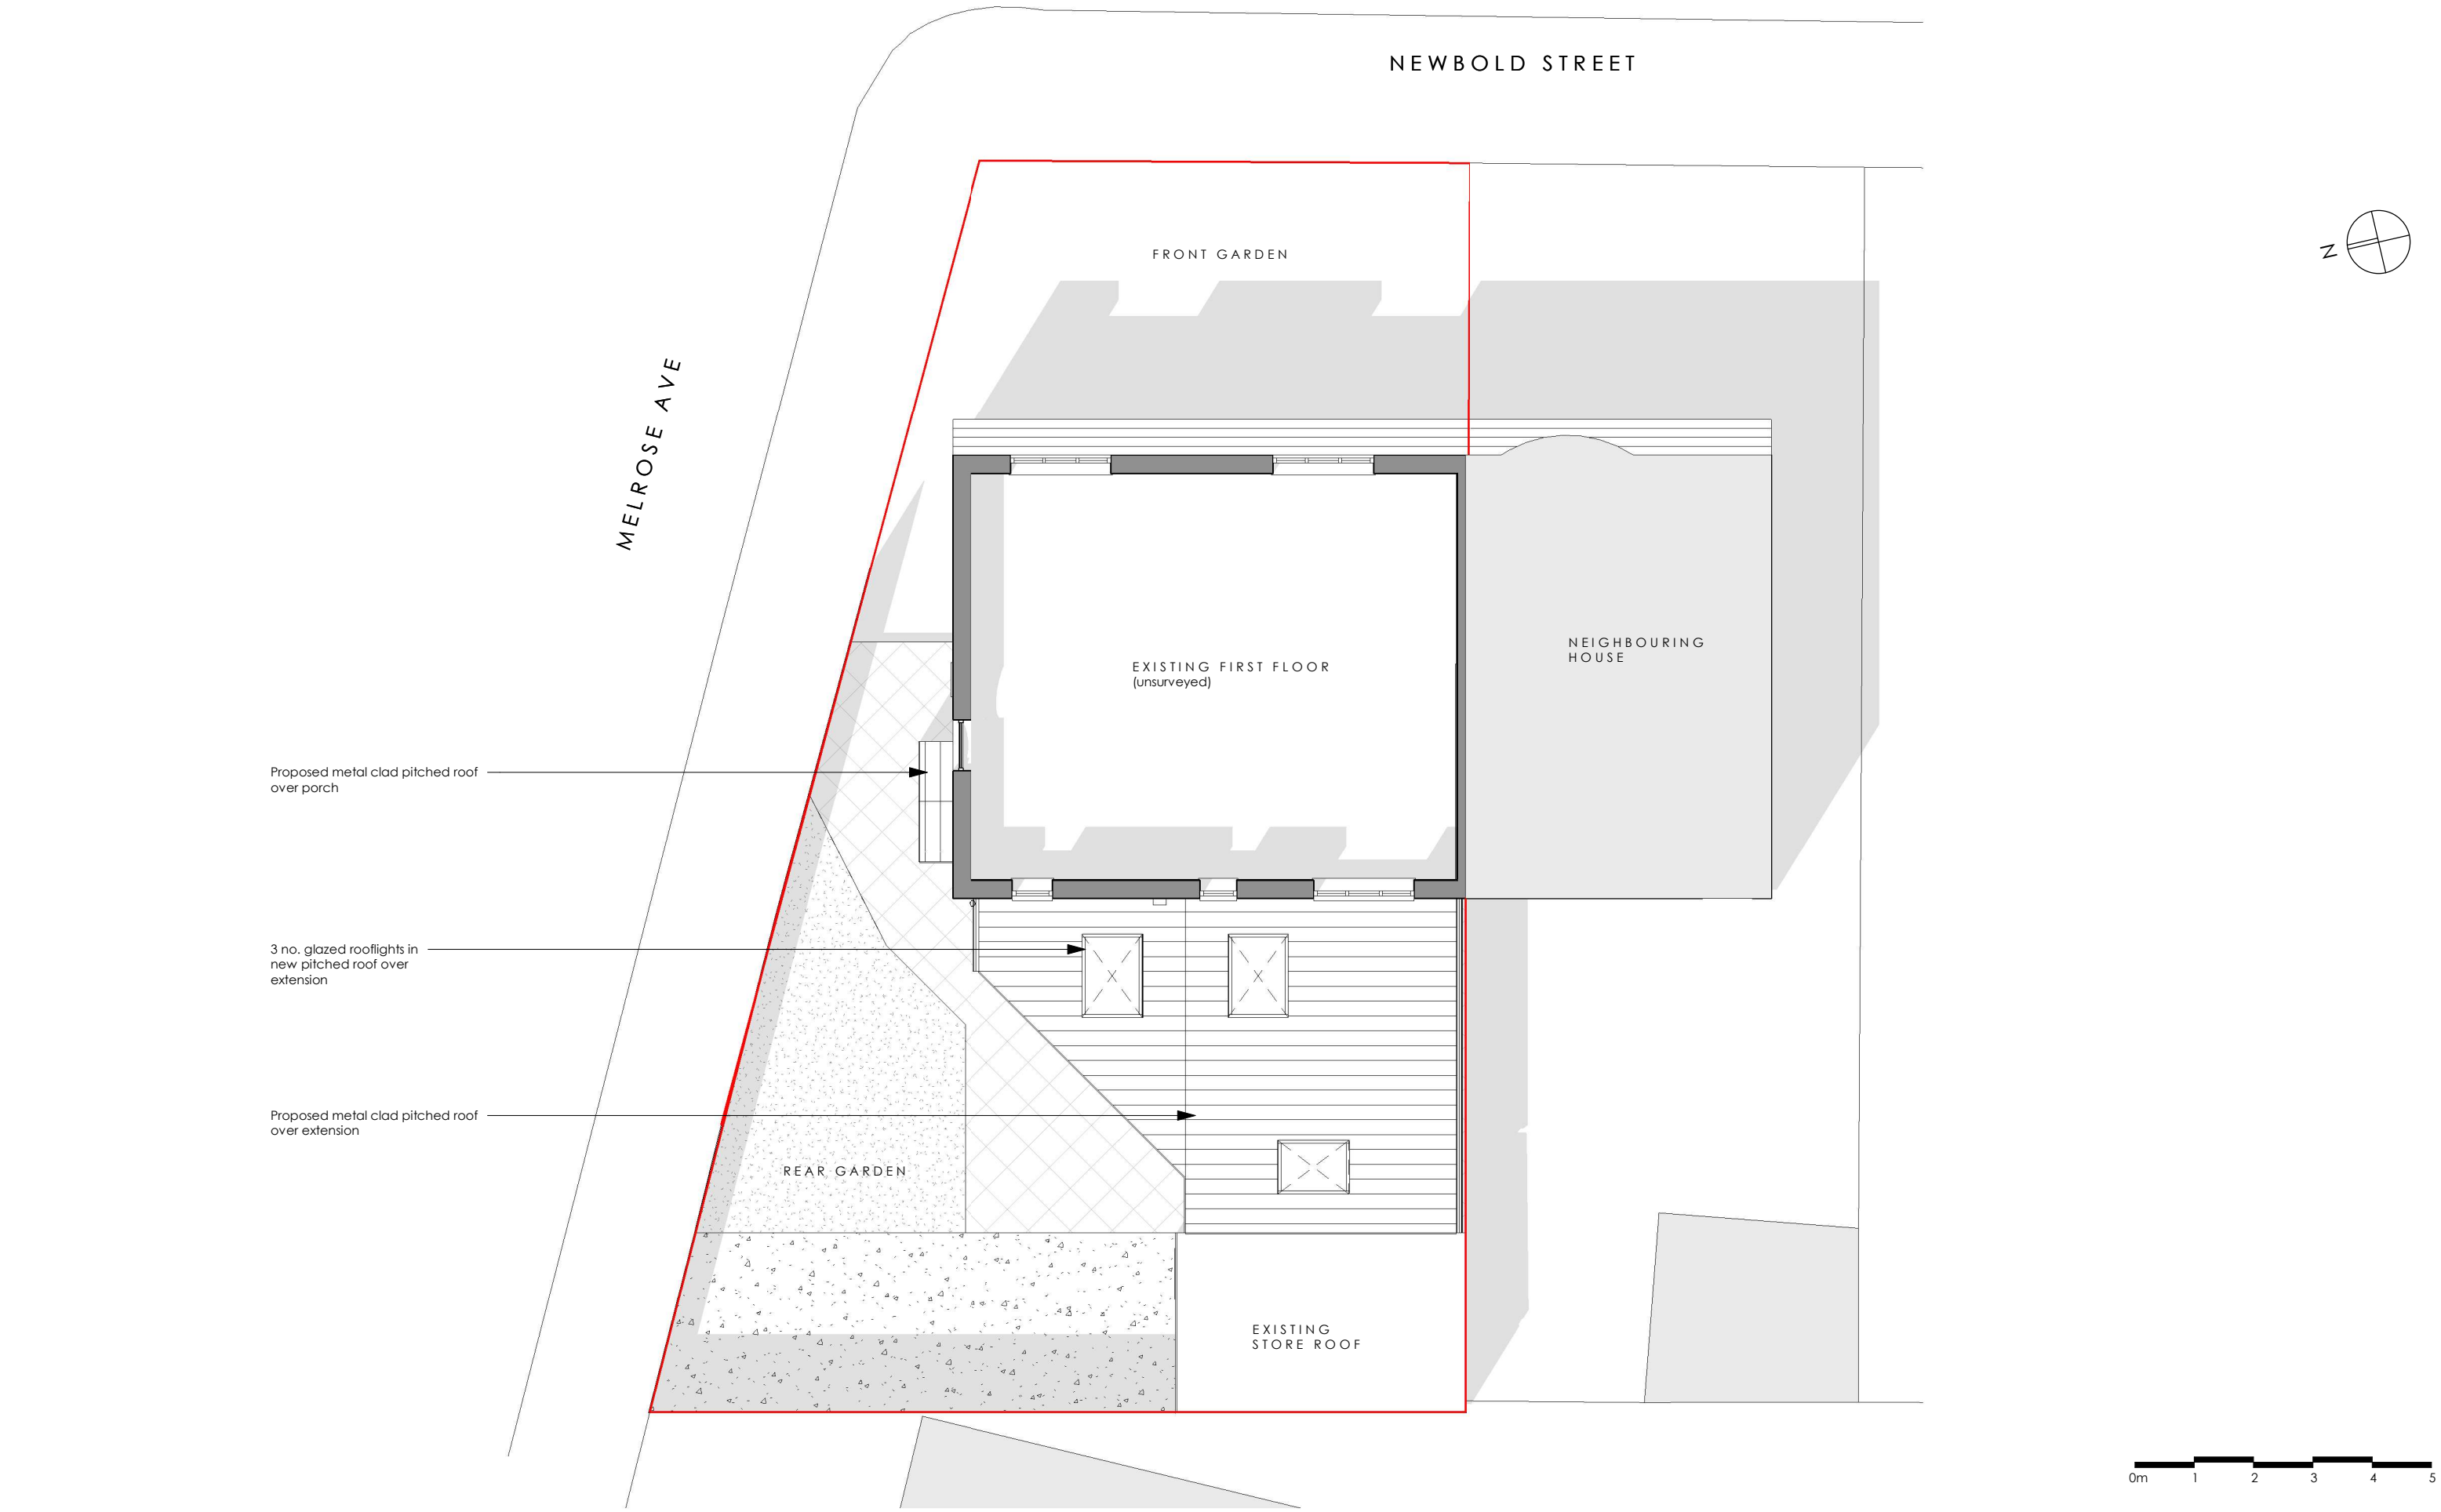

DO NOT SCALE FROM THIS DRAWING.
All drawings and visuals are provided for illustrative purposes only and are indicative proposals subject to detailed design and structural coordination. AA advises all measurements to be checked on site.
Specific details and materials/colours are subject to further design development.

COPYRIGHT: Artform Architects.

Rev	Description	Date	By						

SCALE 1 : 100 @A3	STATUS PLANNING	DATE 11/12/20
DWG No NBS/PL/102	DRAWN JE	REV
WEB: www.artformarchitects.com EMAIL: info@artformarchitects.com		
XYZ Building 1st Floor 2 Hardman Blvd Manchester TEL 0161 6600377		

131 NEWBOLD STREET
Proposed Roof Plan

ARTFORM
ARCHITECTS



DO NOT SCALE FROM THIS
DRAWING.
All drawings and visuals are
provided for illustrative
purposes only and are
indicative proposals subject to
detailed design and structural
coordination. AA advises all
measurements to be checked
on site.
Specific details and
materials/colours are subject
to further design development.

COPYRIGHT: Artform Architects.

Rev	Description	Date	By						

SCALE
1 : 50 @A3
DWG No
NBS/PL/103

STATUS
PLANNING
DRAWN
JE

DATE
24/10/21
REV

WEB: www.artformarchitects.com | EMAIL: info@artformarchitects.com
XYZ Building 1st Floor 2 Hardman Blvd Manchester | TEL 0161 6600377

131 NEWBOLD STREET
Proposed West Elevation
ARTFORM
ARCHITECTS



New timber
cladding over
external door

New external
door with glazed
side panel

Proposed red brick
walls to porch to
match existing

Proposed aluminium
framed glazed
sliding doors

Proposed red brick
walls to extension to
match existing

New timber
door to store

Existing store



DO NOT SCALE FROM THIS
DRAWING.
All drawings and visuals are
provided for illustrative
purposes only and are
indicative proposals subject to
detailed design and structural
coordination. AA advises all
measurements to be checked
on site.
Specific details and
materials/colours are subject
to further design development.

COPYRIGHT: Artform Architects.

Rev

Description

Date

By

SCALE
1 : 50 @A3

DWG No
NBS/PL/104

WEB: www.artformarchitects.com | EMAIL: info@artformarchitects.com

XYZ Building 1st Floor 2 Hardman Blvd Manchester | TEL 0161 6600377

STATUS
PLANNING


DRAWN
JE

DATE
24/10/21

REV

131 NEWBOLD STREET
Proposed North Elevation

ARTFORM
ARCHITECTS

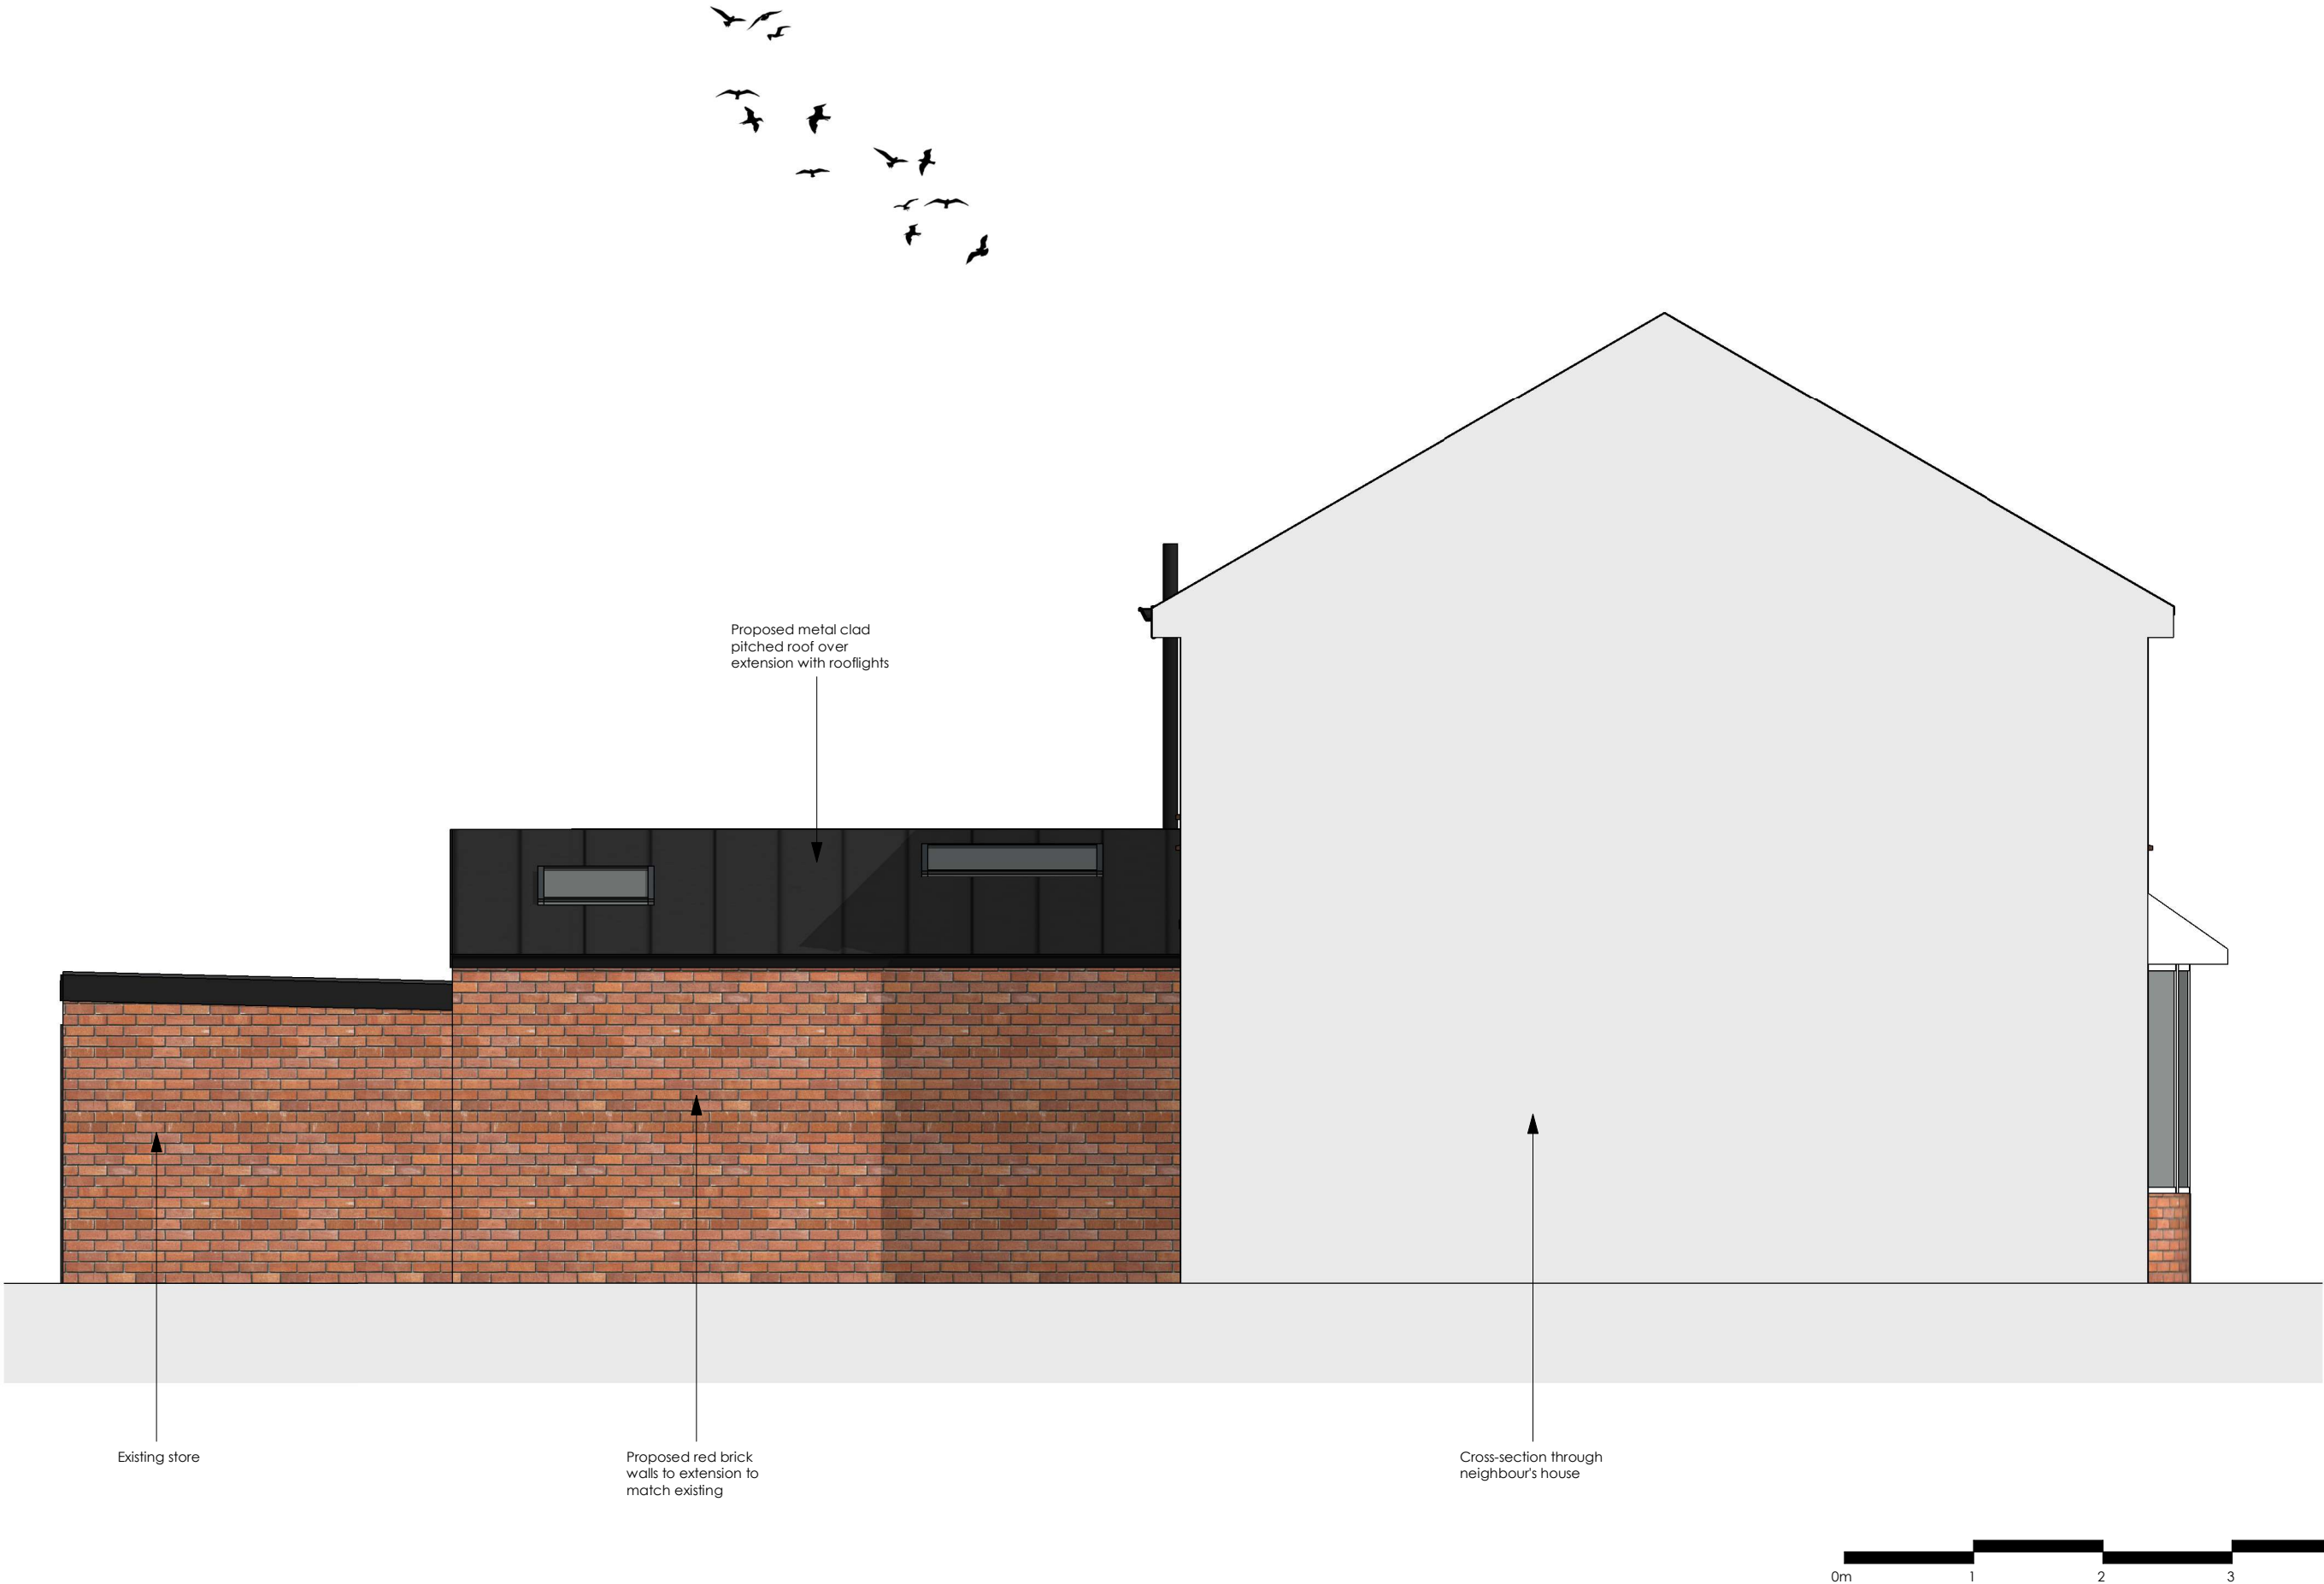

DO NOT SCALE FROM THIS DRAWING.
All drawings and visuals are provided for illustrative purposes only and are indicative proposals subject to detailed design and structural coordination. AA advises all measurements to be checked on site.
Specific details and materials/colours are subject to further design development.

COPYRIGHT: Artform Architects.

Rev	Description	Date	By						

SCALE 1 : 50 @A3	STATUS PLANNING	DATE 24/10/21	131 NEWBOLD STREET Proposed South Elevation
DWG No NBS/PL/105	DRAWN JE	REV	
WEB: www.artformarchitects.com EMAIL: info@artformarchitects.com XYZ Building 1st Floor 2 Hardman Blvd Manchester TEL 0161 6600377			

ARTFORM
ARCHITECTS



DO NOT SCALE FROM THIS DRAWING.
All drawings and visuals are provided for illustrative purposes only and are indicative proposals subject to detailed design and structural coordination. AA advises all measurements to be checked on site.
Specific details and materials/colours are subject to further design development.

COPYRIGHT: Artform Architects.

Rev

Description

Date

By

SCALE

@A3

STATUS

PLANNING

DATE

24/10/21

DWG No

NBS/PL/106

DRAWN

JE

REV

WEB: www.artformarchitects.com | EMAIL: info@artformarchitects.com

XYZ Building 1st Floor 2 Hardman Blvd Manchester | TEL 0161 6600377

131 NEWBOLD STREET
Proposed 3D View

ARTFORM
ARCHITECTS



DO NOT SCALE FROM THIS
DRAWING.
All drawings and visuals are
provided for illustrative
purposes only and are
indicative proposals subject to
detailed design and structural
coordination. AA advises all
measurements to be checked
on site.
Specific details and
materials/colours are subject
to further design development.

COPYRIGHT: Artform Architects.

Rev

Description

Date

By

SCALE

@A3

STATUS

PLANNING

DATE

24/10/21

DWG No

NBS/PL/107

DRAWN

JE

REV

WEB: www.artformarchitects.com | EMAIL: info@artformarchitects.com

XYZ Building 1st Floor 2 Hardman Blvd Manchester | TEL 0161 6600377

131 NEWBOLD STREET
Proposed 3D Aerial View

ARTFORM
ARCHITECTS