



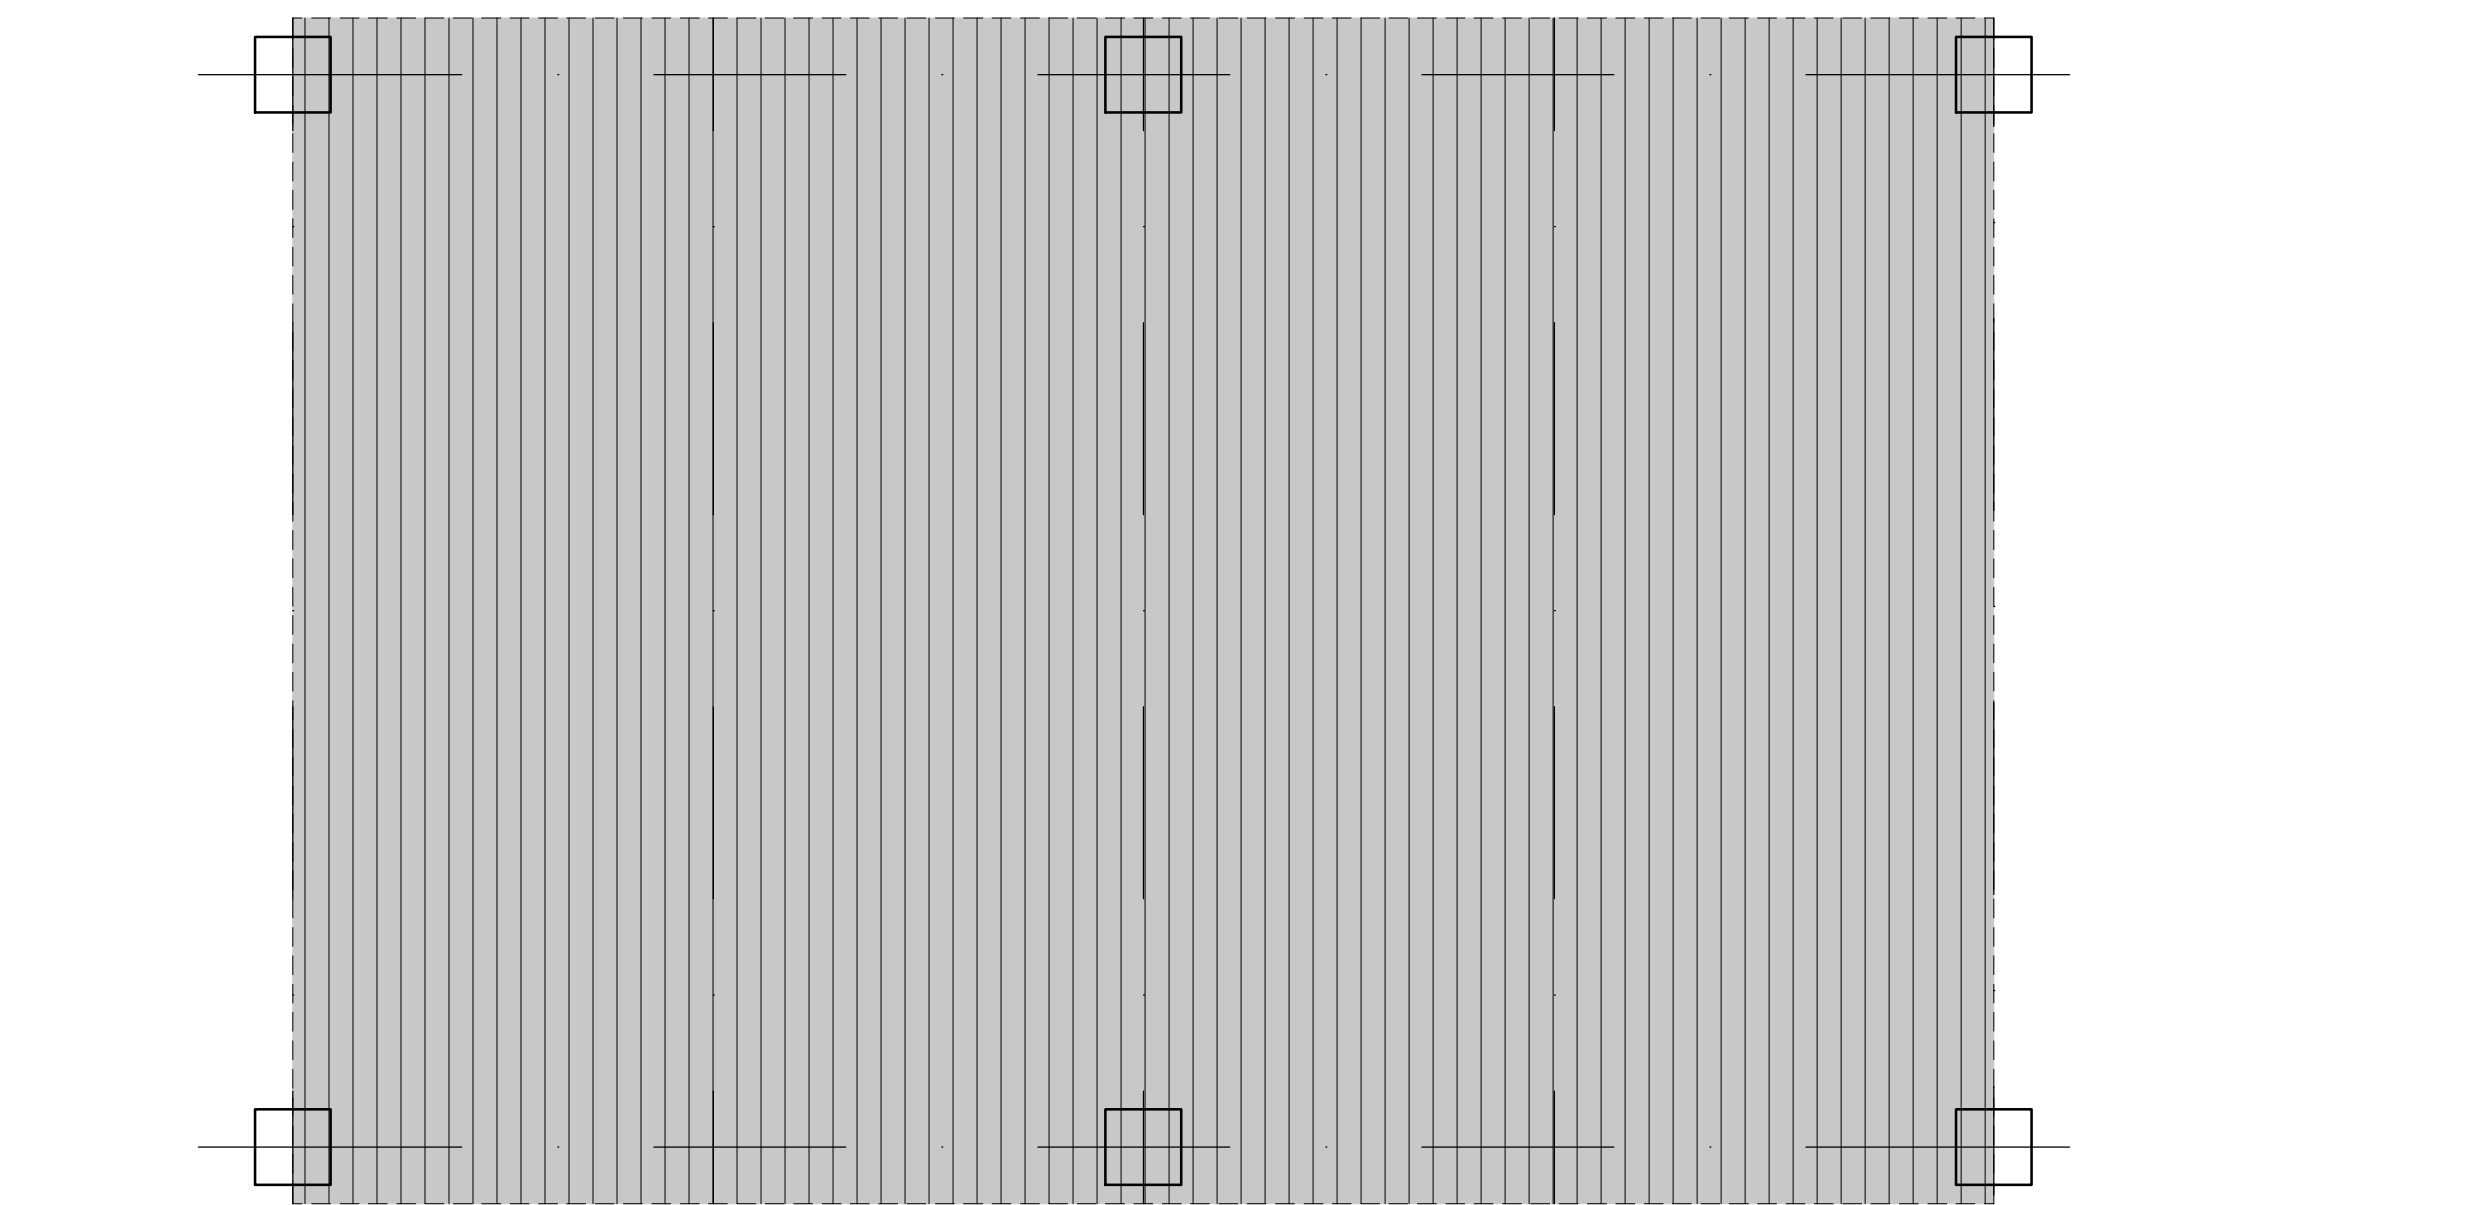


Roof Plan 1:20

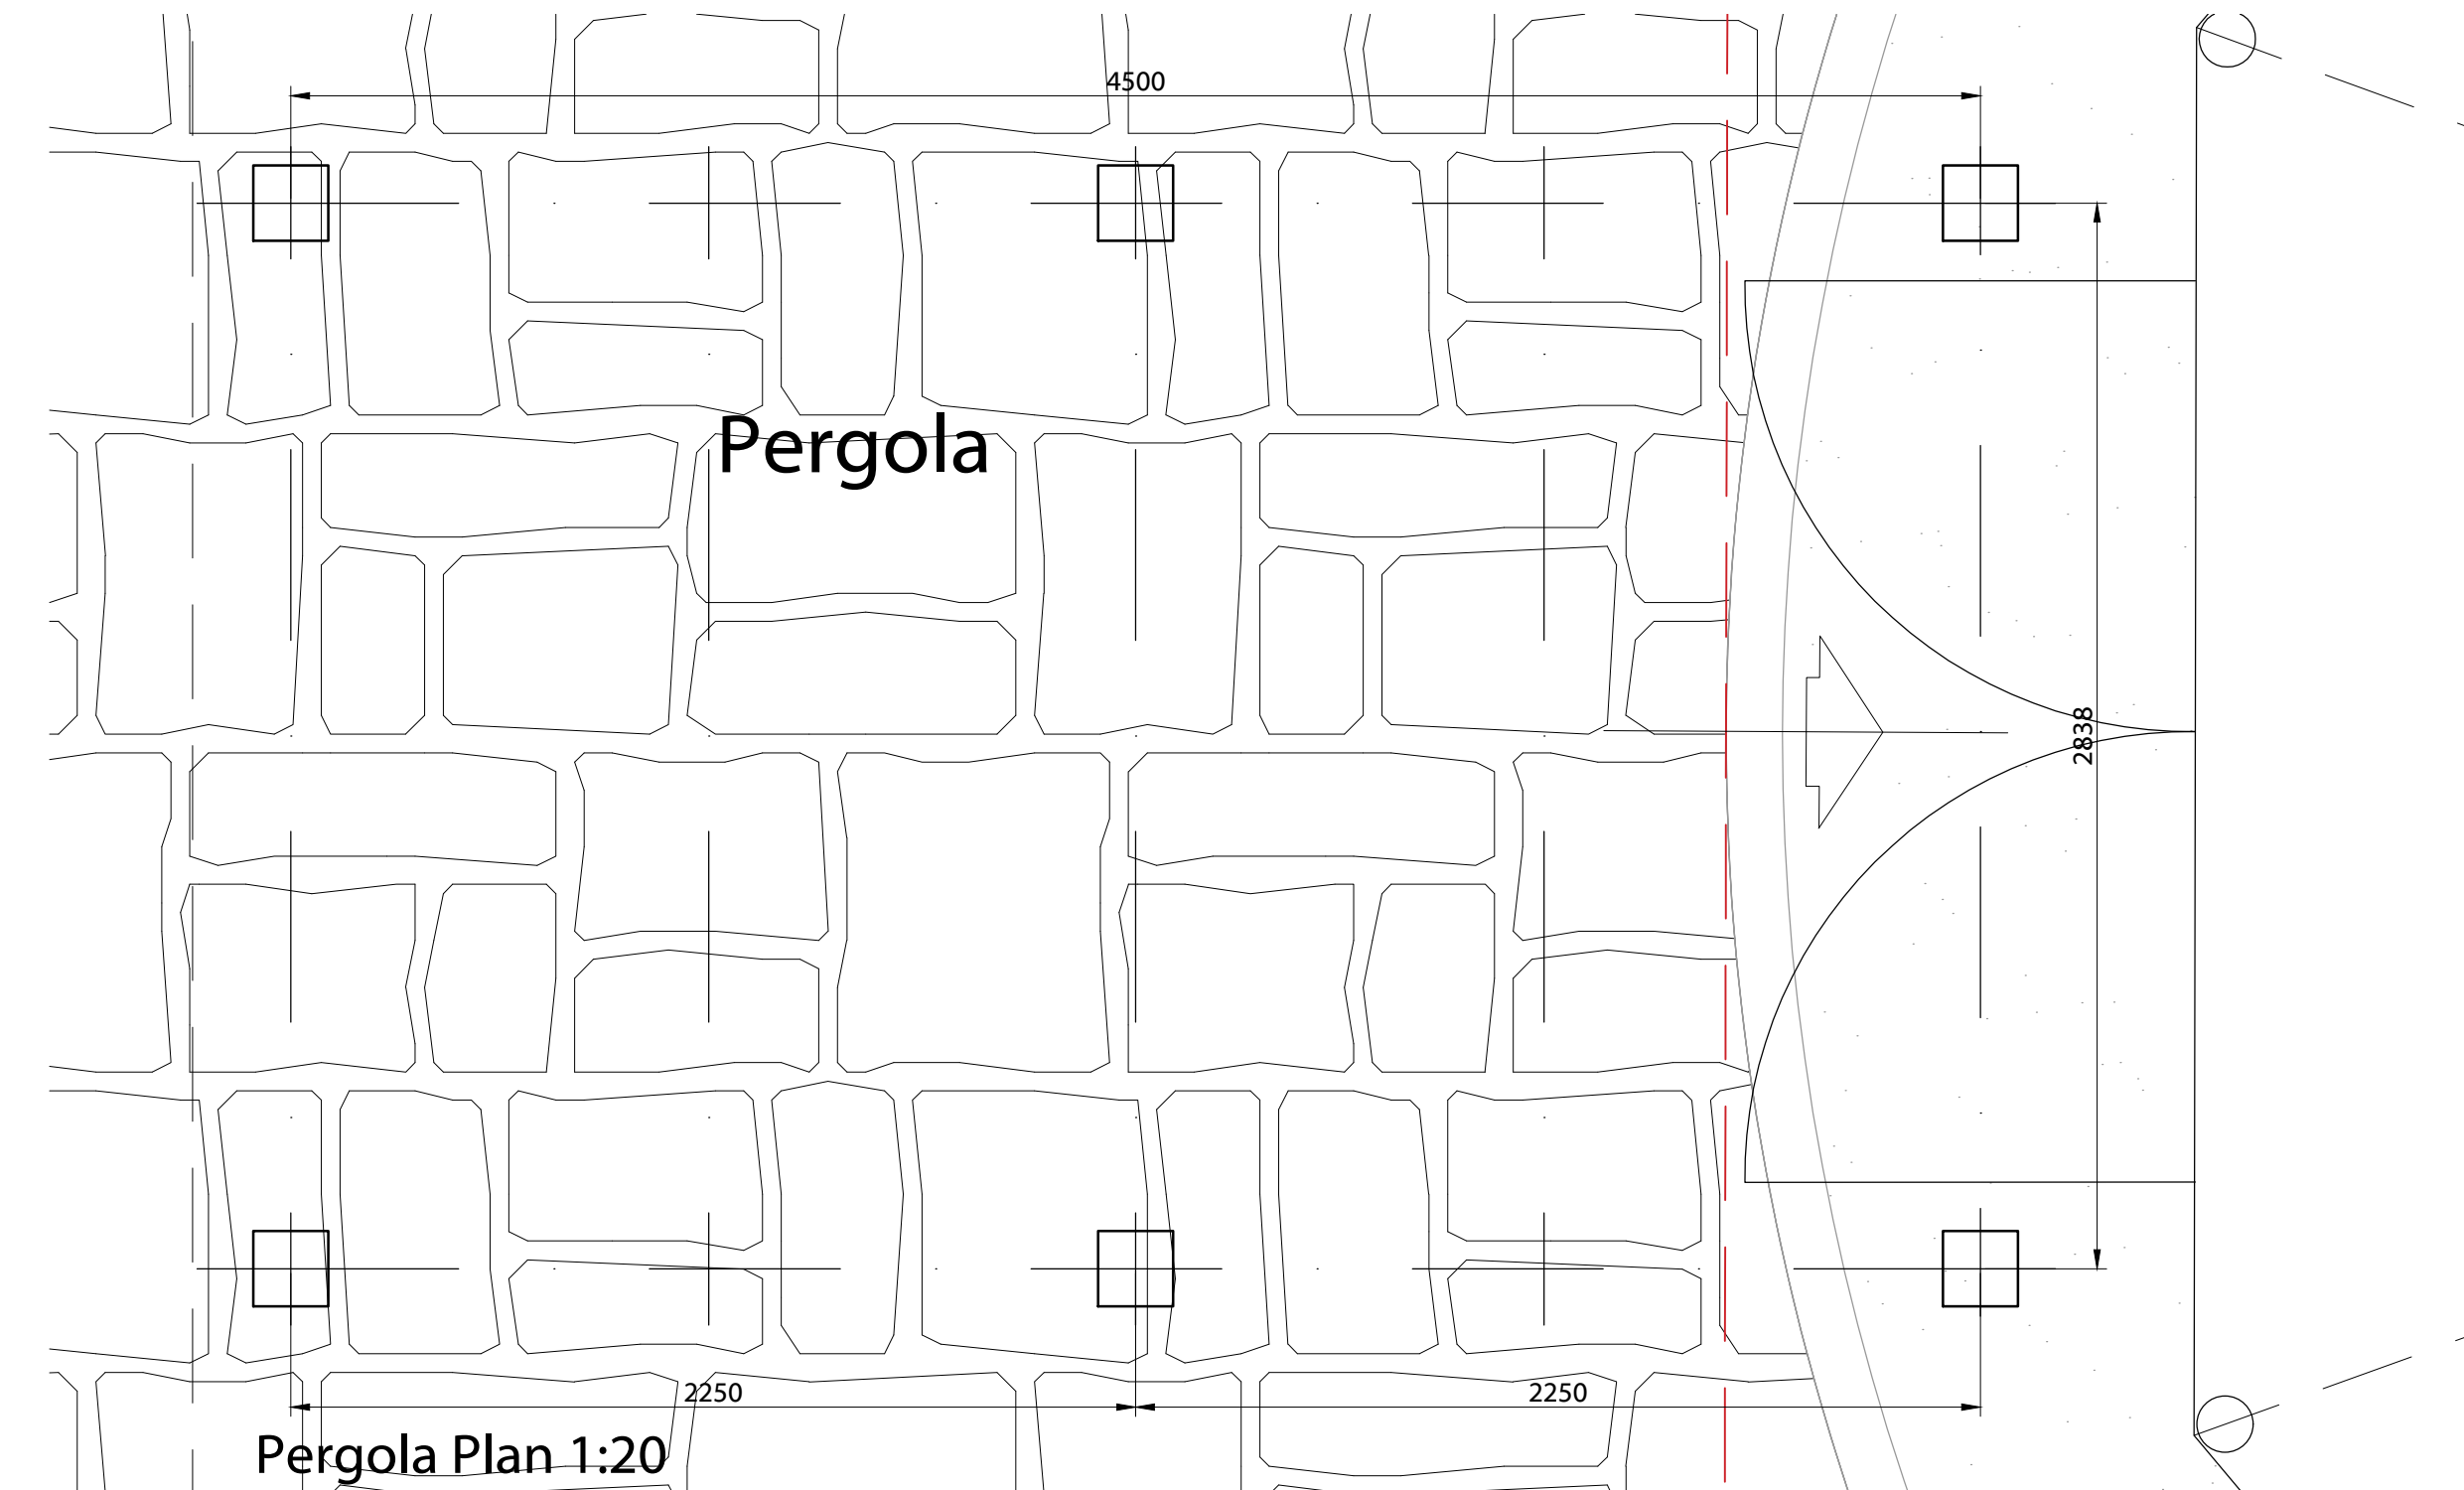

Pergola

Pergola Plan 1:20

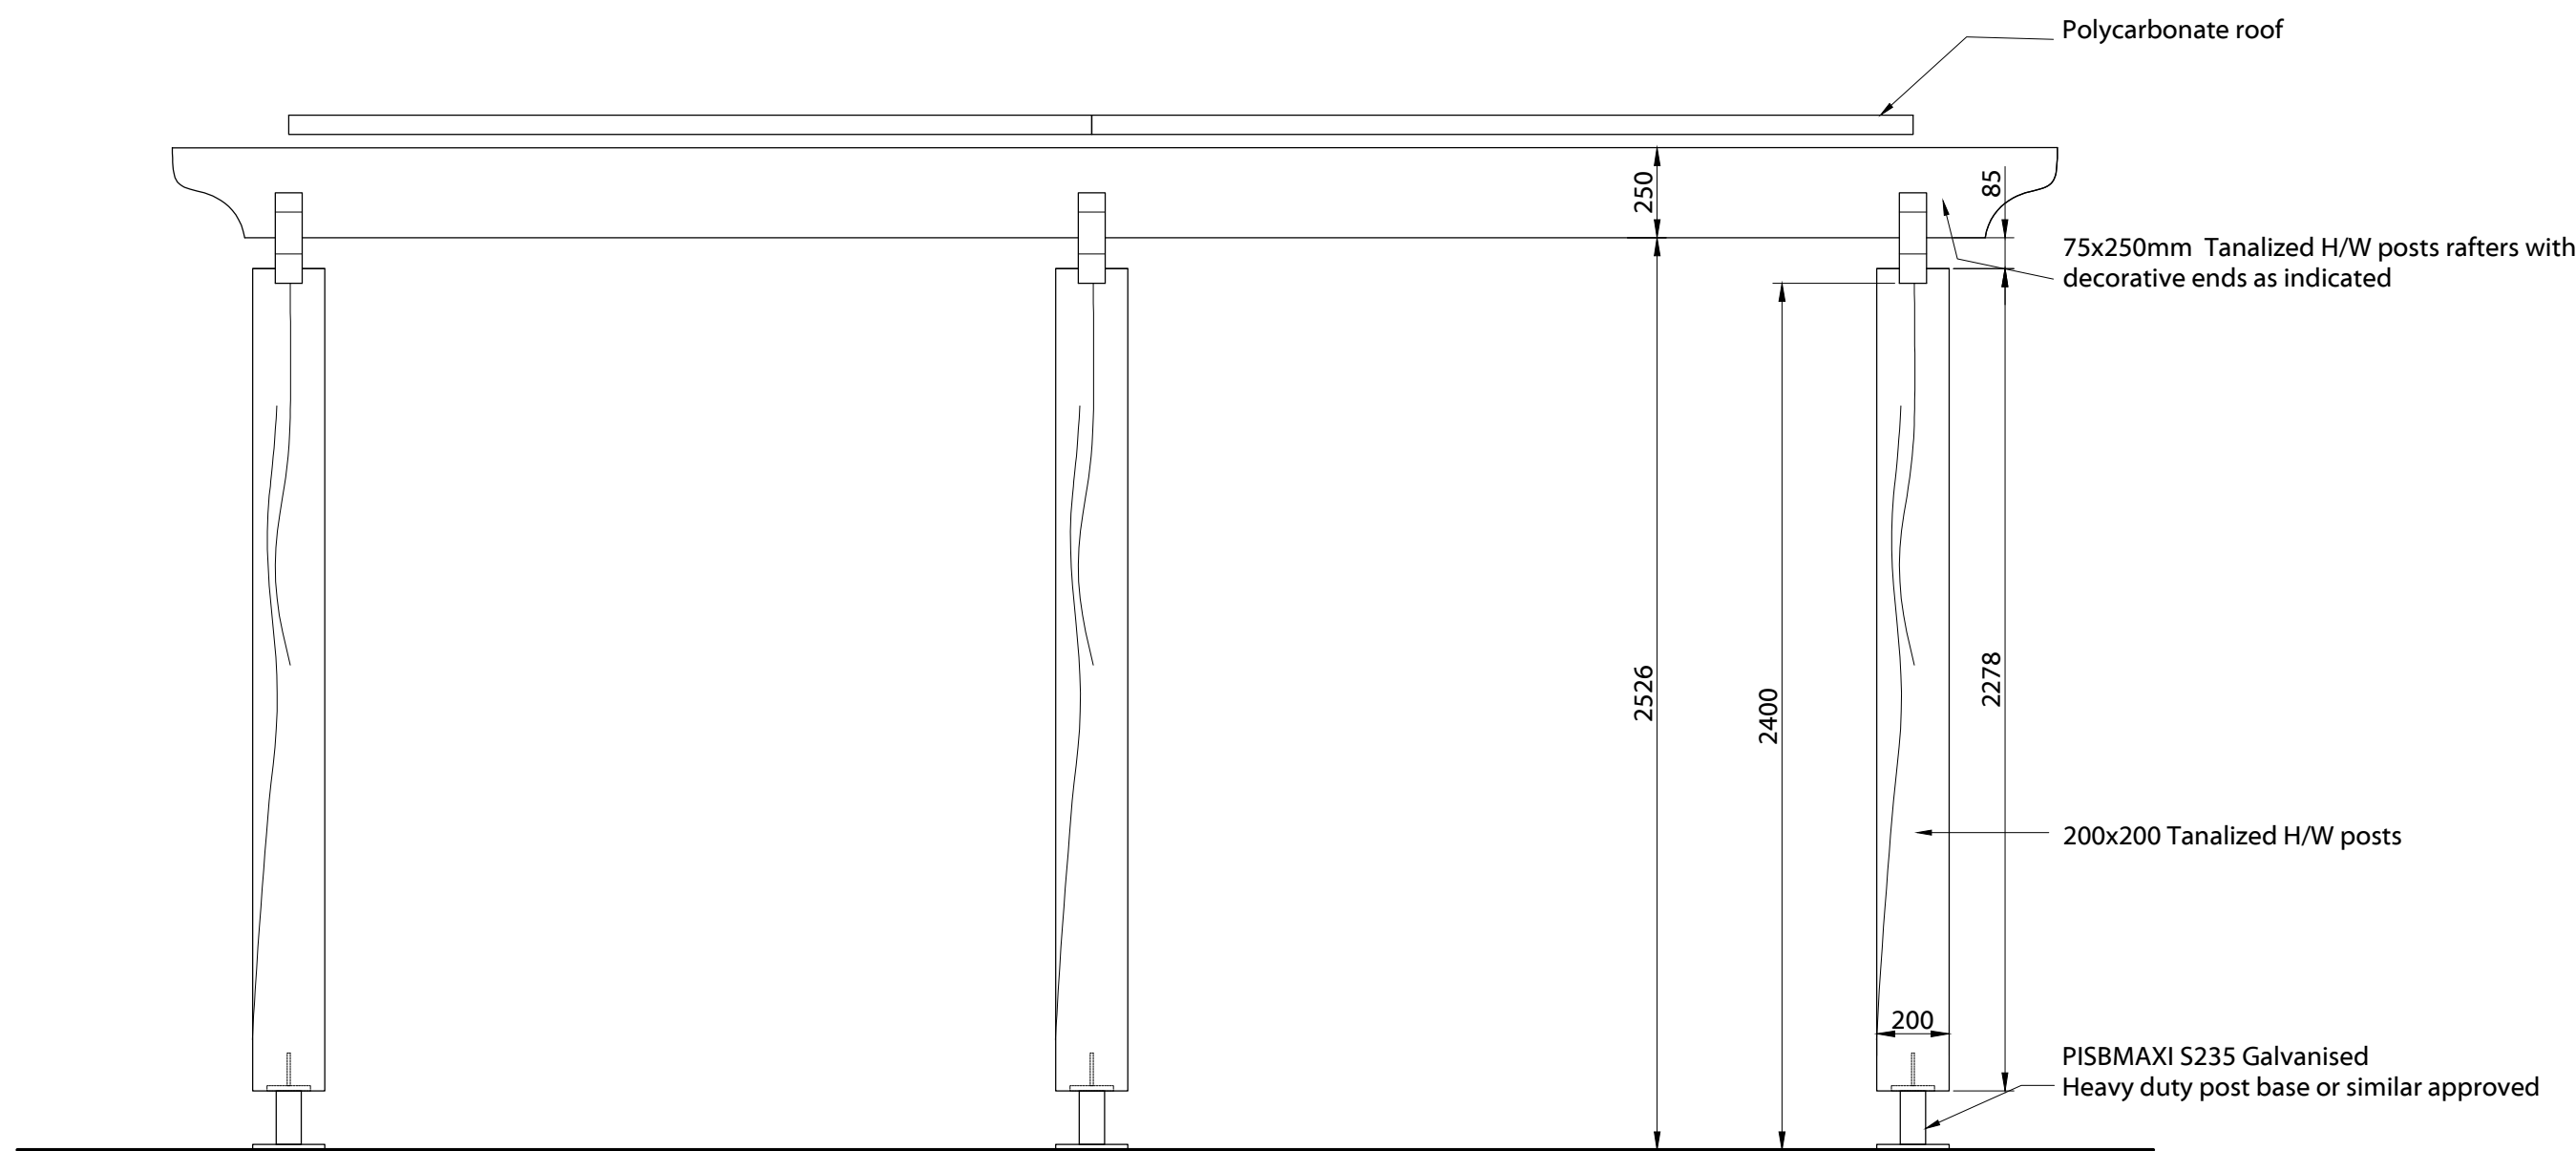

Side Elevation 1:20

Rev: 00.00.00

TITLE:	Pergola Detail		
PROJECT:	Eagle & Child Ramsbottom		
CLIENT:	Thwaites		
DRAWN BY:	SCALE:		1:20 @ A1
DATE:	DWG NO:	REV:	
26.05.22	1539.08		